



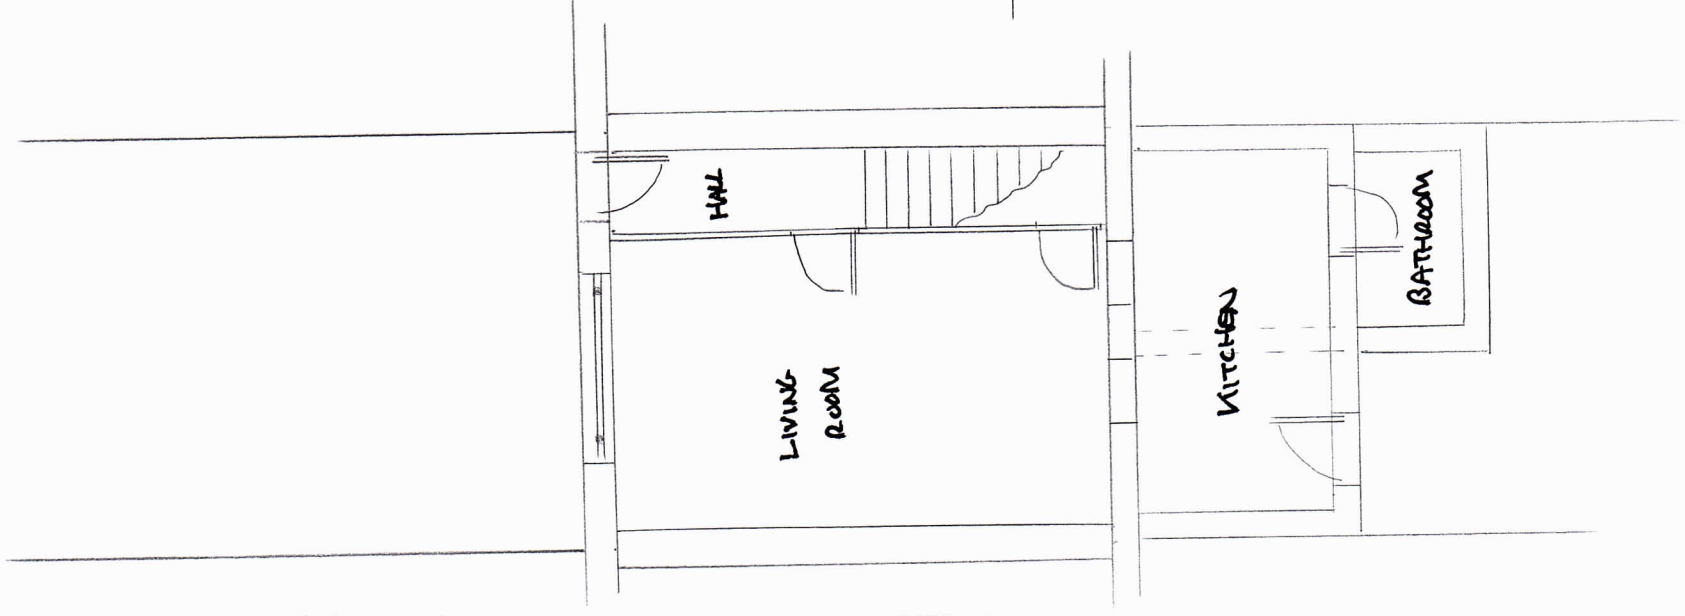

EXISTING GROUND

FLOOR PLAN

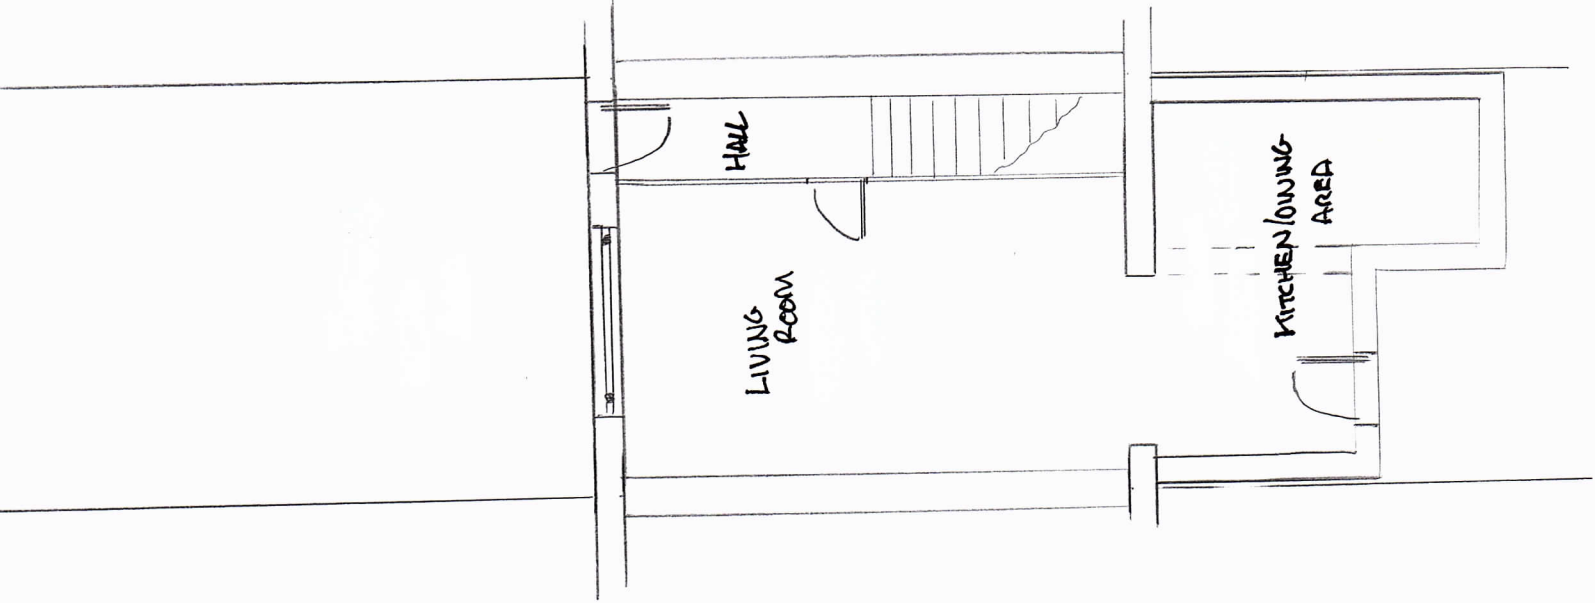

PROPOSED GROUND

FLOOR PLAN

SCALE 1:100