




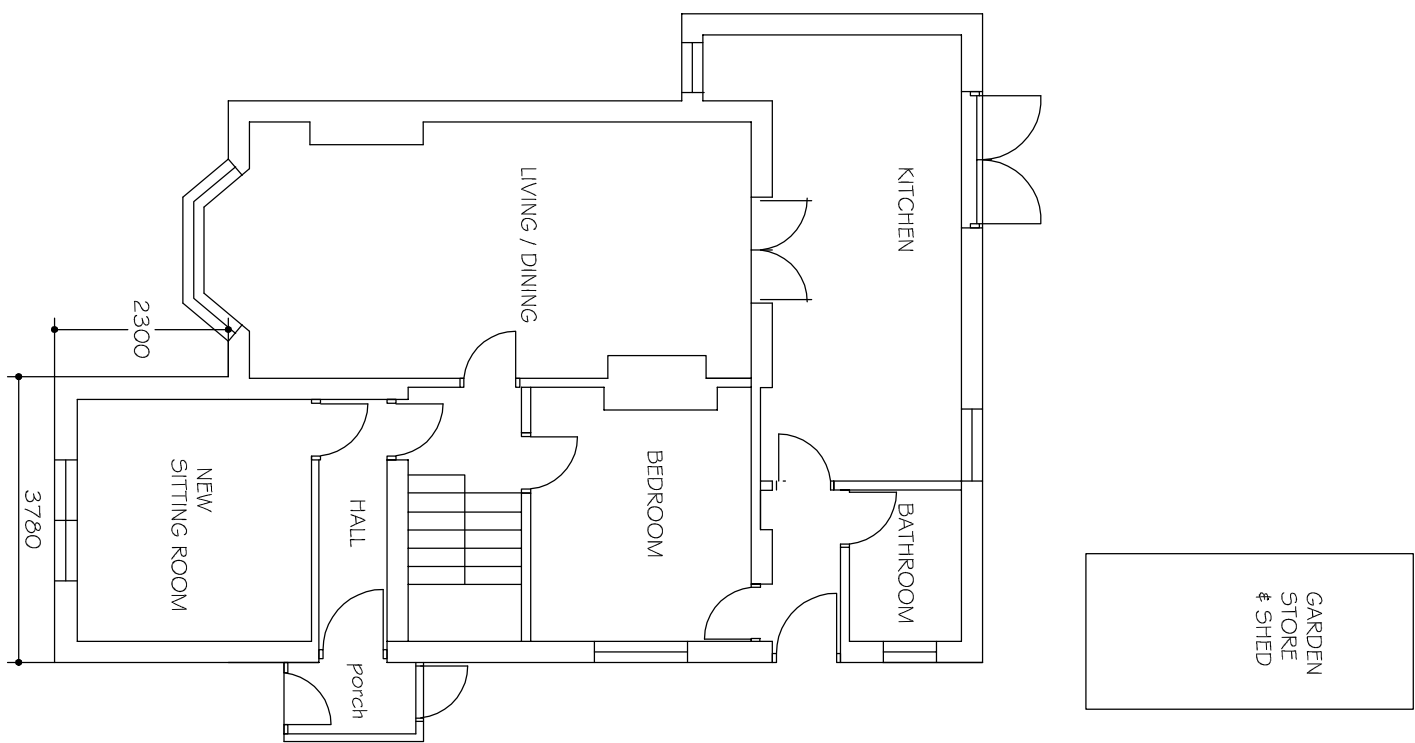


PROPOSED GROUND FLOOR PLAN

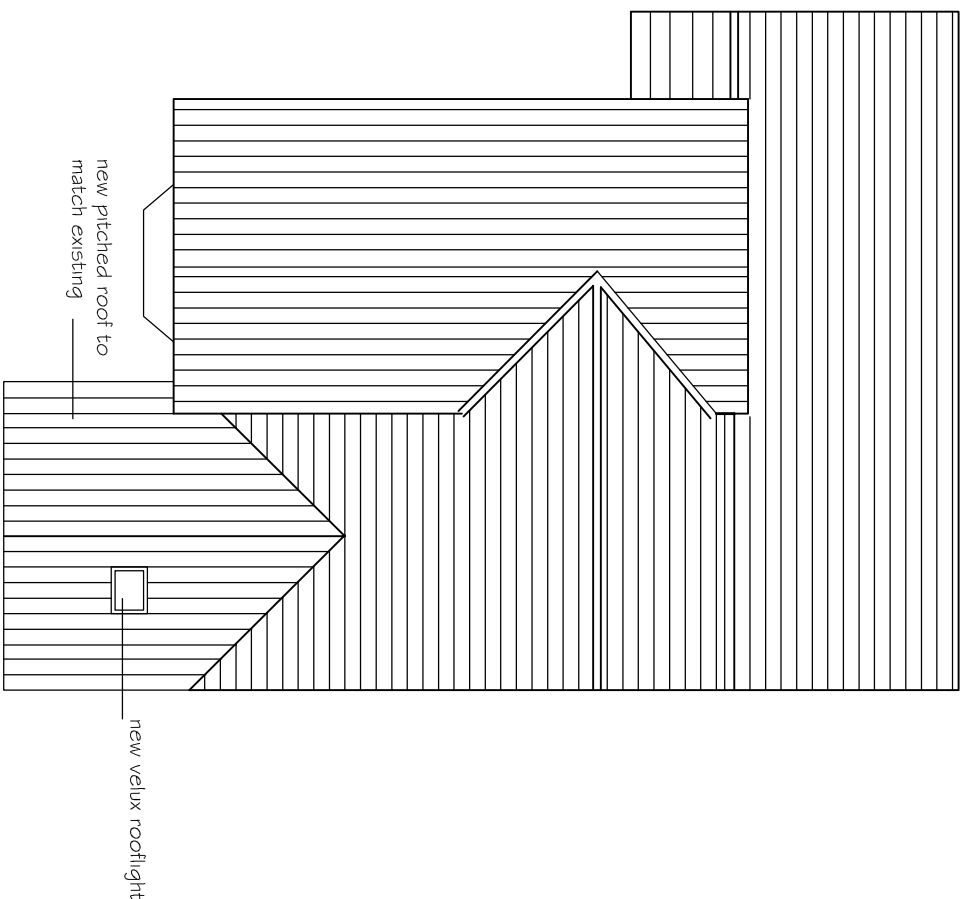


PROPOSED ROOF PLAN

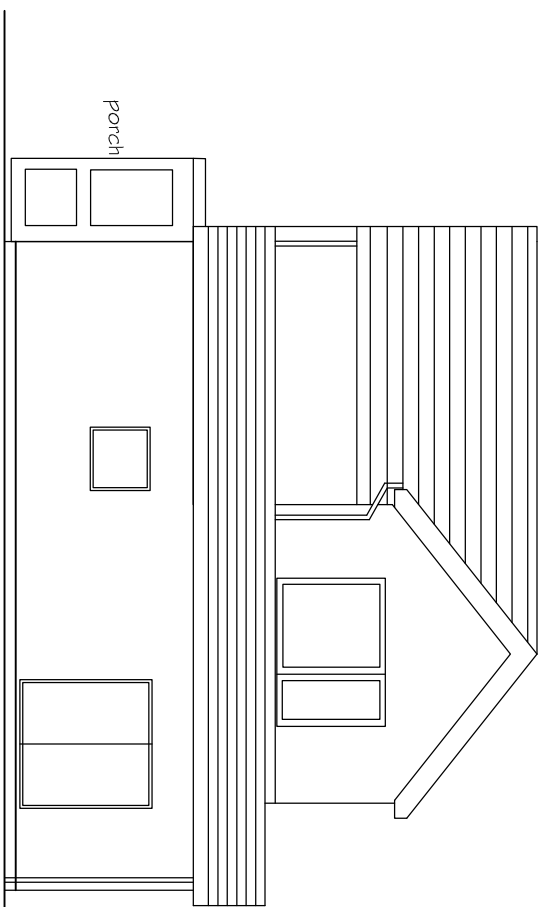


PROPOSED REAR ELEVATION

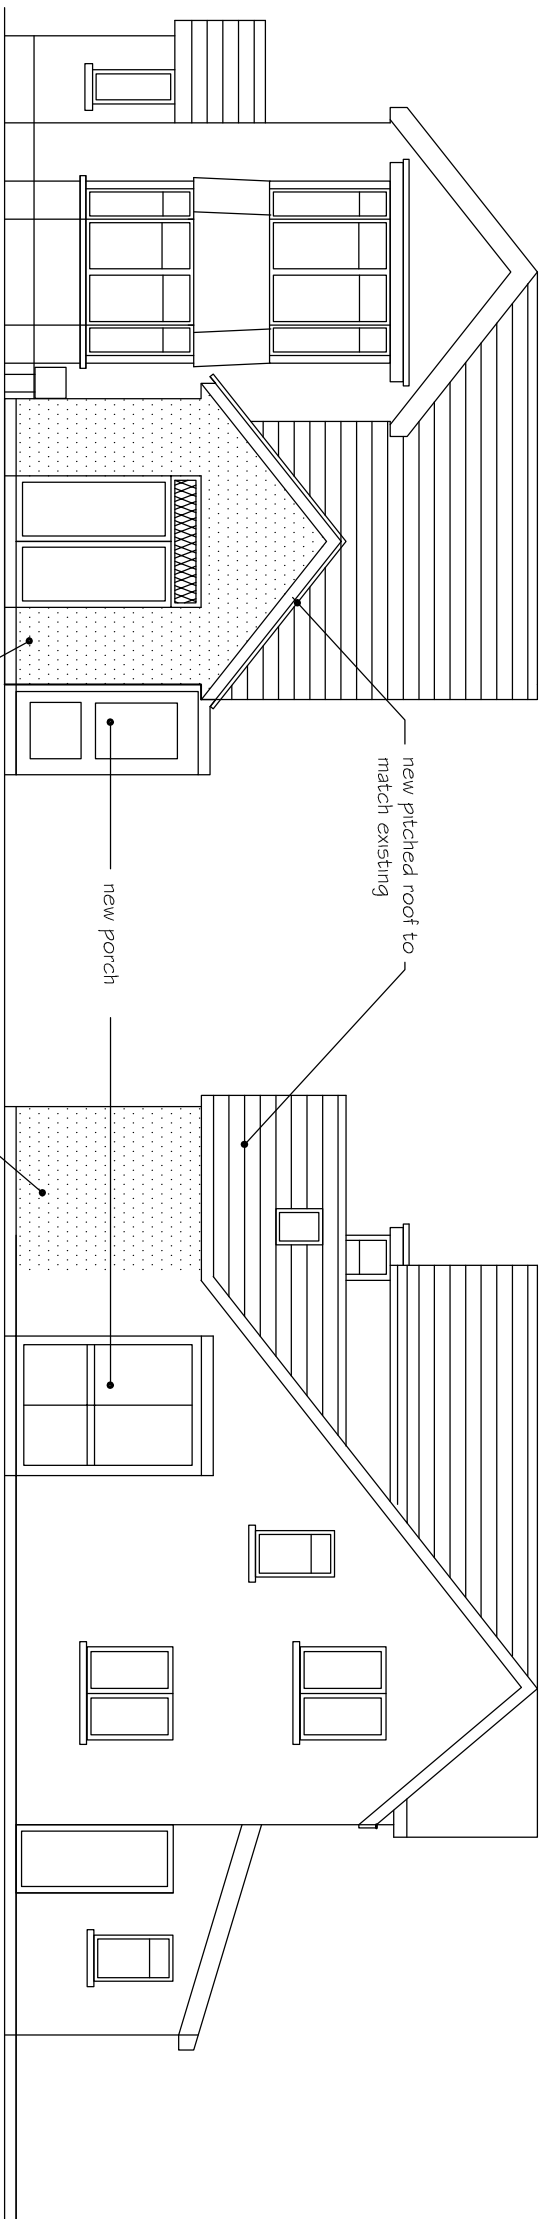

PROPOSED FRONT ELEVATION

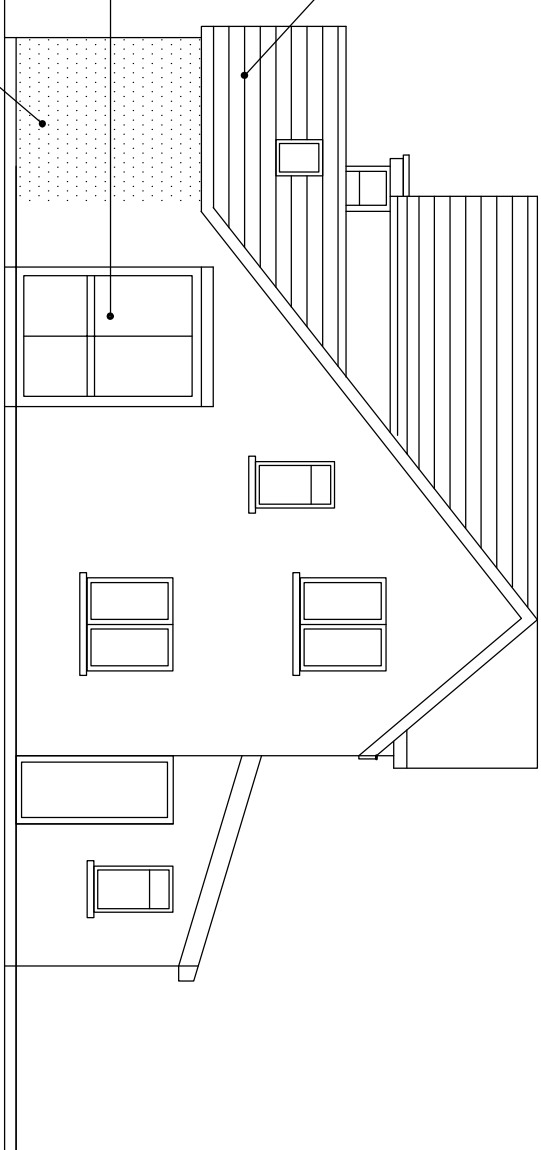

PROPOSED SIDE ELEVATION (north)

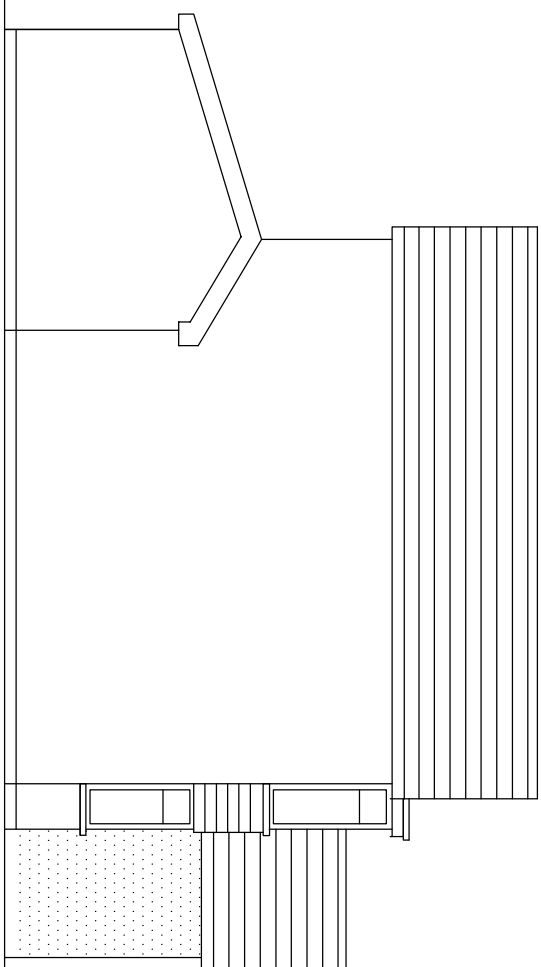

PROPOSED SIDE ELEVATION (south)

**SCHEDULE OF MATERIALS
to new work**
Walls ~ light grey spar dash render on blockwork.
Roof ~ Grey concrete tiles
Fenestration ~ White upvc windows and doors
Facias soffits and rui goods ~ white upvc
Side porch ~ solid panel white upvc to boundary
facing wall, opaque glass to doors

PLANNING APPLICATION PROPOSED ARRANGEMENTS

PROPOSED SINGLE STOREY EXTENSION
247 SWANSEA ROAD, TREBANOS
FOR MR D. WALSH
GENERAL ARRANGEMENTS
Scale 1:100 @ A2 MAY 2022. DRWG NO 247 PL 2