


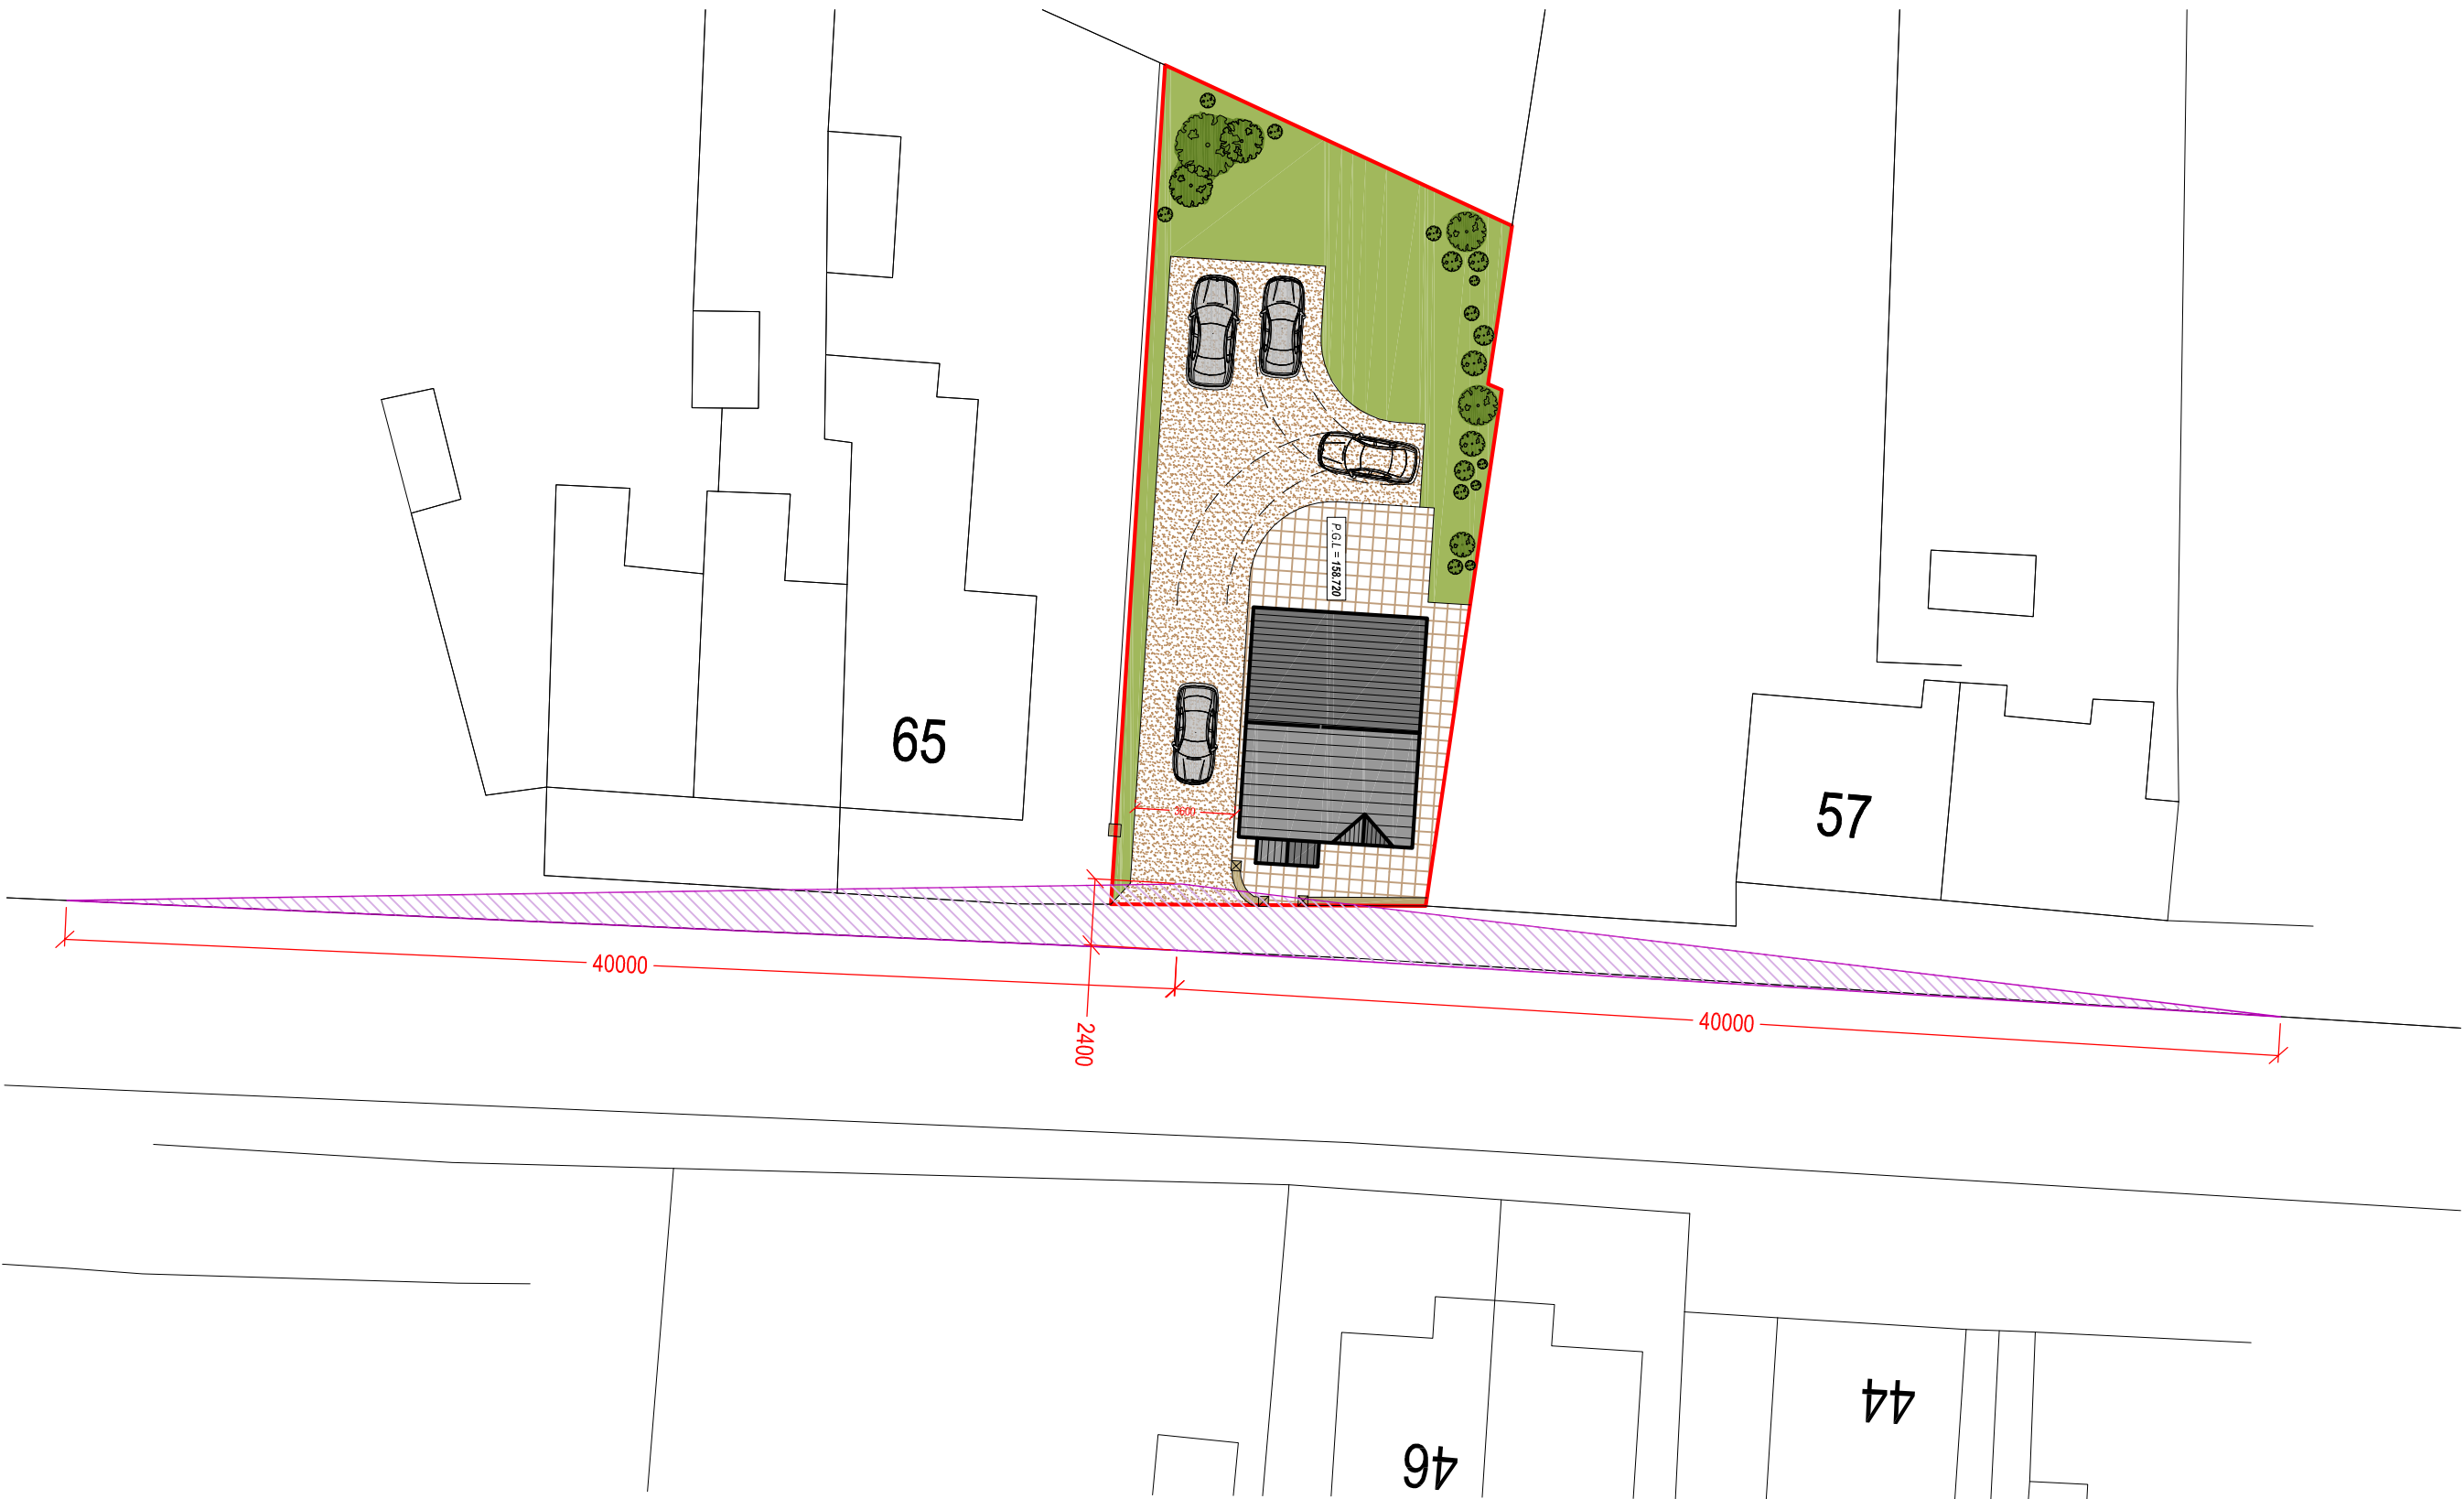

PROPOSED SITE PLAN - Visibility splays
Scale 1:250

Client:			
Mr. J. Griffiths			
Project Title:			
PROPOSED DETACHED DWELLING on Land adj. to 65 Heol y Gors Cwmgoris			
General Notes: 1. Do not scale from this drawing. Use figure dimensions only. 2. Dimensions are in millimetres unless otherwise stated.			
Drawing Issue:			
PLANNING			
Drawing Title:			
PROPOSED SITE PLANS - VISIBILITY			
Drawing No: 008		Revision: B	
Date: 09-03-2022		Revised: 16-05-2022	
Scale(s): 1:250		Paper Size: A2	
Cwm Planning & Design Ltd. (architectural and Draughting Services)			