




- Note:-
- This drawing is intended for the purposes indicated only.
 - All dimensions are approximate and should be checked on site, with discrepancies reported.

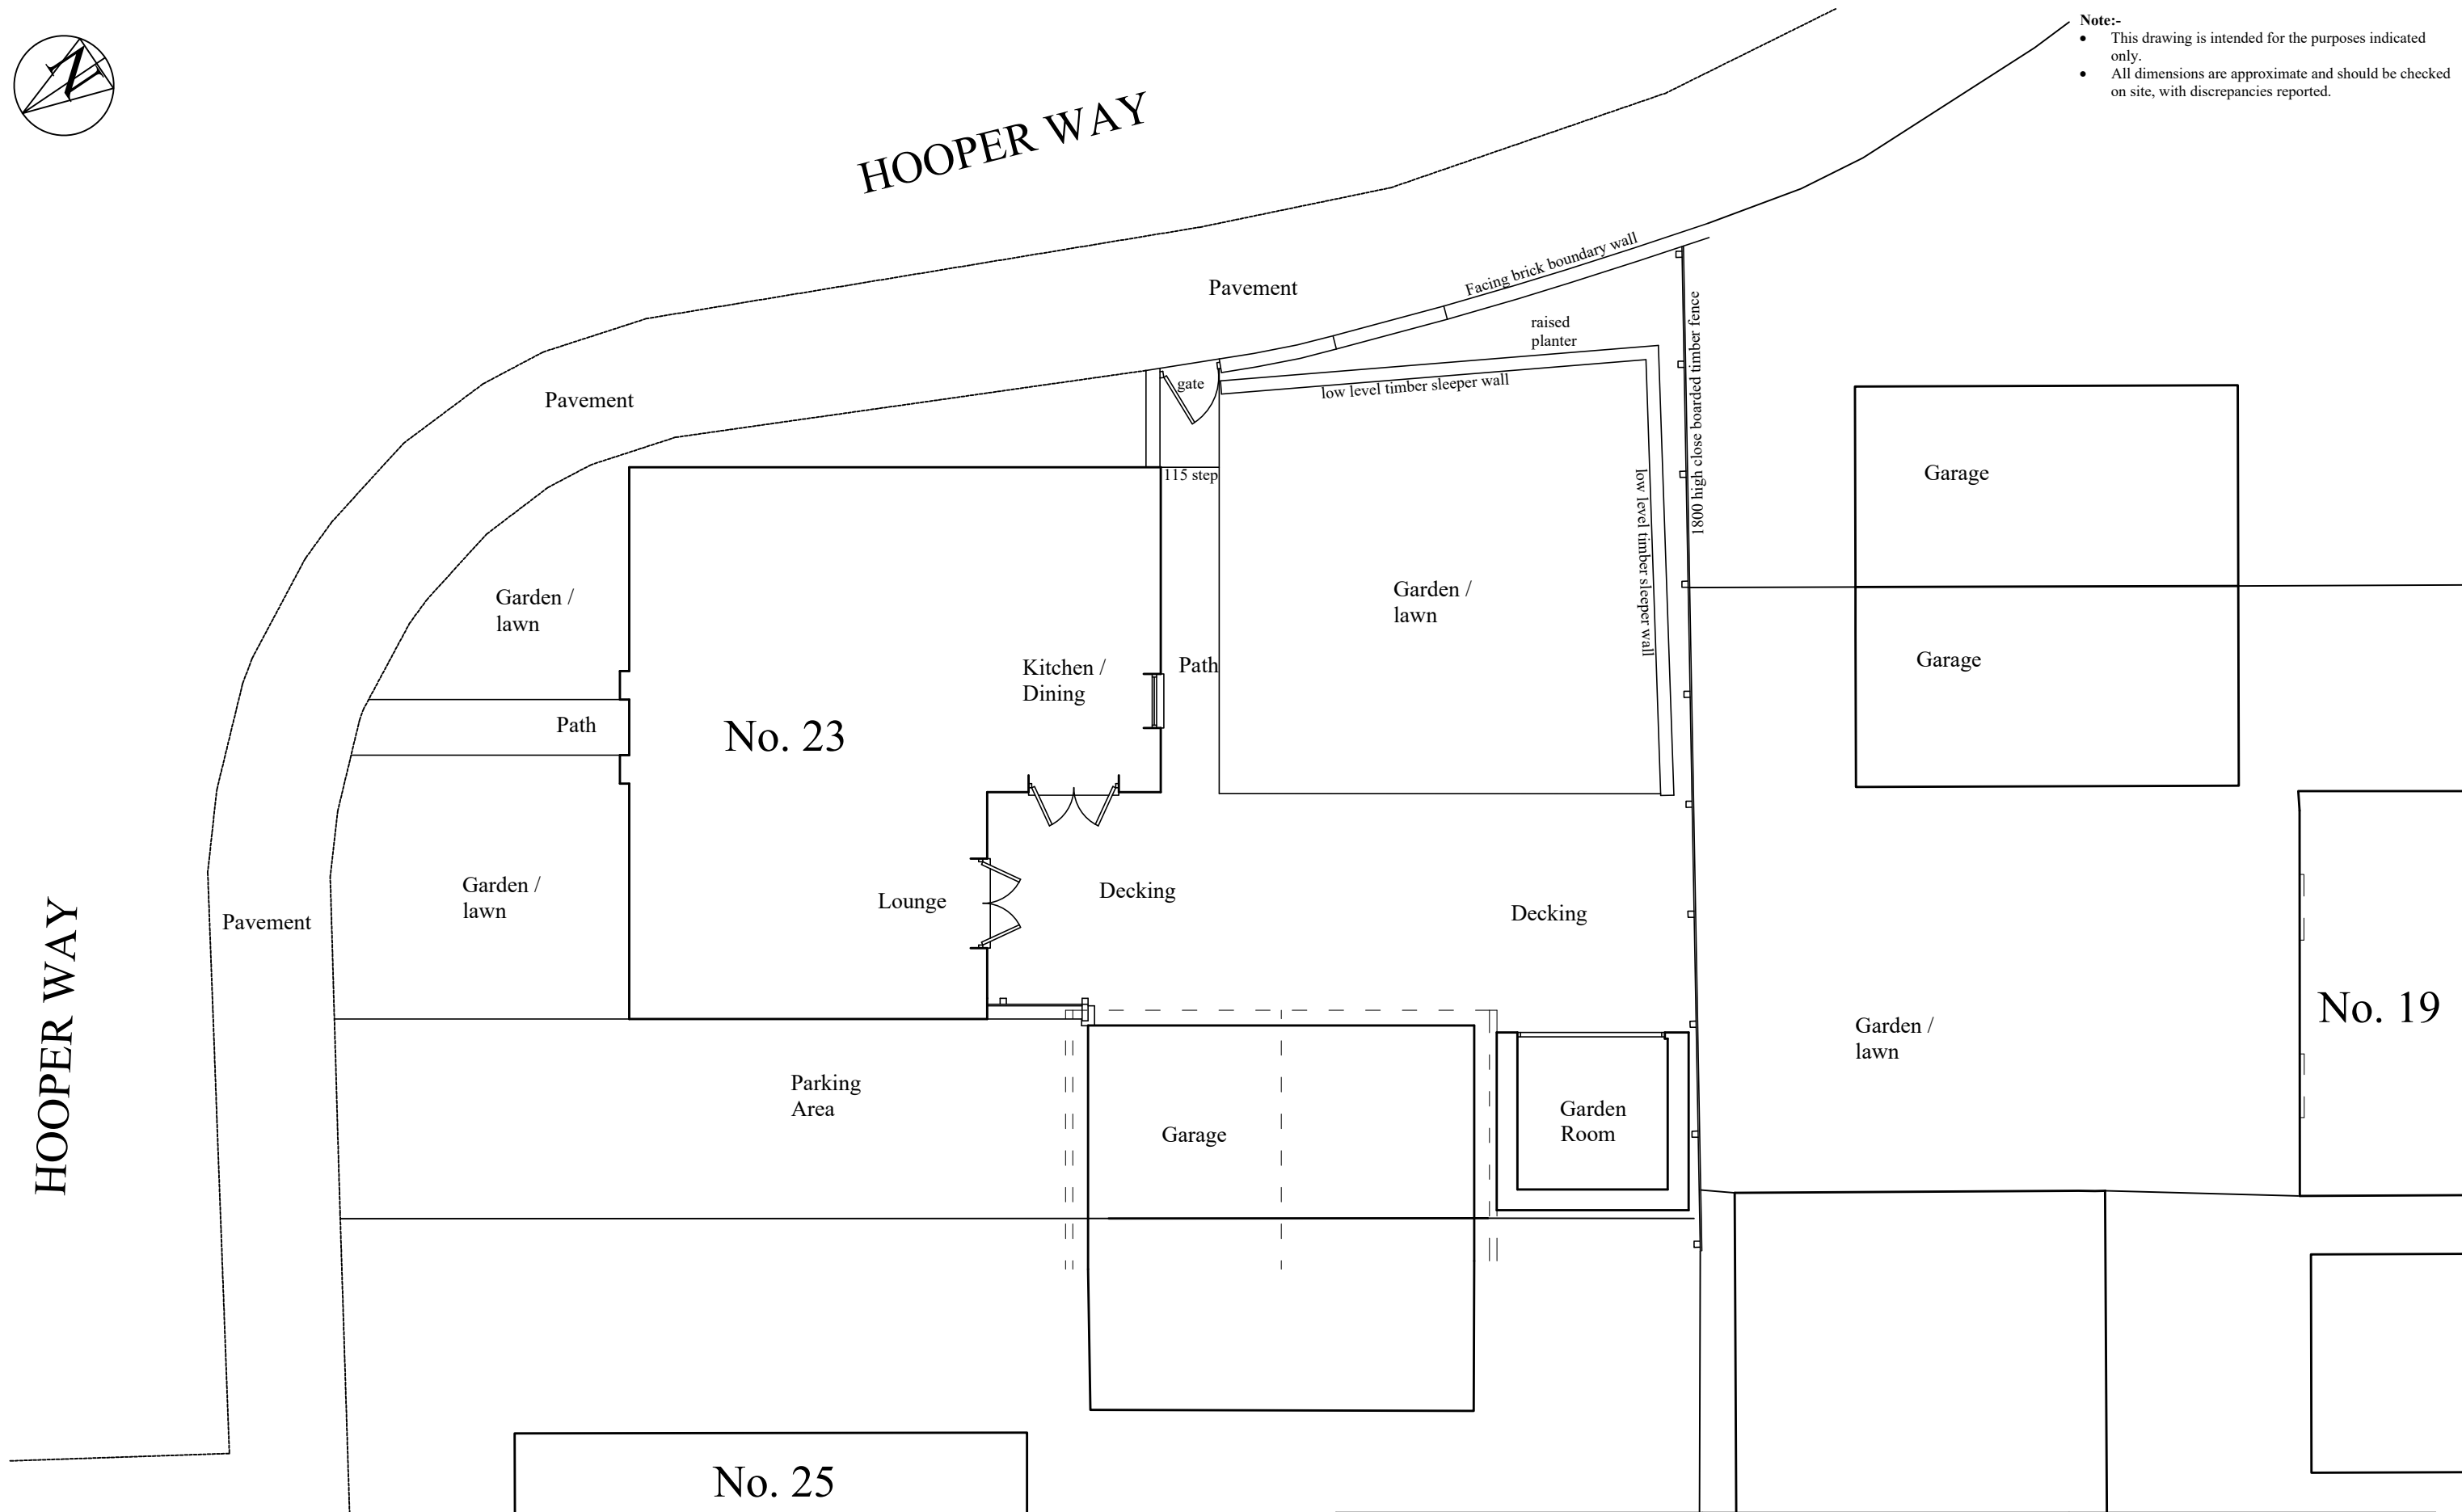

No. 23
1:100 Site / ground floor plan



Client:- Mr Paul White 23, Hooper Way, Tonna, Neath. SA11 3FB		Job Title :- Retention of garden room to rear of 23, Hooper Way, Tonna, Neath. SA11 3FB		Dwg Title:- Site plan	
Scale:- 1:100	Date :- May 2022	Stage :- Planning	Dwg No.:- P02	Rev.:-	A3