




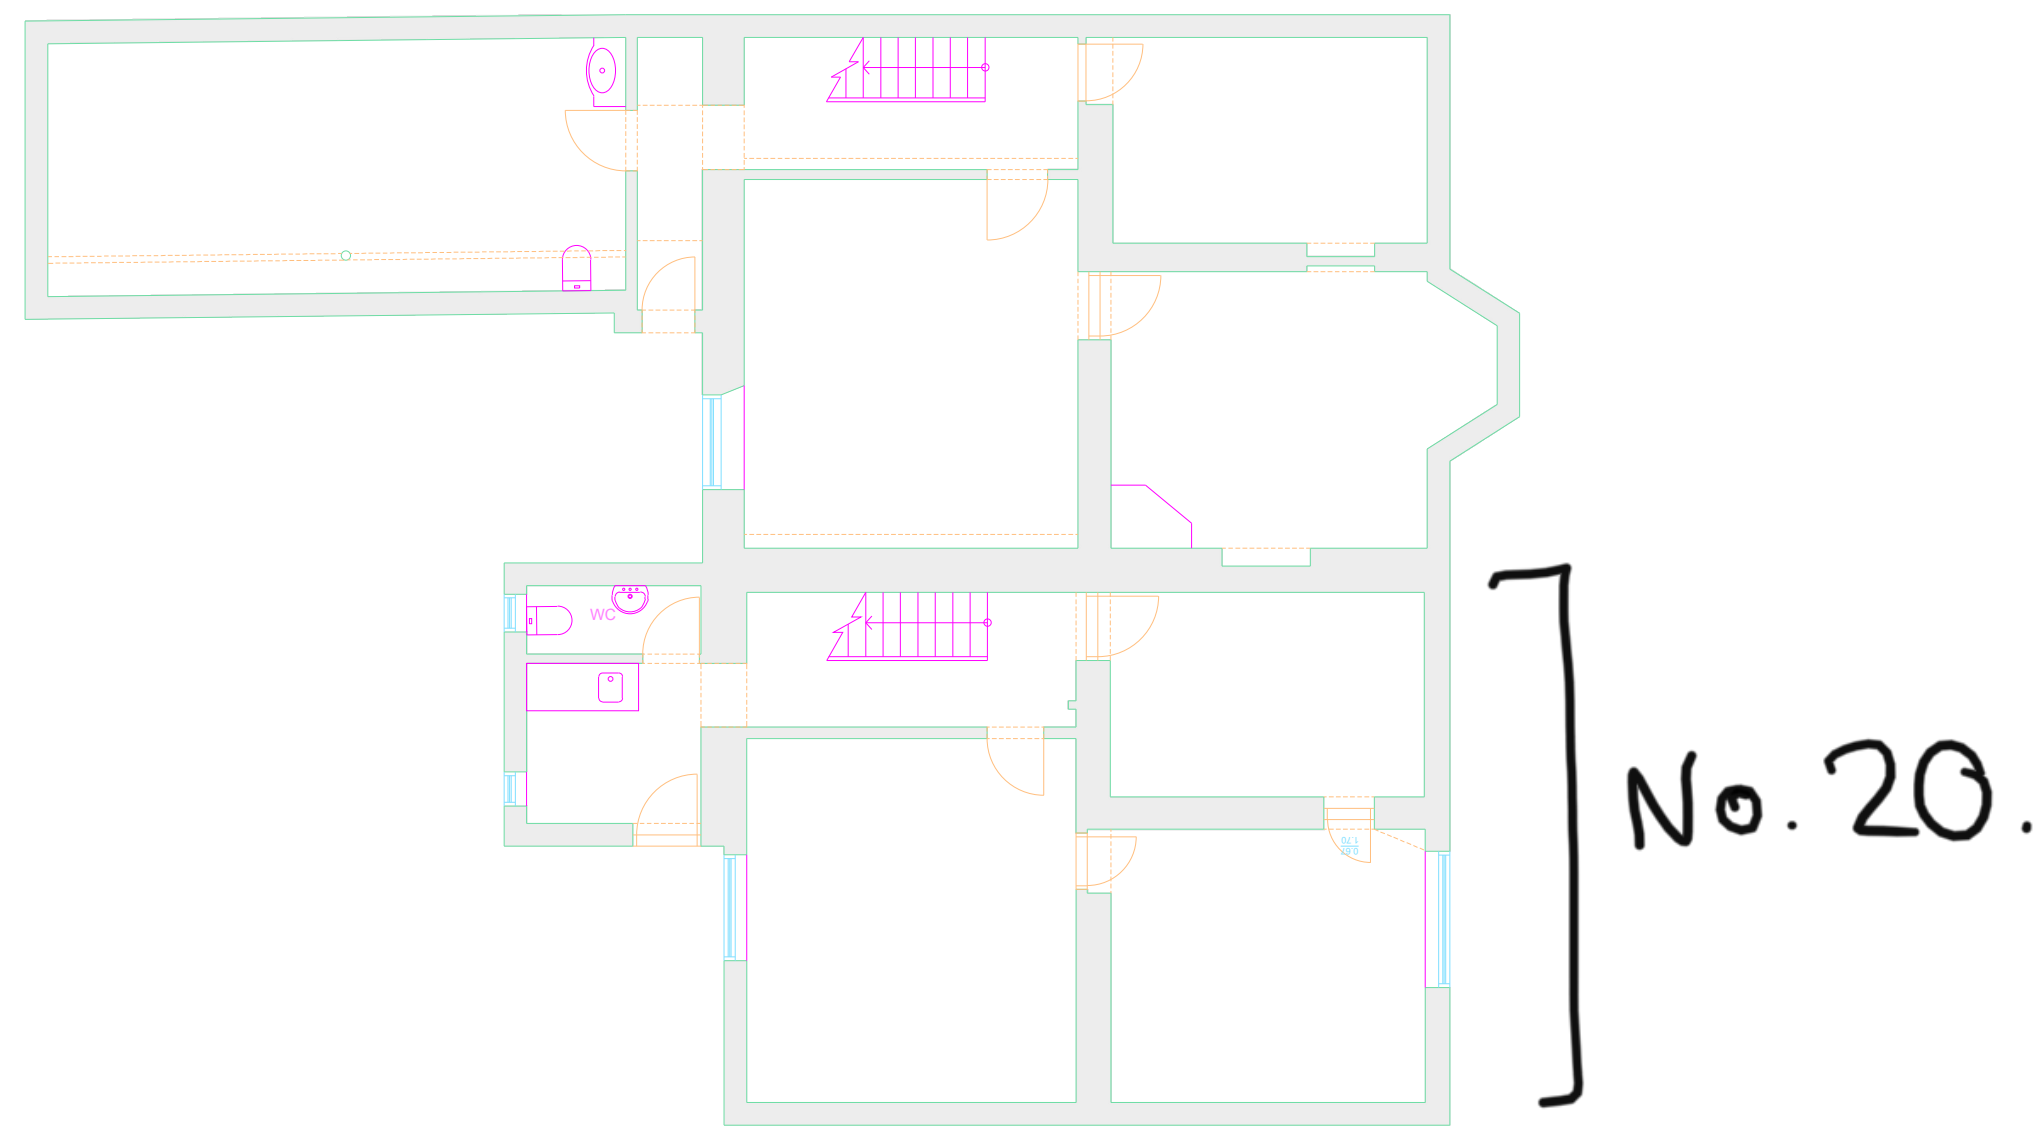


EXISTING BASEMENT PLAN  
Scale 1:100

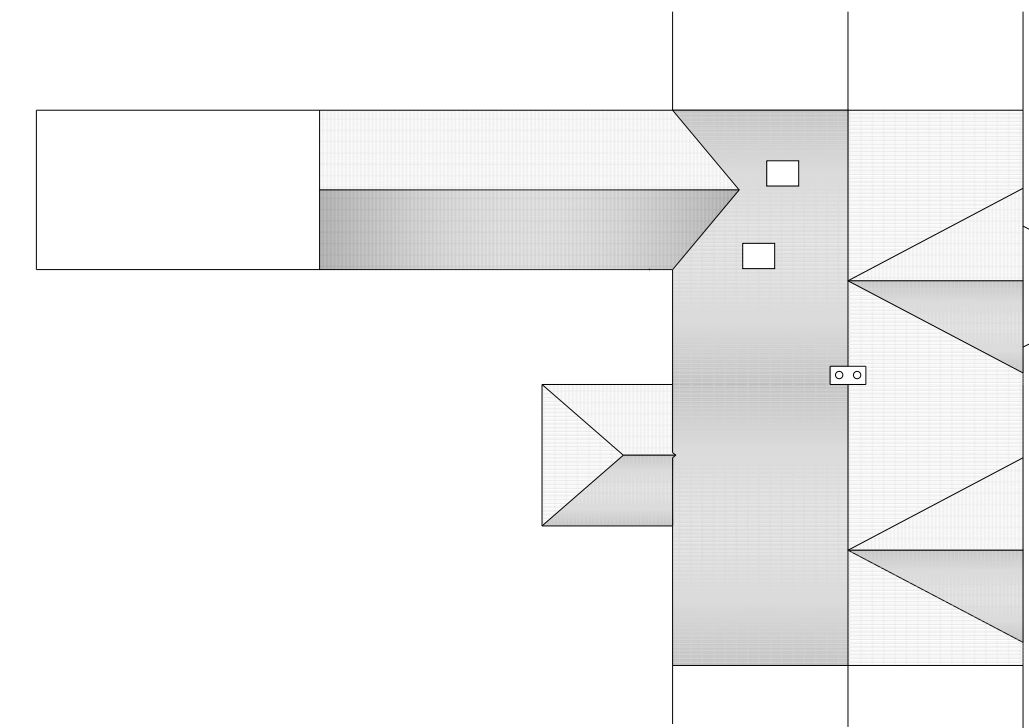

EXISTING ROOF PLAN  
Scale 1:200

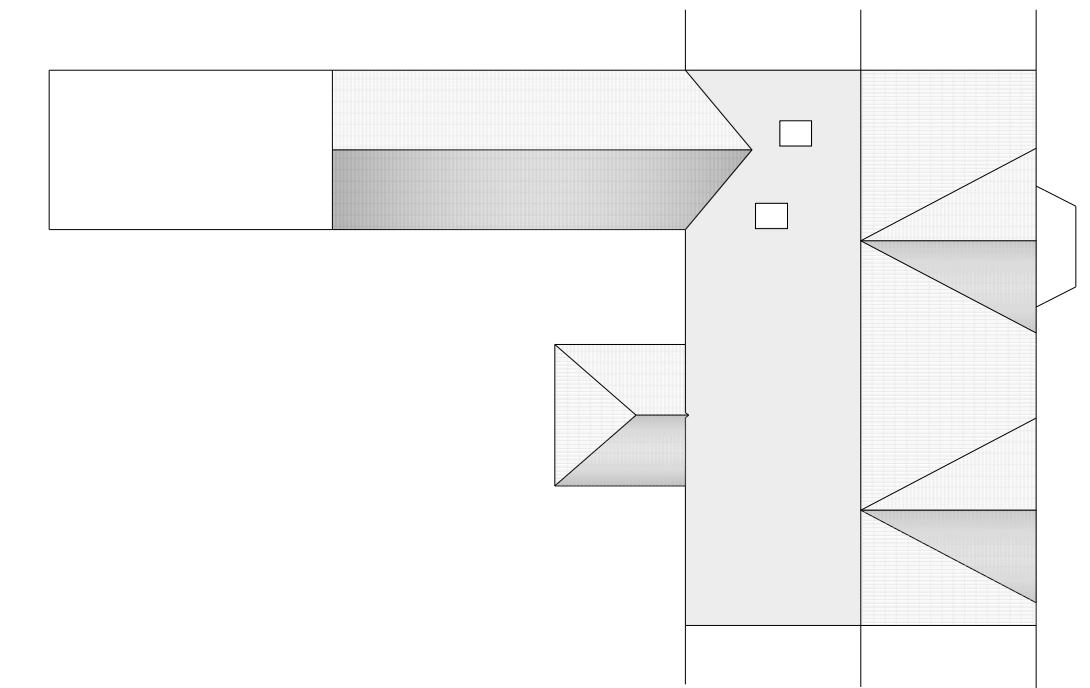

PROPOSED ROOF PLAN  
Scale 1:200

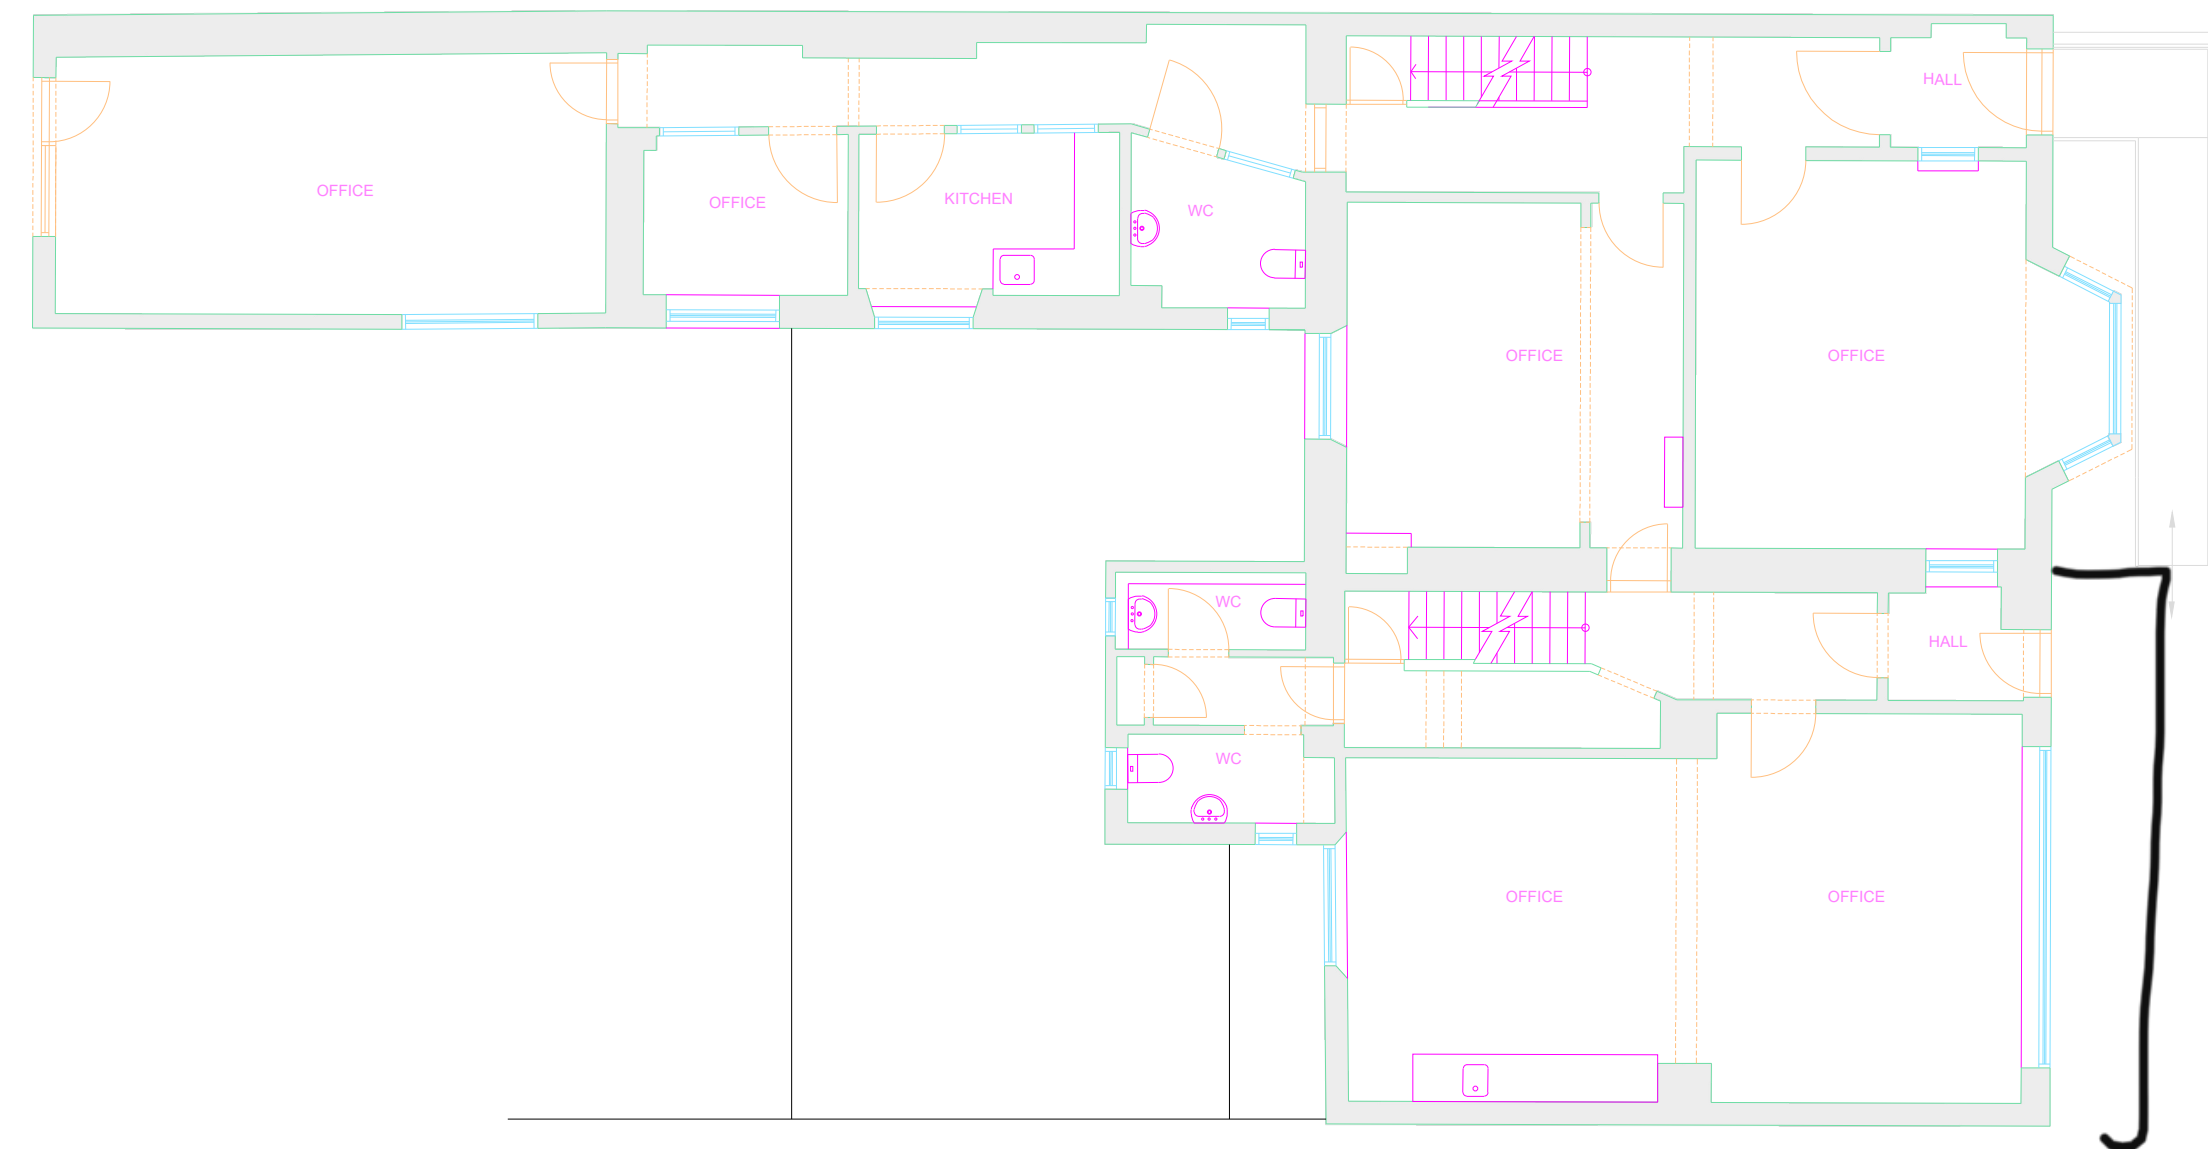


EXISTING GROUND FLOOR PLAN  
Scale 1:100




BLOCK PLAN Scale 1:500



LOCATION PLAN Scale 1:2500

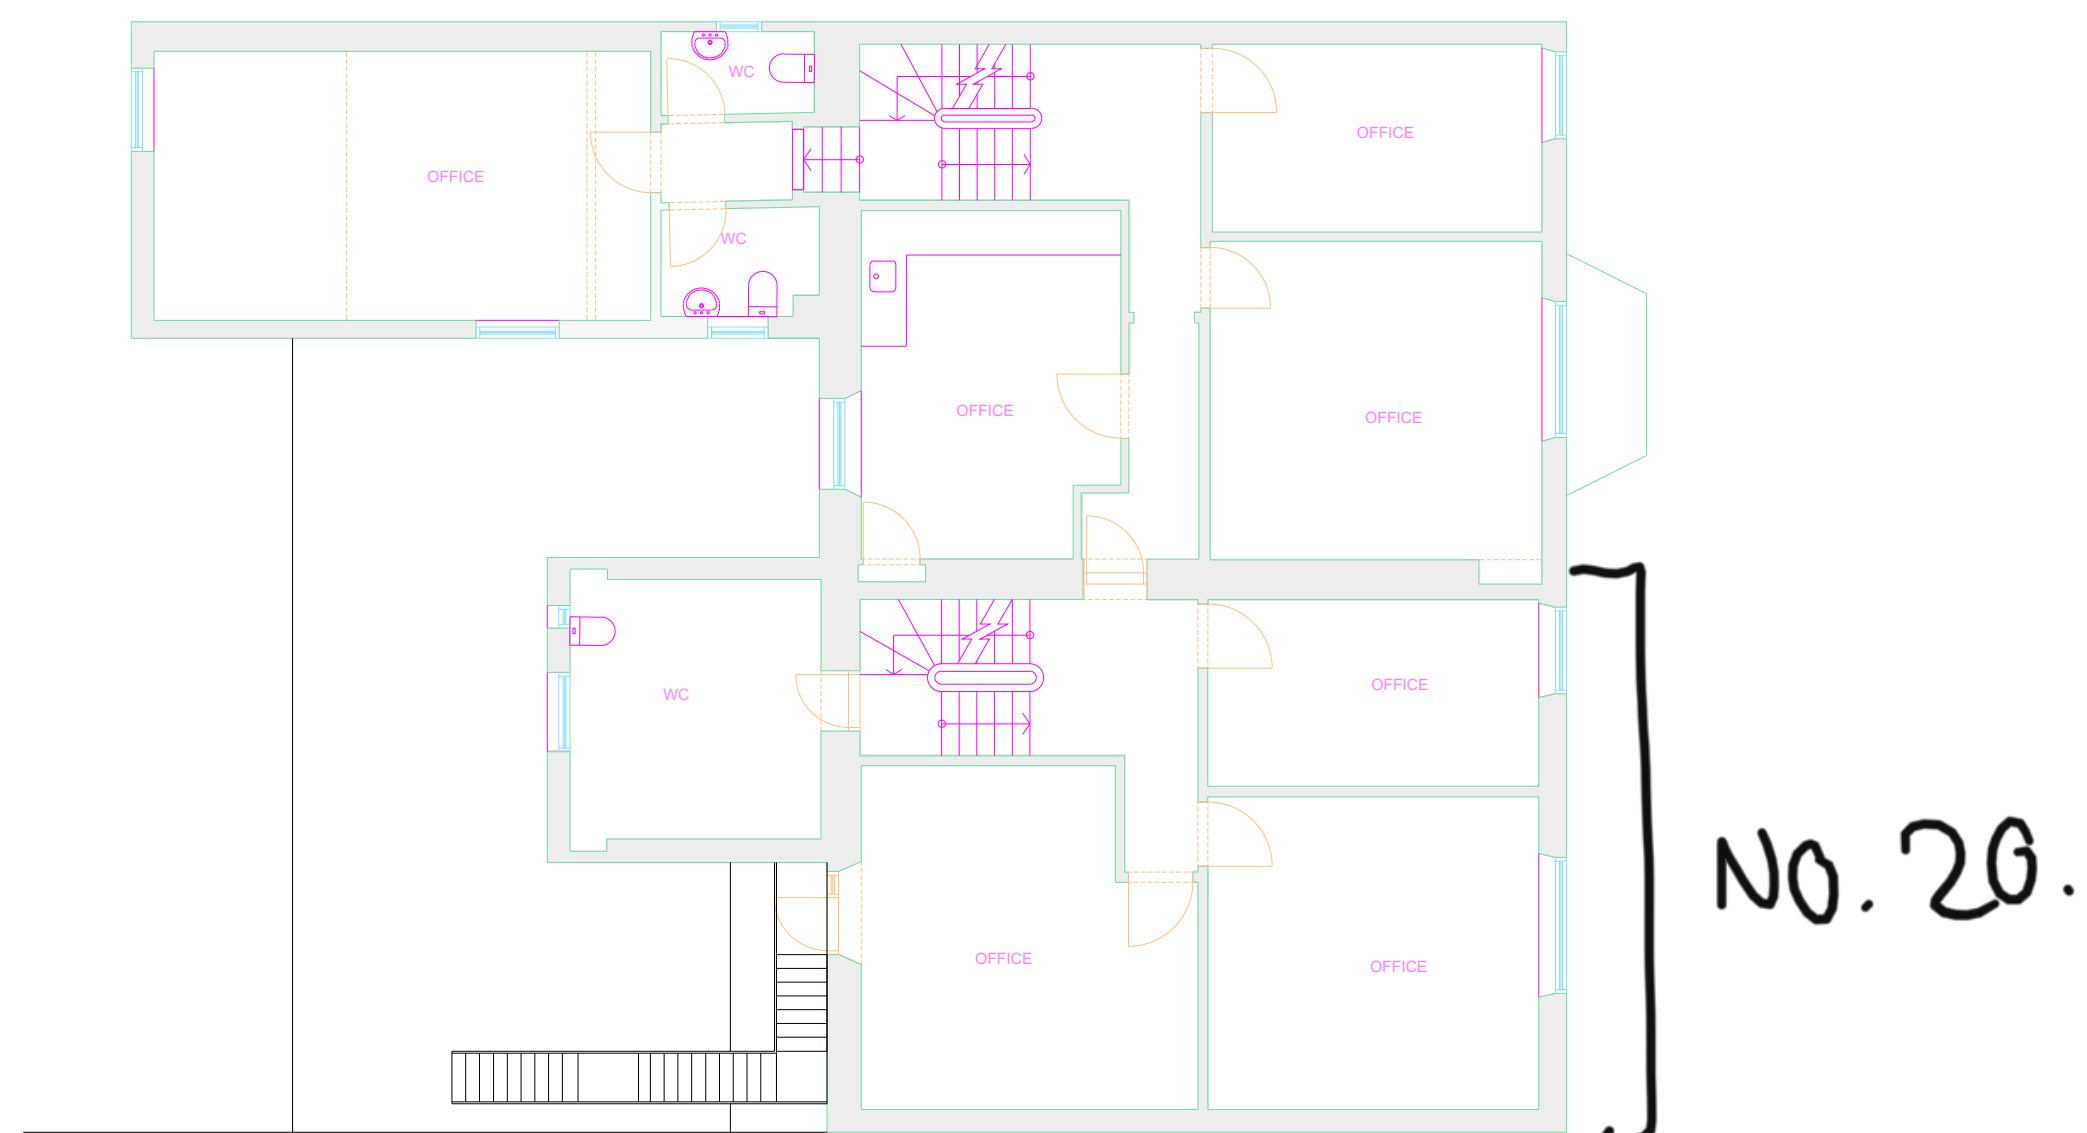

EXISTING FIRST FLOOR PLAN  
Scale 1:100

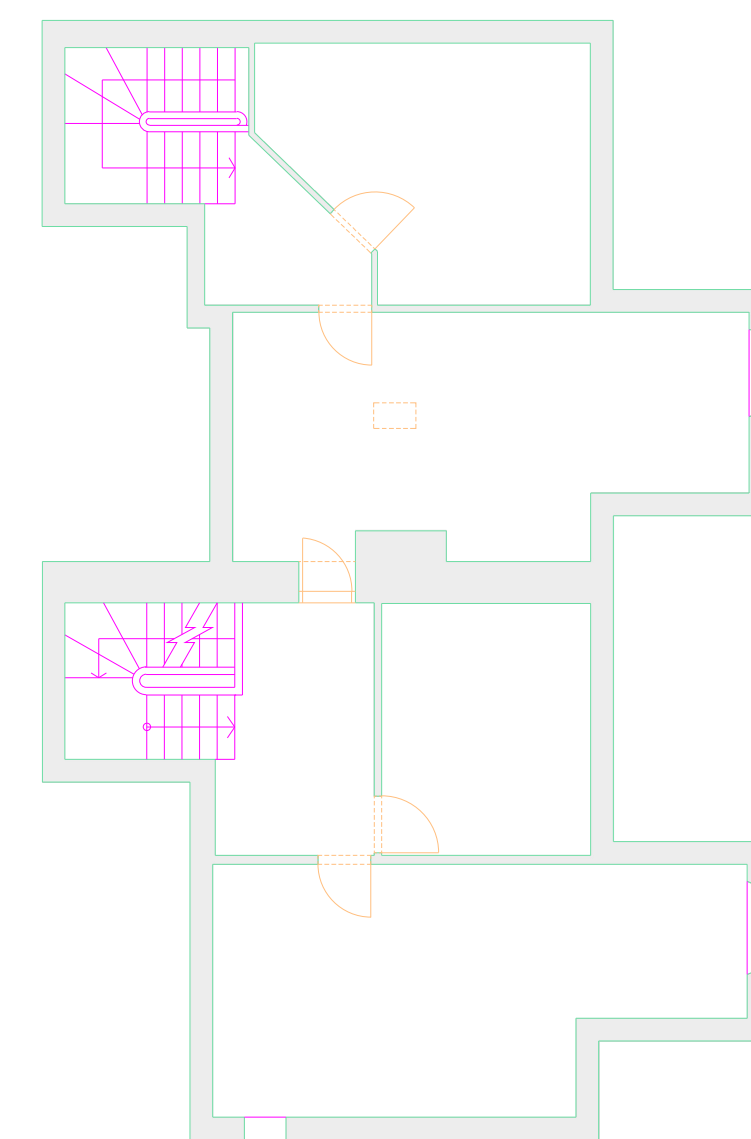

EXISTING SECOND FLOOR PLAN  
Scale 1:100

No changes to be  
made apart from  
change of use to  
first floor.

SCALED DIMENSIONS MUST NOT BE TAKEN FROM THIS  
DRAWING

Client:  
Mr T. Pedrick

Project:  
Change of Use  
to  
20 London Rd., Neath SA11 1LE

Surveyed: JTR  
Drawn: JTR

Approved: TJF  
Date: January, 2021

Amendment Date/No.:  
Scales:  
1:100  
1:500  
1:2500

Drawing No.:  
JTR/TP/01/21/01

PLANNING

TREVOR J. FRANCIS MSc. MRICS, MCIOB  
M.B.Eng., Dip. Arch. Cons. (Bristol)  
Chartered Building Surveyor/Chartered Builder

12 Dulais Fach Rd  
Tonina  
Neath  
SA11 3JW

Tel./Fax 01639 638820 Mob. 07974114702