



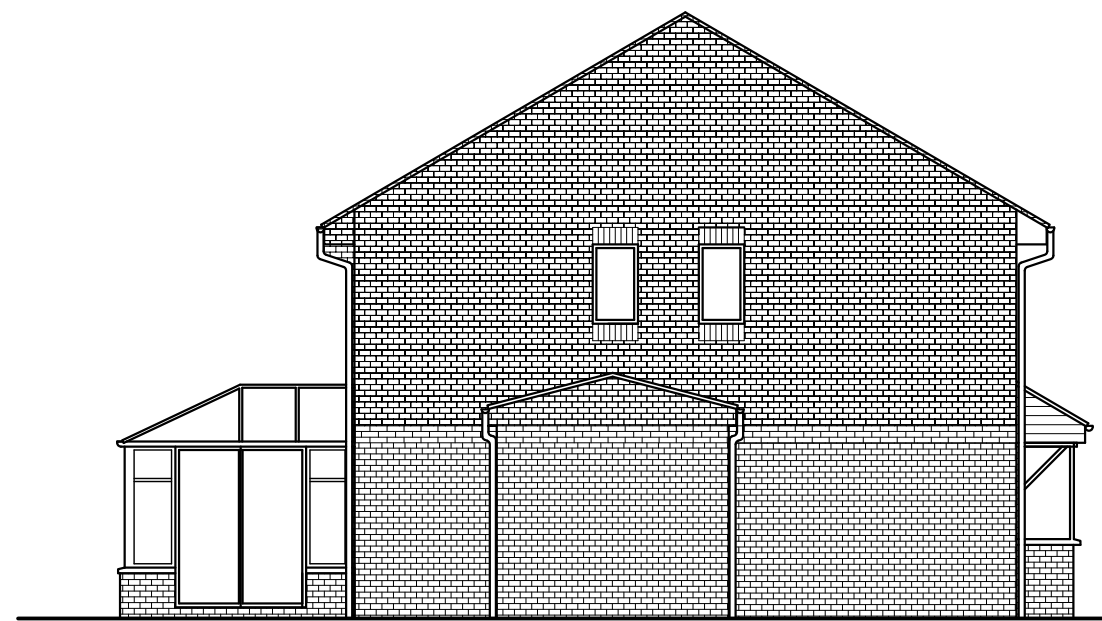

EXISTING SIDE ELEVATION
Scale 1:100




EXISTING FRONT ELEVATION
Scale 1:100

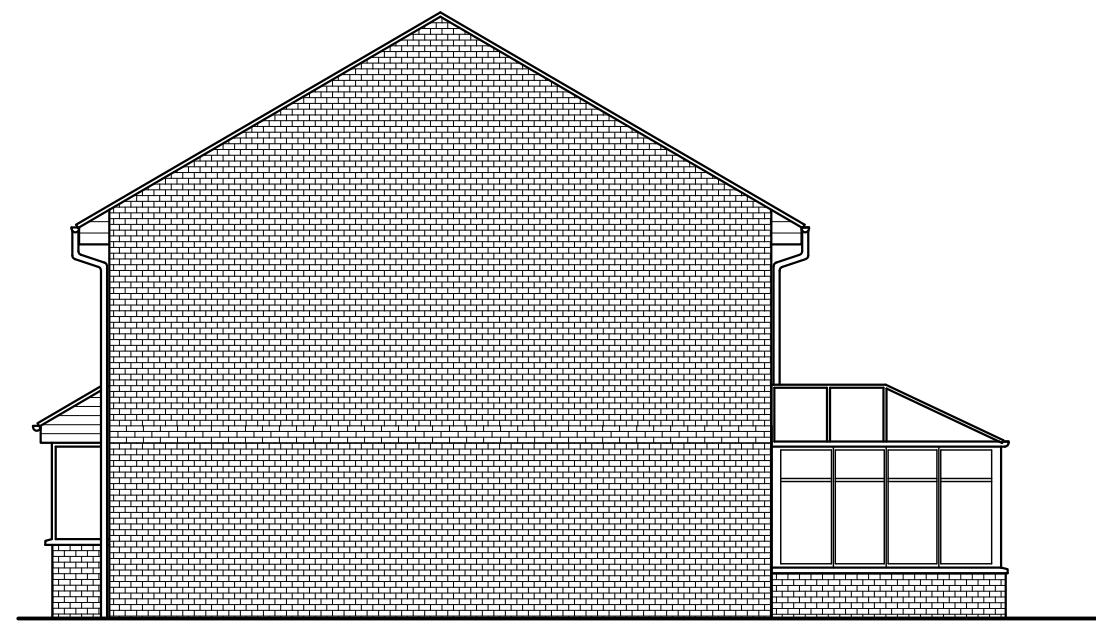


EXISTING SIDE ELEVATION
Scale 1:100




EXISTING REAR ELEVATION
Scale 1:100

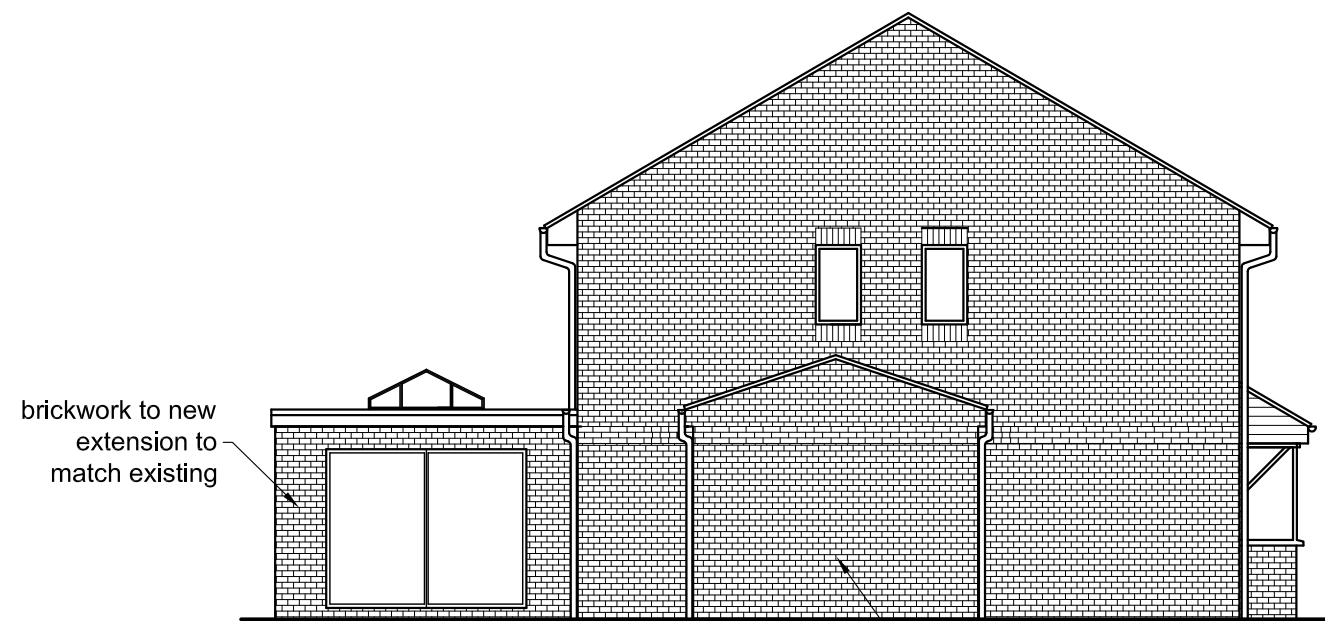


PROPOSED SIDE ELEVATION
Scale 1:100

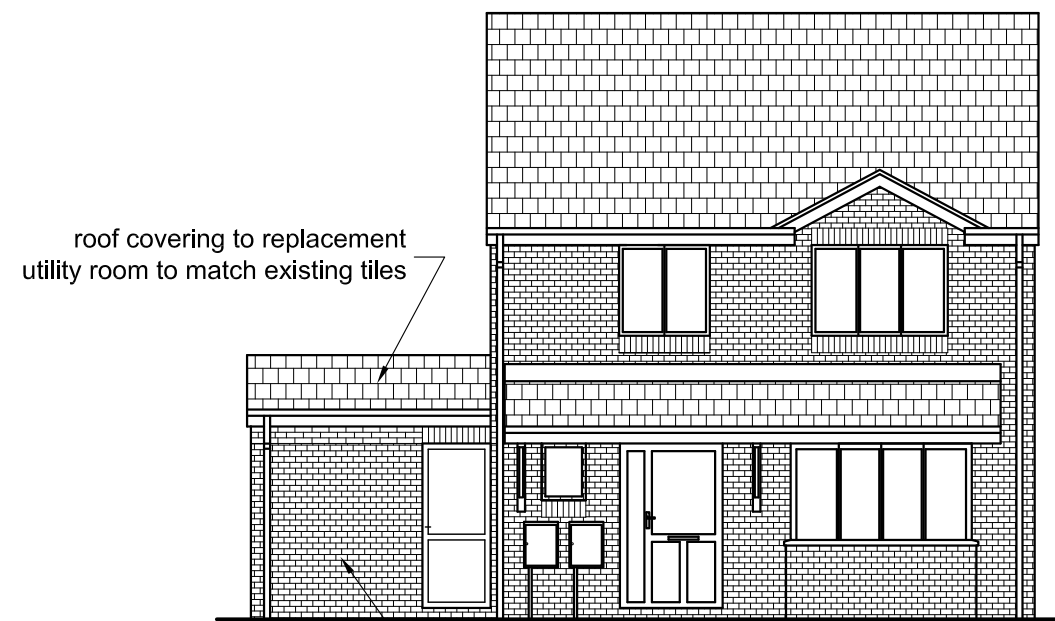


PROPOSED FRONT ELEVATION
Scale 1:100

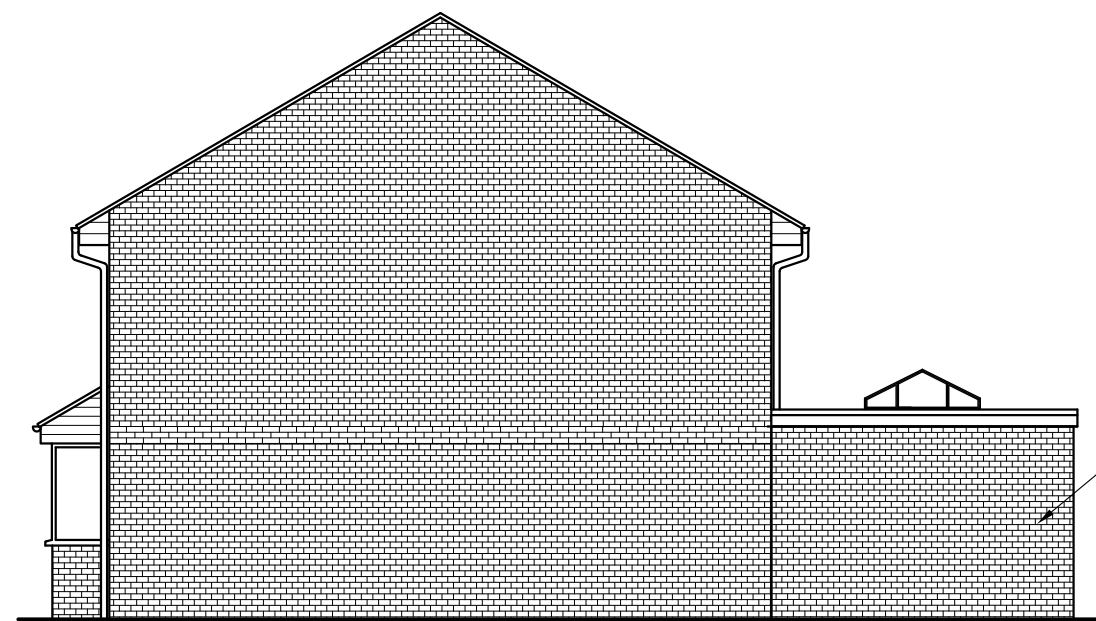


PROPOSED SIDE ELEVATION
Scale 1:100

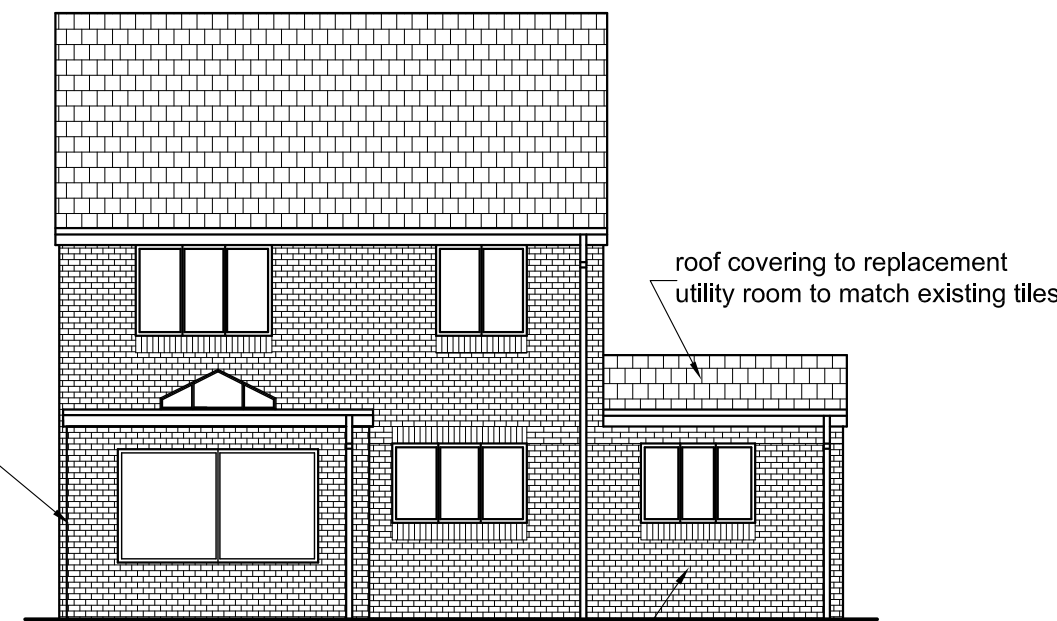

PROPOSED REAR ELEVATION
Scale 1:100

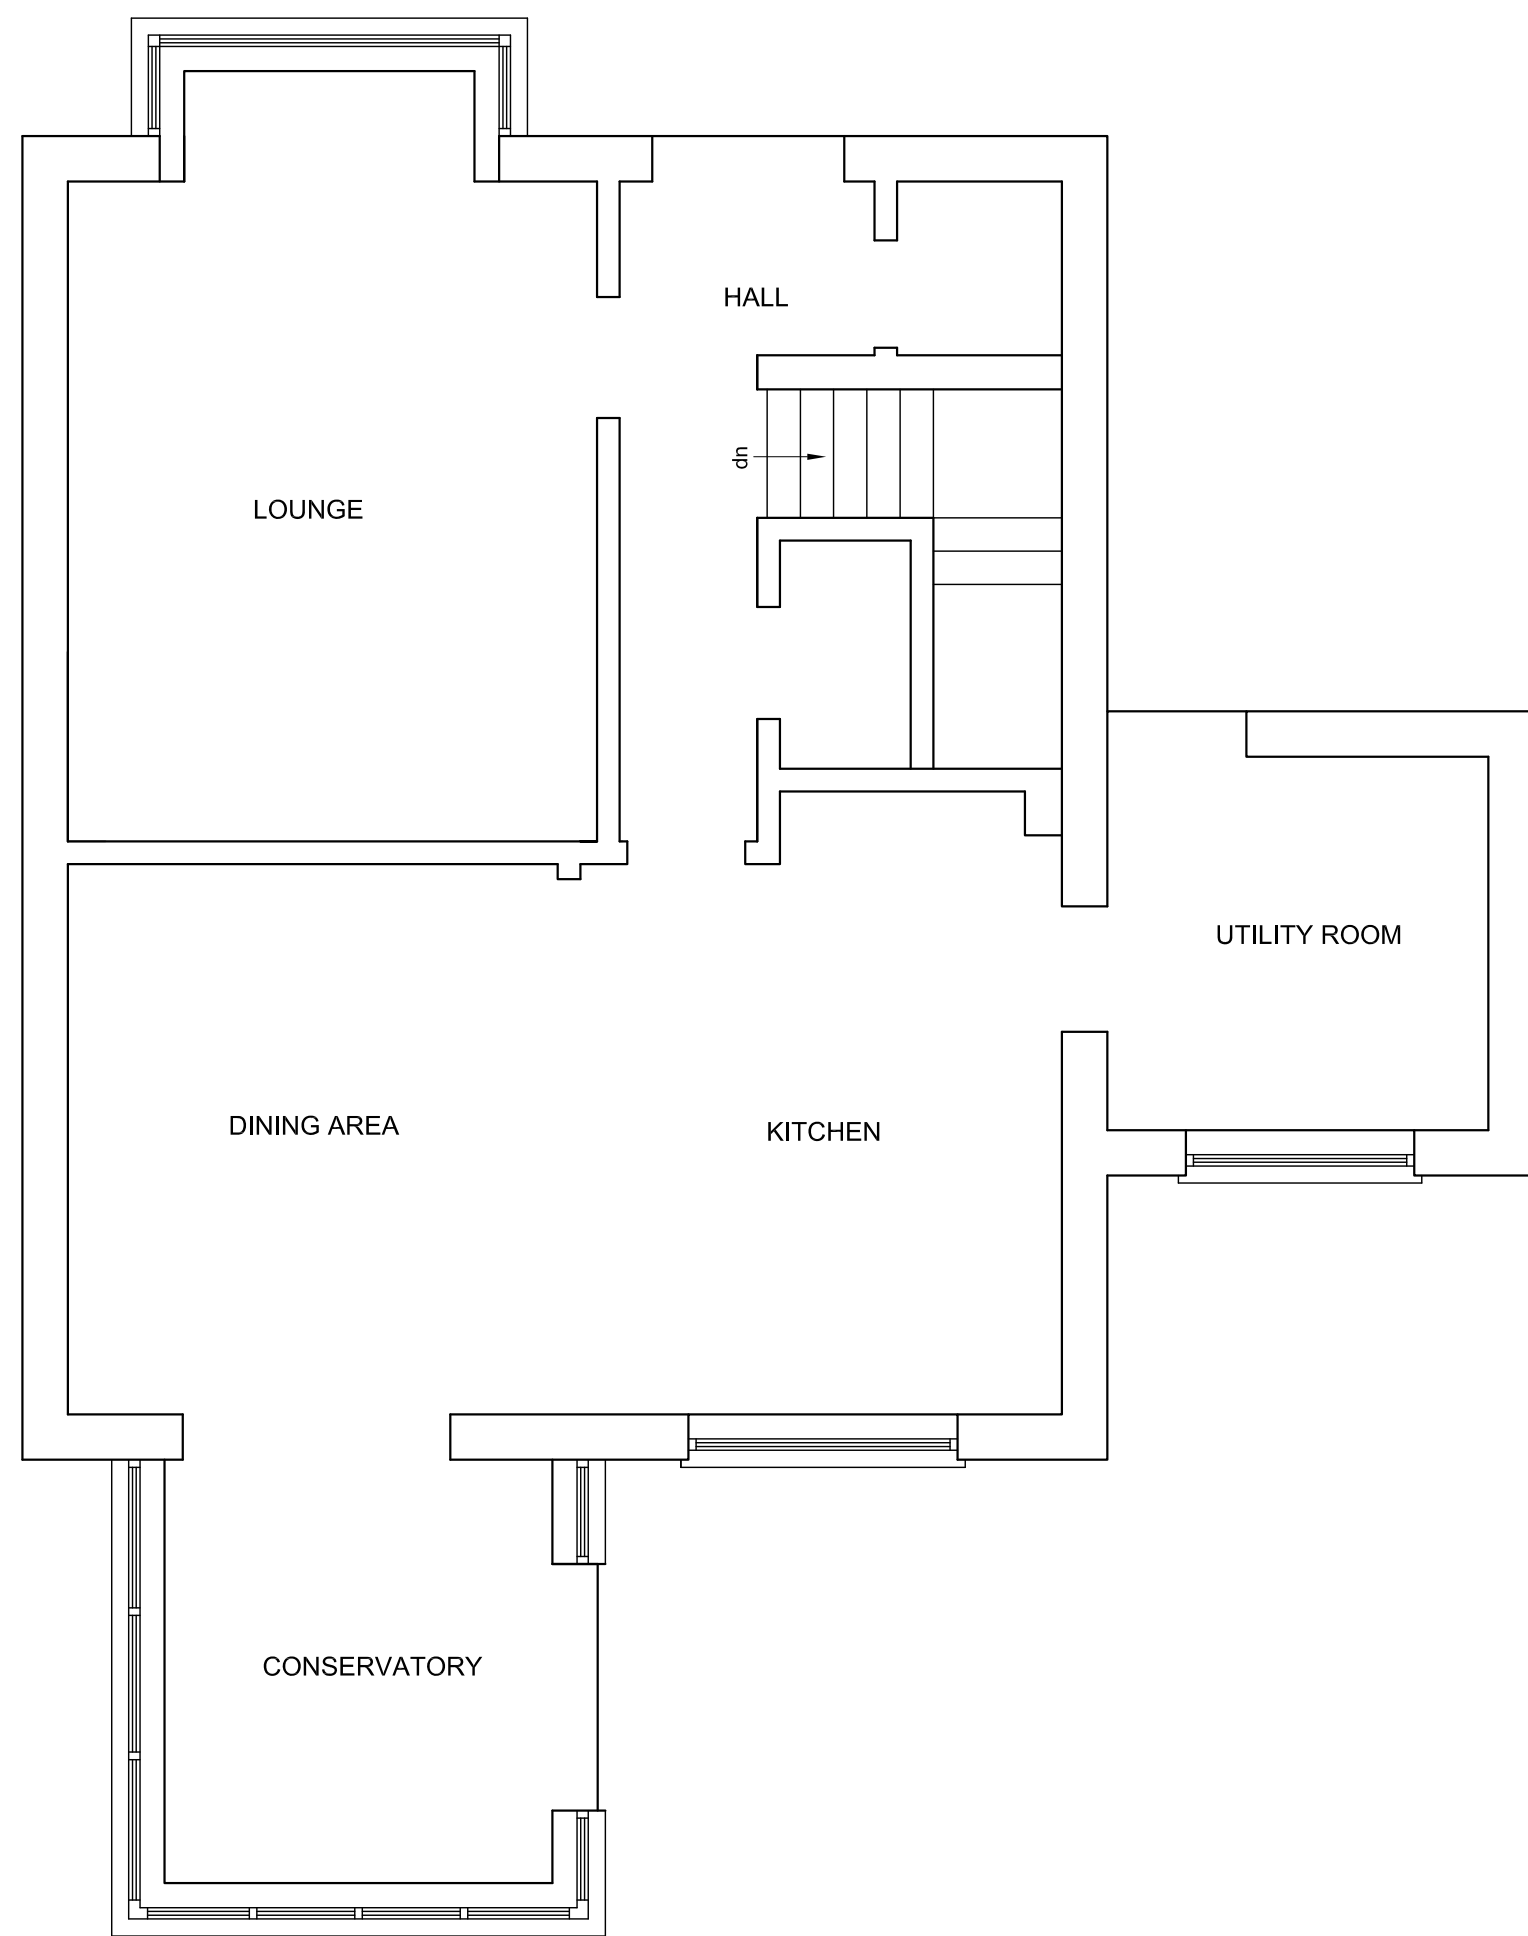

EXISTING GROUND FLOOR PLAN
Scale 1:50

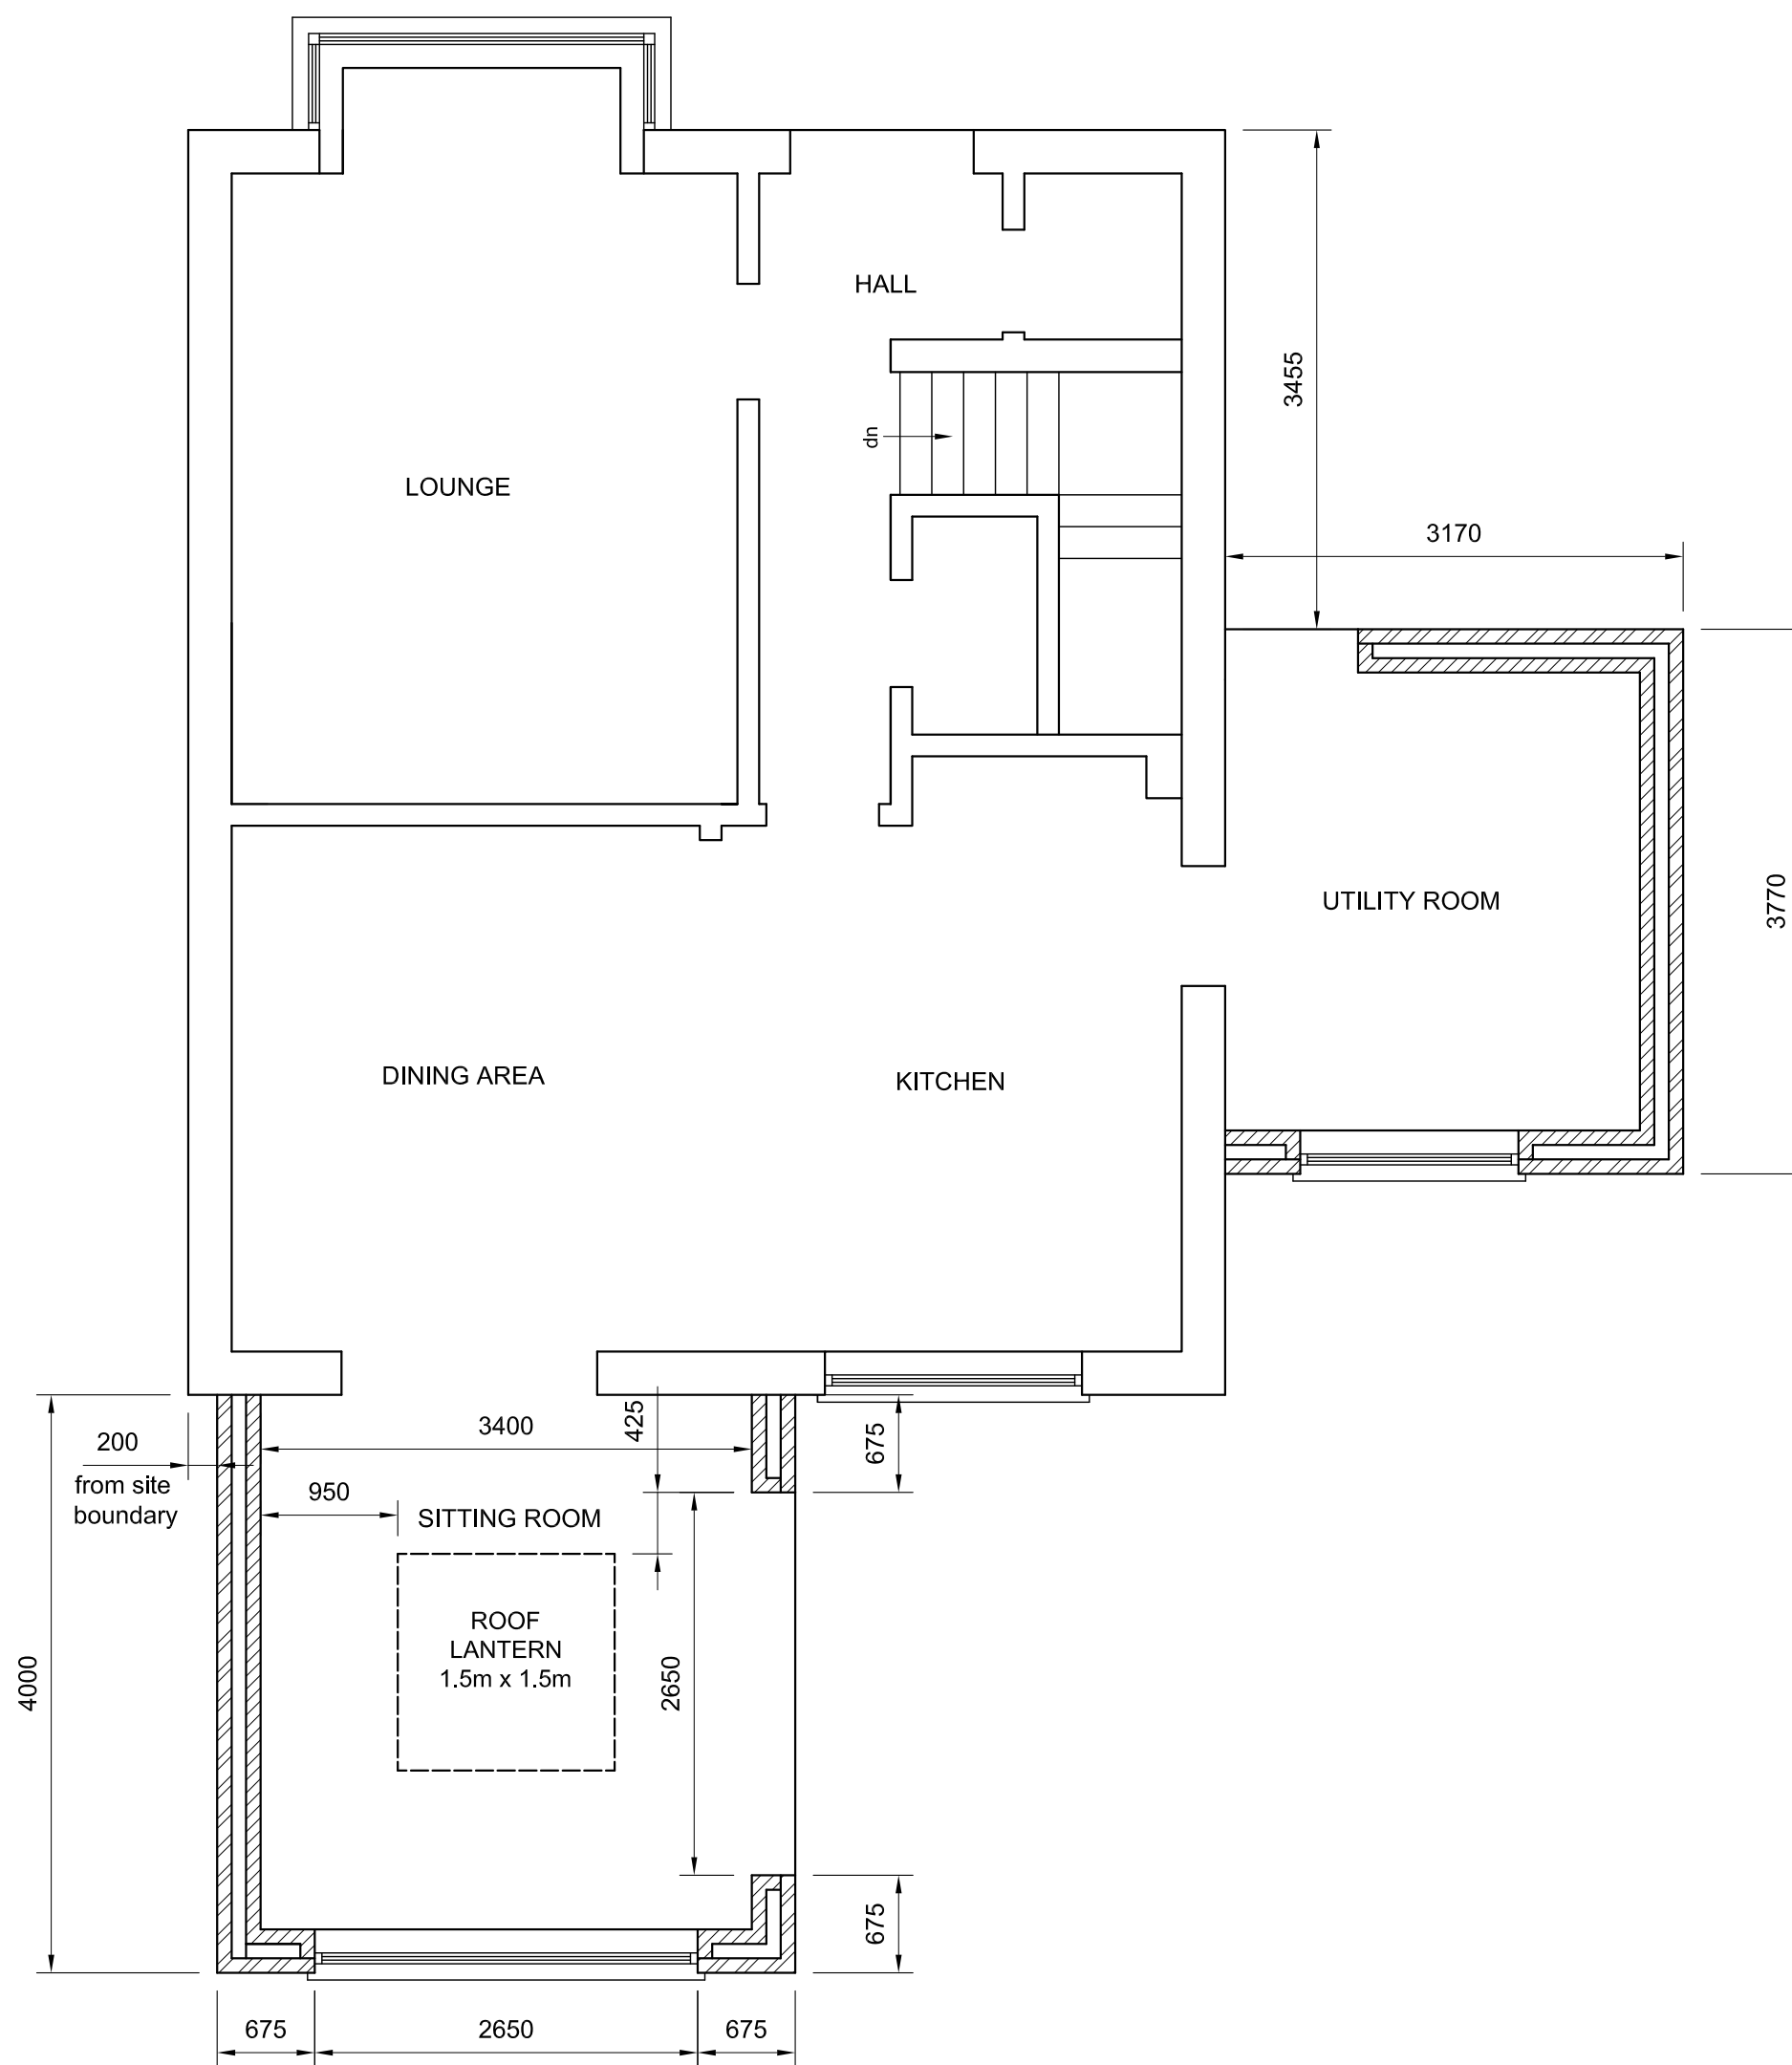

PROPOSED GROUND FLOOR PLAN
Scale 1:50

REVISION			
REVISION C: Notes re wall and roof finishes added. Positioning dimension 17/05/22 for extension added.			
REVISION B: Utility Room extension reintroduced. 10/05/22			
REVISION A: Utility Room extension deleted. 07/01/22			
CLIENT			
Mrs. JULIE MATTHEWS			
PROJECT			
EXTENSION AND ALTERATIONS TO 1 NIGHTINGALE PARK CIMLA NEATH			
DRAWING TITLE			
EXISTING AND PROPOSED FLOOR PLANS AND ELEVATIONS			
DRAWING NUMBER		REVISION	
6700/02		C	
SCALE	DATE	DRAWING SIZE	CHECKED
1:100 1:50	05/11/21	A1	
BRIAN PERMAN Consulting Engineers 119 Walter Road Swansea SA1 5RF telephone and facsimilie: 01792 644022 e-mail brian@perman.net			