


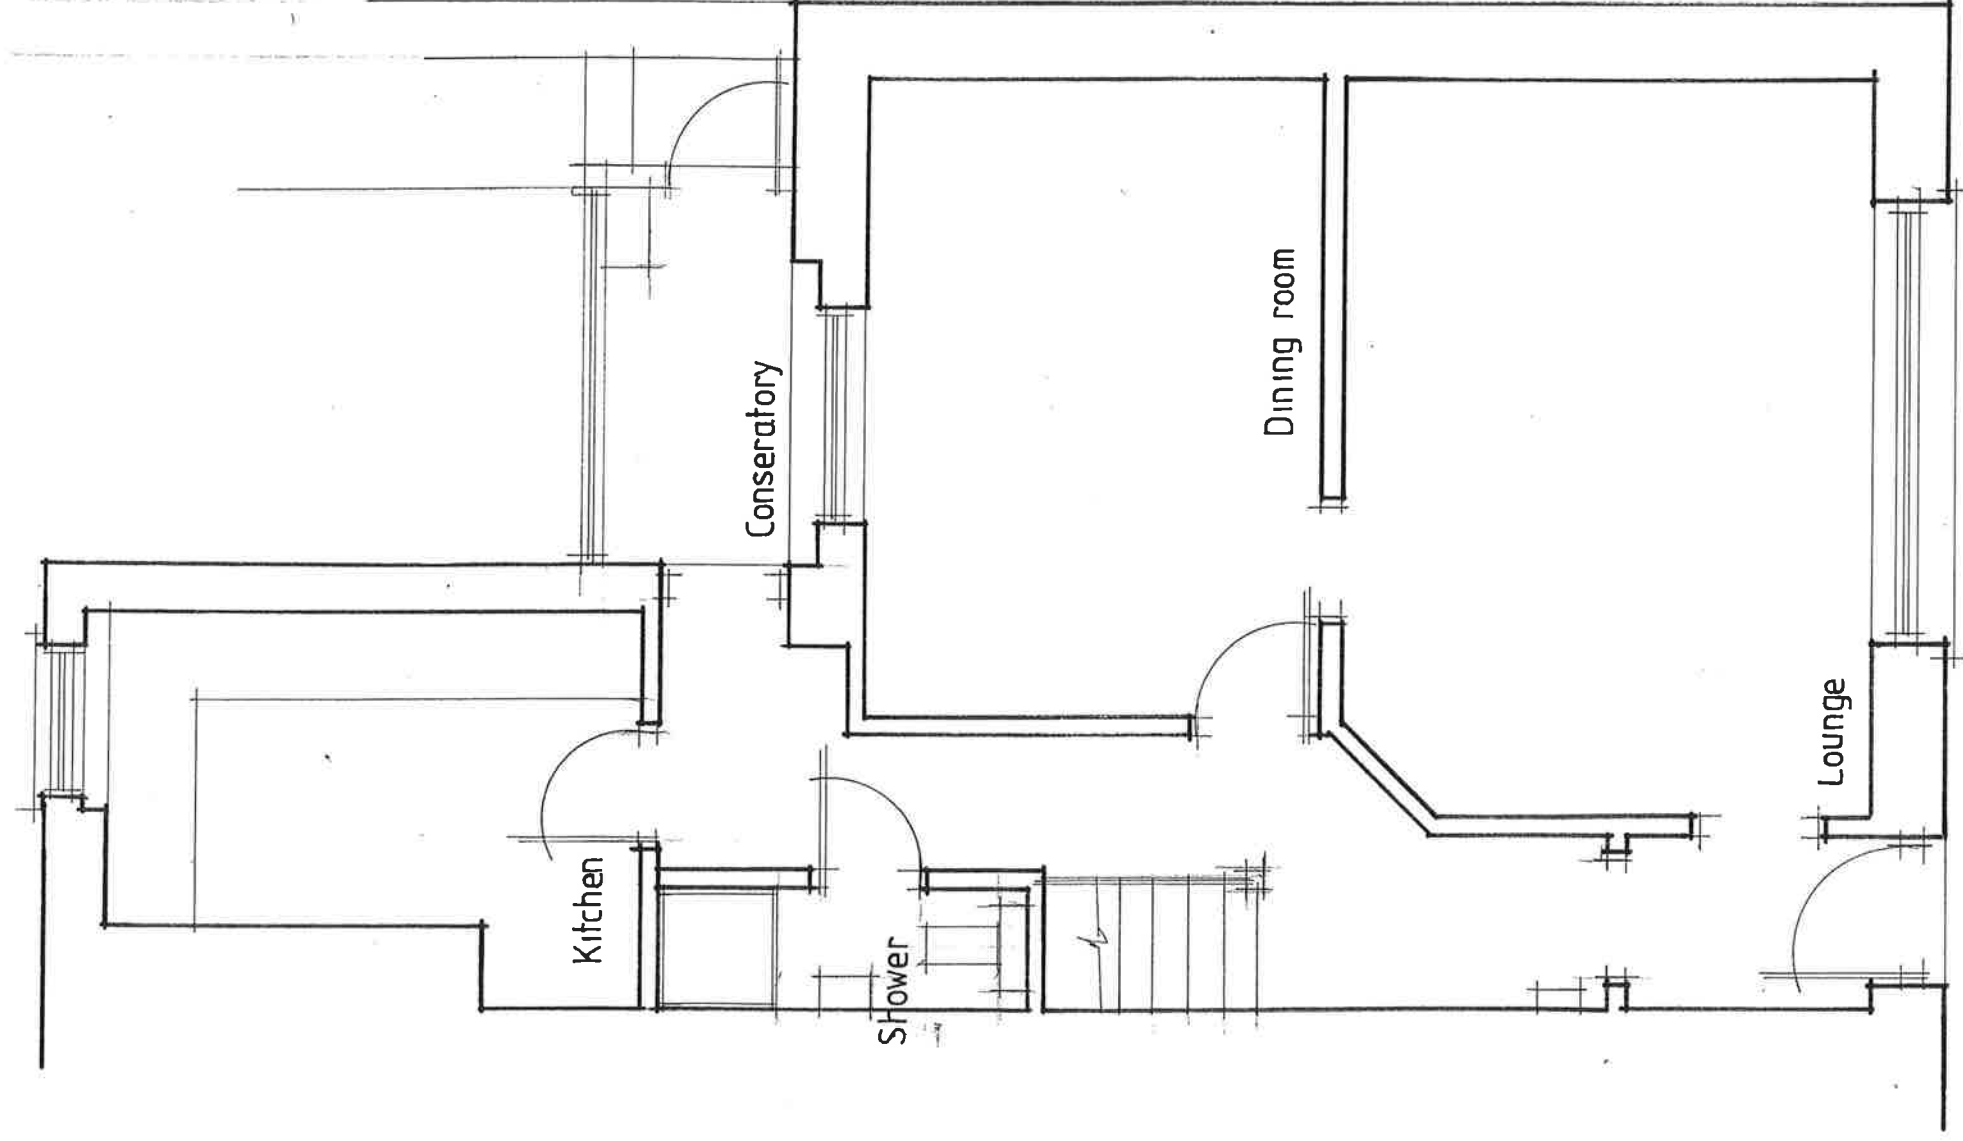

GROUND FLOOR PLAN

Fine Line Architectural Services Ltd. 30 Pond Mawr Garth Maesteg Bridgend CF34 0SX Tel: 01656 732042 Fax: 01656 810318 Email: ffine248@gmail.com	<i>Client</i> Bessex Property Ltd.		
	<i>Project</i> 63 Brytwn Road, Cymmer, Port Talbot.		
	<i>Drawing Title</i> Existing Ground Floor Plan.		
	<i>Date</i> May 2022.	<i>Scale</i> 1:50.	<i>Drawing No.</i> 63BrytwnRoad/WD/01