


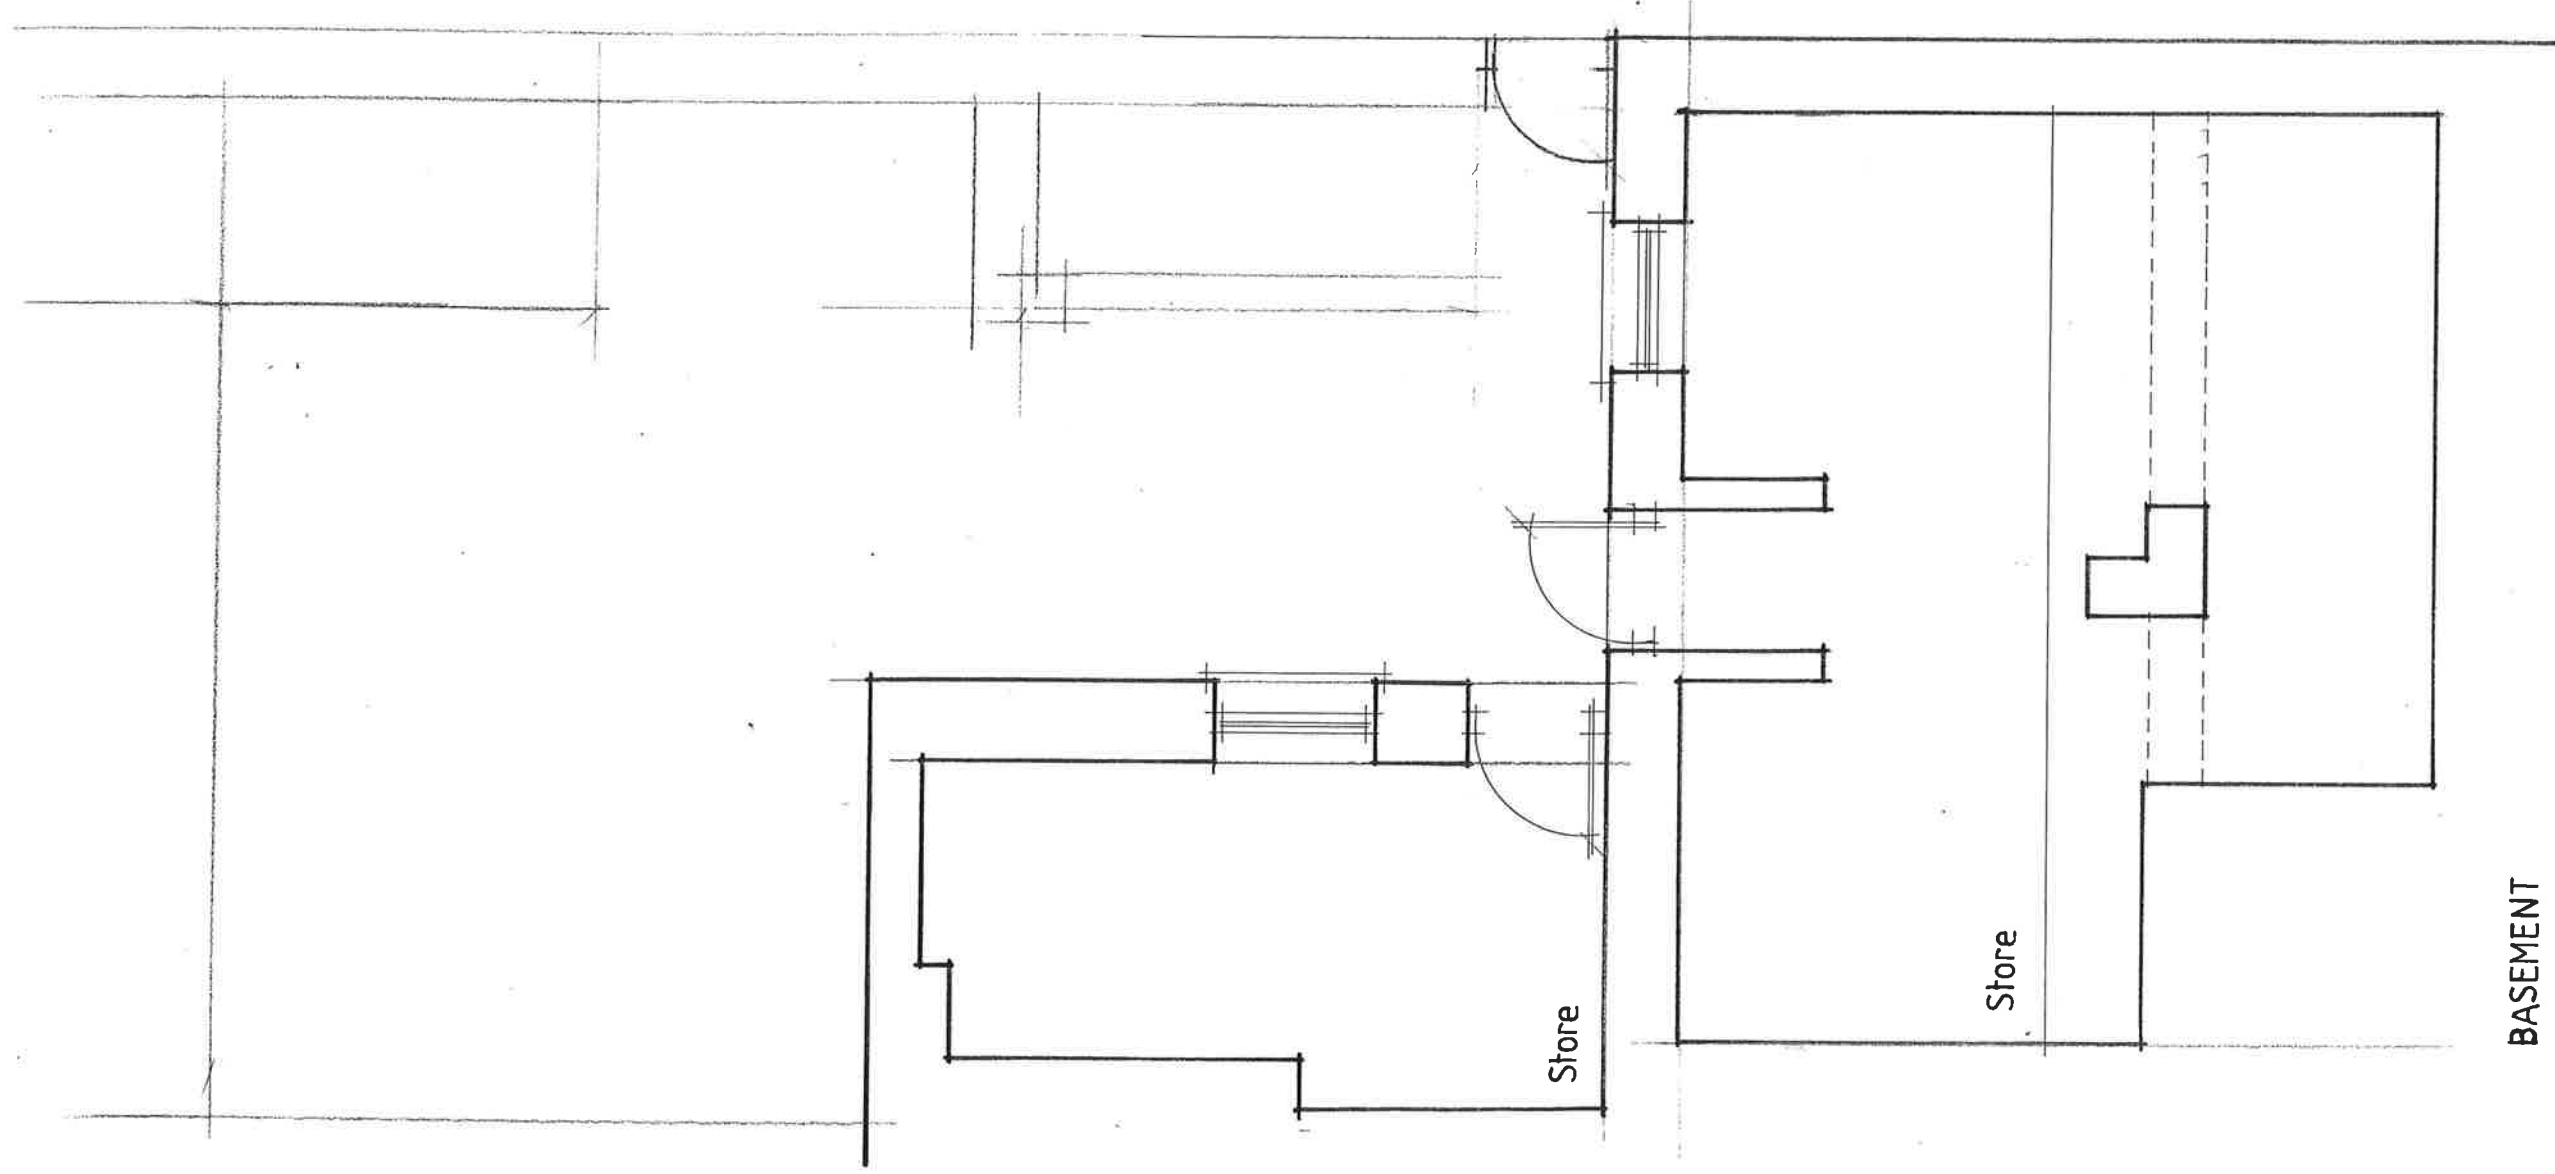

BASEMENT

<i>Fine Line</i> <i>Architectural Services Ltd.</i>		<i>Client</i> Bessex Property Ltd.	
30 Pond Mawr Garth Maesteg Bridgend CF34 0SX Tel: 01656 732042 Fax: 01656 810318 Email: fine248@googlemail.com		<i>Project</i> 63 Brytwn Road, Cymmer, Port Talbot.	
		<i>Drawing Title</i> Existing Basement Floor Plan.	
		<i>Date</i> May 2022.	<i>Scale</i> 1:50.
		<i>Drawing No.</i> 63BrytwnRoad/WD/03	