


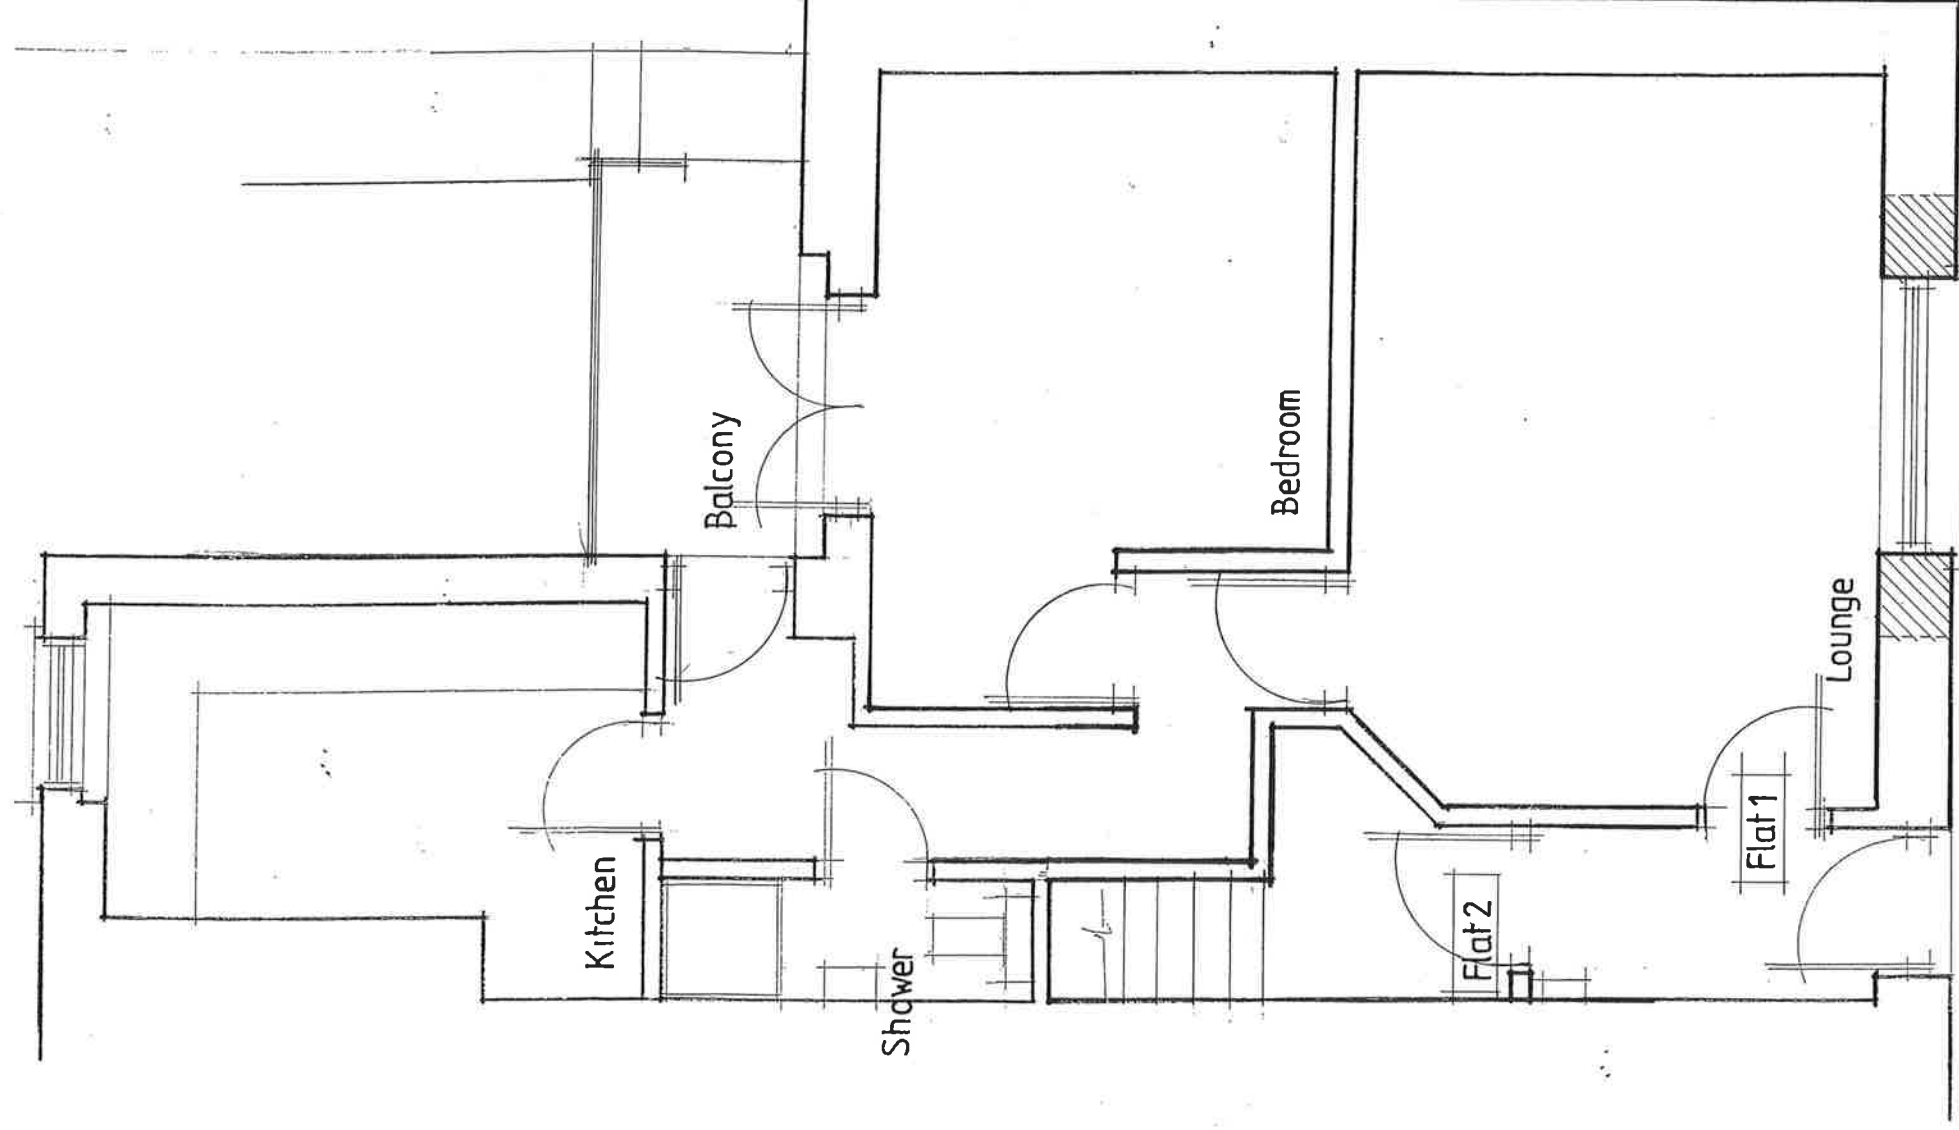

GROUND FLOOR PLAN

Fine Line
Architectural Services Ltd.

30 Pond Mawr
Garth
Maesteg
Bridgend
CF34 0SX
Tel: 01656 732042
Fax: 01656 810318
Email: fine248@googlemail.com

Client

Bessex Property Ltd.

Project

63 Brytwn Road, Cymmer, Port Talbot.

Drawing Title

Proposed Ground Floor Plan.

Date

May 2022.

Scale

1:50.

Drawing No.

63BrytwnRoad/WD/05