


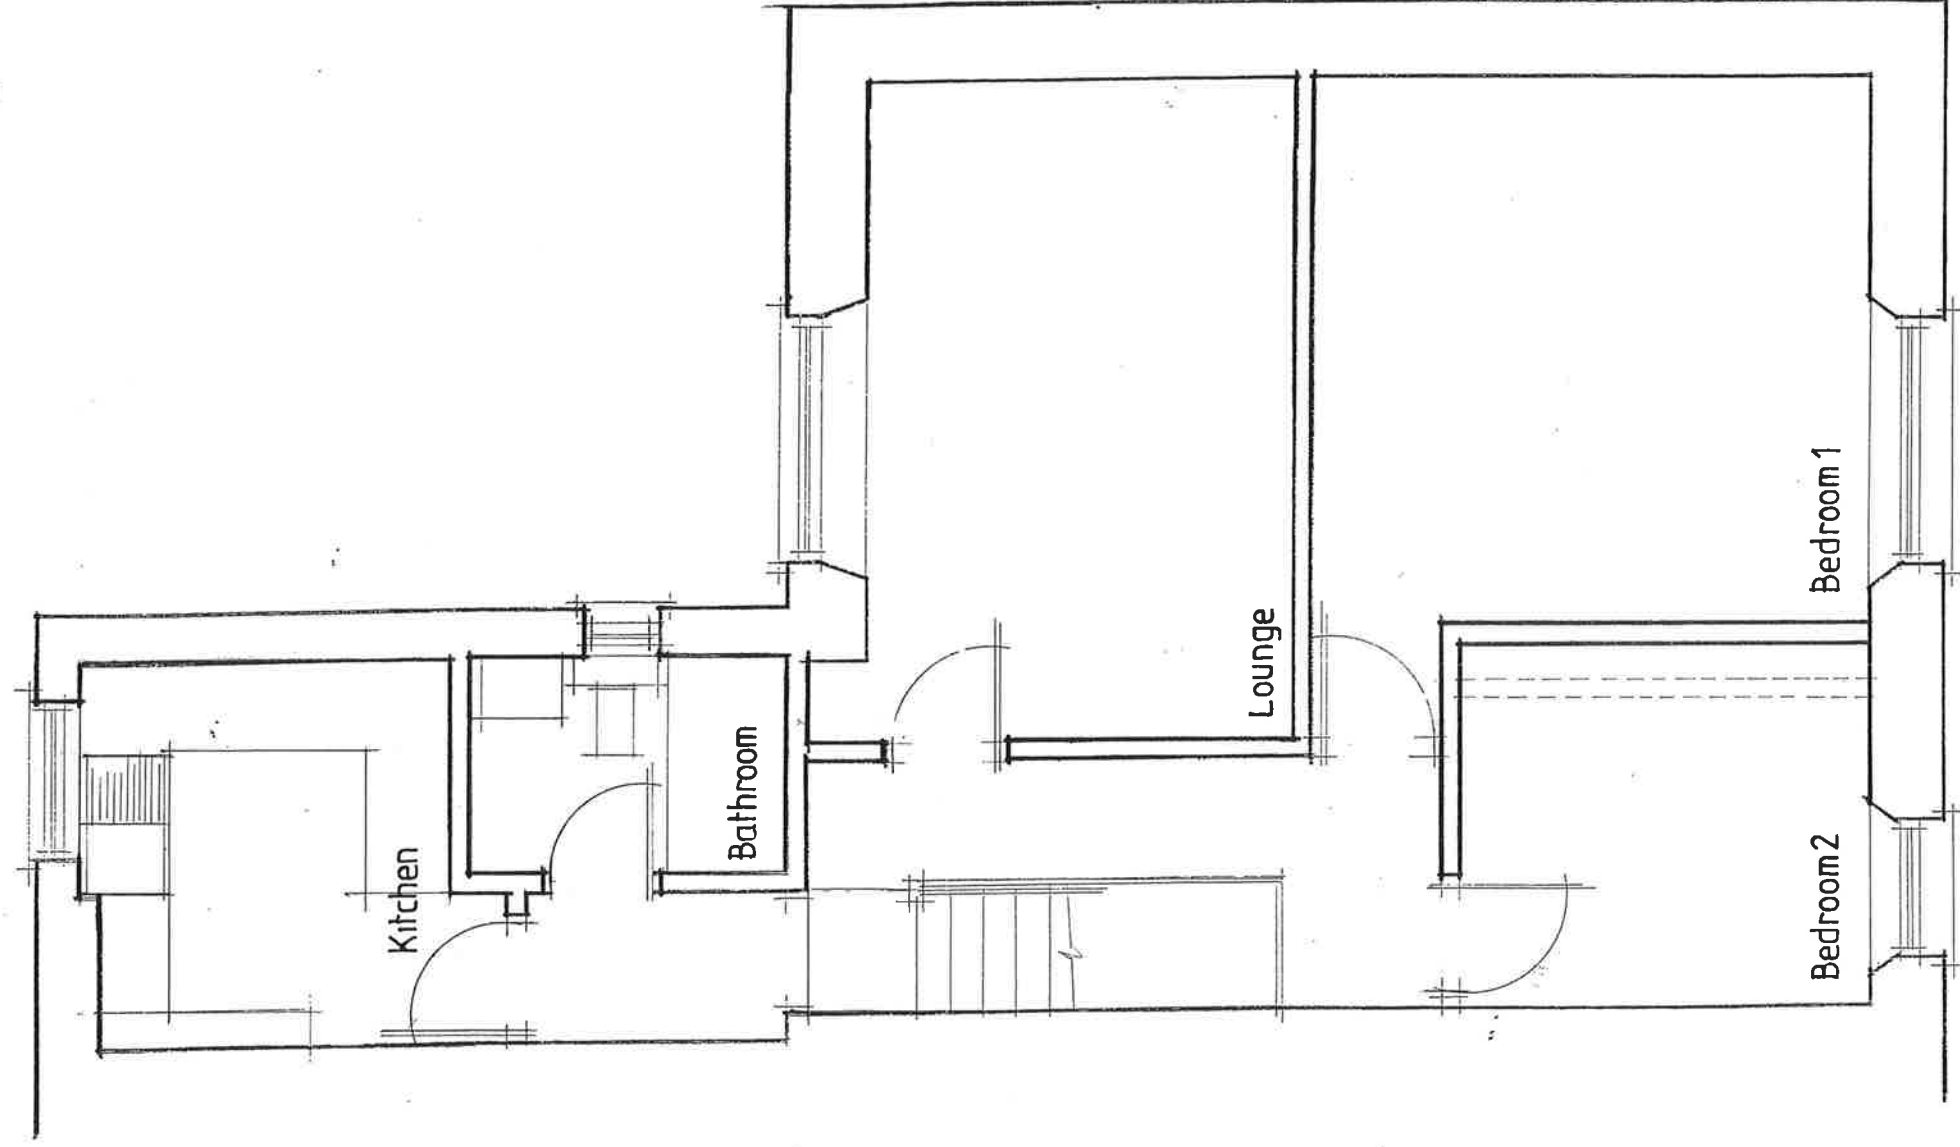

FIRST FLOOR PLAN

Fine Line Architectural Services Ltd. 30 Pond Mawr Garth Maesteg Bridgend CF34 0SX Tel: 01656 732042 Fax: 01656 810318 Email: fineline248@googlemail.com	<i>Client</i>		
	Bessex Property Ltd.		
	<i>Project</i>		
	63 Brytwn Road, Cymmer, Port Talbot.		
	<i>Drawing Title</i>		
	Proposed First Floor Plan.		
	<i>Date</i>		<i>Drawing No.</i>
	May 2022.		63BrytwnRoad/WD/06
	<i>Scale</i>		
	1:50.		