




GROUND FLOOR EXISTING
SCALE 1:100

FRONT ELEVATION - RENDERED AND PAINTED TO MATCH EXISTING
ROOF - SLATE TO MATCH EXISTING
WINDOWS AND DOORS - WHITE UPVC DOUBLE GLAZED

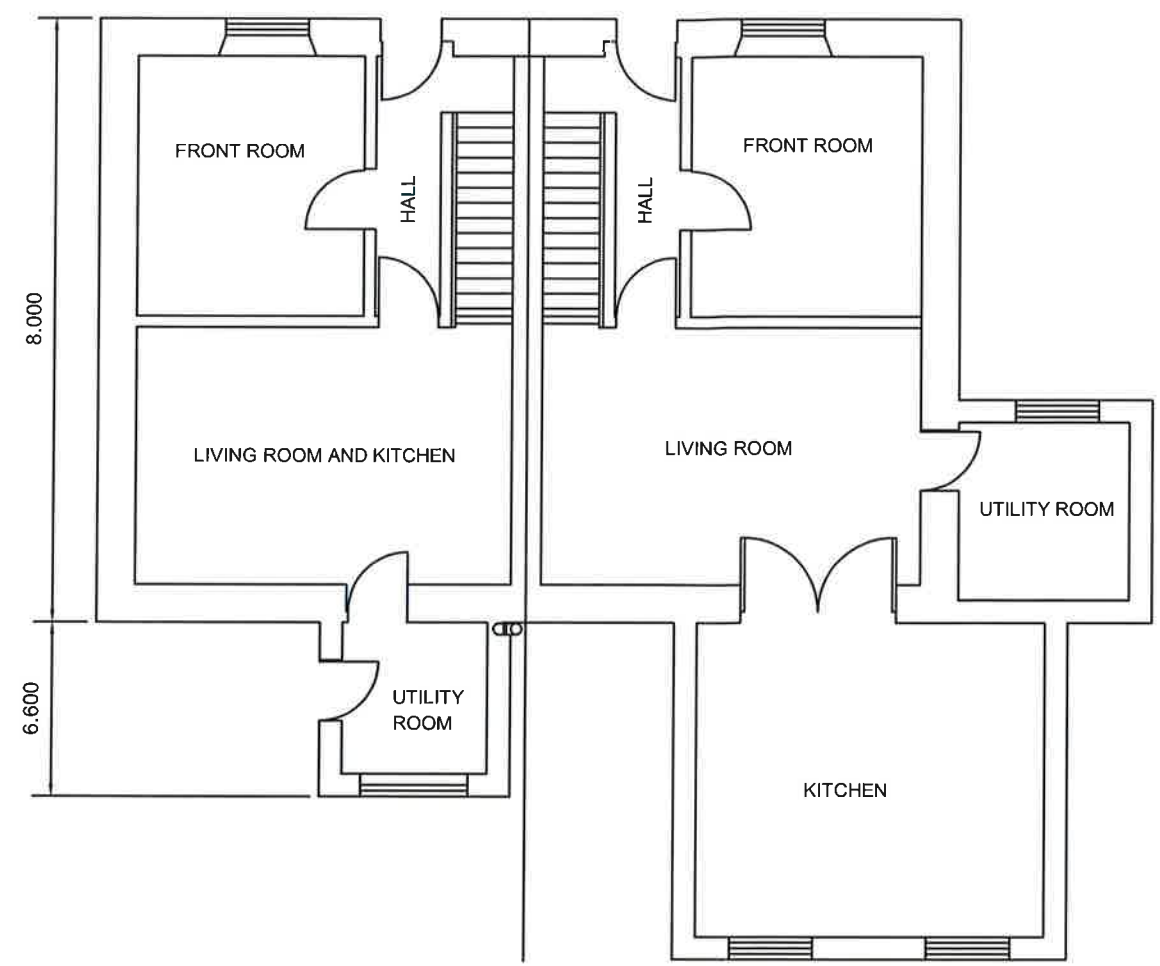

GROUND FLOOR PROPOSED
SCALE 1:100

Rev	Details	Dr	Ch	Ap	Date
Project					
130 NEATH ROAD					
RHOS					
TWO STOREY EXTENSION					
Drawn	DH	Checked		Approved	
Date	22.1.22	Date		Date	
Scales	1:100				
Drawing No.	100_SK_GA_06 GROUND FLOOR				