




FRONT ELEVATION - MAIN DWELLING STONE FACADE TO REMAIN UNCHANGED
WITH EXTENSION TO RENDERED AND PAINTED

ROOF - SLATE TO MATCH EXISTING

WINDOWS AND DOORS - WHITE UPVC DOUBLE GLAZED

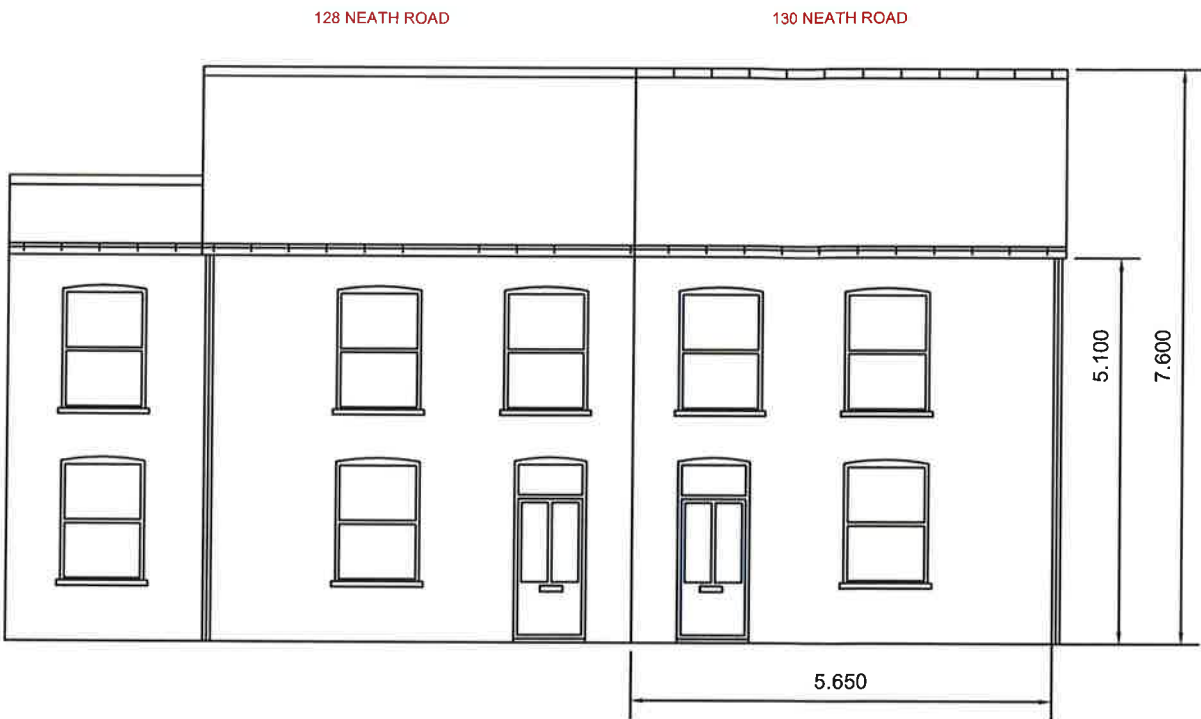

FRONT ELEVATION - EXISTING (WEST)

SCALE 1:100



FRONT ELEVATION - PROPOSED (WEST)

SCALE 1:100

Rev	Details	Dr	Ch	Ap	Date
Project					
130 NEATH ROAD					
RHOS					
TWO STOREY EXTENSION					
Drawn	DH	Checked		Approved	
Date	22.1.22	Date		Date	
Scales	1:100				
Drawing No.					
100_SK_GA_04 FRONT ELEVATION					