


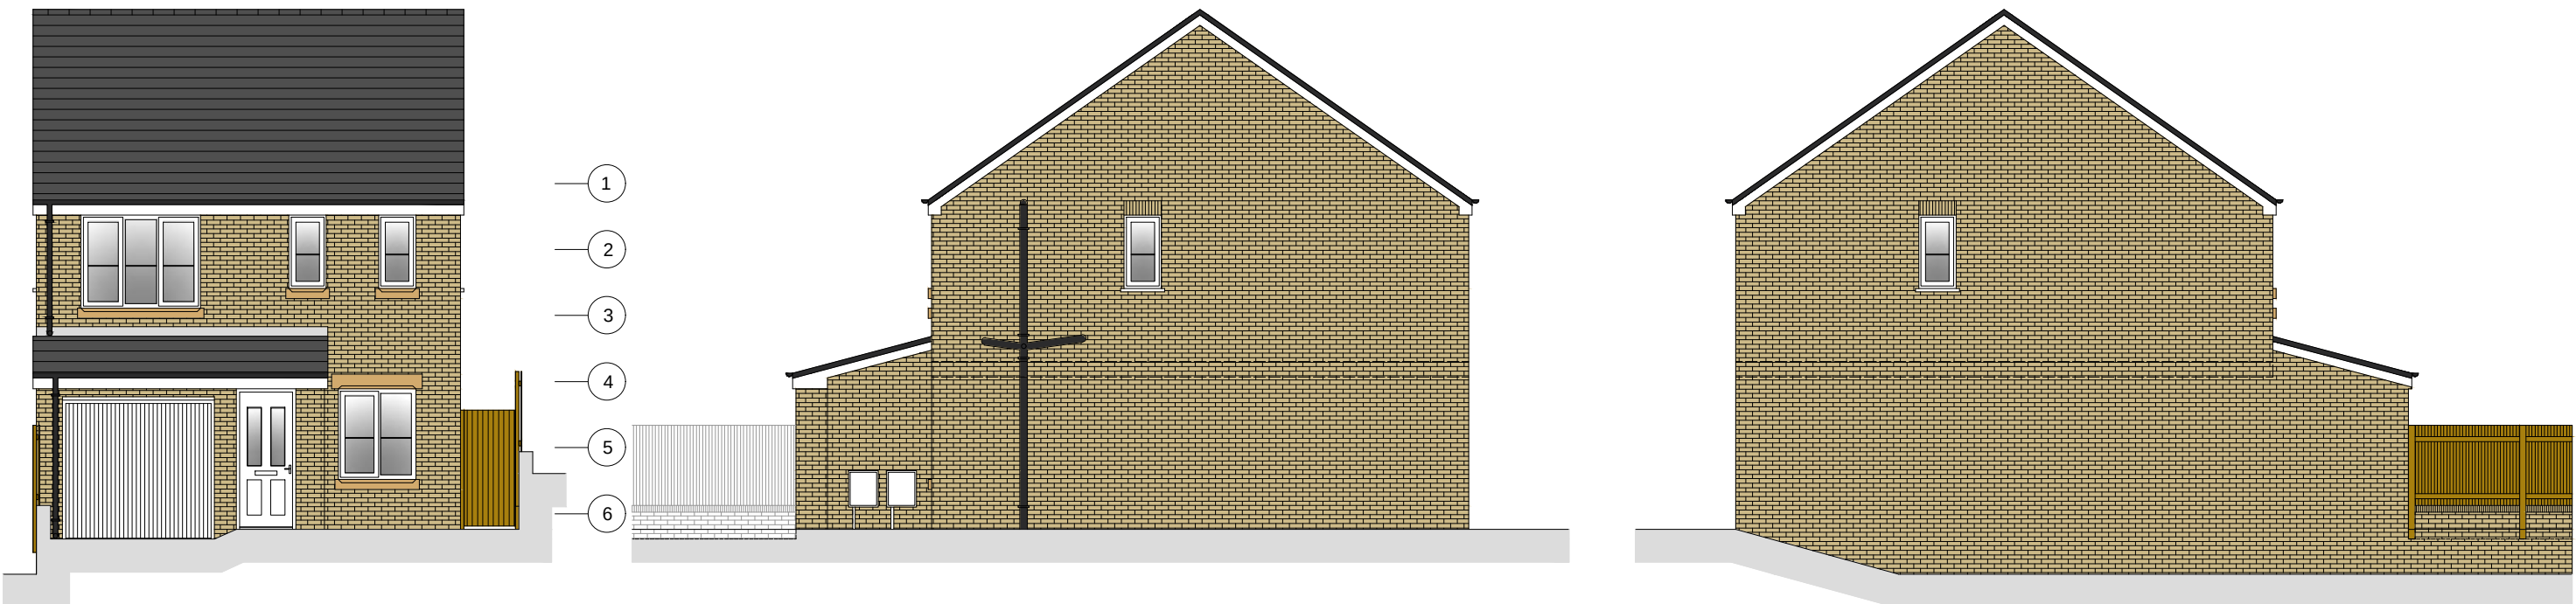


east elevation

scale | 1:100

north elevation

south elevation

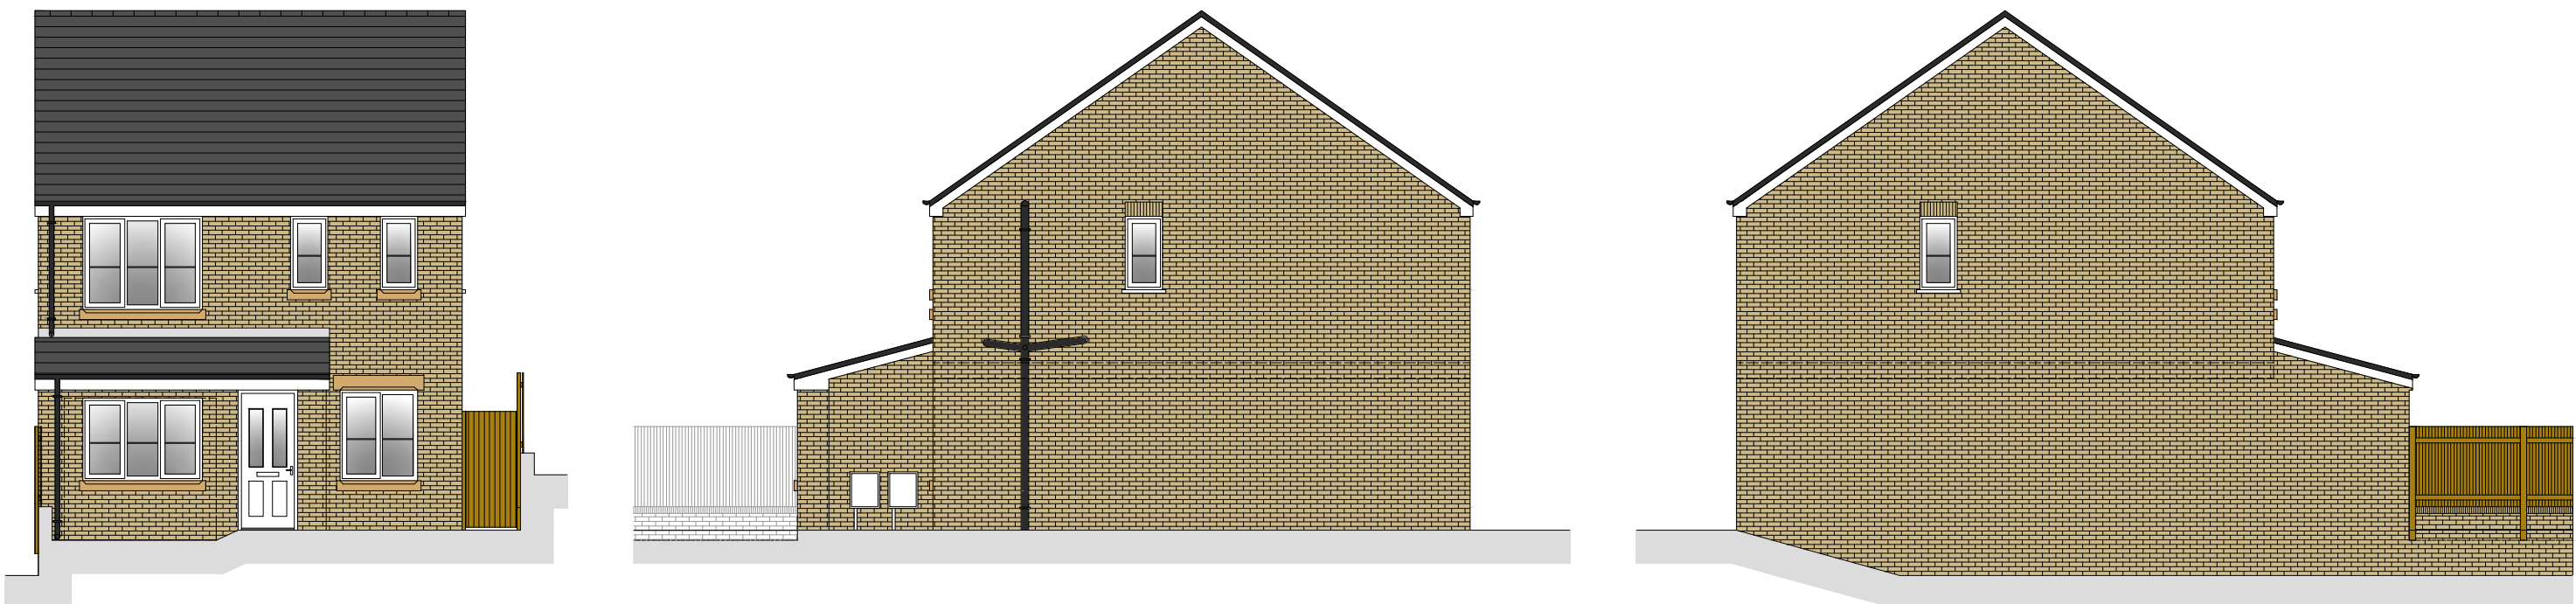


east elevation


scale | 1:100

north elevation

south elevation

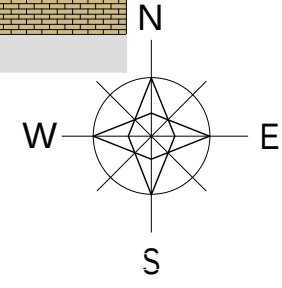


- materials
- 1 - black/grey concrete roofing tiles
 - 2 - white upvc fascias
 - 3 - black rainwater goods
 - 4 - white upvc double glazed windows and doors
 - 5 - buff colour brickwork
 - 6 - sand stone cills and heads to windows

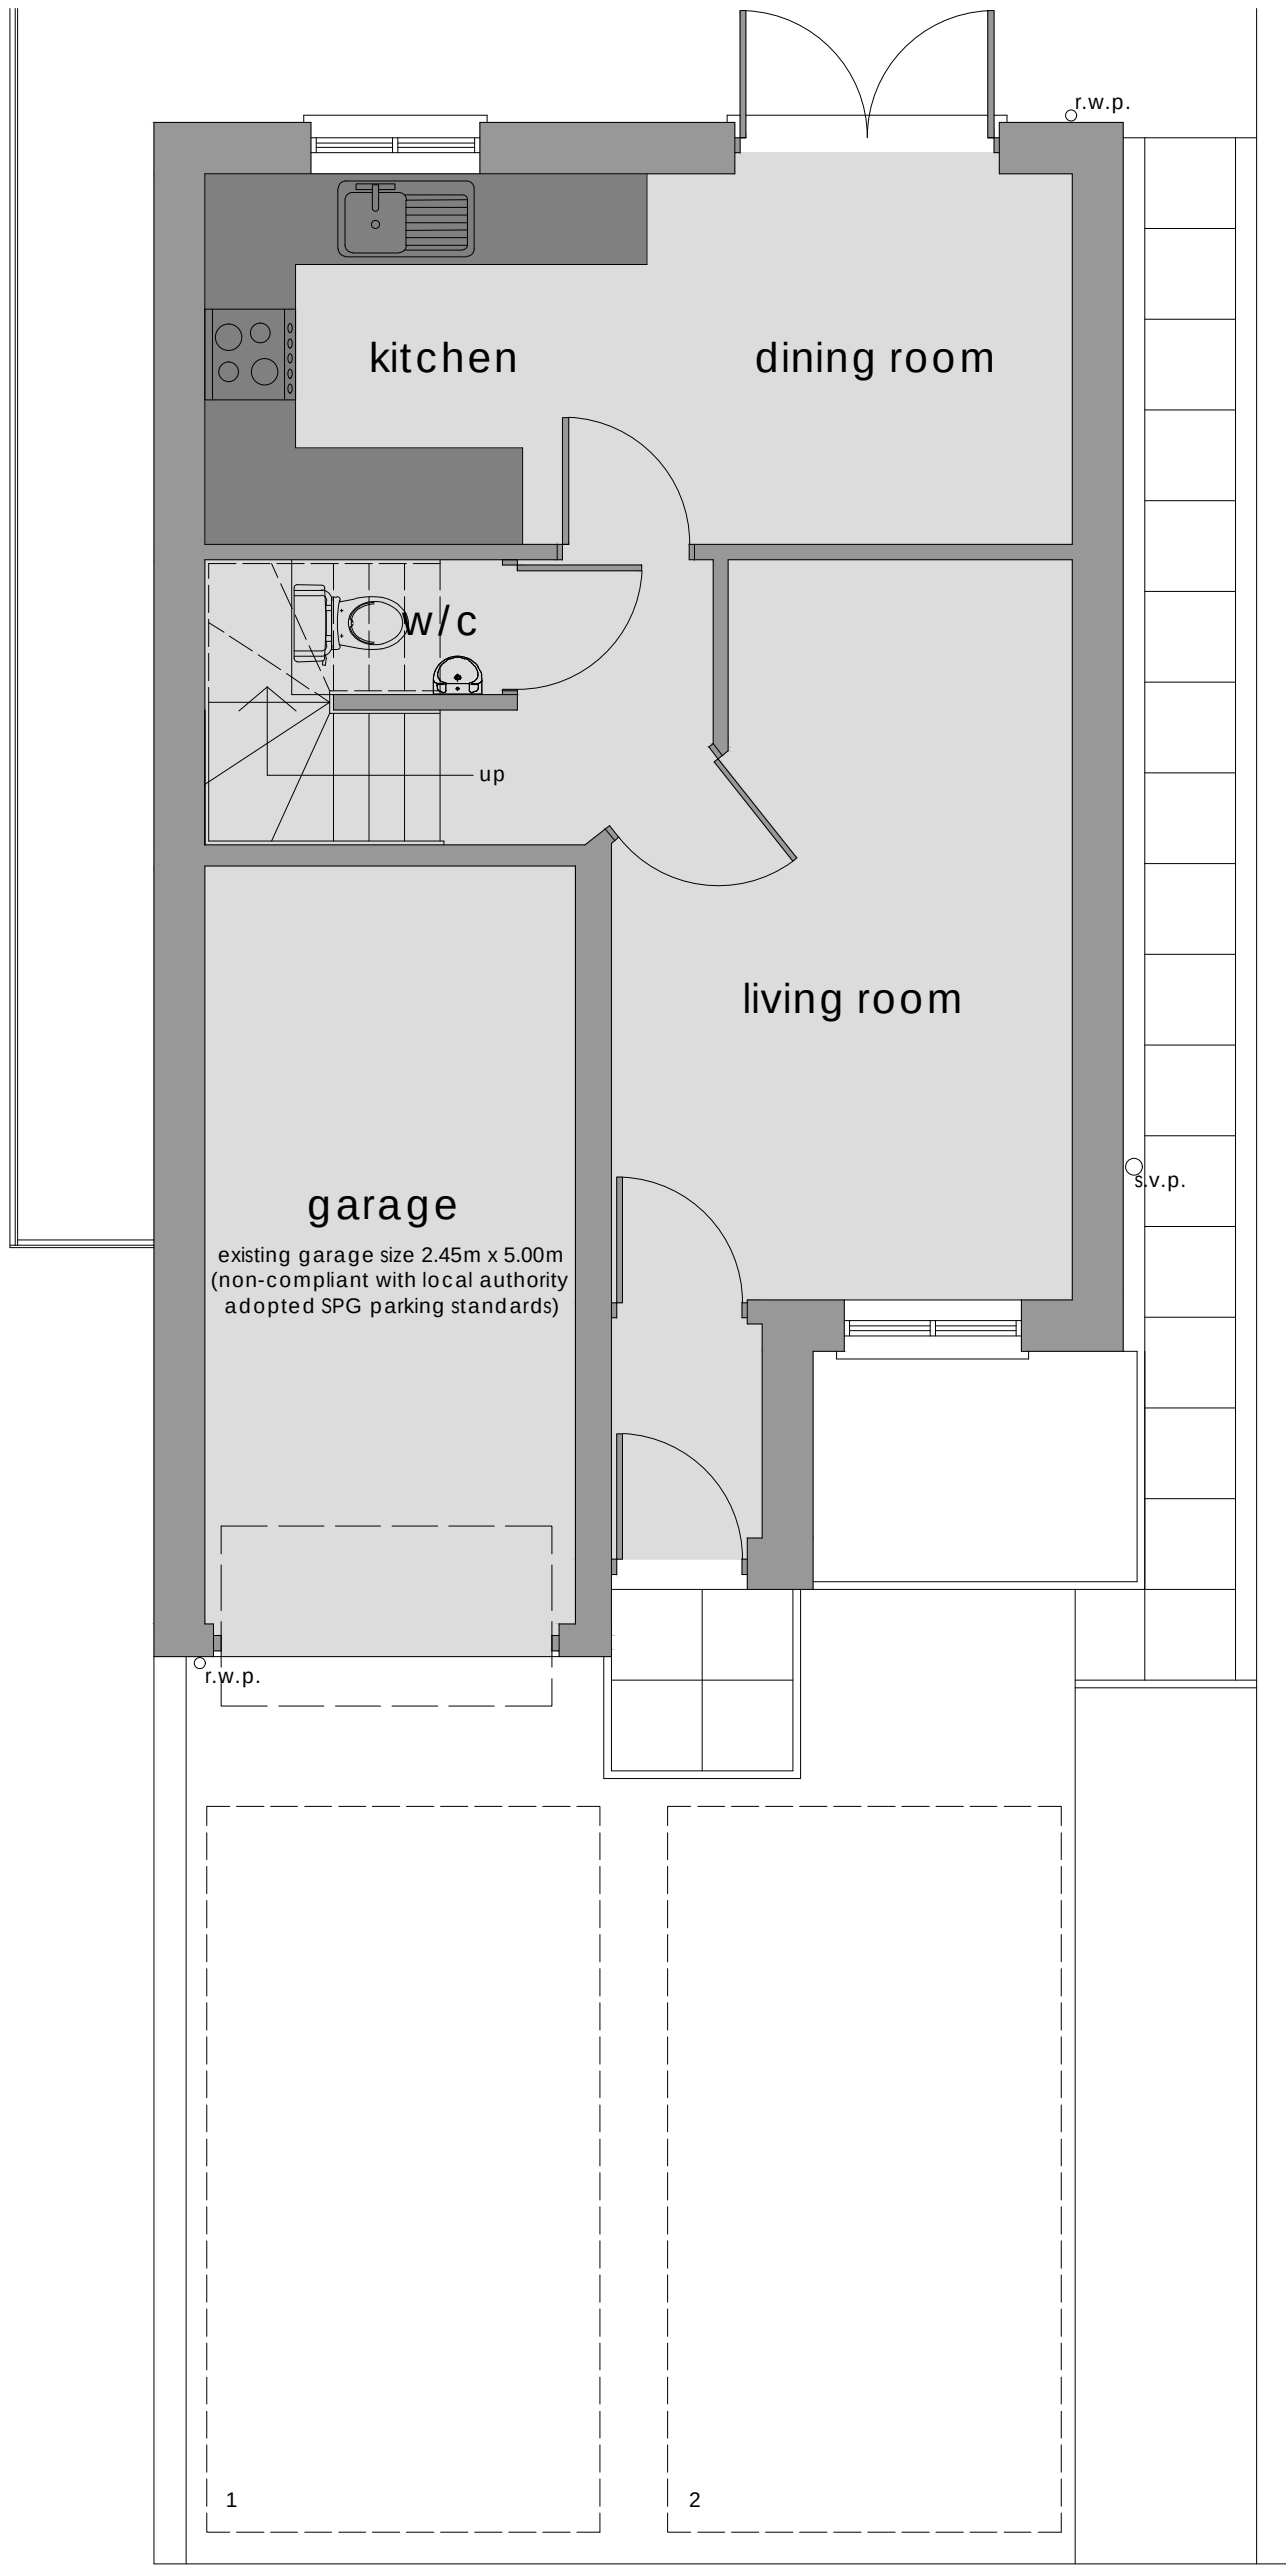

existing ground floor plan


scale | 1:50

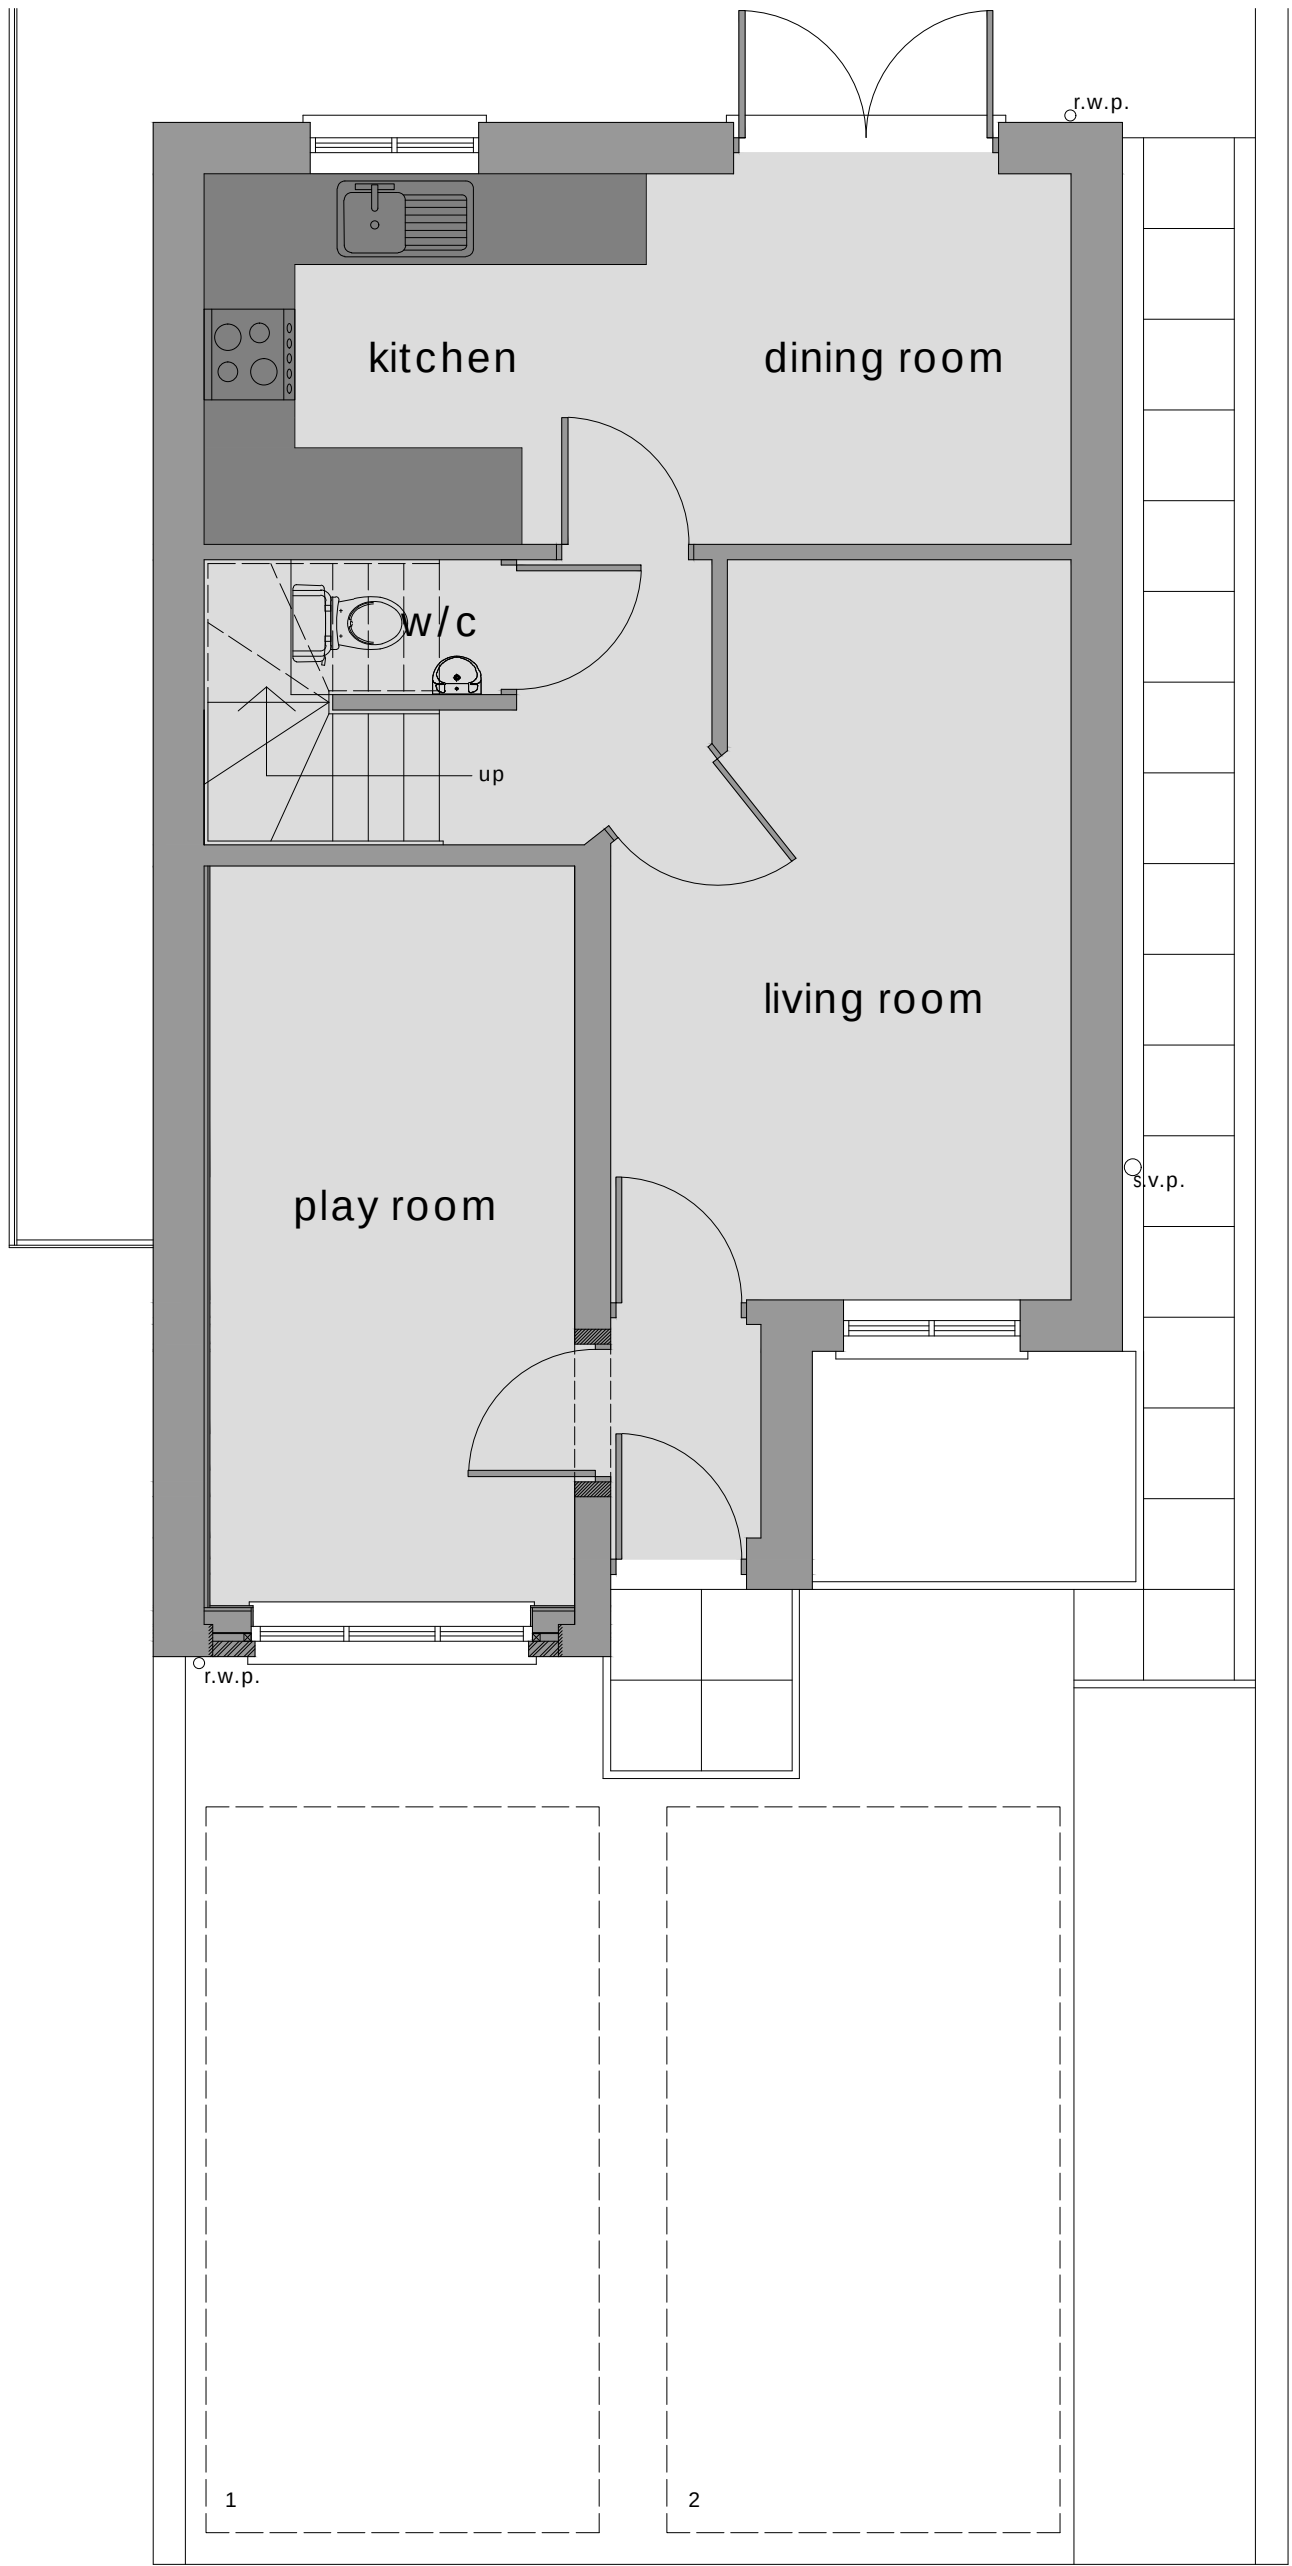

proposed ground floor plan


scale | 1:50

existing front elevation

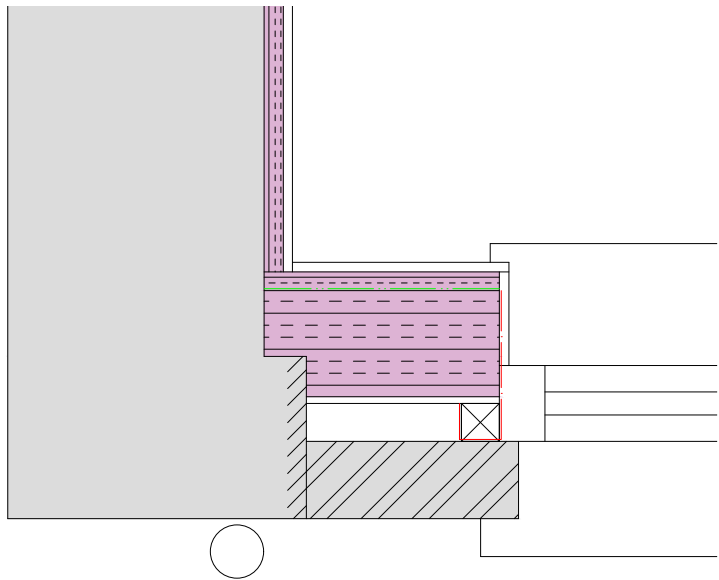

proposed wall detail

scale | 1:10

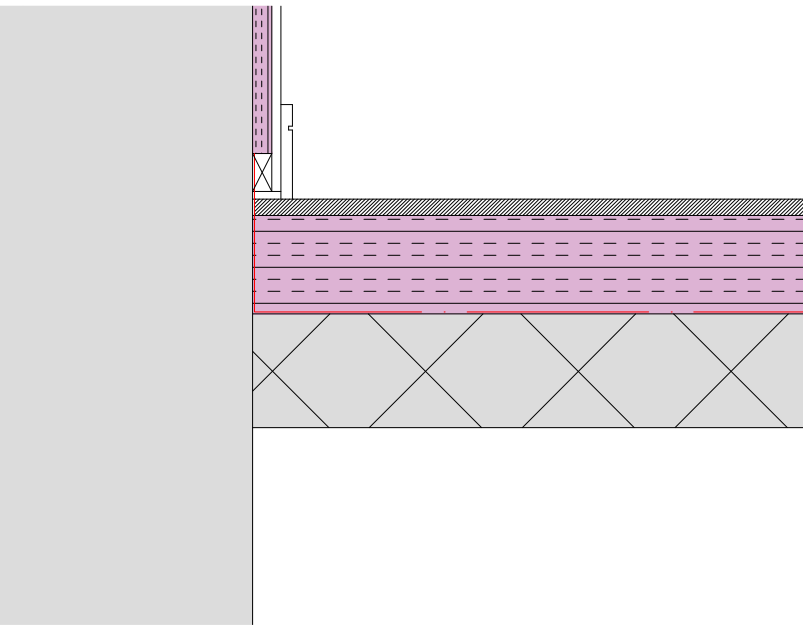

proposed floor detail

scale | 1:10



location plan

scale | 1:1250



block plan

scale | 1:500

revision	description
a	driveway width amended at the request of lpa_16.05.22
b	
c	
d	
e	
f	
g	

project	drawing	date
34 HEOL CYFELL, RHOS, NEATH PORT TALBOT	FLOOR PLANS & ELEVATIONS	FEBRUARY 2022
client	drawing no.	scale
MR DAVID WAKELY	22.257.01a	@ A1
www.ipianarchitecture.co.uk	hello@ipianarchitecture.co.uk	07765 660189