


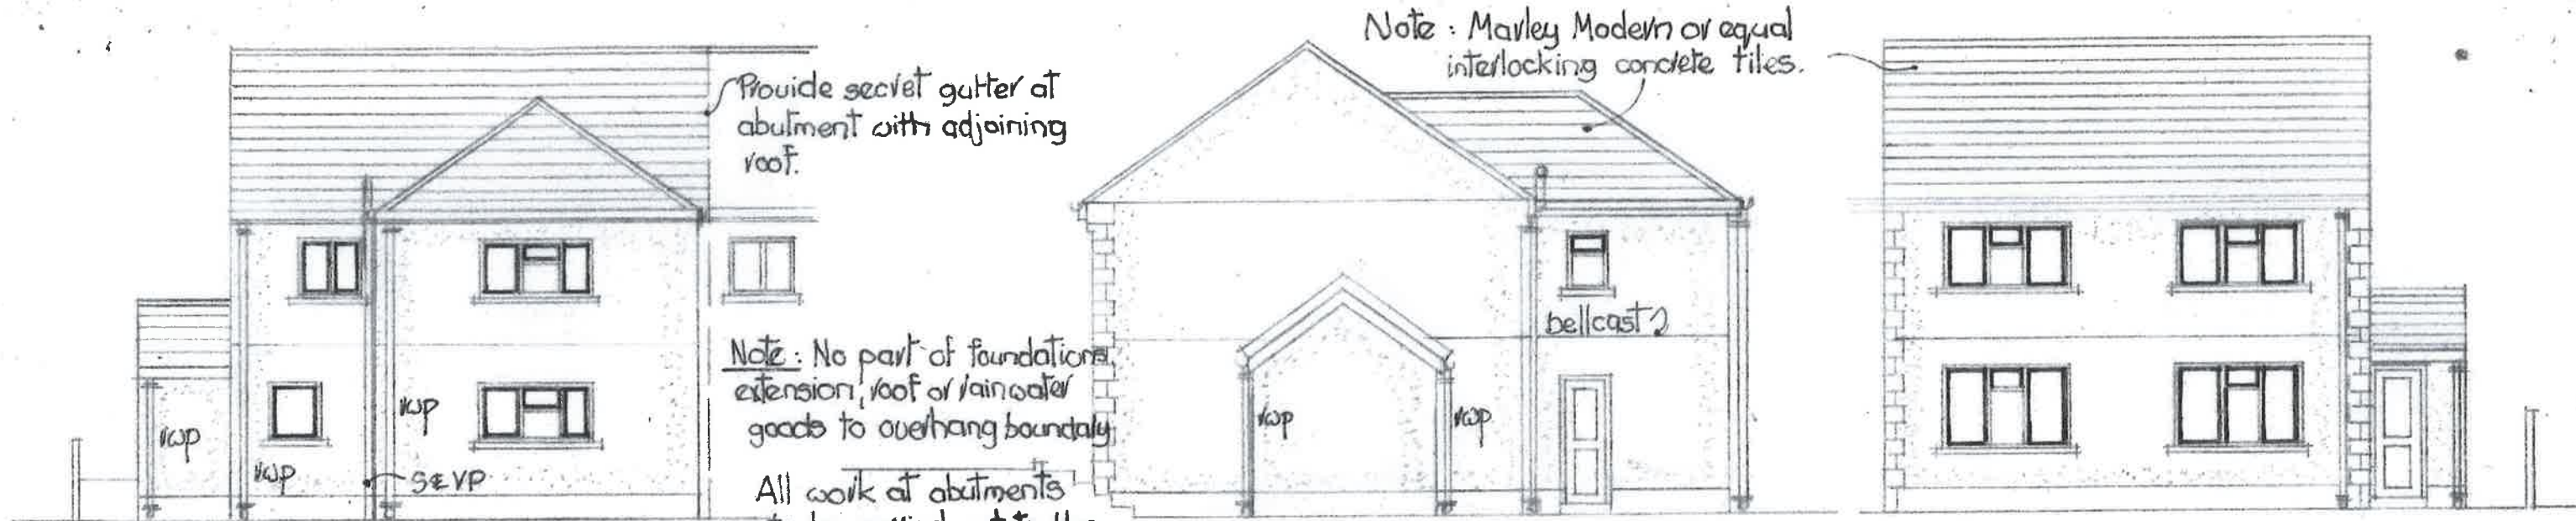


Rear Elevation


Side Elevation

Front Elevation


Note: Spar render and smooth rendered plinth to match existing. White uPVC double-glazed doors and windows to match existing.

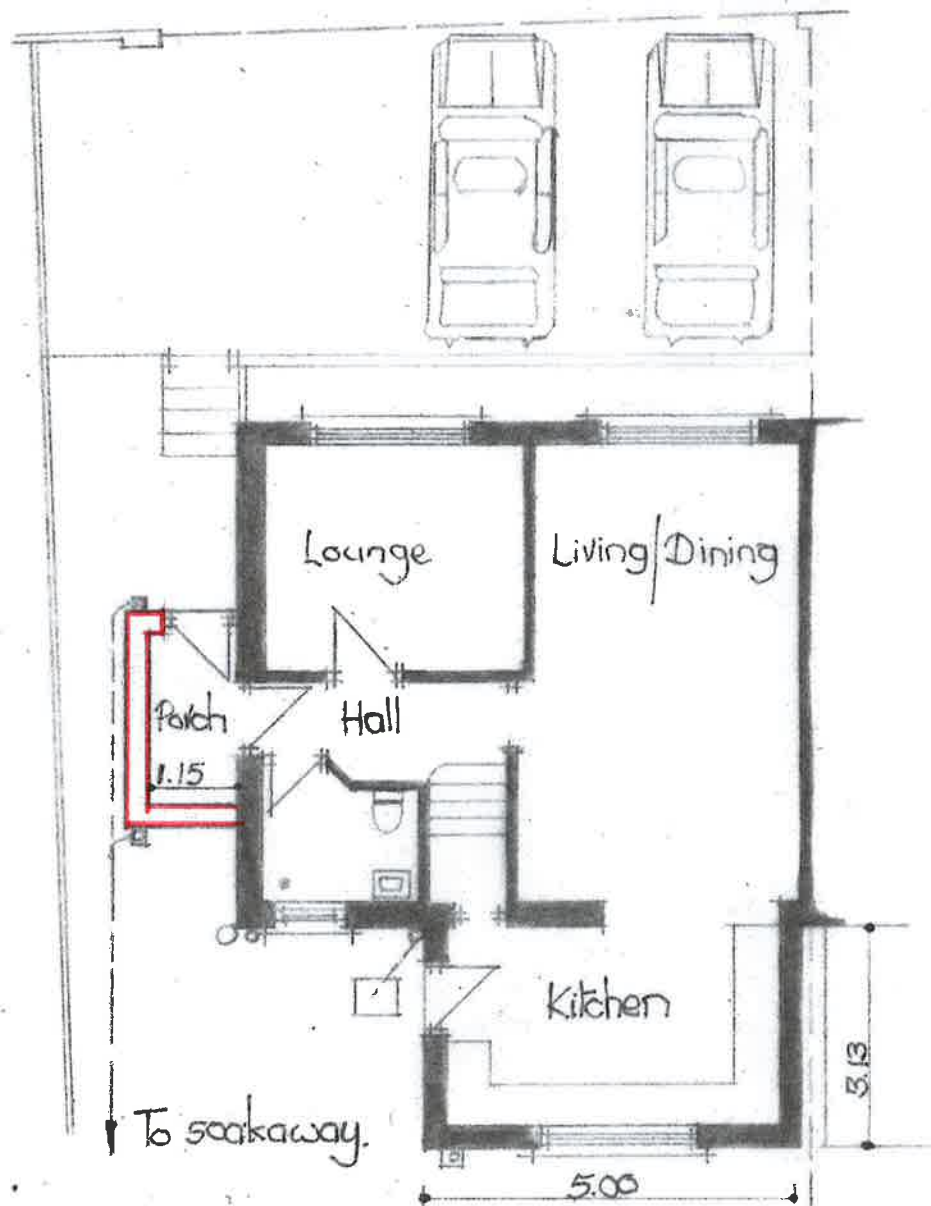

Ground Floor Plan

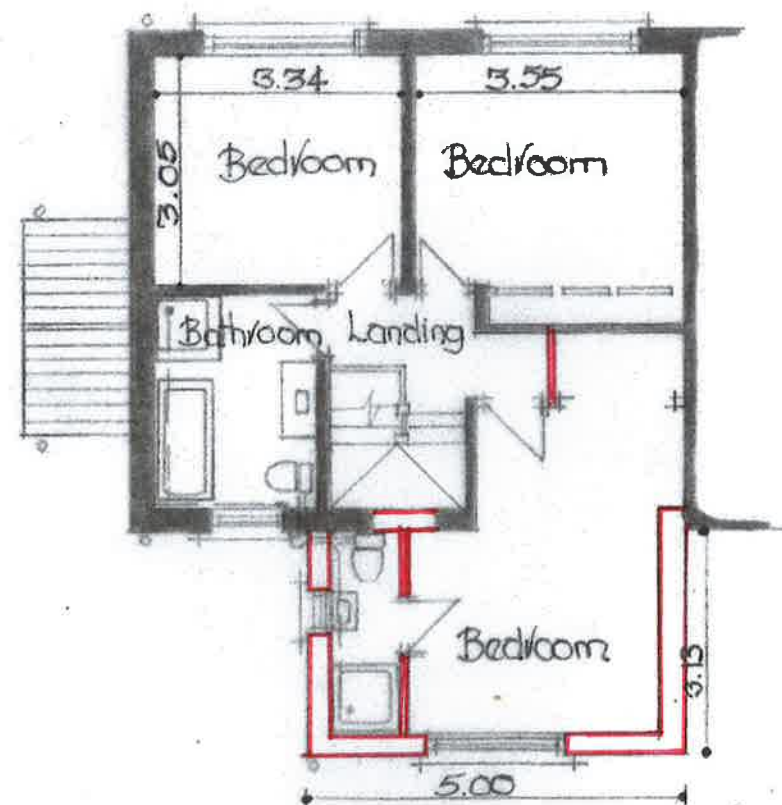

First Floor Plan

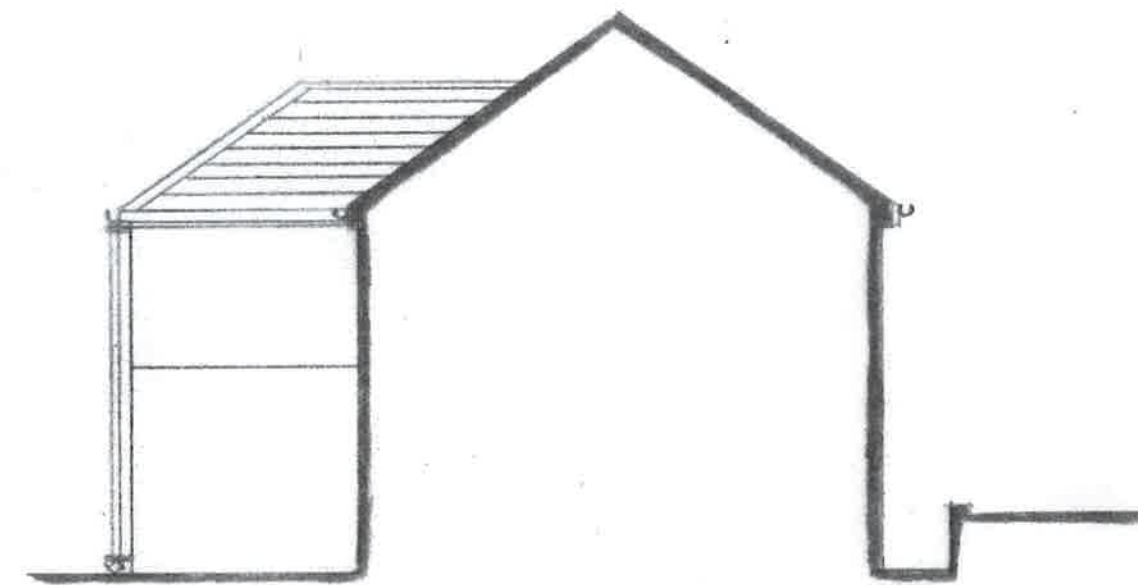

Side Elevation

PROPOSED

Scale: 1:100