


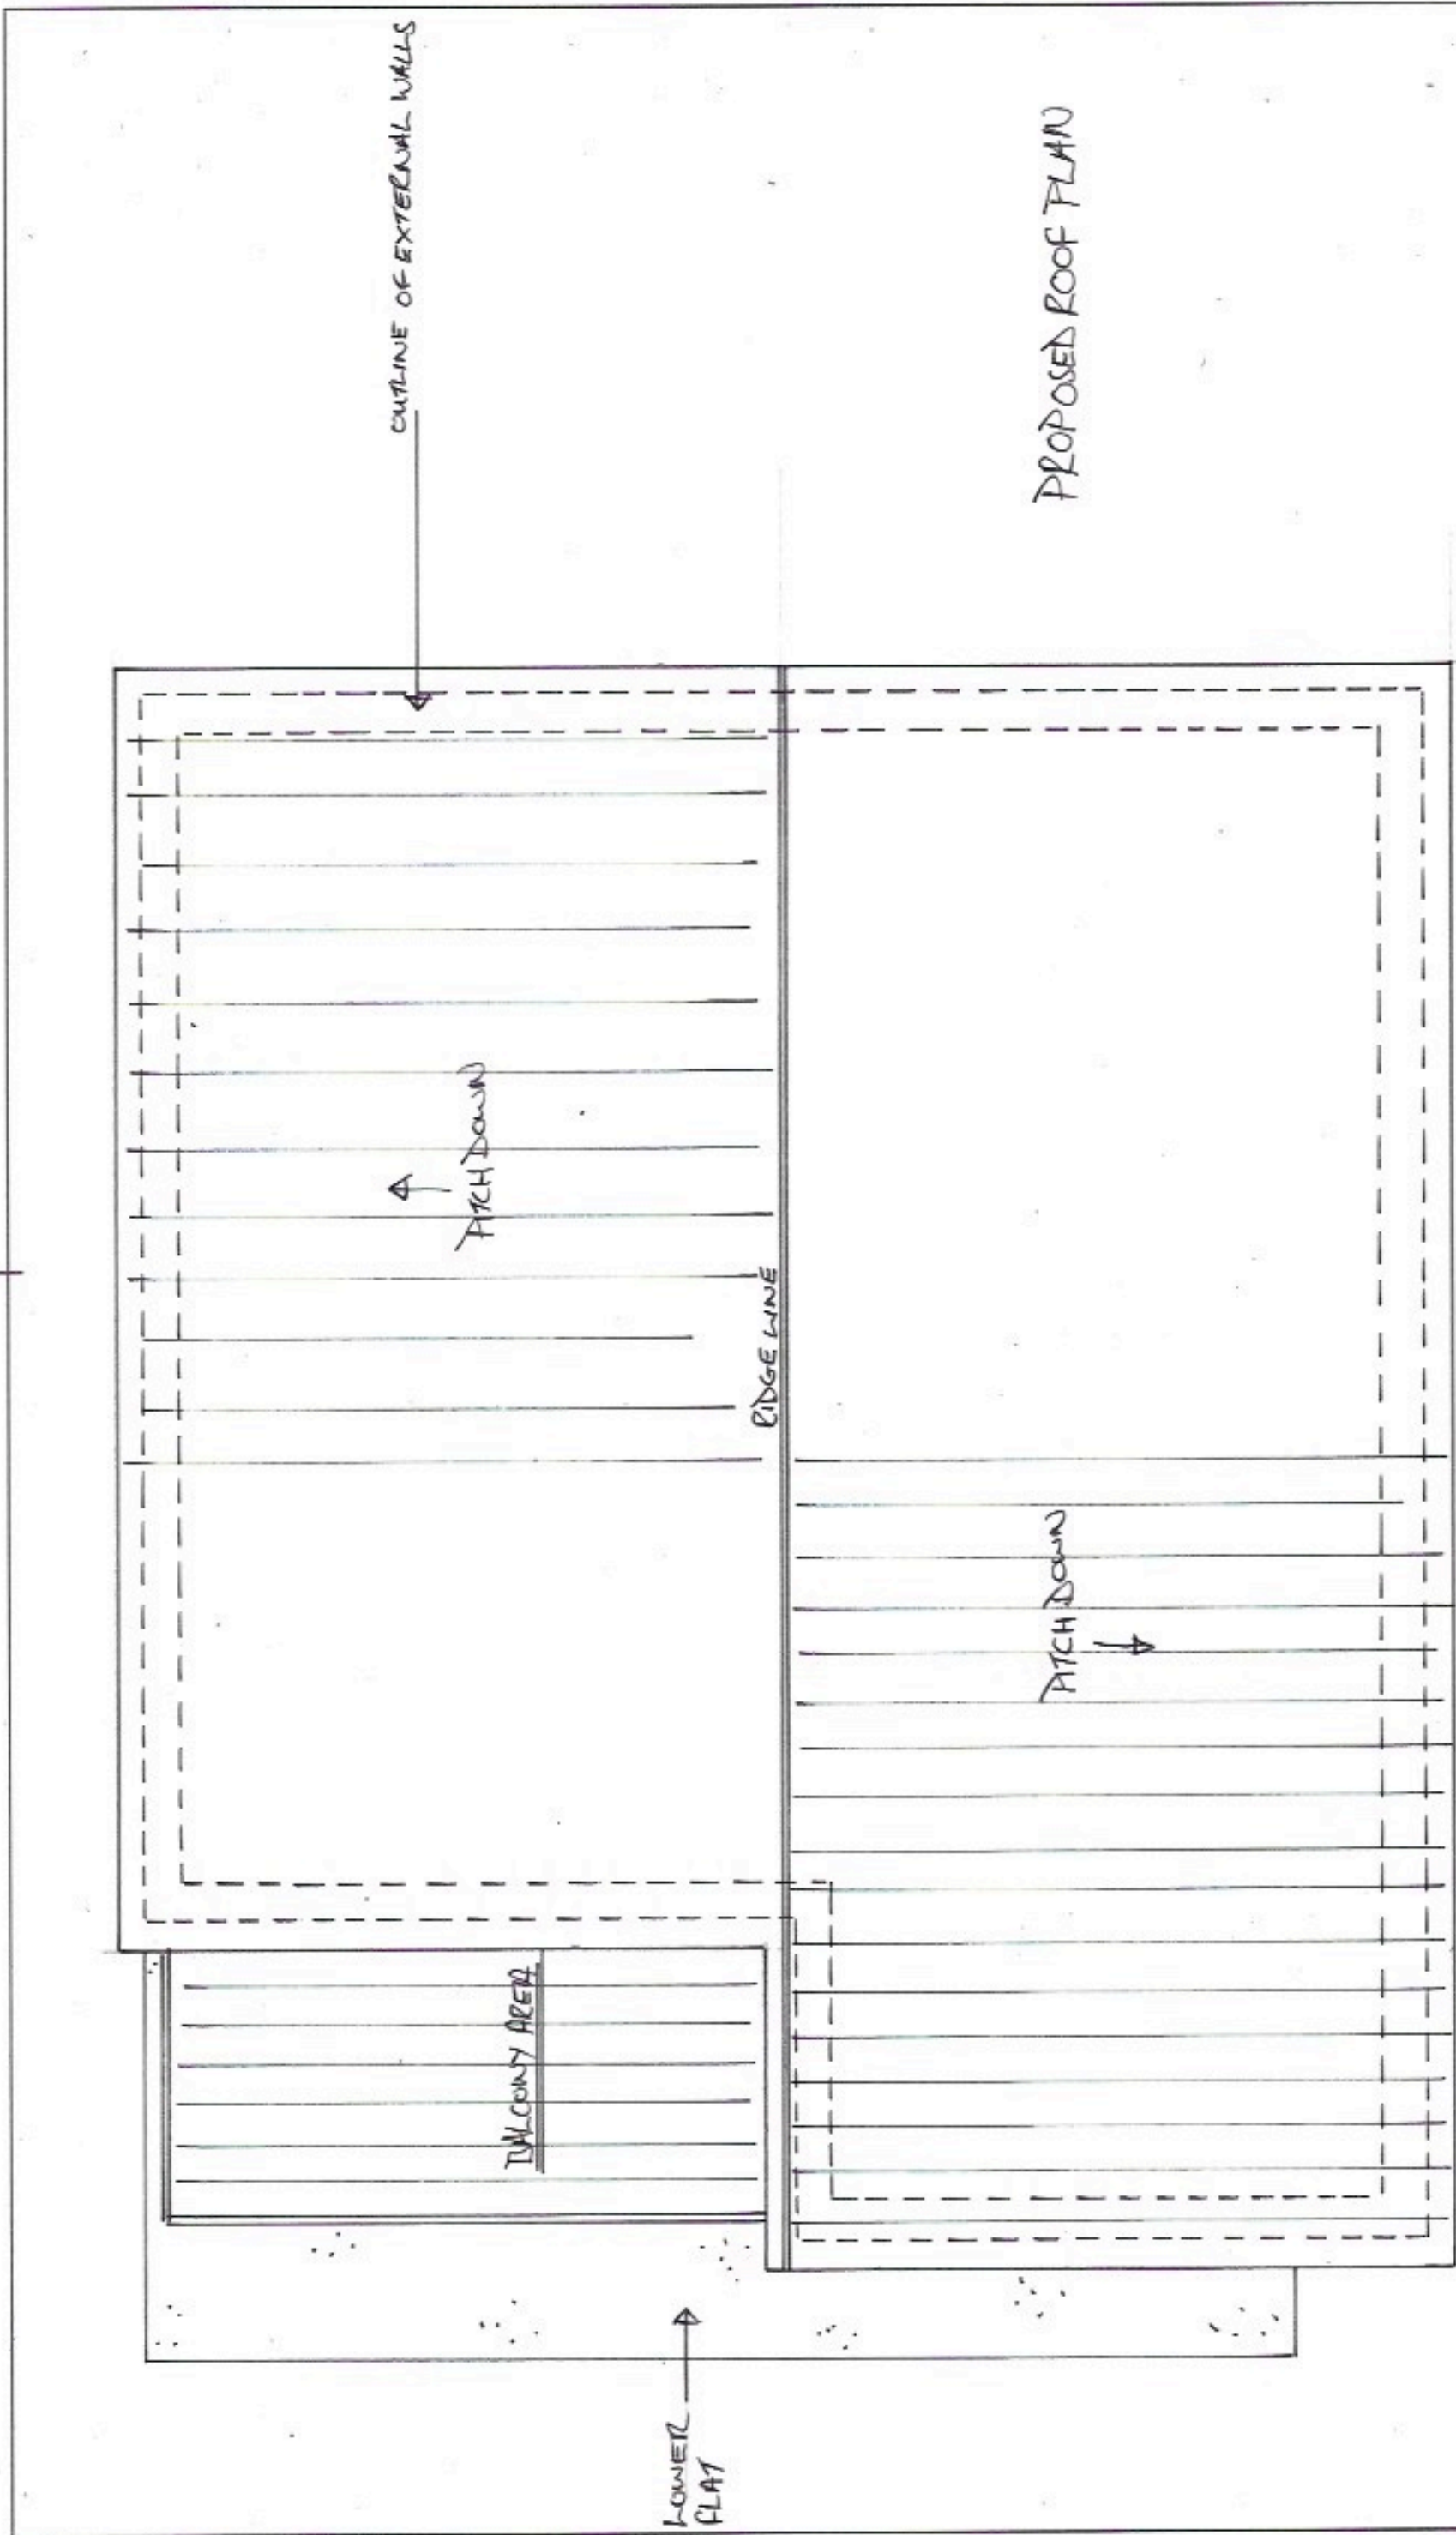

NOTES:	Client Mr IAN SALOMON	Scale 1:50	Drawing Title	
			Drg No.	Rev
All dimensions must be checked on site and not scaled from this drawing.	Job Title PROPOSED ROOF PLAN	Drawn by		
		Date		