

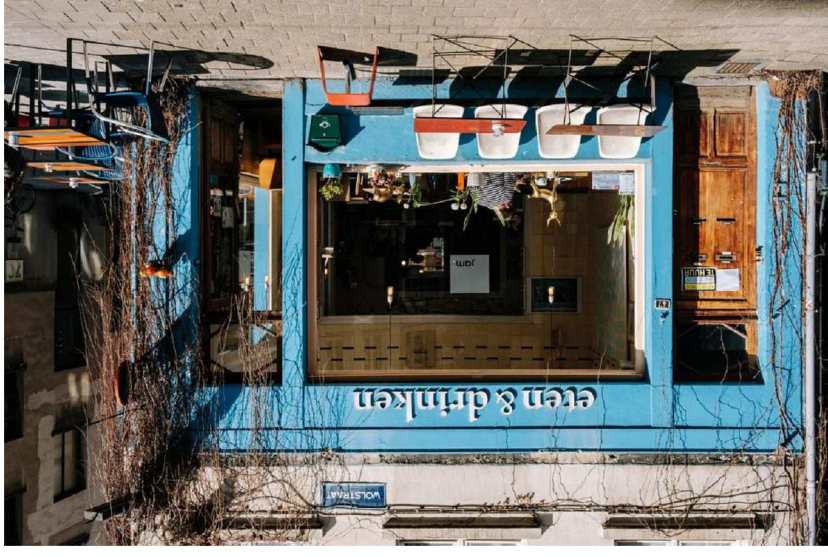
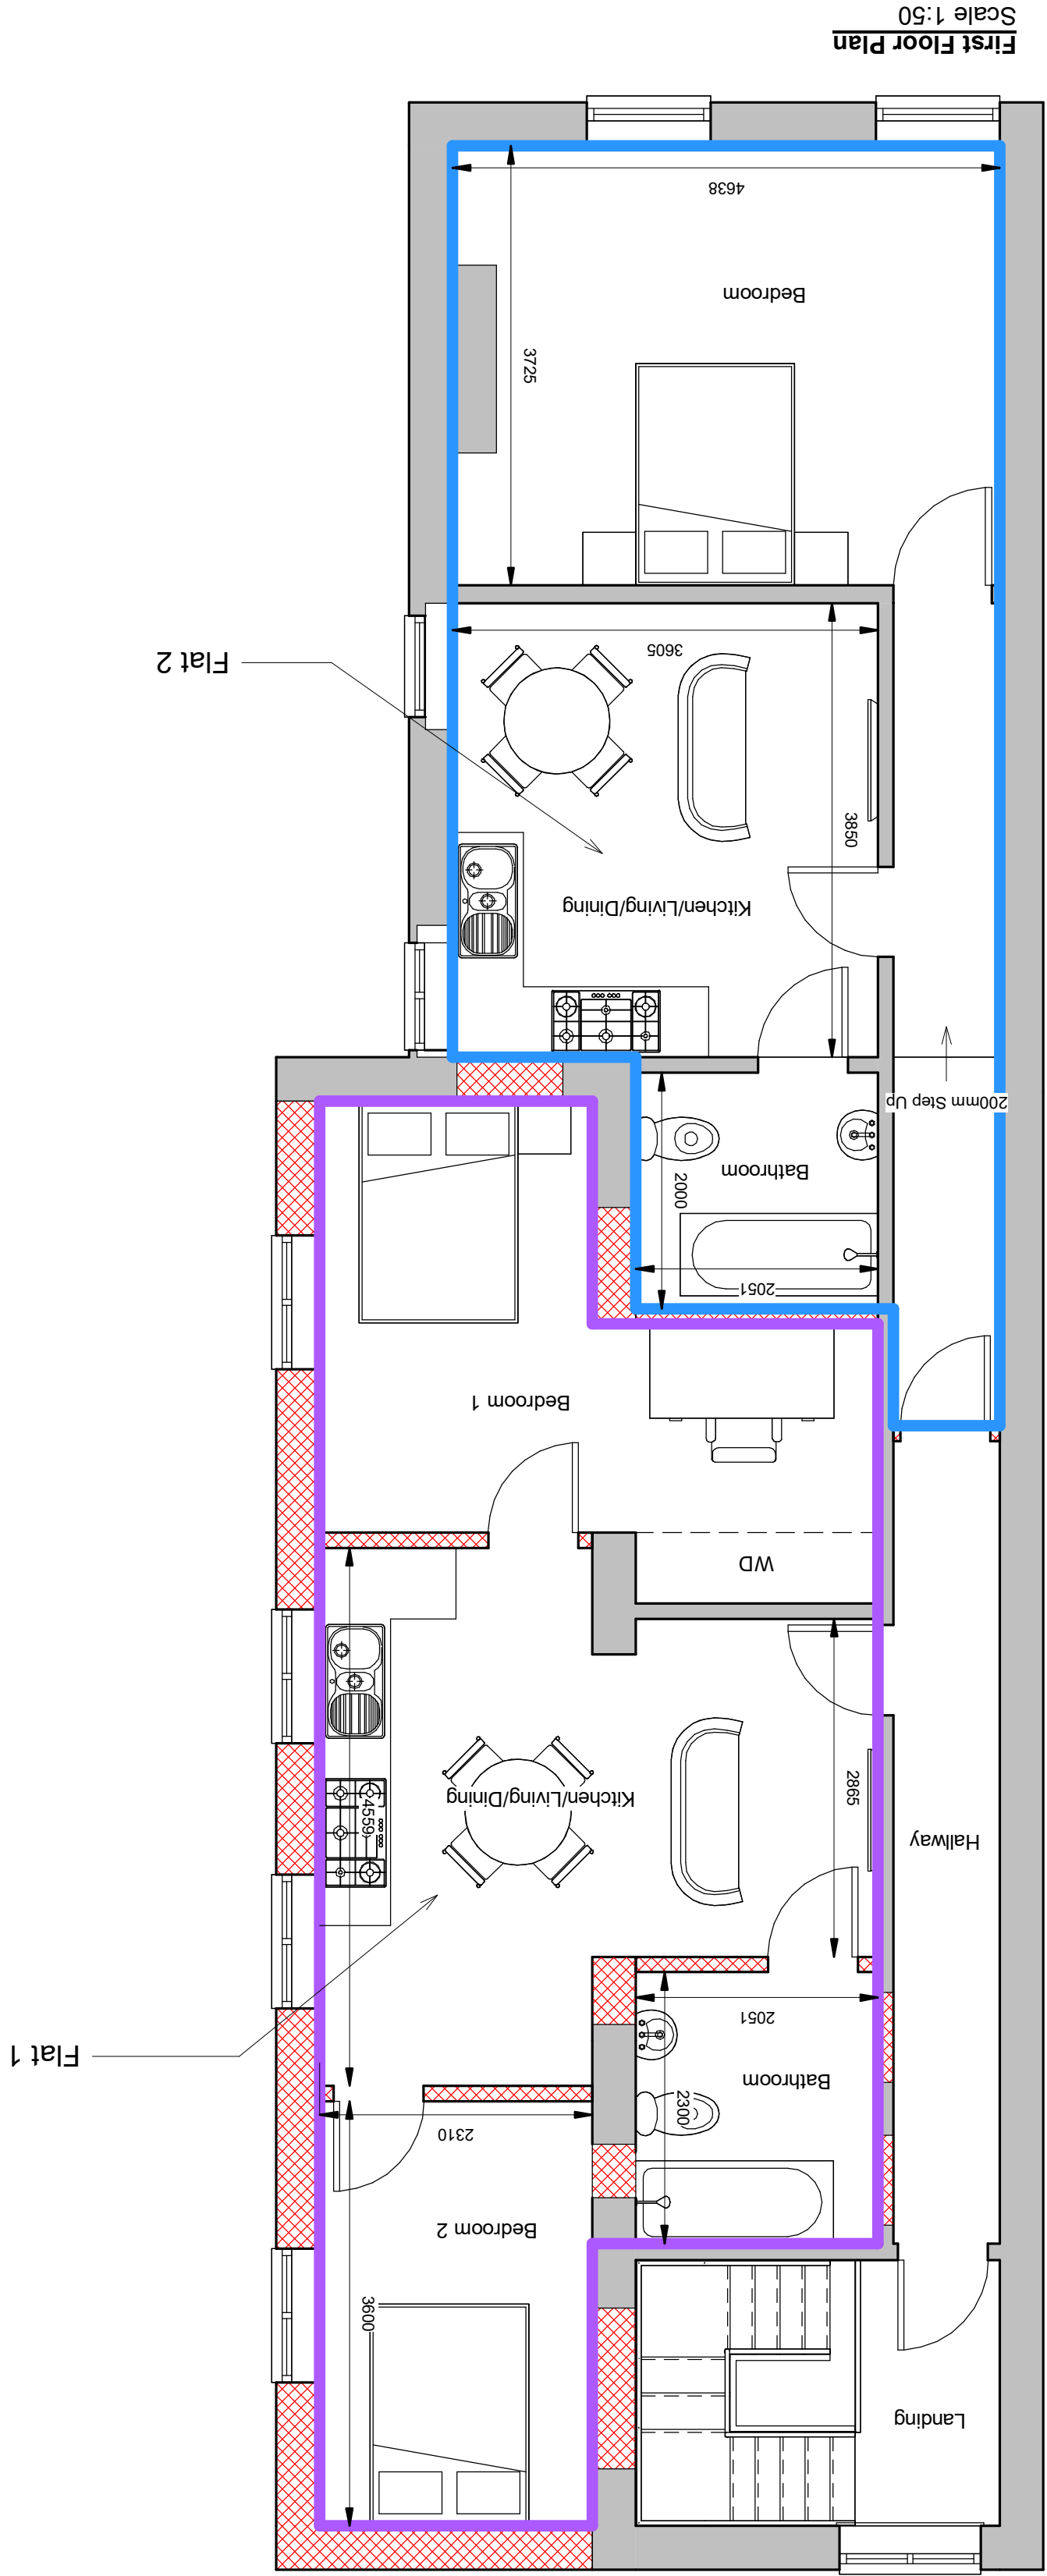



PROPOSED FLOOR PLANS & ELEVATIONS

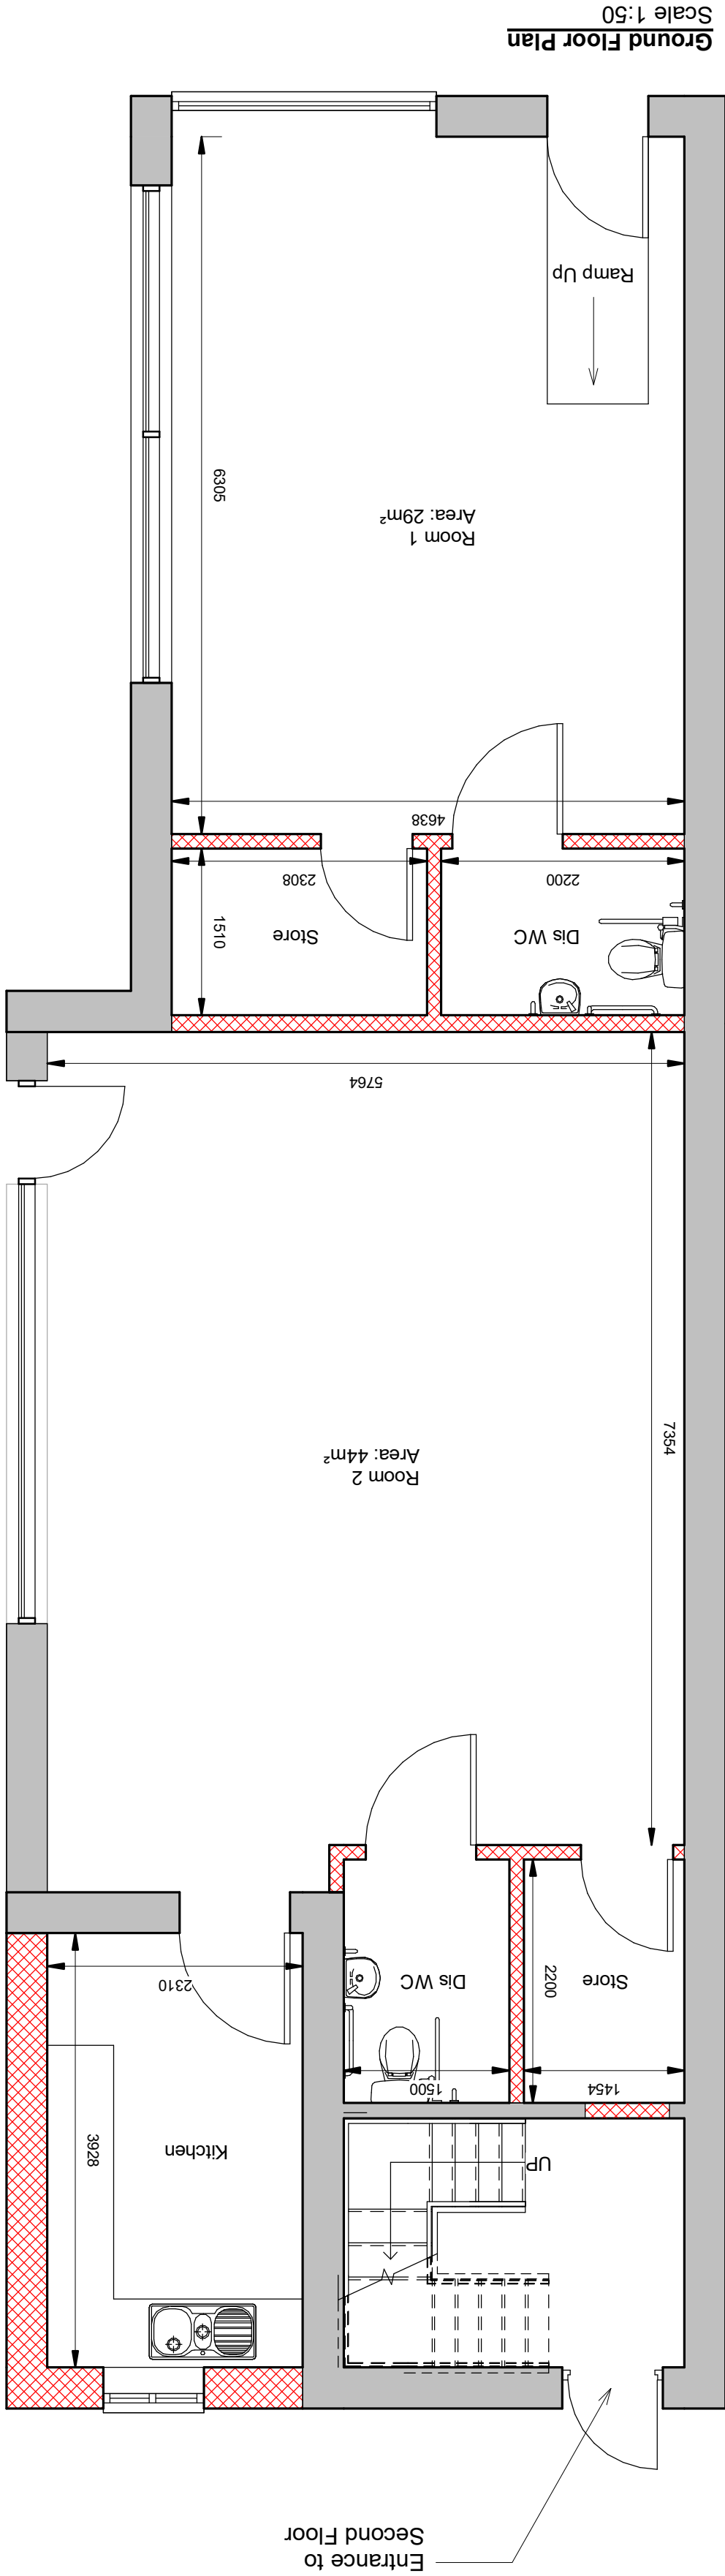


Potential shopfront ideas

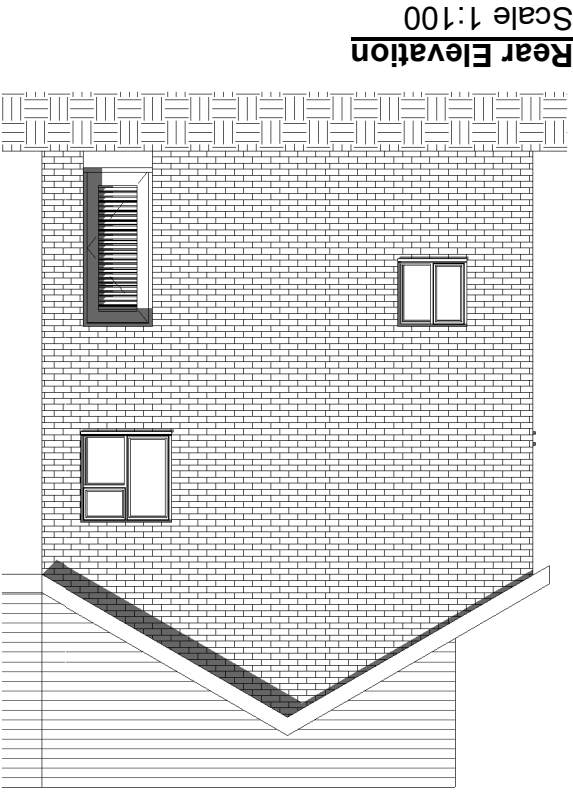


Rear Elevation
Scale 1:100

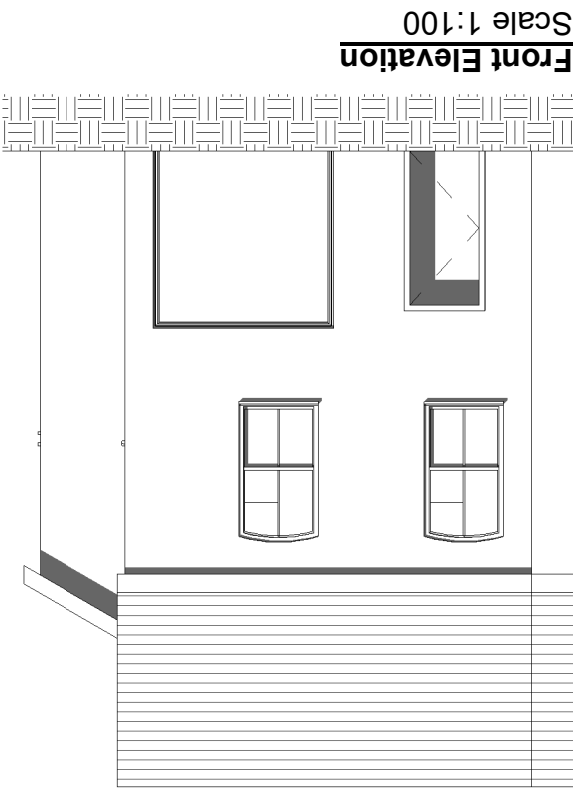

Front Elevation
Scale 1:100

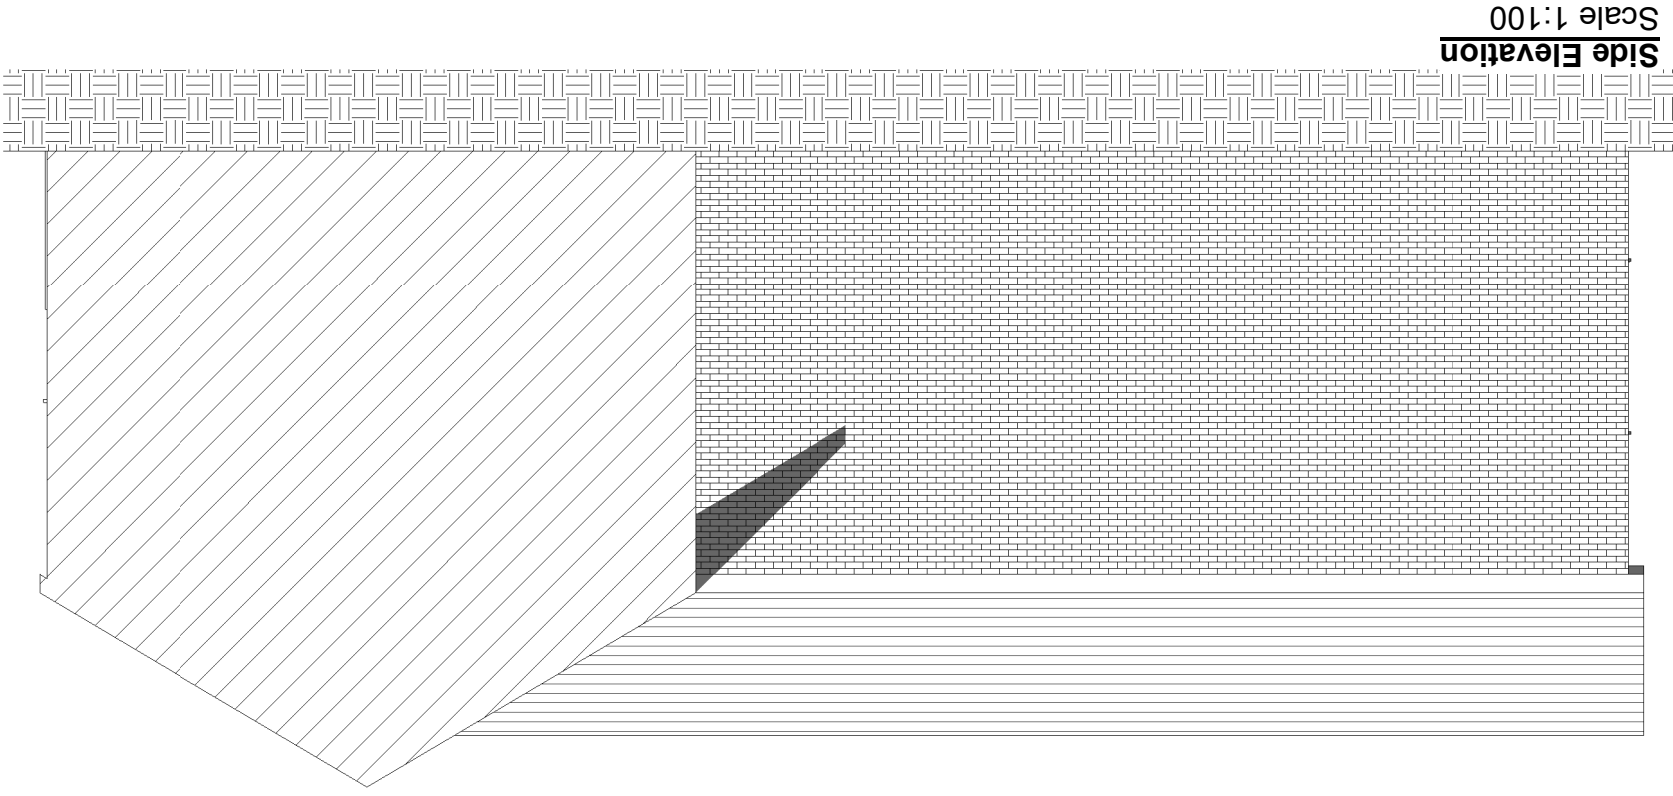

Side Elevation
Scale 1:100

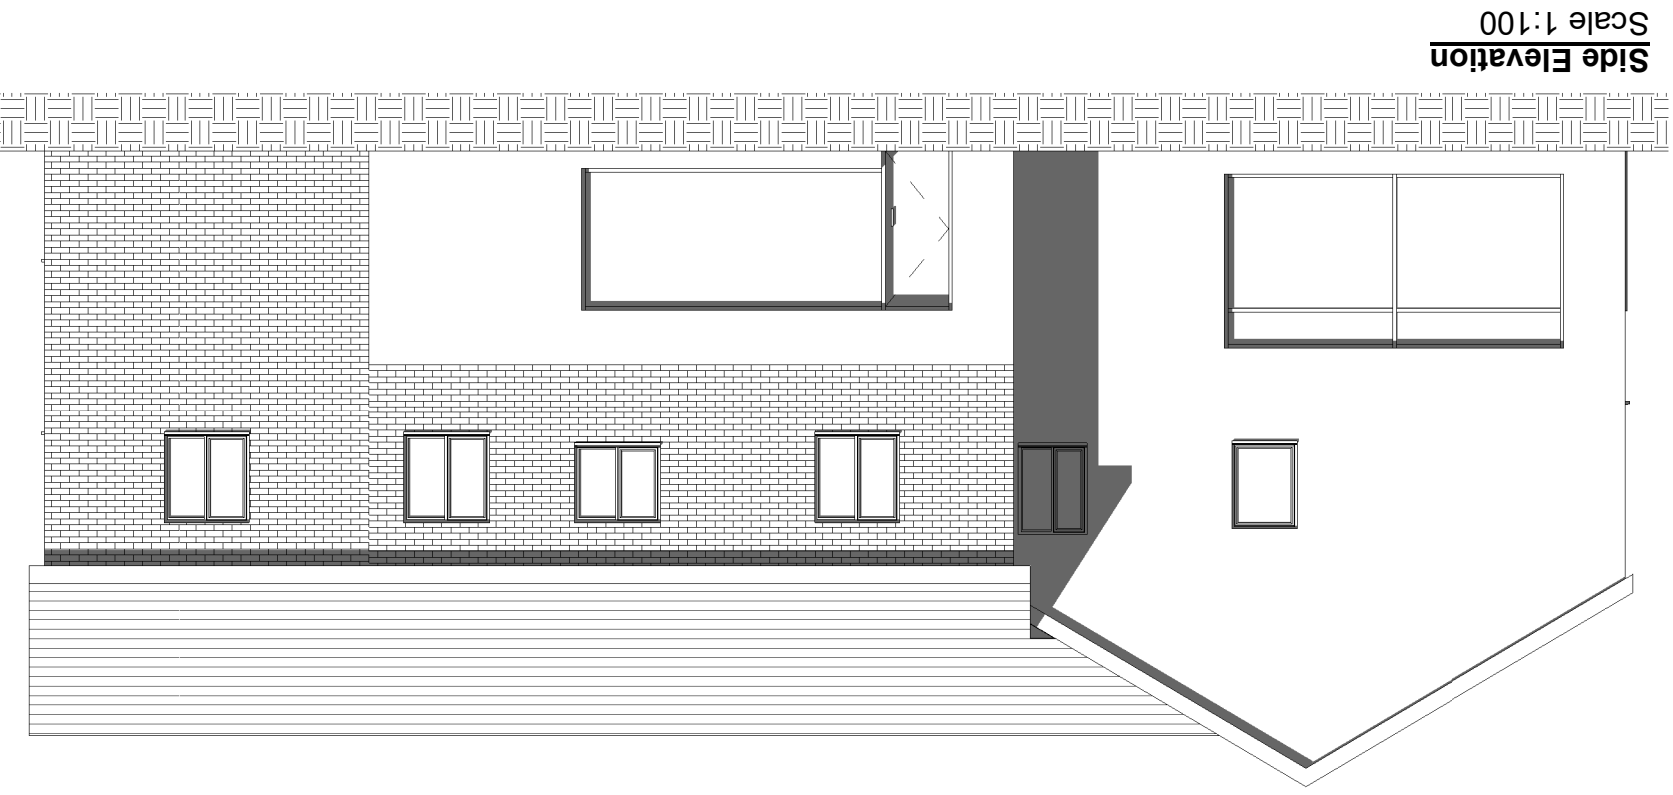

Side Elevation
Scale 1:100

PURPOSE OF ISSUE		Revision		Description		Date
PLANNING						
						
SAURO ARCHITECTURAL DESIGN LTD 9 Ellison Terrace, Carmarthen, SA31 1HA Email: design@sauro.co.uk Tel: (01267) 233 684 © Drawing Copyright Sauro Architectural Design						
Client						
Mr Greg Roberts						
Project Title						
Renovation of rear outbuilding @ 14 High Street, Glynneath, SA11 5BU						
Drawing Title						
Proposed Floor Plans & Elevations						
Scale (on A1)		As indicated		Date		23/02/22
Job No.		1084		Revision		01
Drawn by		05		Checked by		01
Sheet Size		A1		Drawing No.		02

