

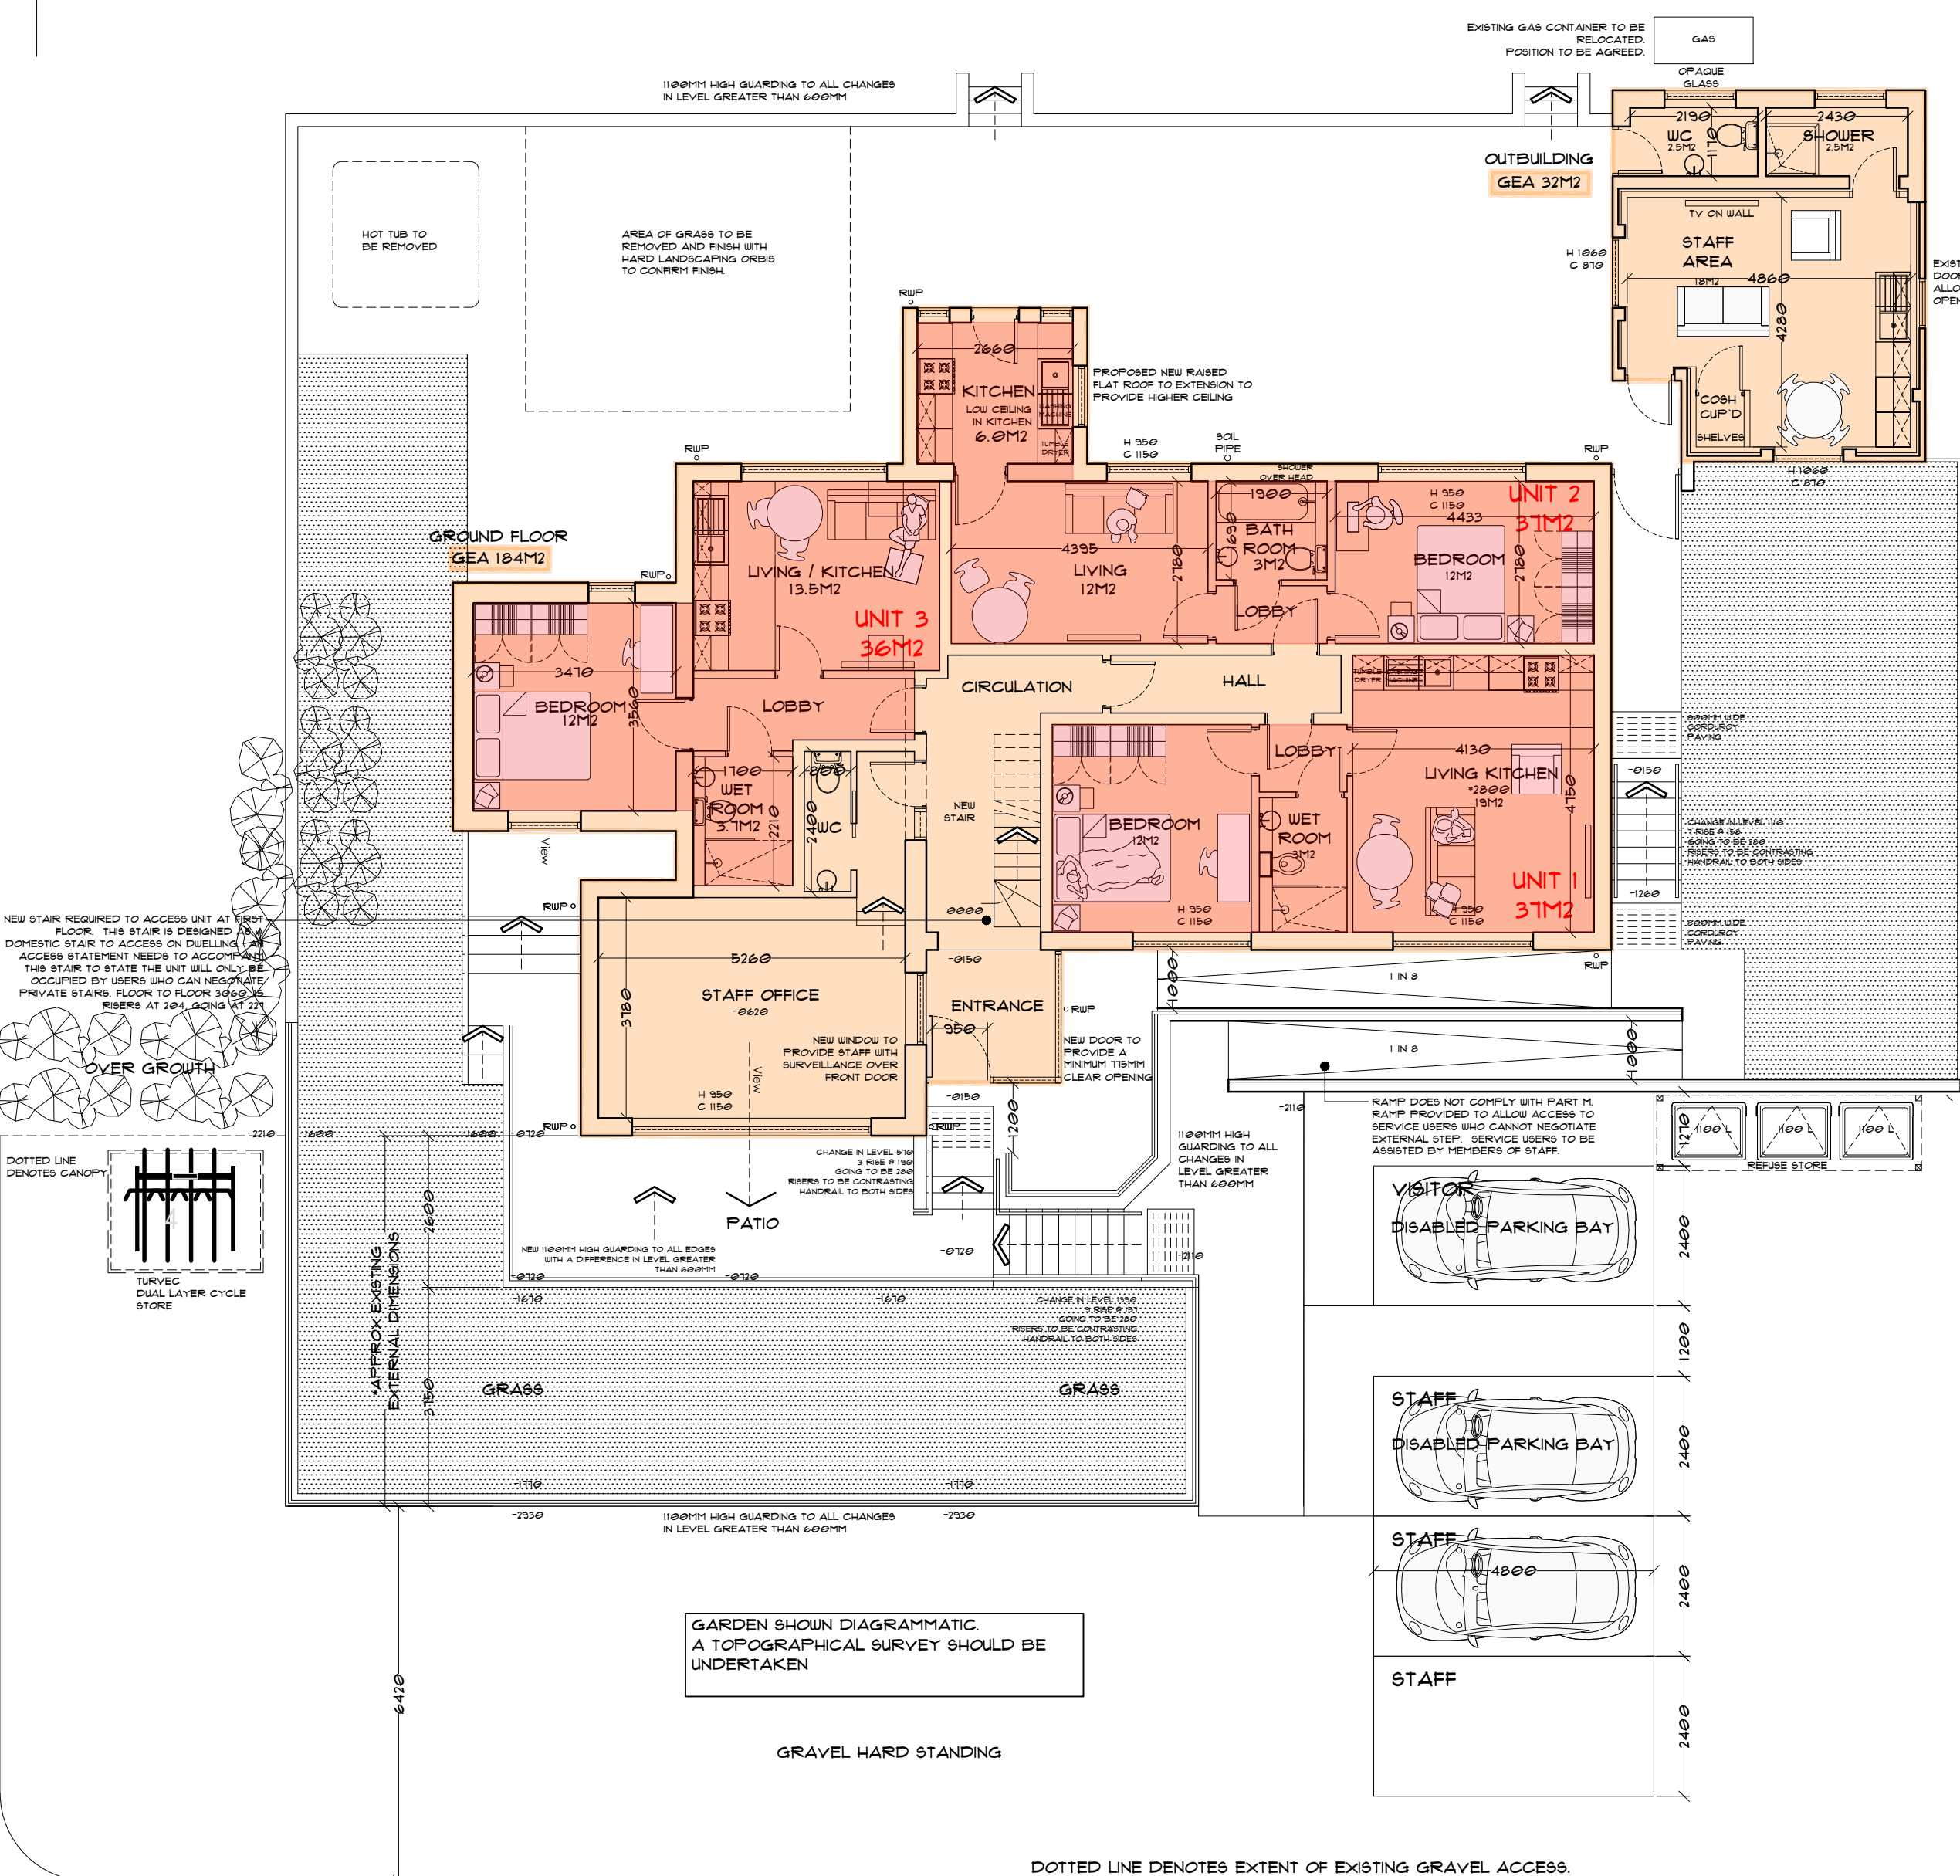
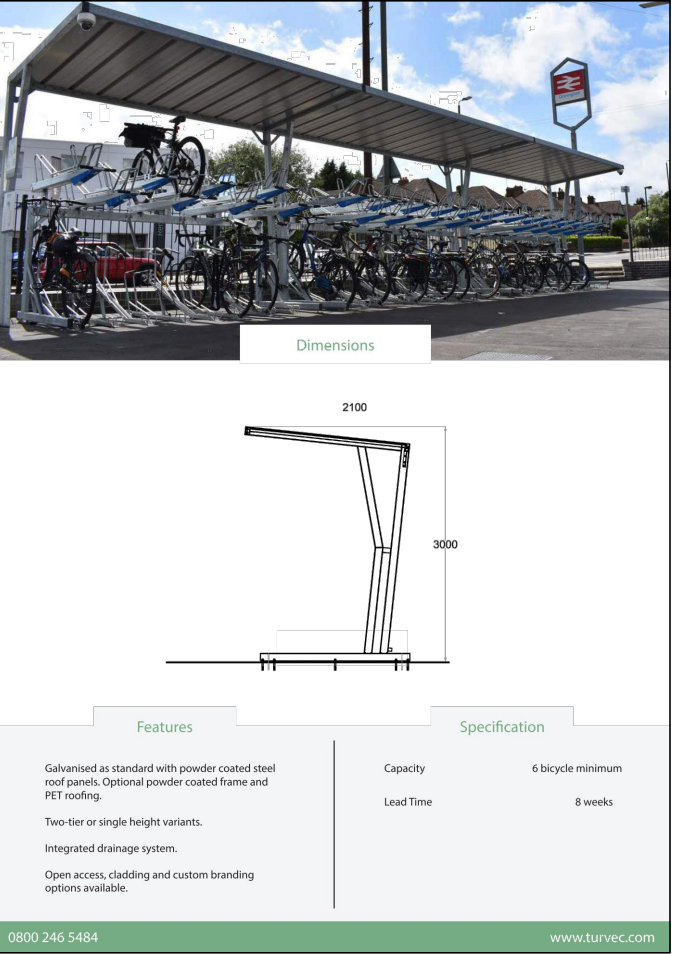


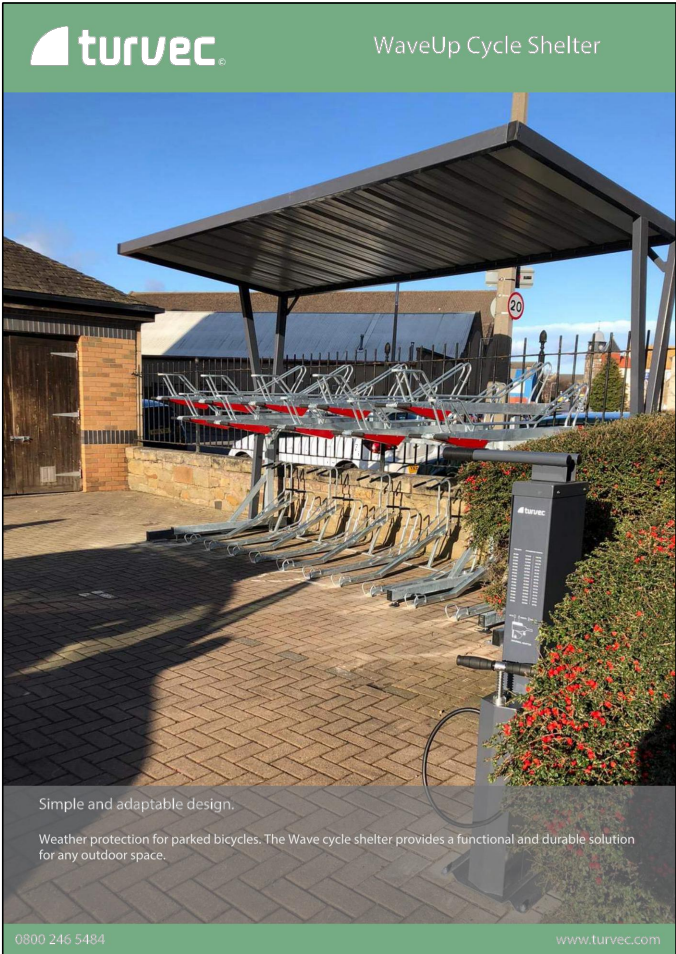

BLOCK PLAN @ 1:500

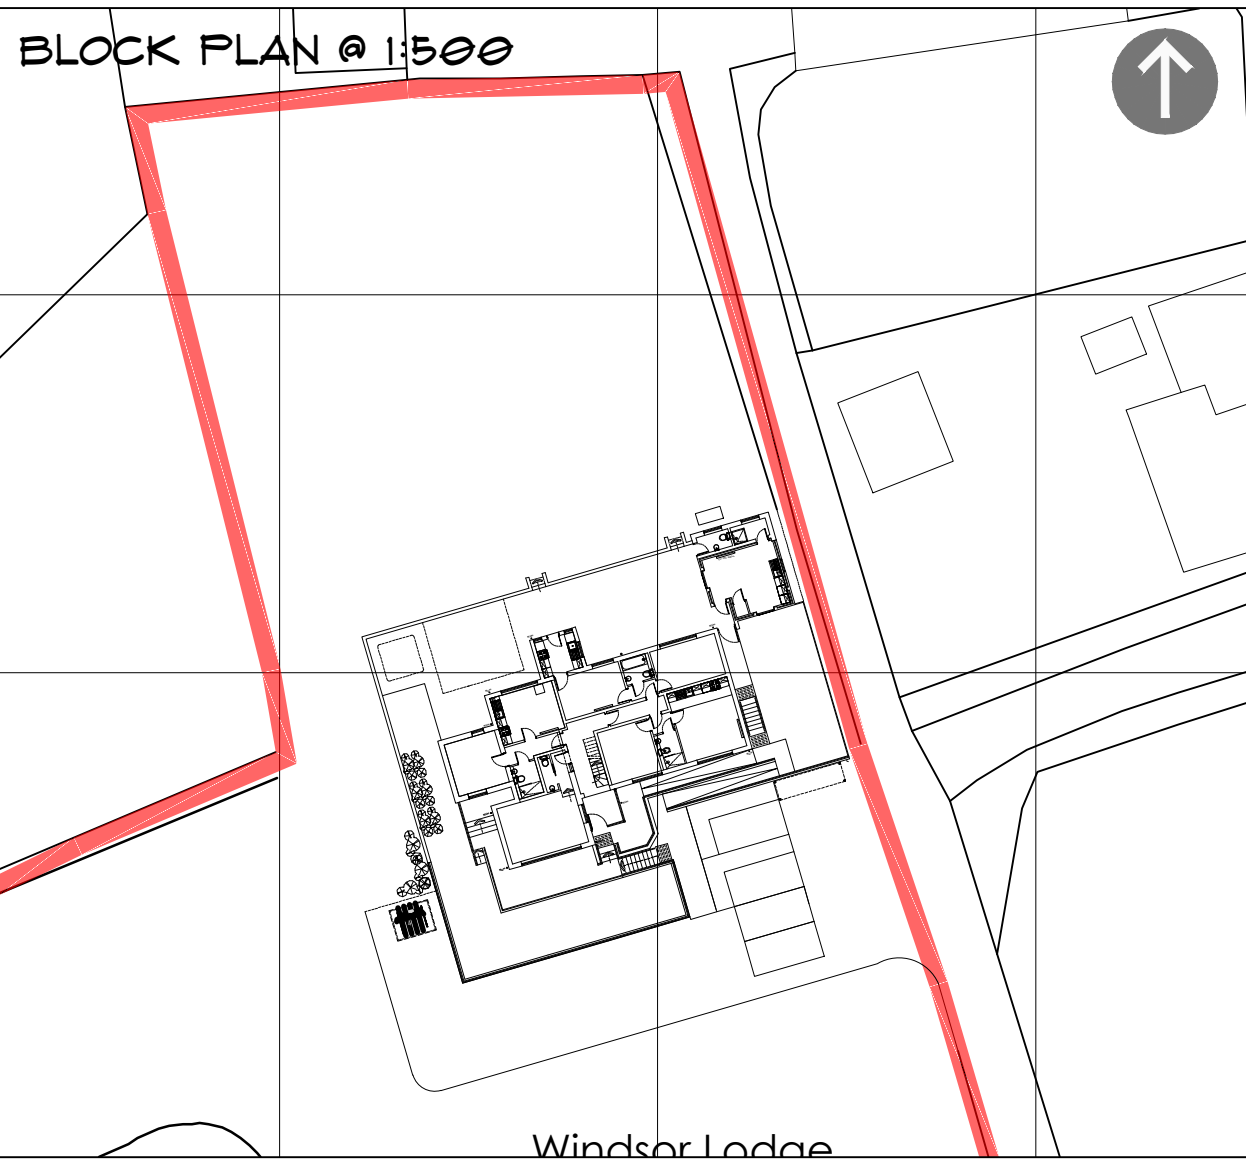

CYCLE SHELTER DETAILS

LEGEND

- DIVIDING WALL
- WALLS TO BE DEMOLISHED
- AREA OF GRASS
- PAVED AREA
- DECKED AREA
- ENTRANCE
- AREAS OF PLANTING
- DIRECTION OF STAIR (UP)

The Lodge,
Cwmavon
Orbis

Job No.
21_140
Dwg No.
AL(00)10
Rev.
D

Proposed ground floor plan (self contained units)

Date
25.01.25

Drawn

Scale
1:100 @ A3

Architects
Environmental & Urban design

Town planners

Unit 1A, Compass Business Park,
Pacific Road, Cardiff. CF24 5HL

www.c-jarchitects.co.uk
tel: 029 20452100