




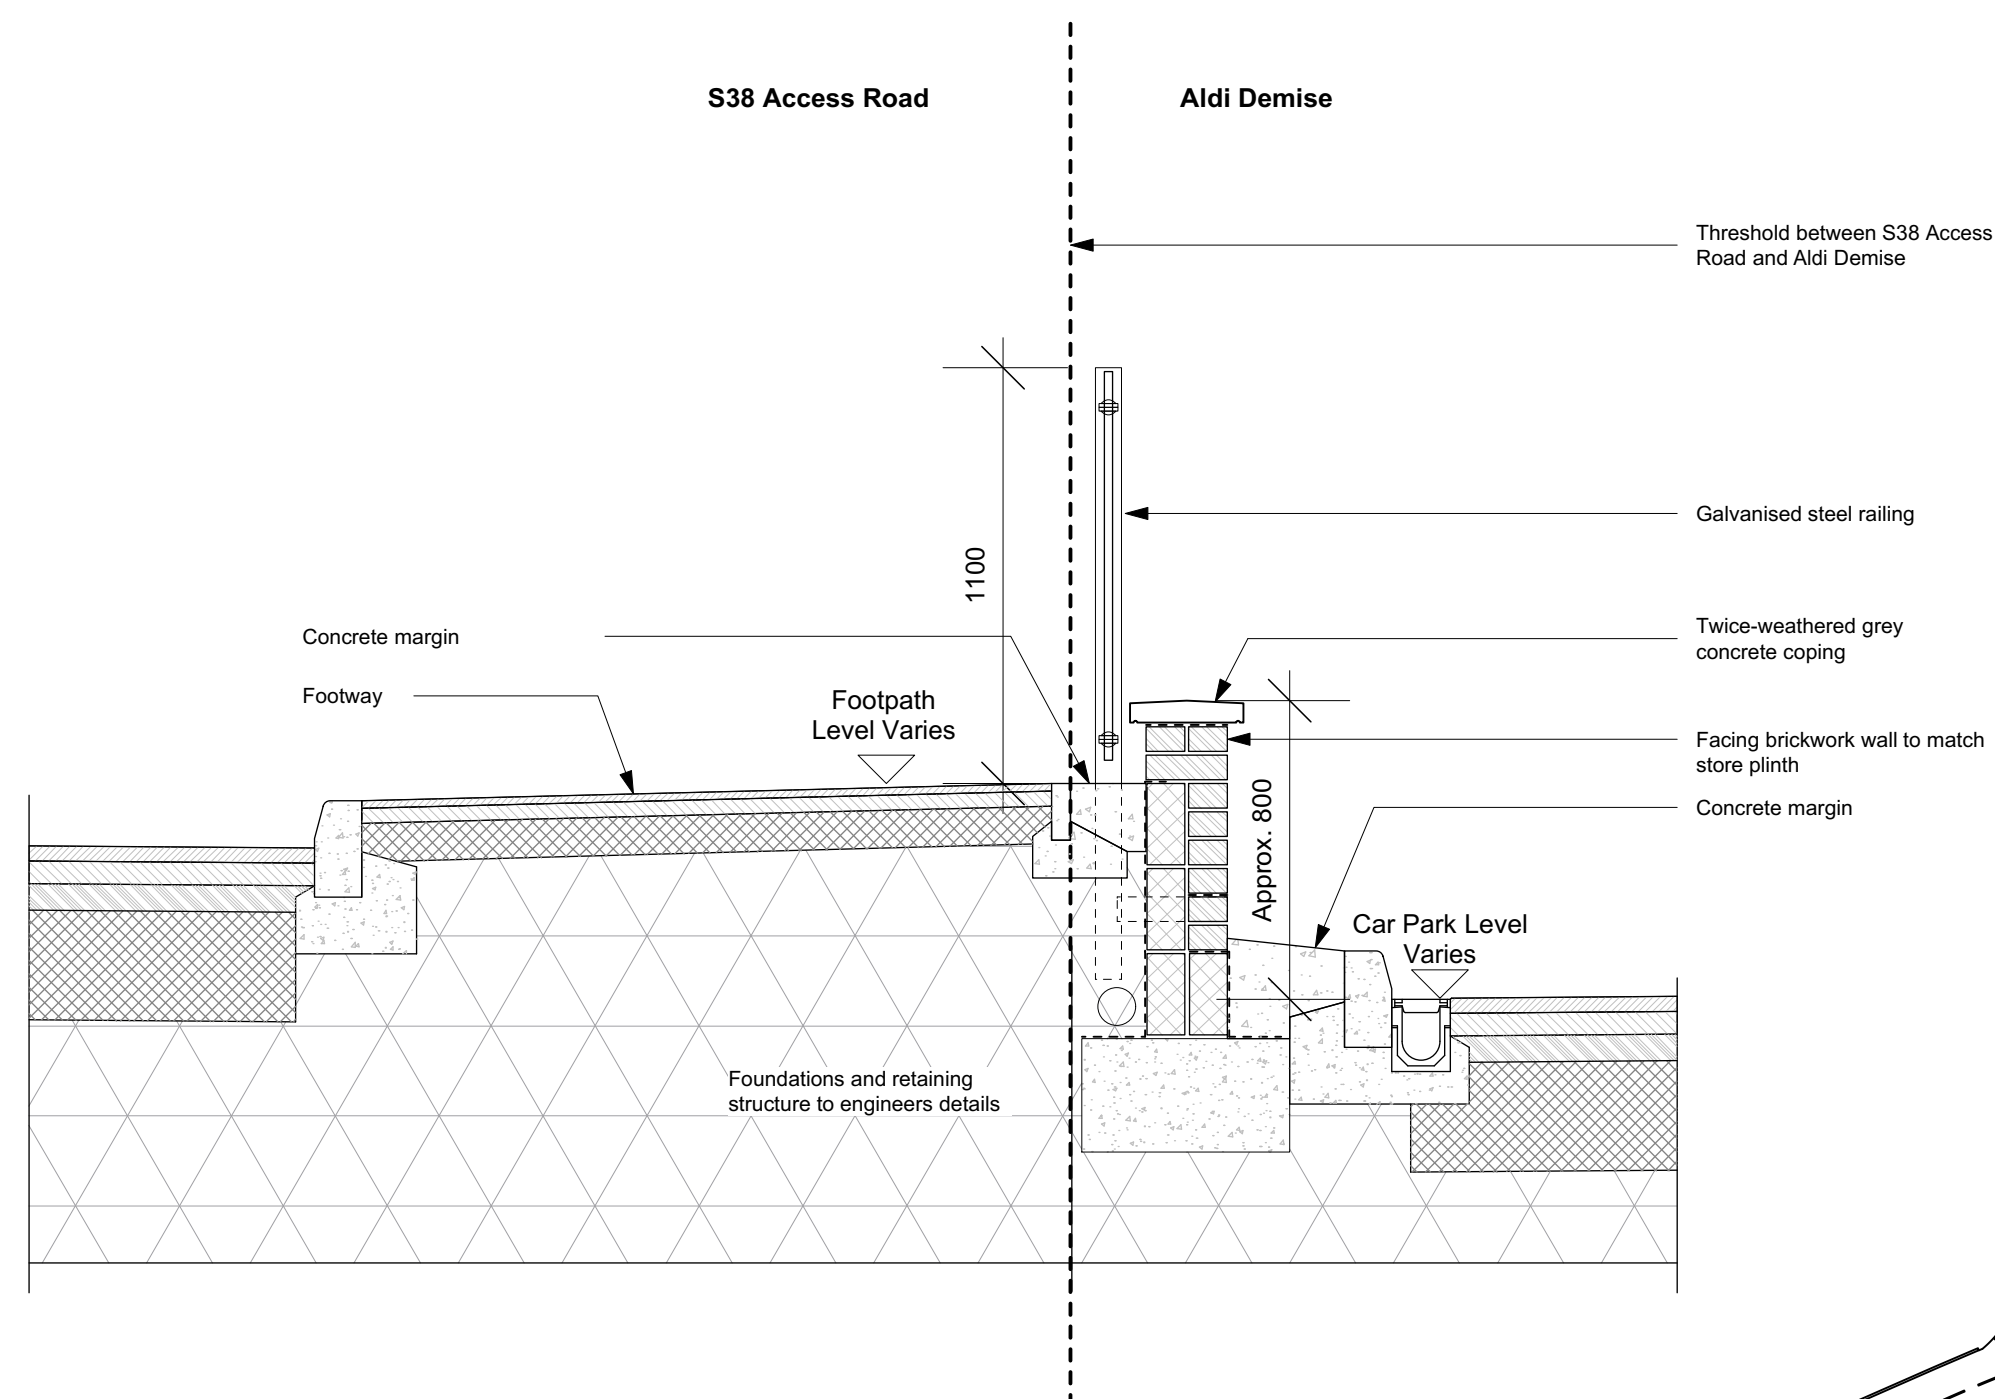


TYPICAL RETAINING BOUNDARY WALL SECTION DETAIL ADJOINING ACCESS ROAD
Scale: 1:20

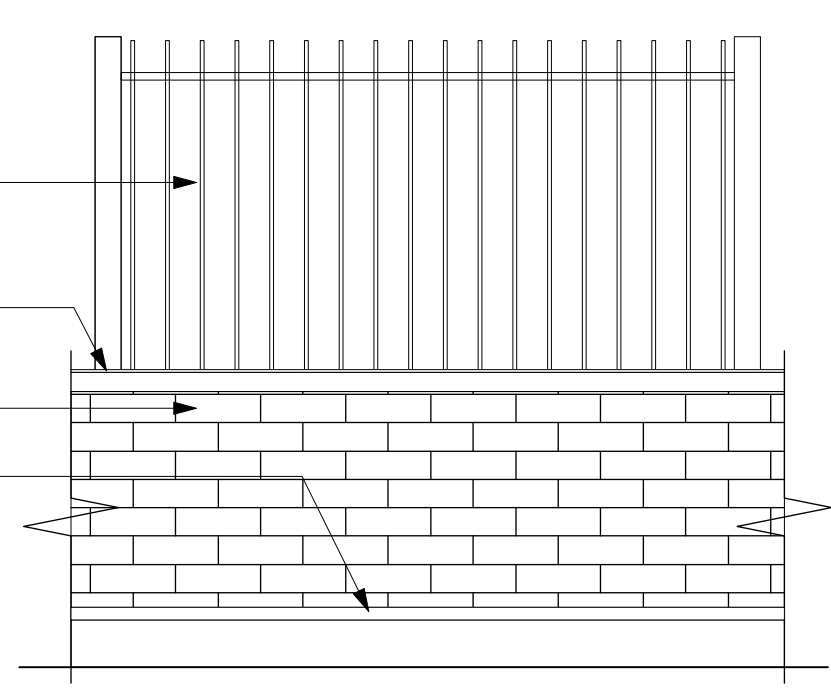

CAR PARK RETAINING WALL PART ELEVATION
Scale: 1:20

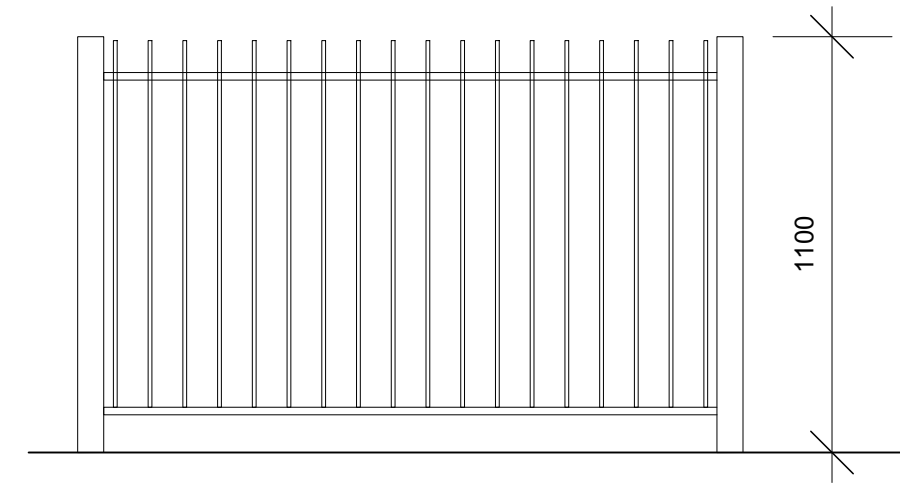

TYPICAL RAILING DETAIL
Scale: 1:20

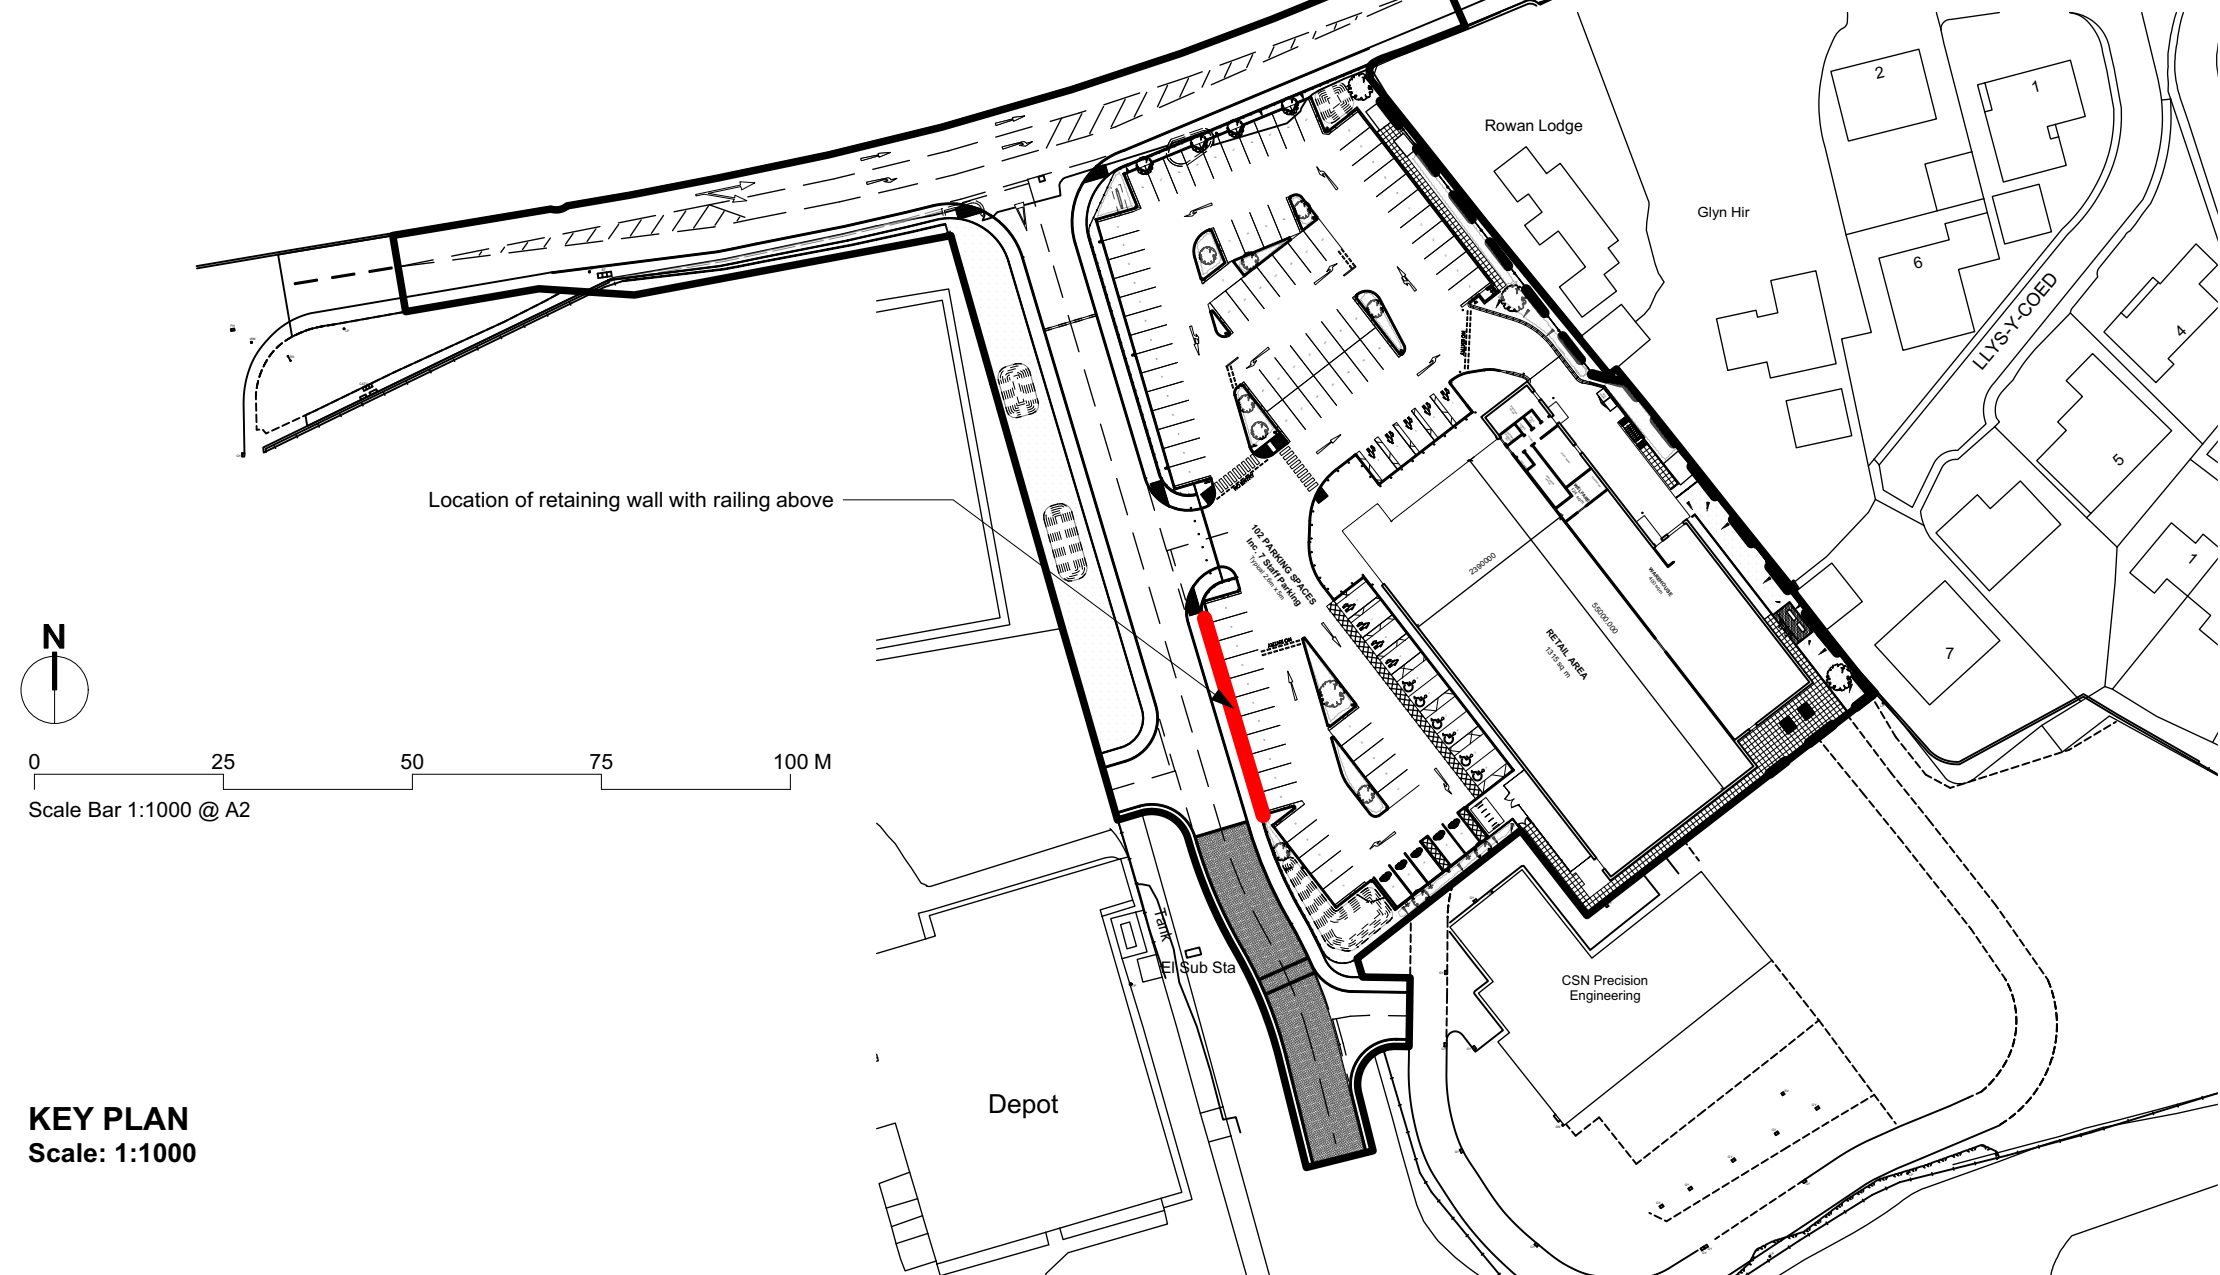

KEY PLAN
Scale: 1:1000



Kendall Kingscott

Chartered Architects
Chartered Building Surveyors
Interior Designers
CDM Services

Glentworth Court, Lime Kiln Close
Stoke Gifford, Bristol BS34 8SR
+44 (0)117 931 2062
www.kendallkingscott.co.uk

Project
Aldi, Abbey Road, Neath.
New Store
Client
Aldi Stores Ltd.
Scale
1:20
Paper Size
ISO A2
Filename
190487 Site Plan Master.vwx
© Copyright
Do not scale this drawing

P01	11/04/22	GS	JS	First issue
Rev	Date	By	Ap	Note
Drawing Title				
Typical Retaining Boundary Wall Section Detail				
Project Number		Drawing Number		Revision
190487-1413		P01		
Date	Drawn	Checked	Purpose/Status	
11/04/22	JS	GS	PLANNING	
Check all dimensions and levels on site				

Only to be used on the site for which designed. The electronic transmission of designs/information contained in this drawing is carried out entirely at the User's risk and Kendall Kingscott Ltd. will have no liability for any errors or inaccuracies arising therefrom. The production of amended or updated information from the said designs/information by the User is entirely the responsibility of the User and Kendall Kingscott Ltd. shall have no responsibility in respect thereof whatsoever.