





Front Elevation

Rear Elevation


Side Elevation

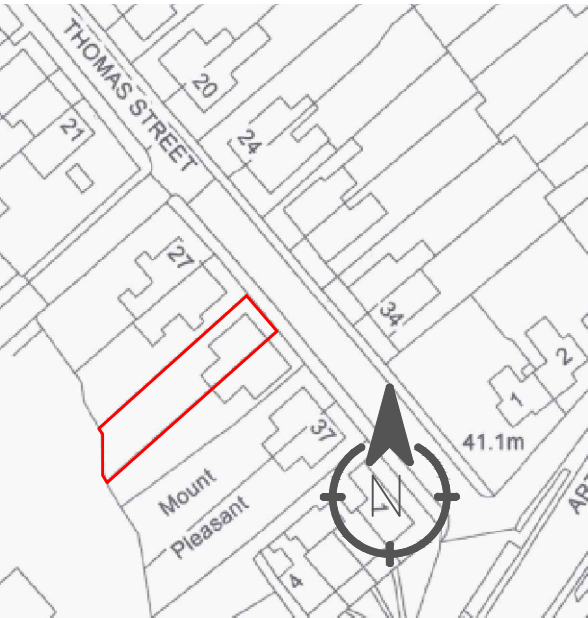

Site Location Plan  
1:1250

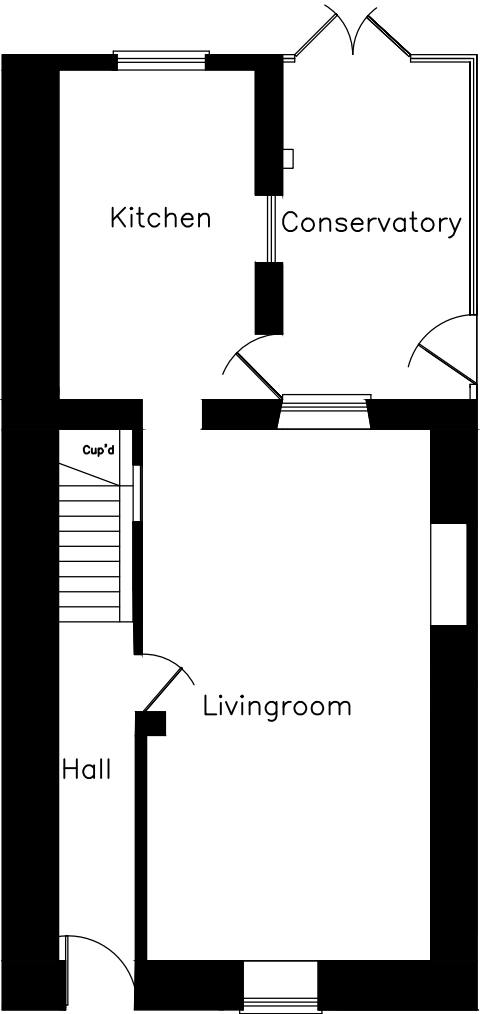

Ground Floor Plan  
1:100

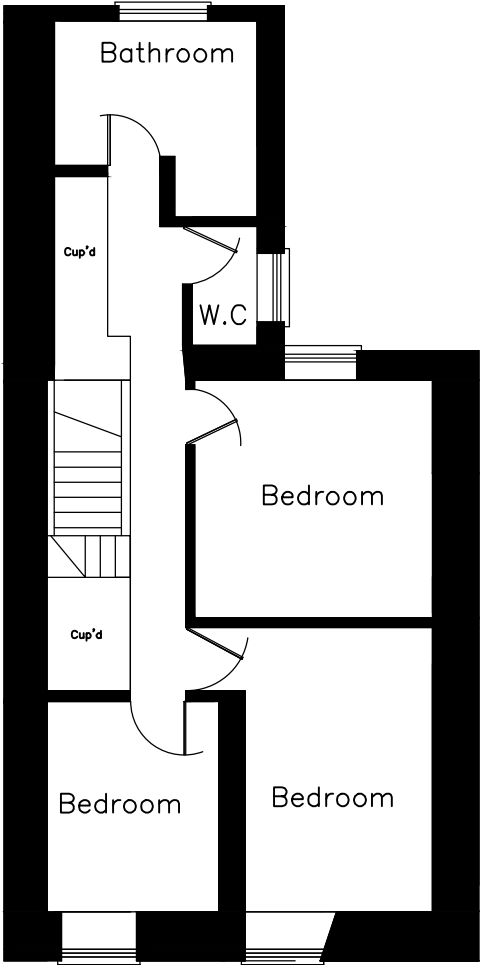

First Floor Plan  
1:100

|                                                                                                  |                                                   |   |
|--------------------------------------------------------------------------------------------------|---------------------------------------------------|---|
| Title: Site Location, Floor and Existing Elevations<br>Drawing No.: KM/01 Scale 1:1250, 1:100 A3 |                                                   | Liam Jones MRTPI<br> <b>RTPI</b><br>Chartered Town Planner |
| Project: Extension                                                                               | Site: 31 Thomas Street,<br>Pontardawe,<br>SA8 4HD |   |
| Date: May 2022                                                                                   |                                                   |   |