




Front Elevation


Rear Elevation

Side Elevation

Conservatory to be replaced
with single storey extension

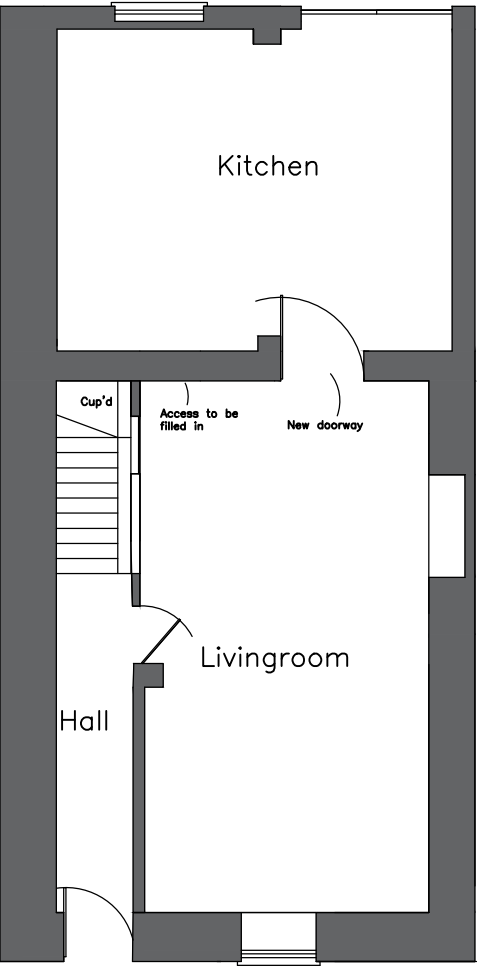

Ground Floor Plan
1:100

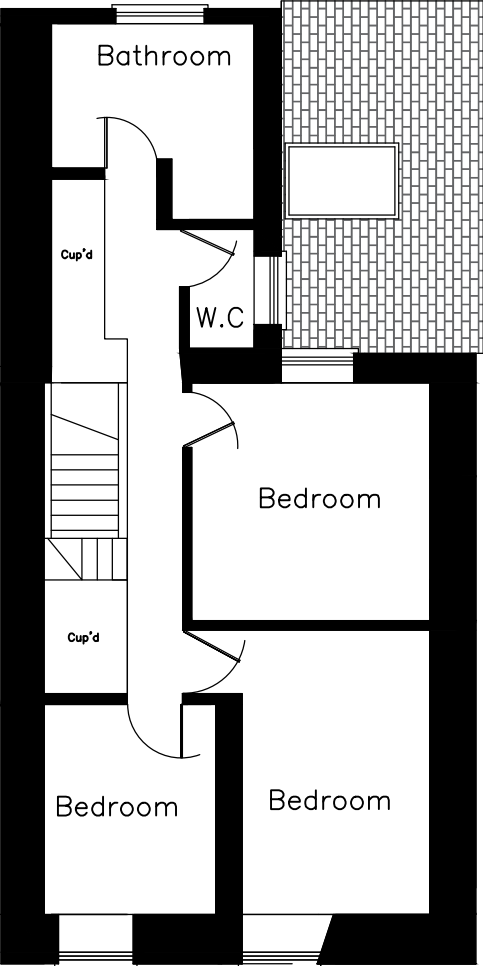

First Floor Plan
1:100

Finishes:
All to match existing dwelling

Title: Proposed Plans Drawing No.: KM/02 Scale 1:100 A3		Liam Jones MRTPI  RTPI Chartered Town Planner
Project: Extension	Site: 31 Thomas Street, Pontardawe, SA8 4HD	
Date: May 2022		