




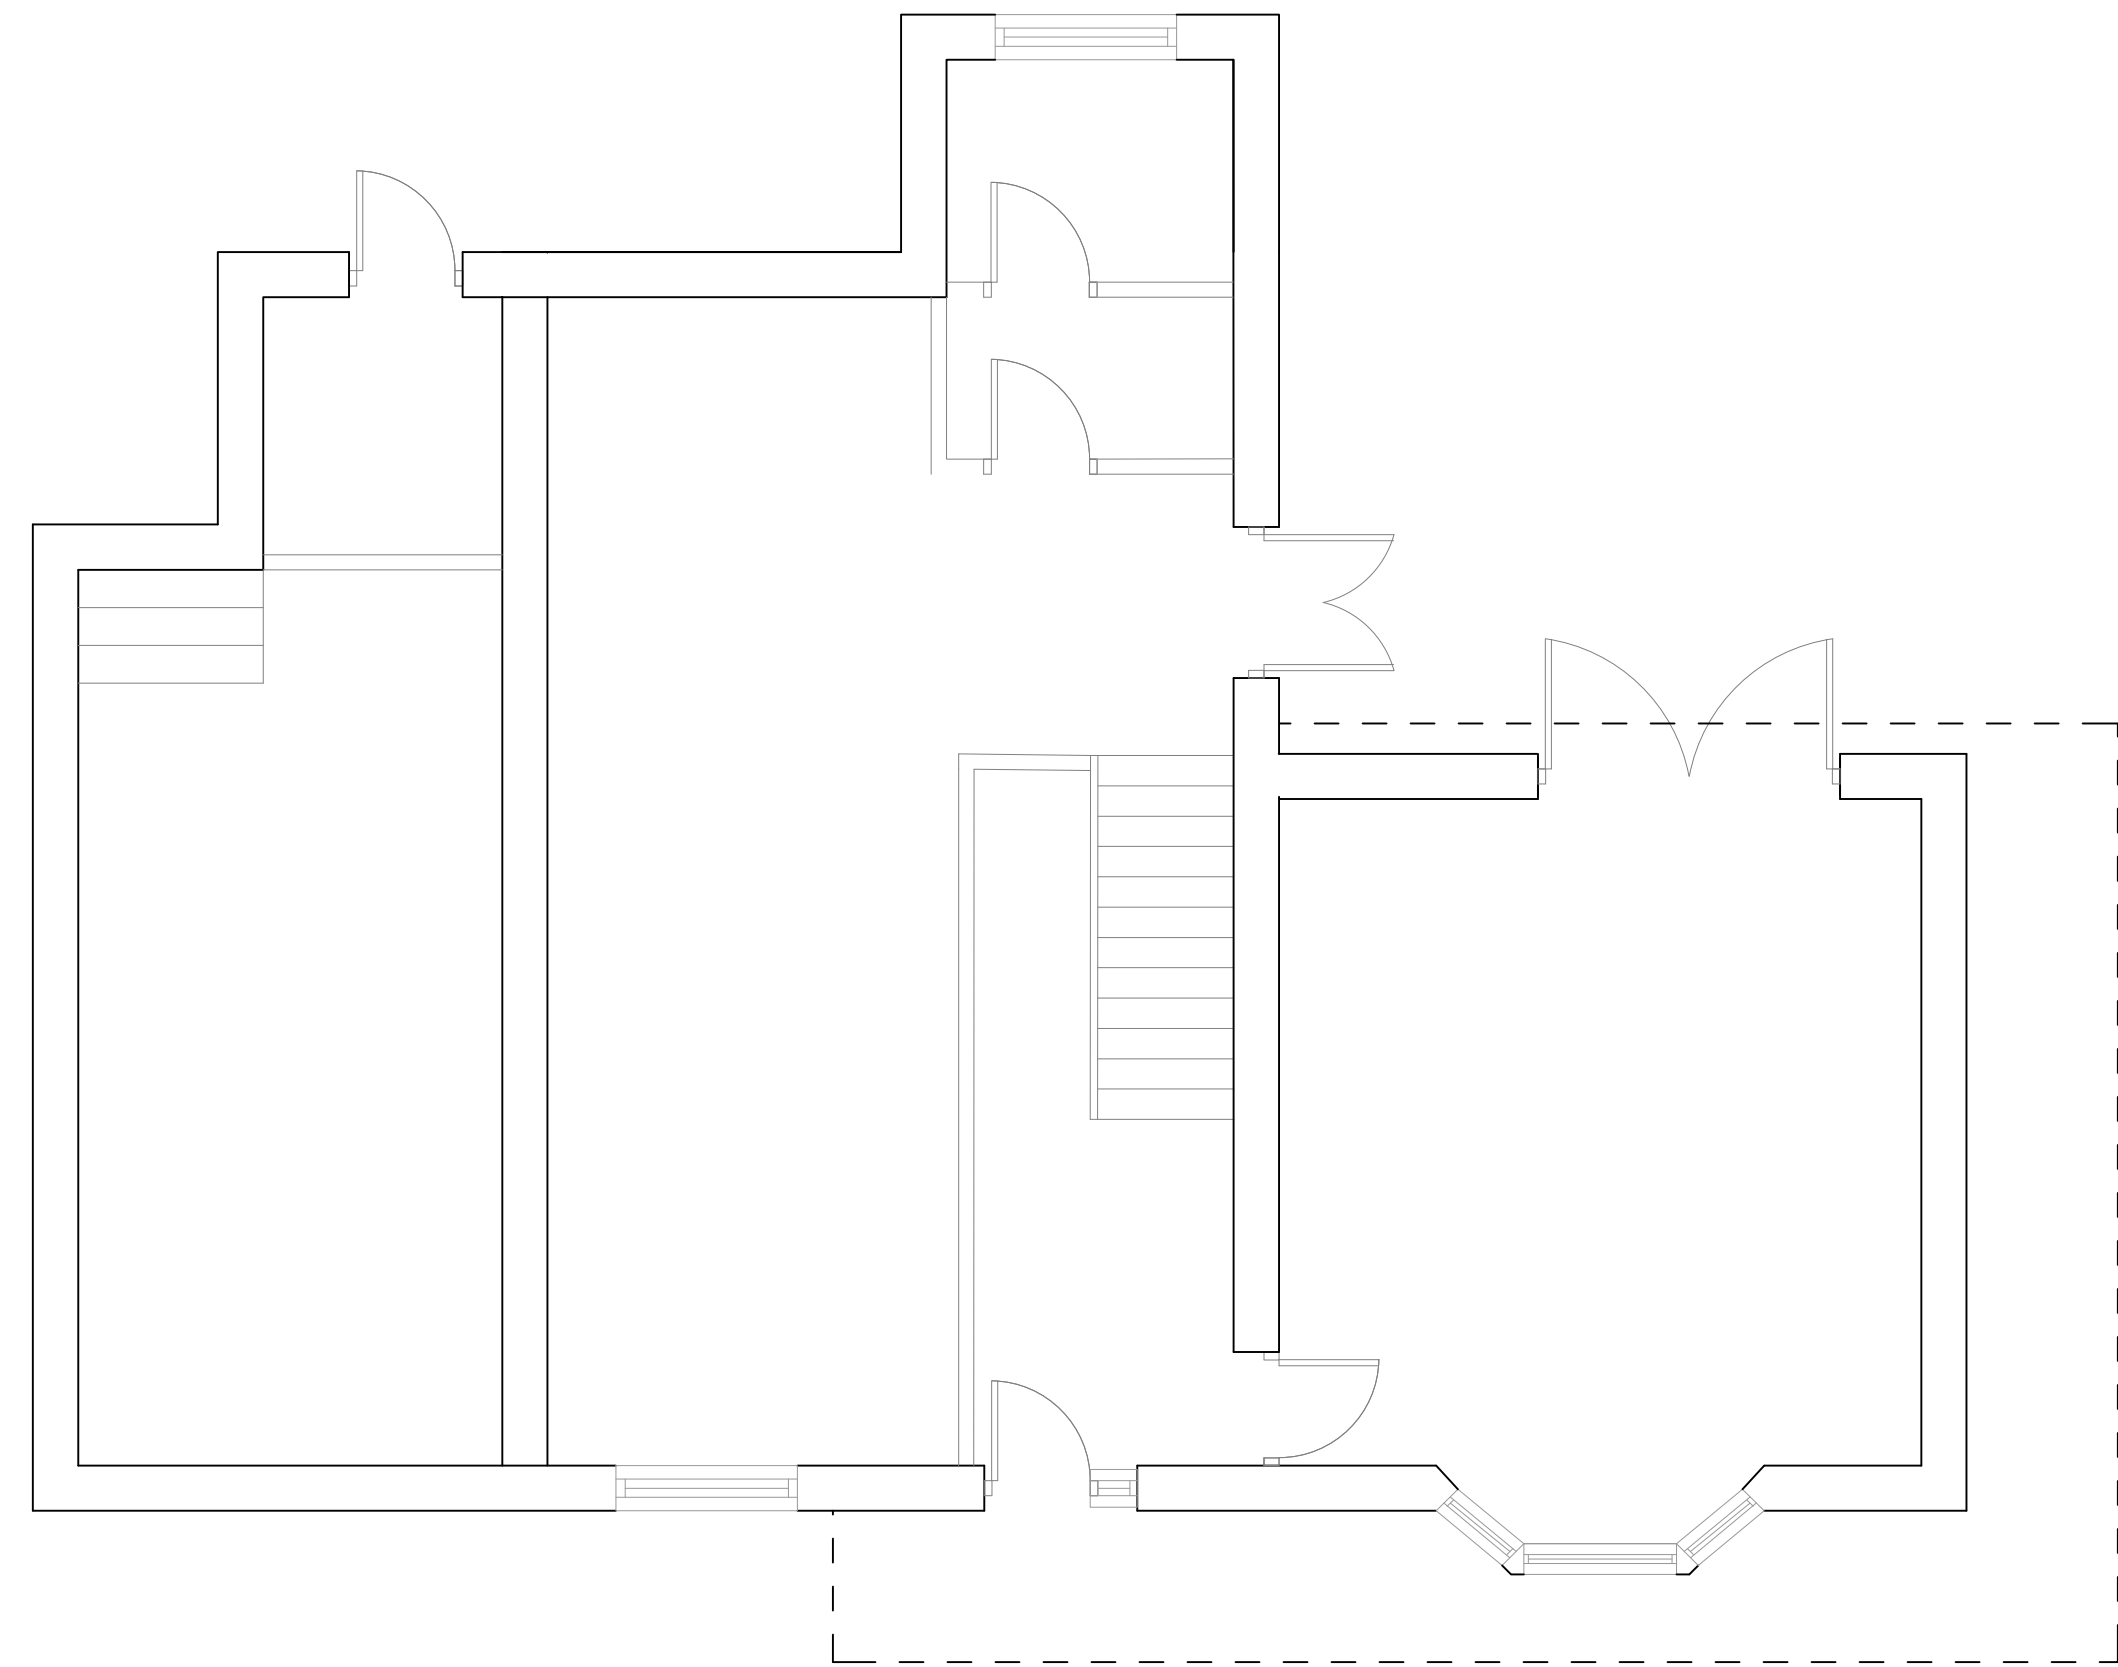


EXISTING GROUND FLOOR PLAN
Scale 1:50

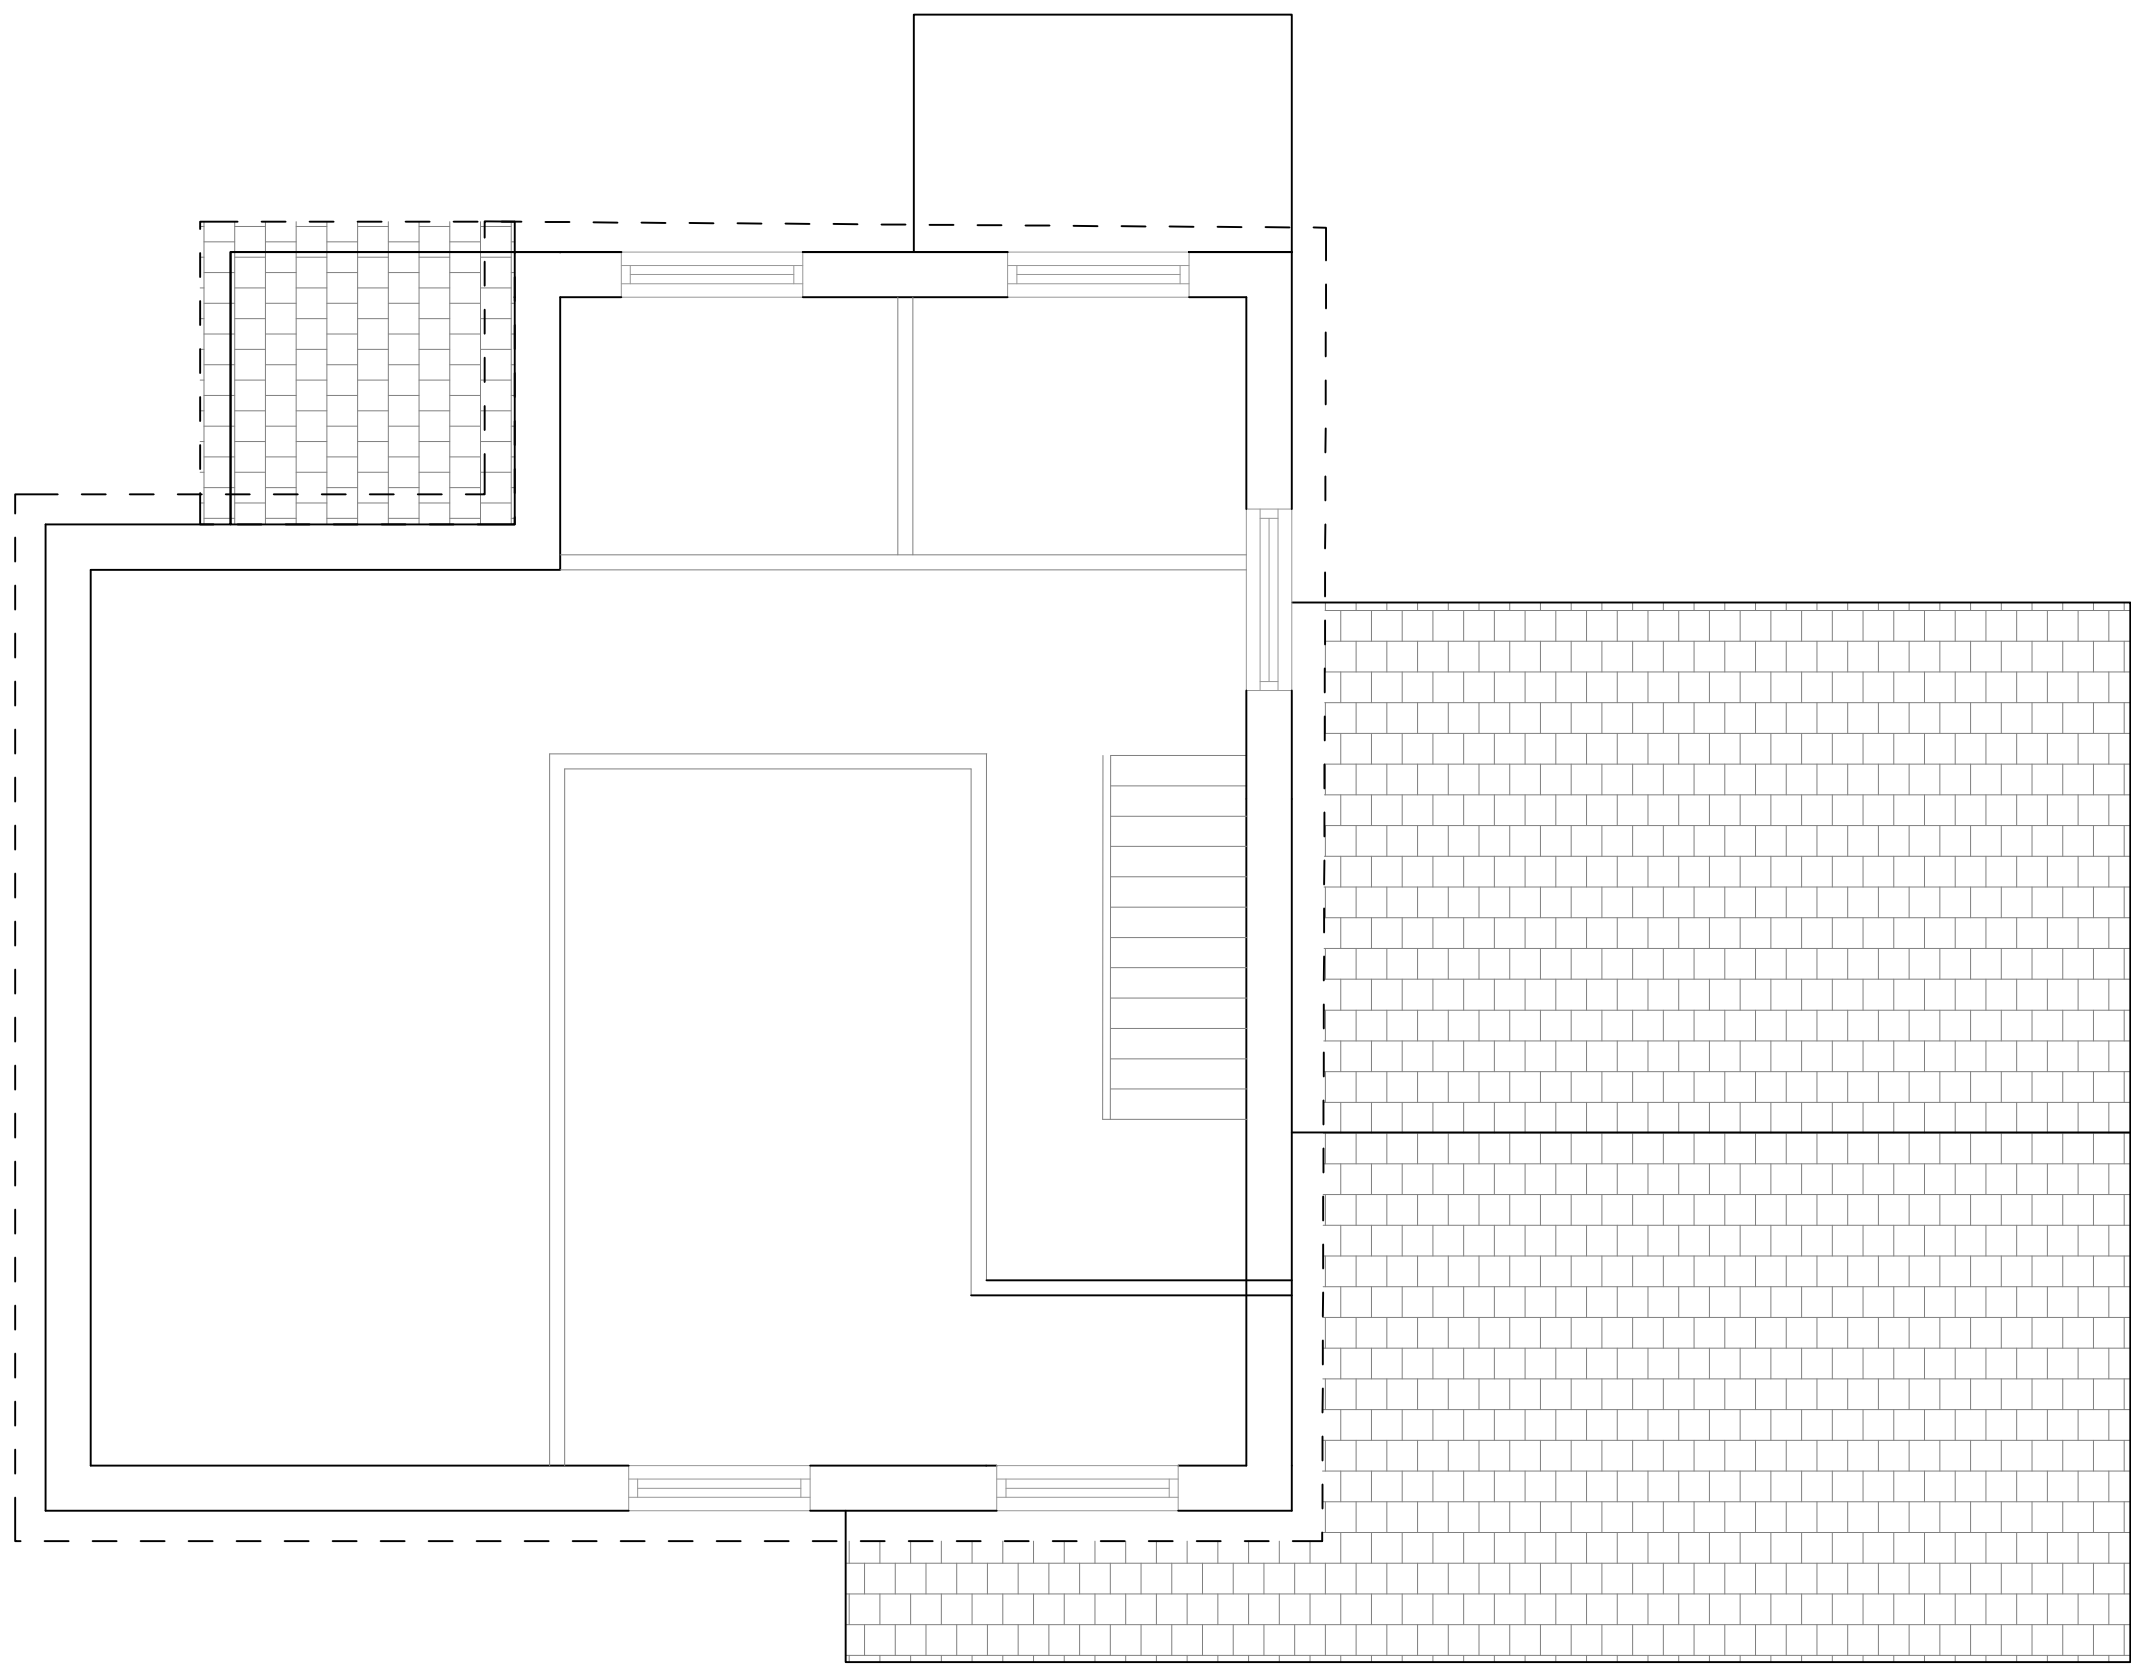


EXISTING FIRST FLOOR PLAN
Scale 1:50

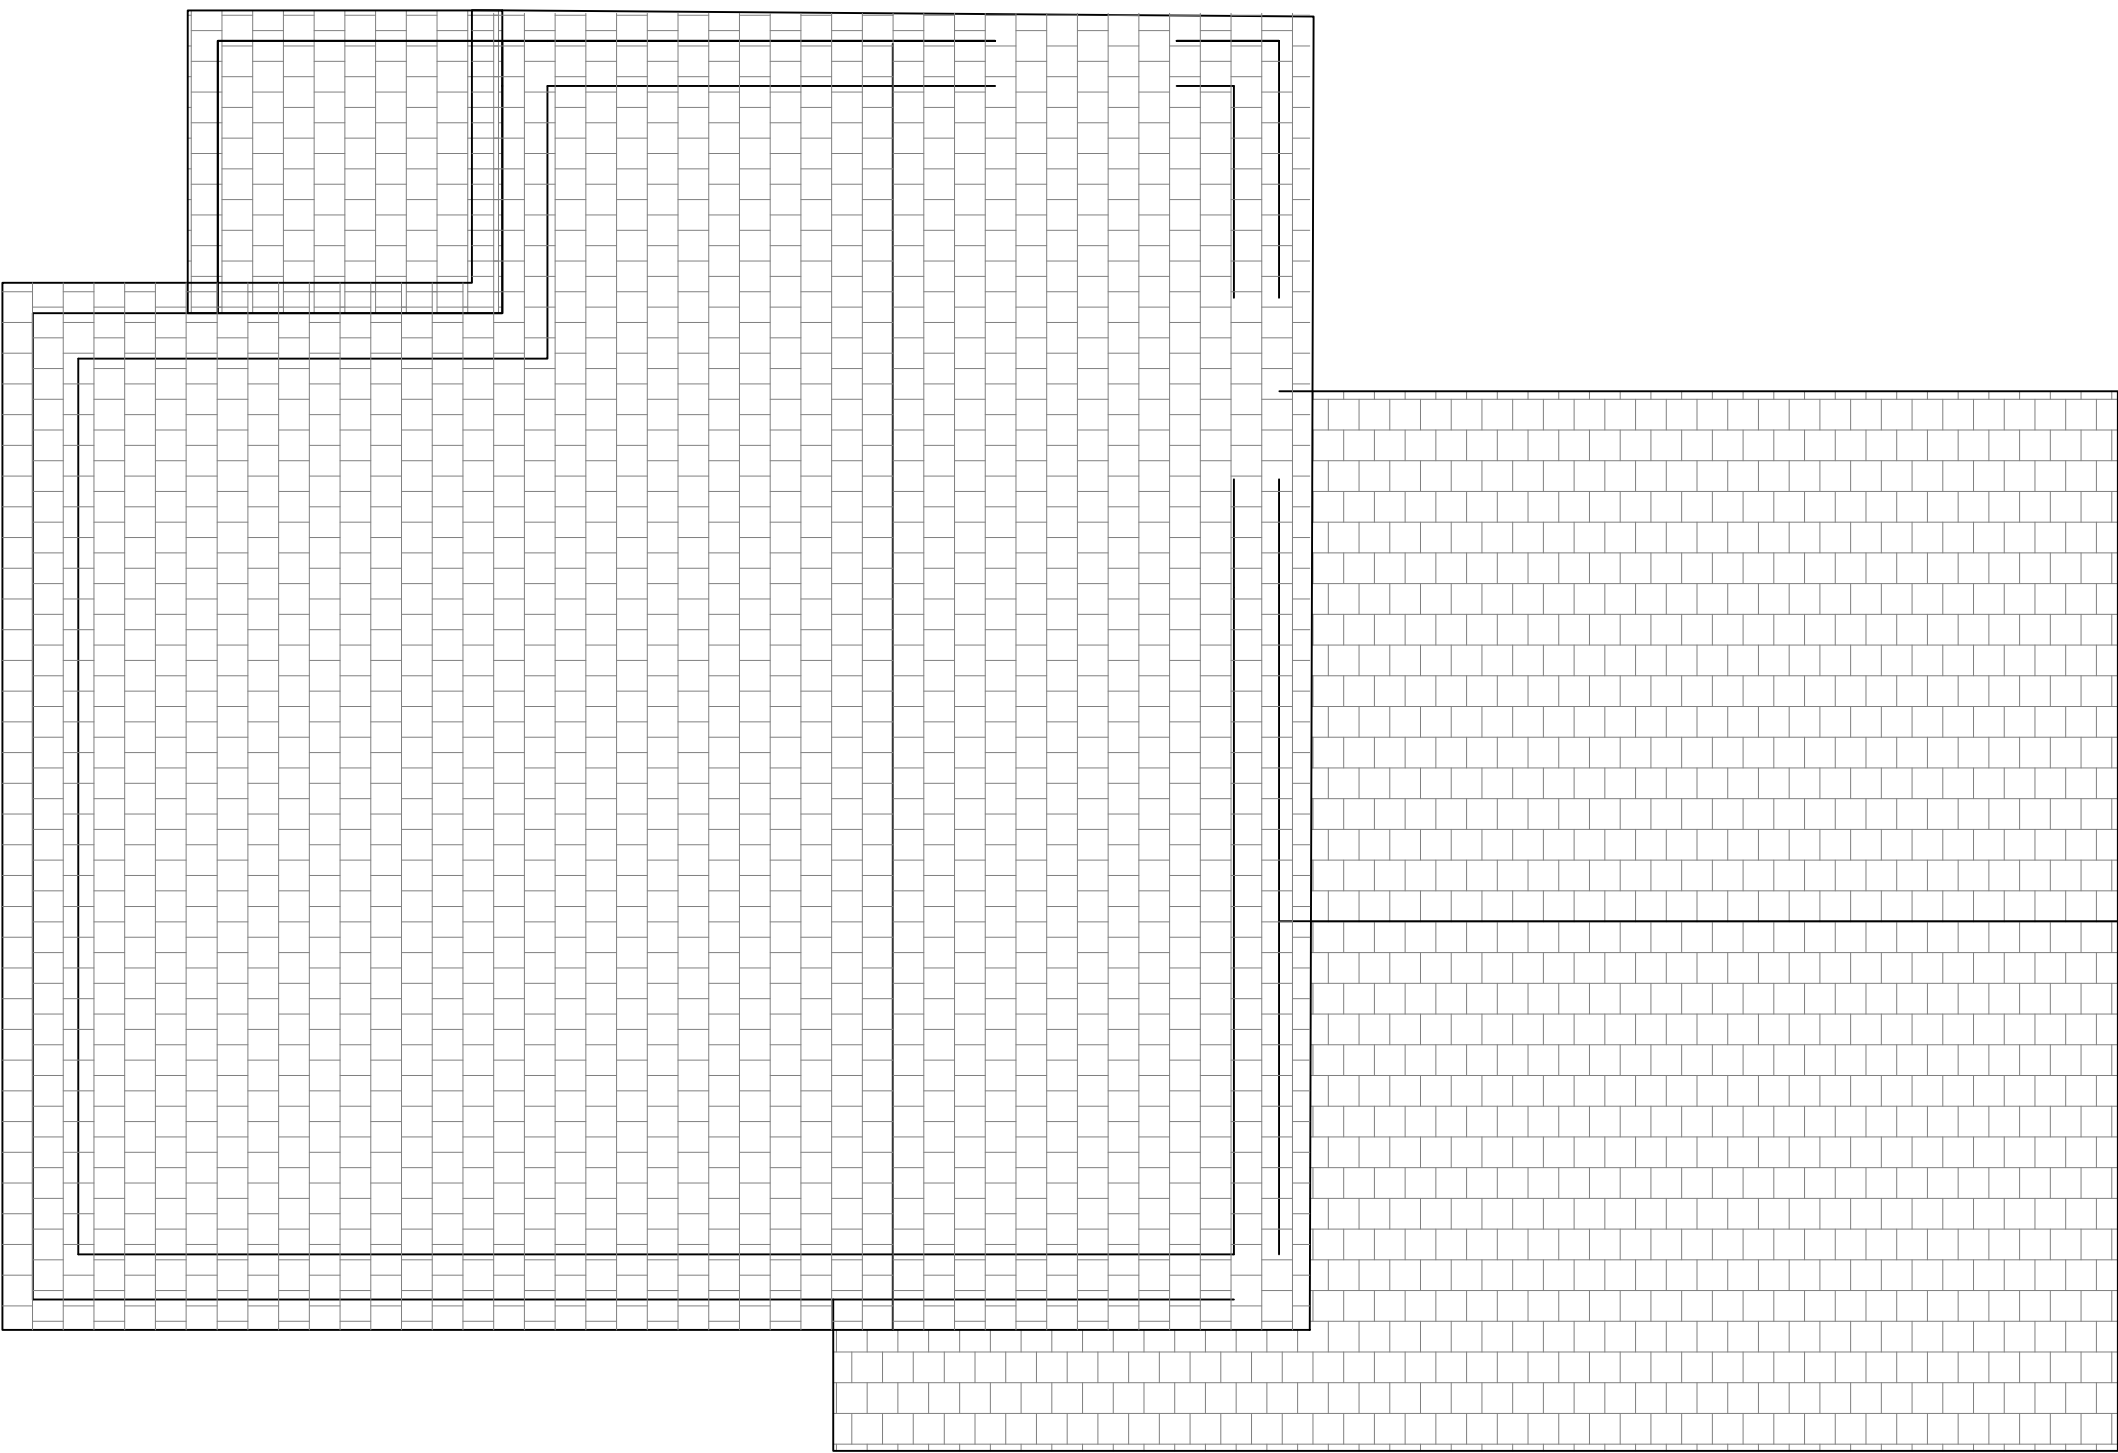


EXISTING ROOF PLAN
Scale 1:50

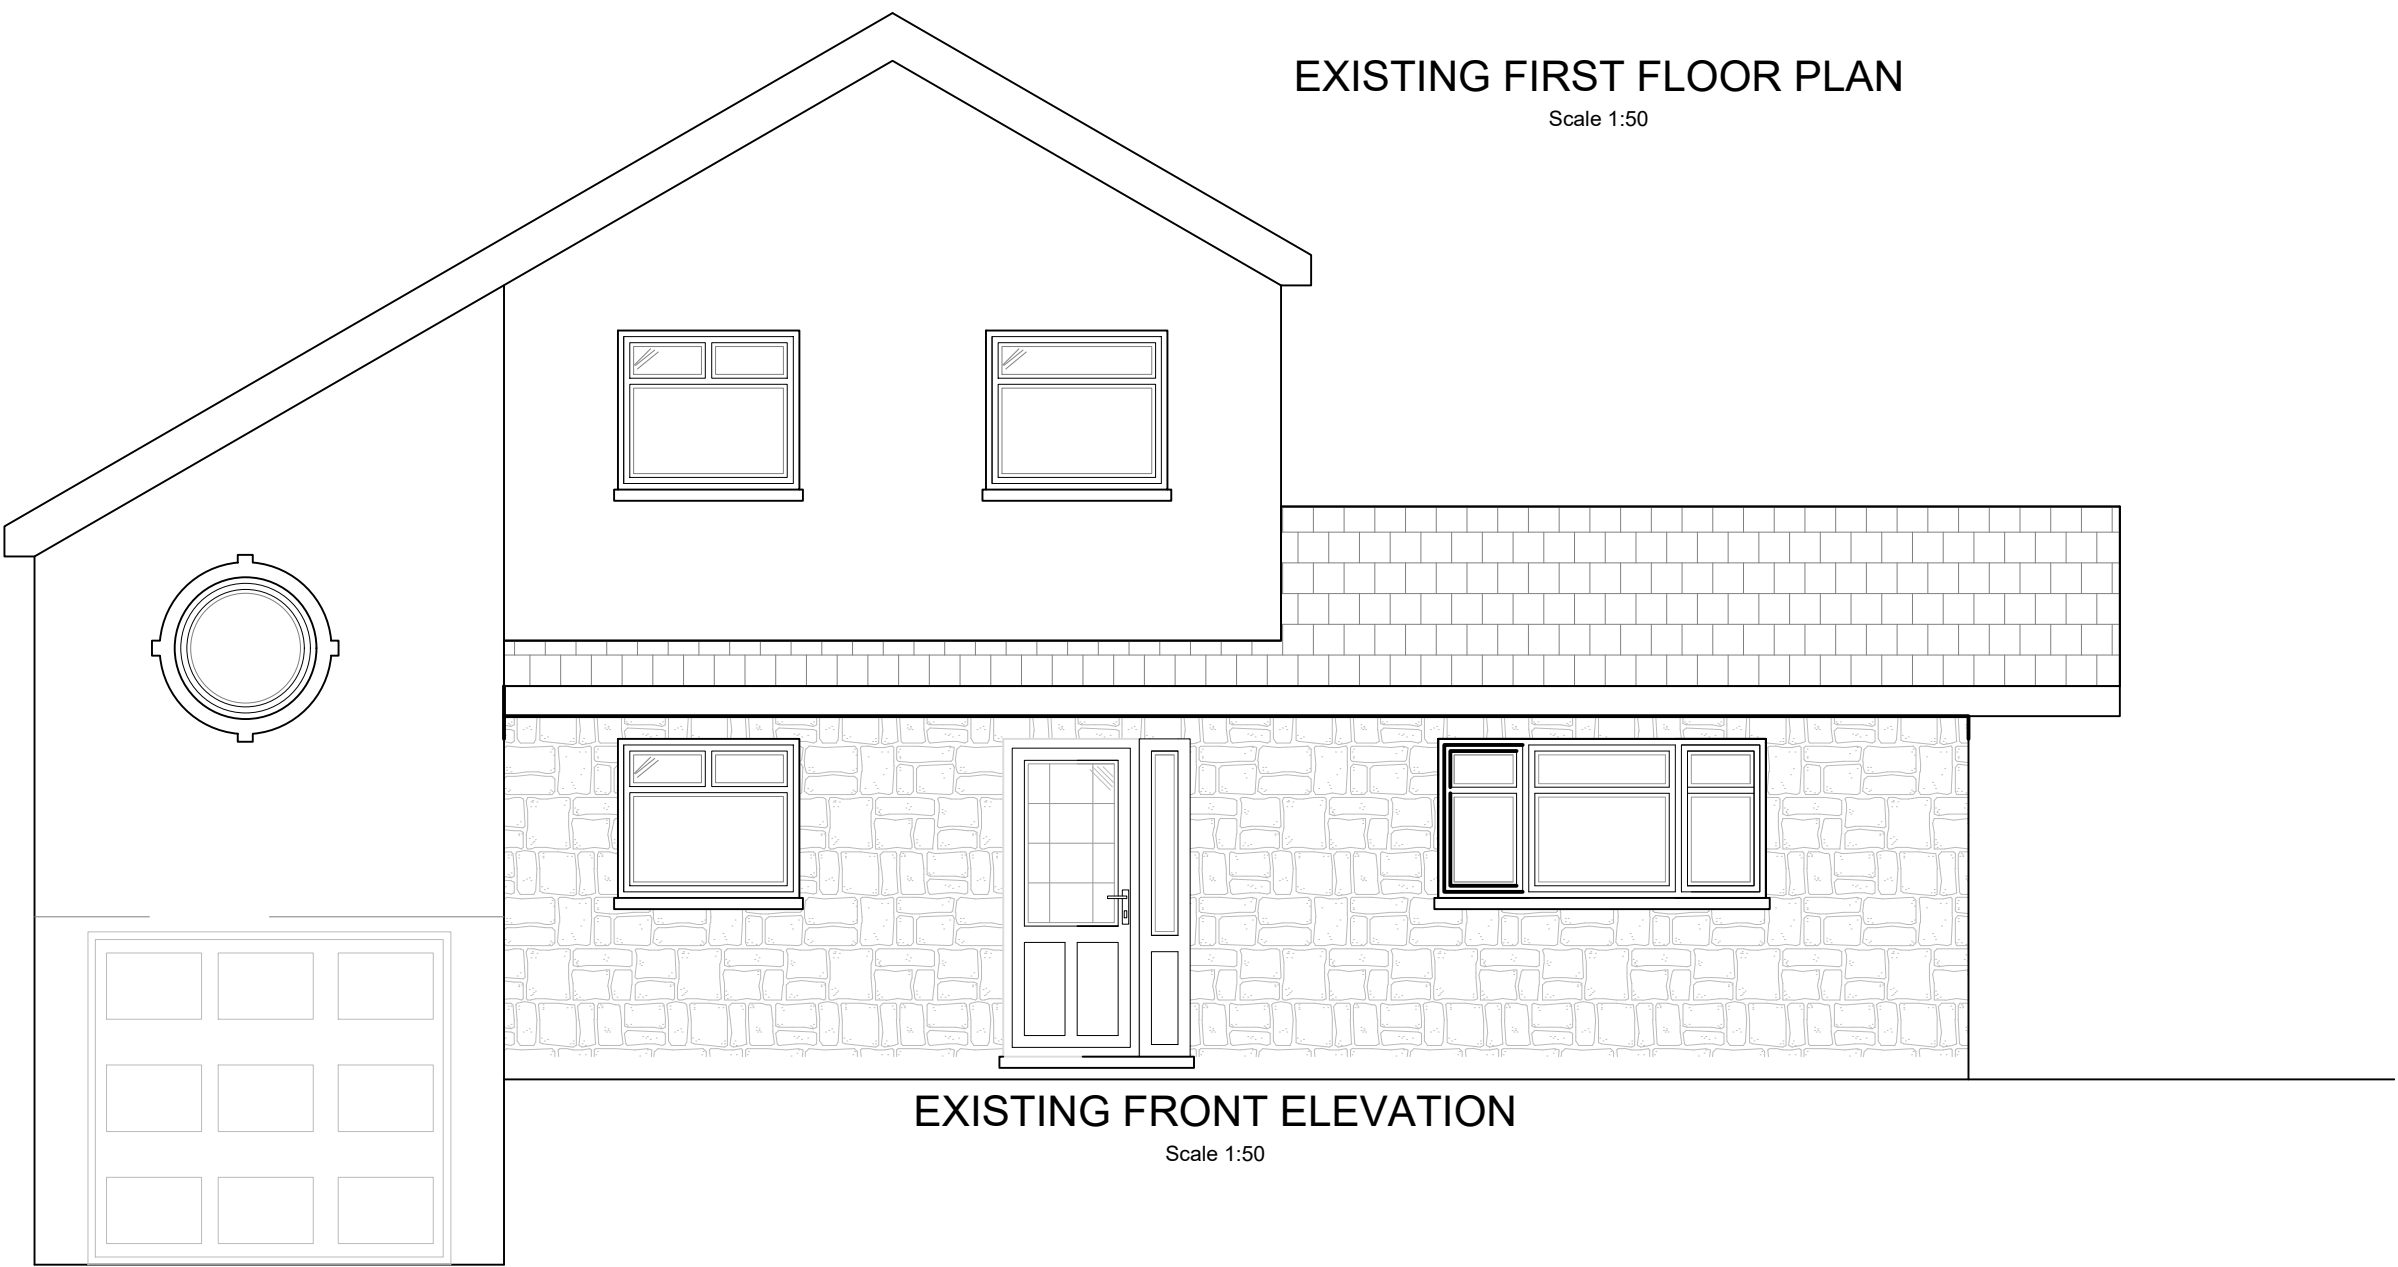


EXISTING FRONT ELEVATION
Scale 1:50

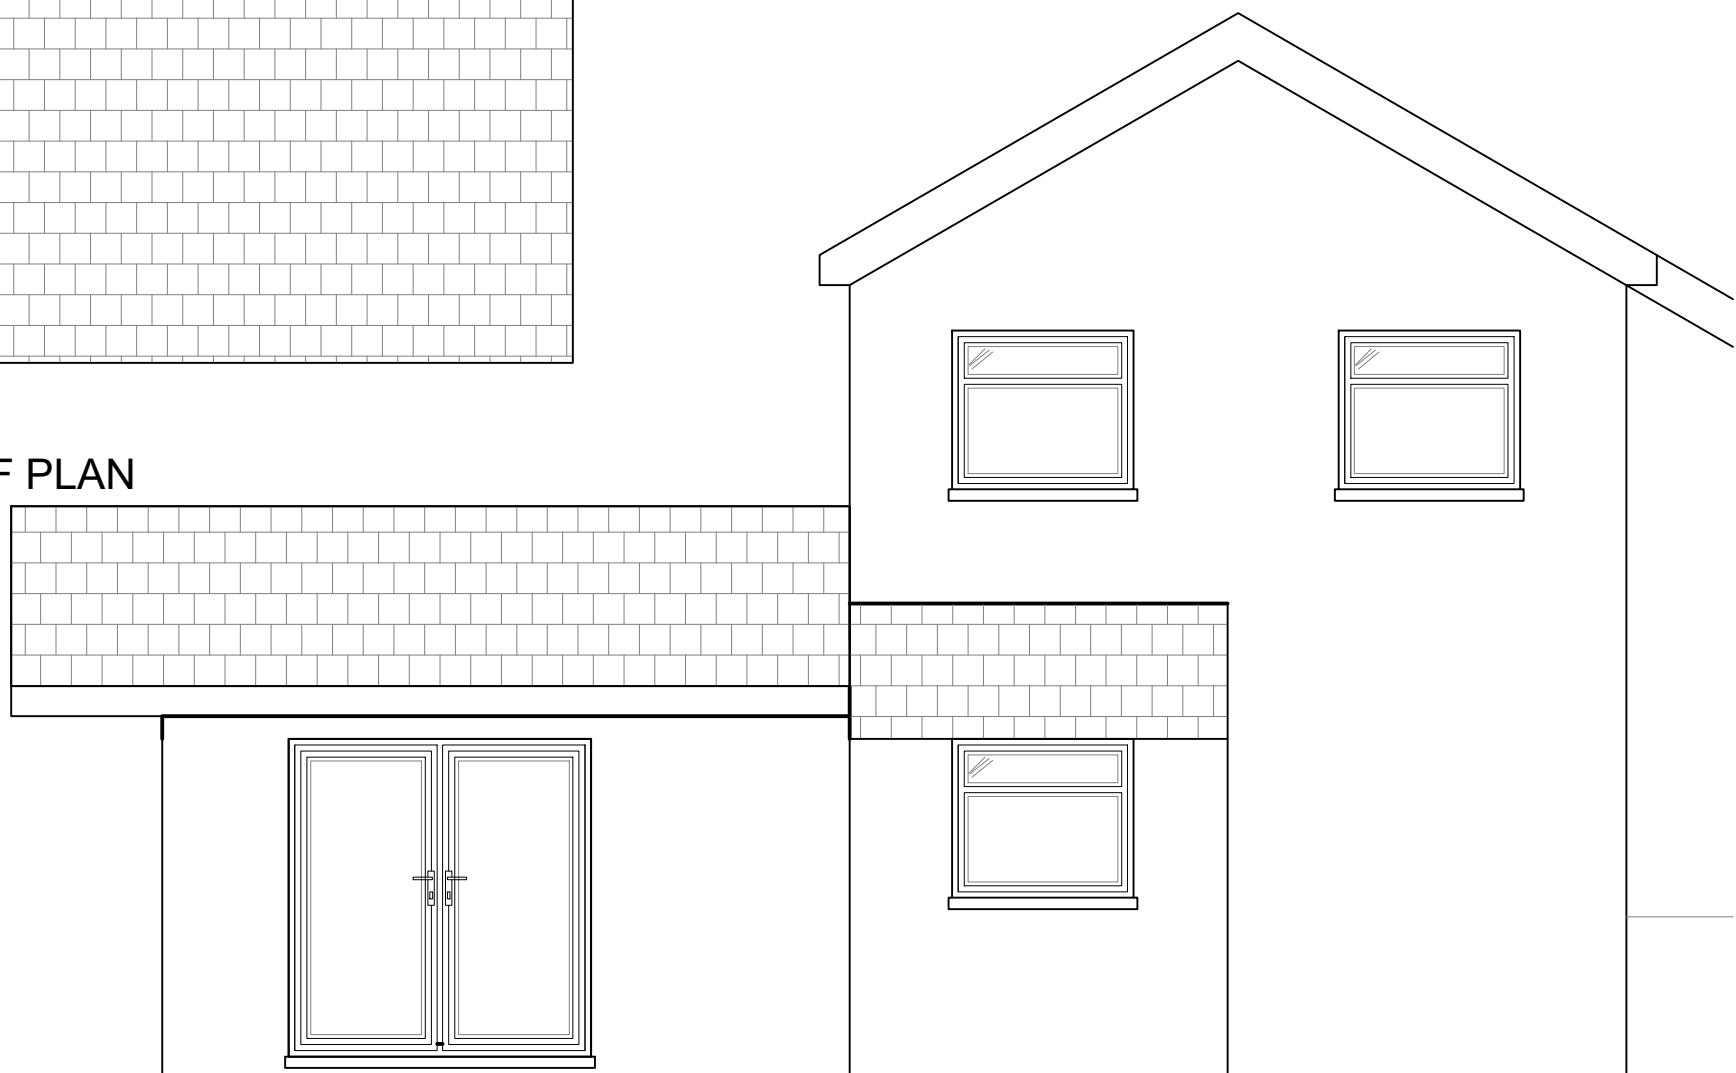

EXISTING REAR ELEVATION
Scale 1:50

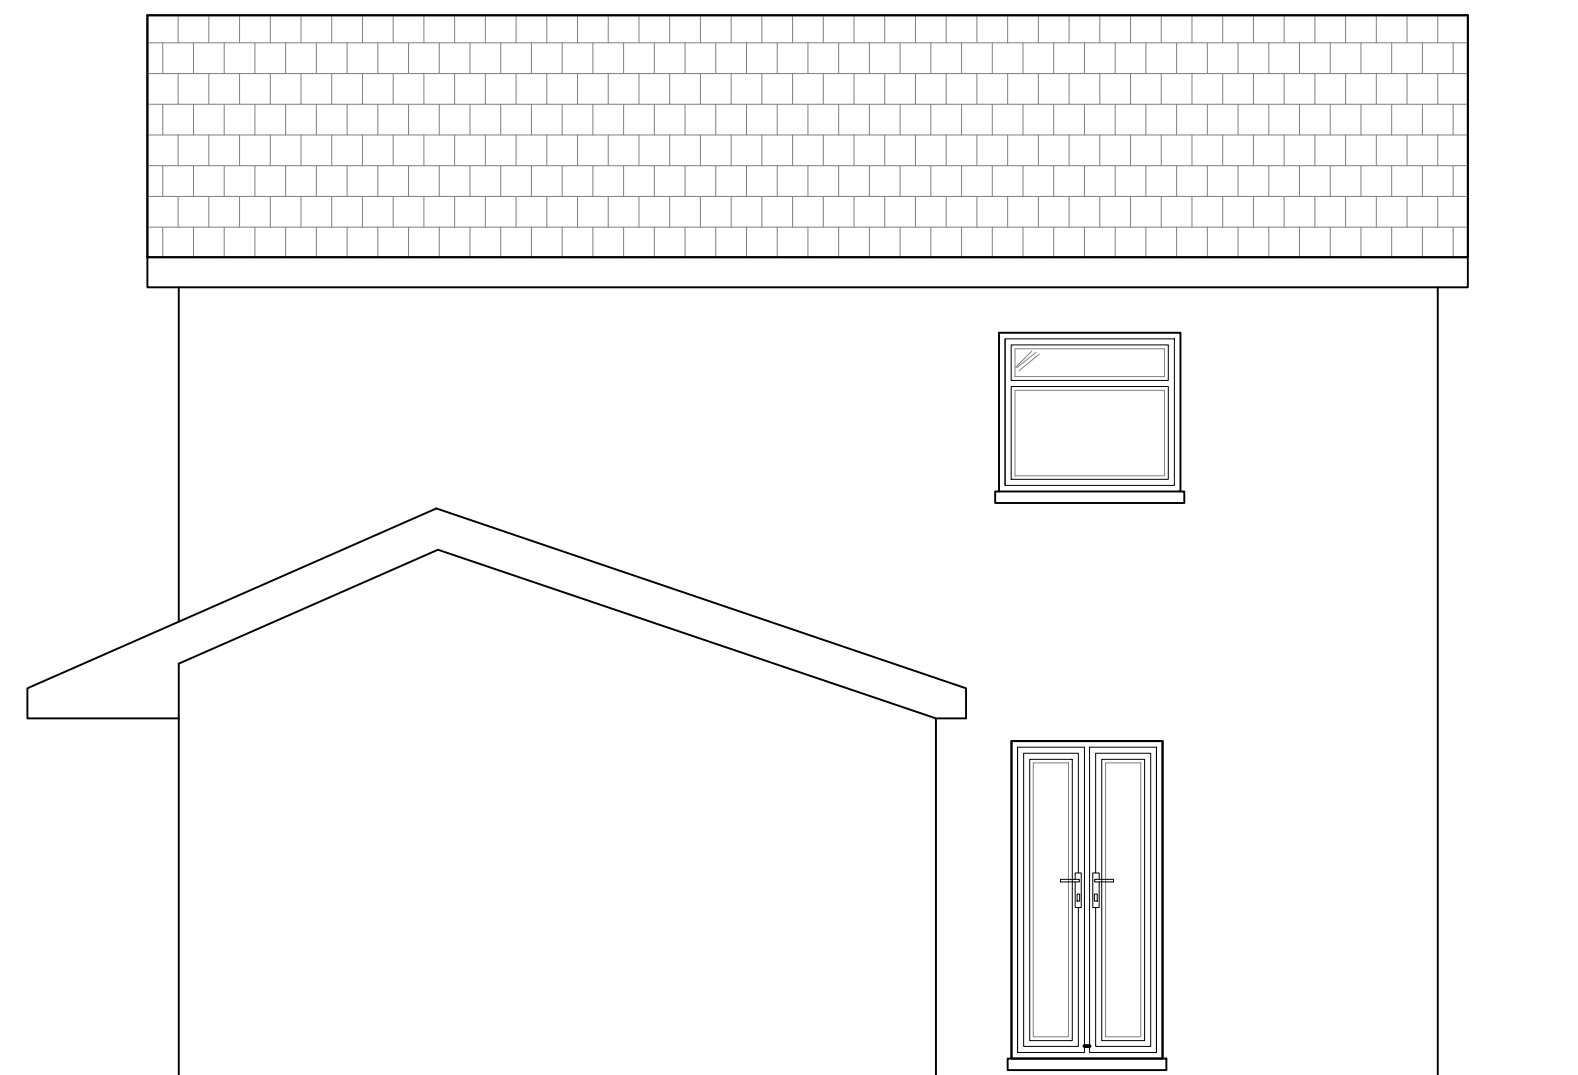


EXISTING SIDE ELEVATION
Scale 1:50

 


SCALE 1:50

NOTES

1. All dimensions are in millimetres unless noted otherwise.
2. All levels are shown in metres unless noted otherwise.
3. Do not scale from the drawing. Use figured dimensions only.
4. Any discrepancies to be reported immediately to the engineer.
5. This drawing to be read in conjunction with all relevant Architects, engineers, subcontractors and specialists drawings and specifications.

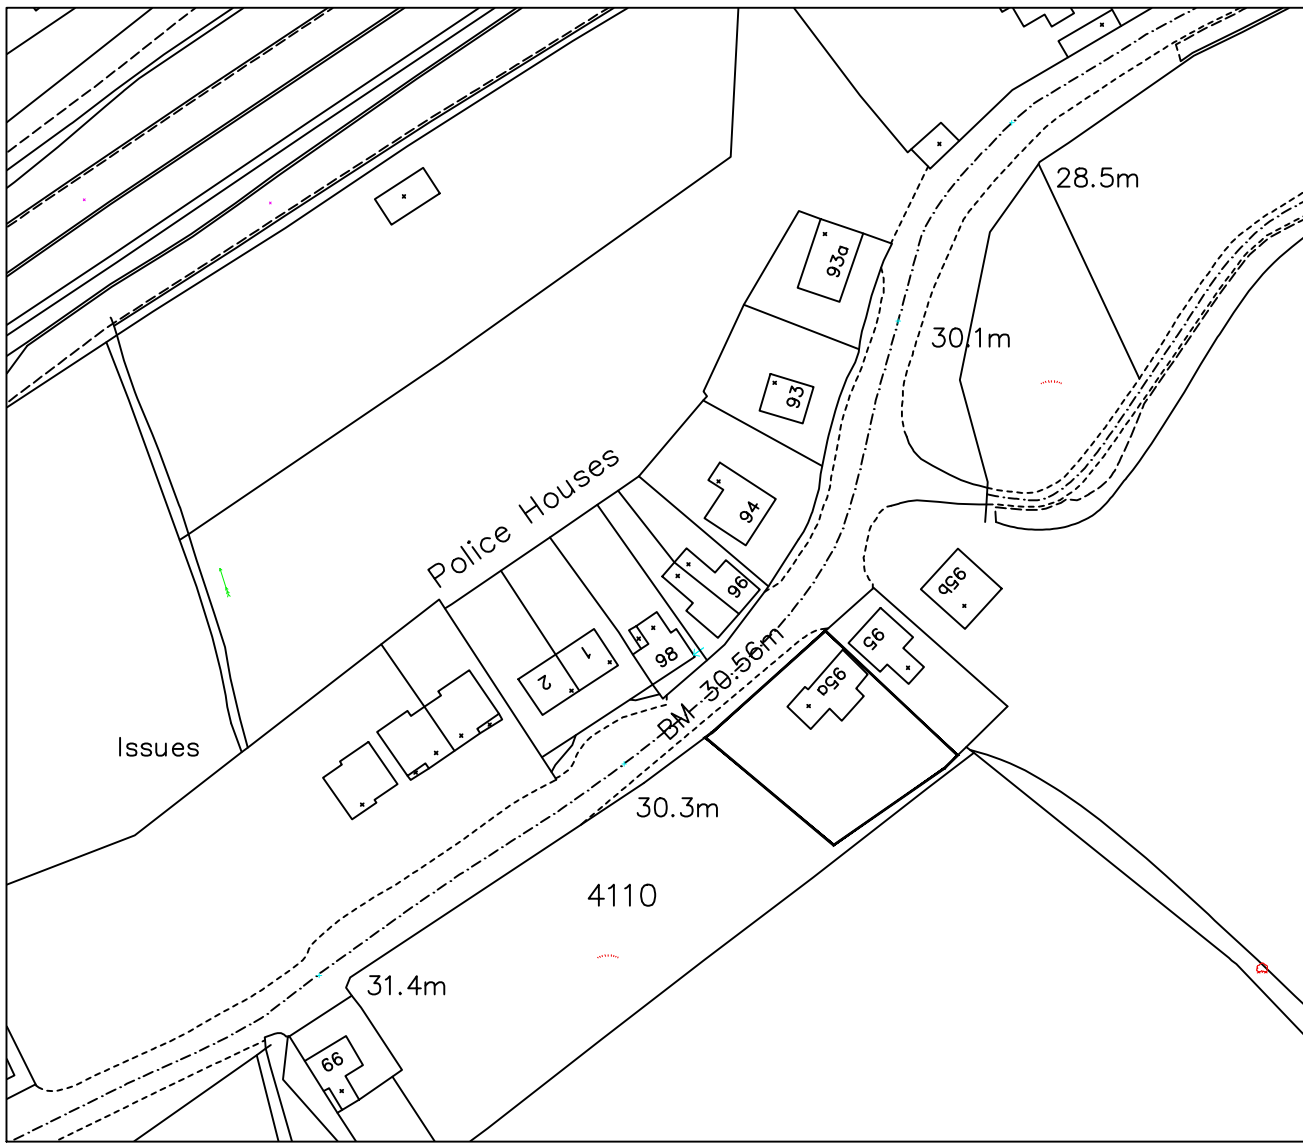

SITE LOCATION PLAN

 

SCALE 1:1250

rev.	drawn	chkd.	approved	date	description
Client					
Lee Wrightson					
Project					
95A Neath Road Resolven Neath, SA11 4AN					
Title					
EXISTING PLANS & ELEVATIONS					
RCT PLANNING CONSULTING					
date	drawn	checked	approved		
10.09.20	A.J	-	10.09.20	-	-
scale @ A1					
1:50					
status	drg. no.				rev.
	0029-P01				