




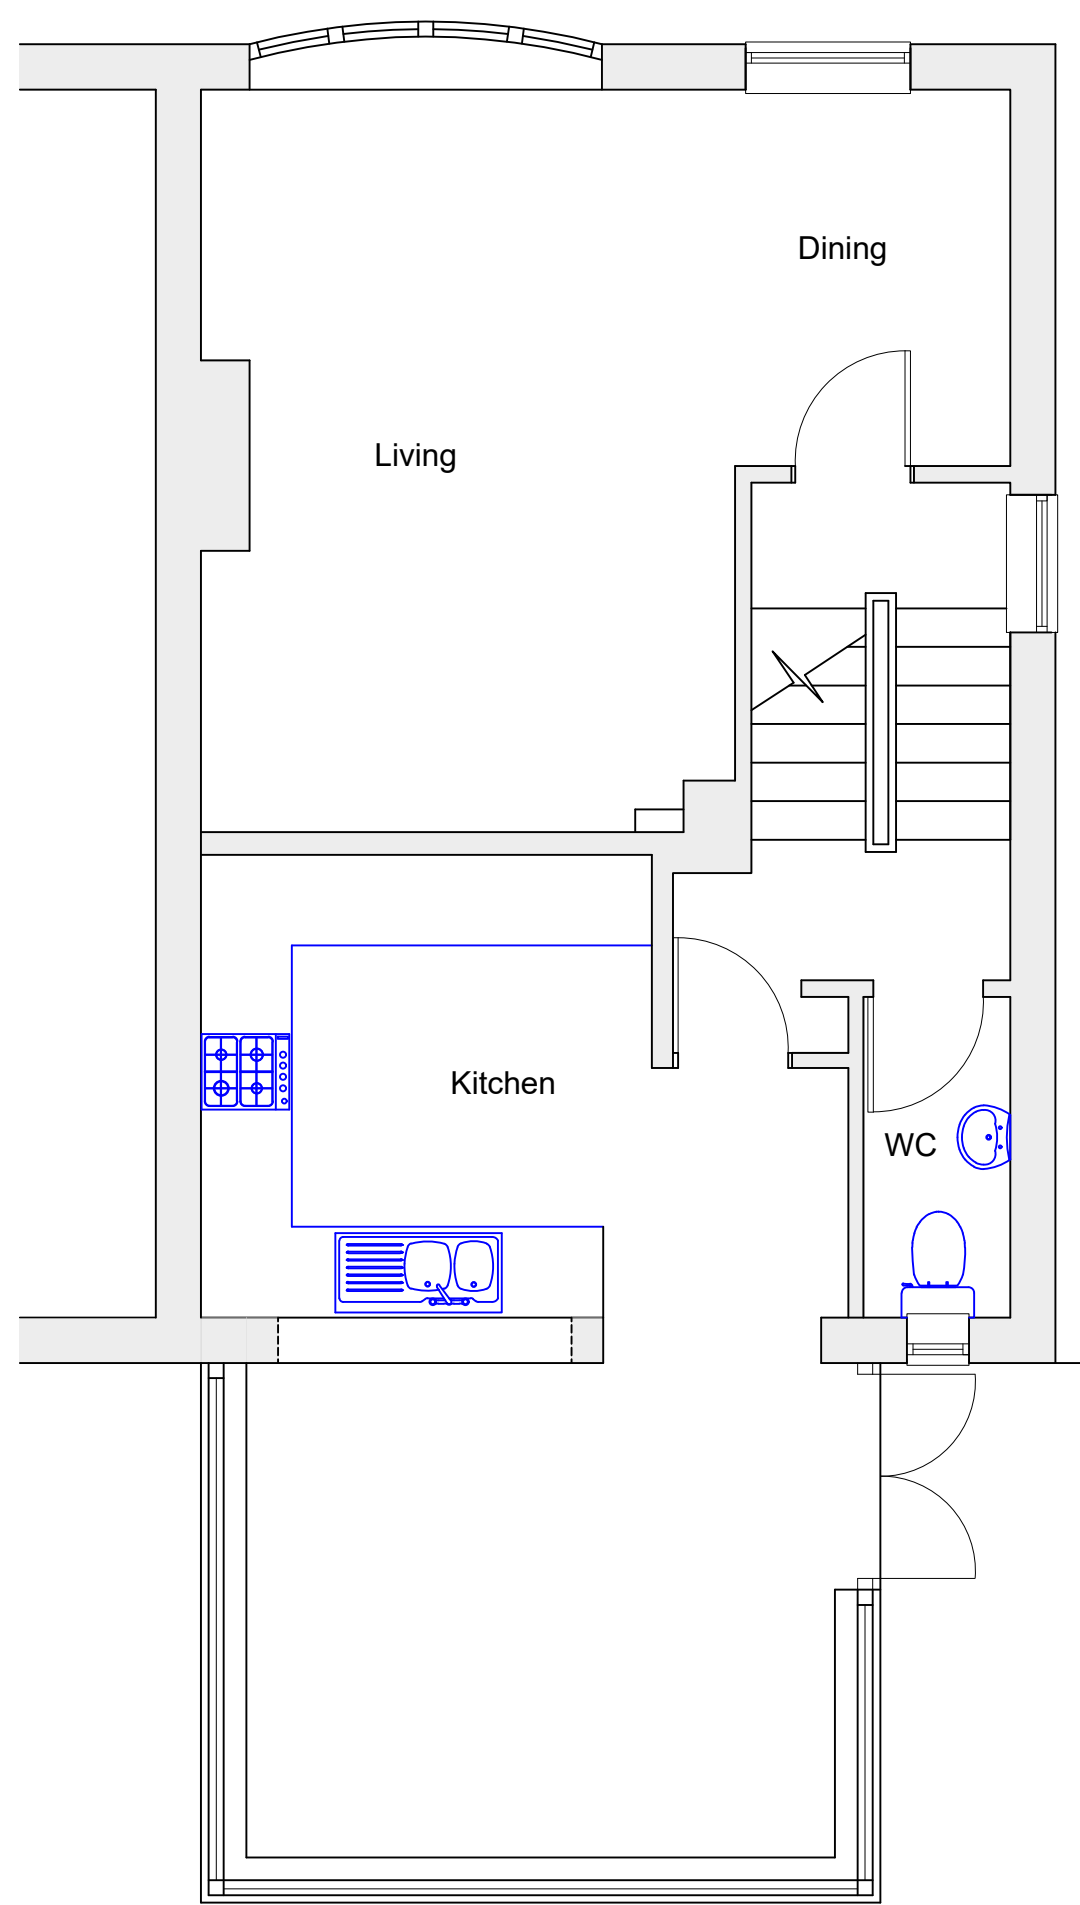


EXISTING GROUND FLOOR PLAN
REAR GARDEN LEVEL
Scale 1:50

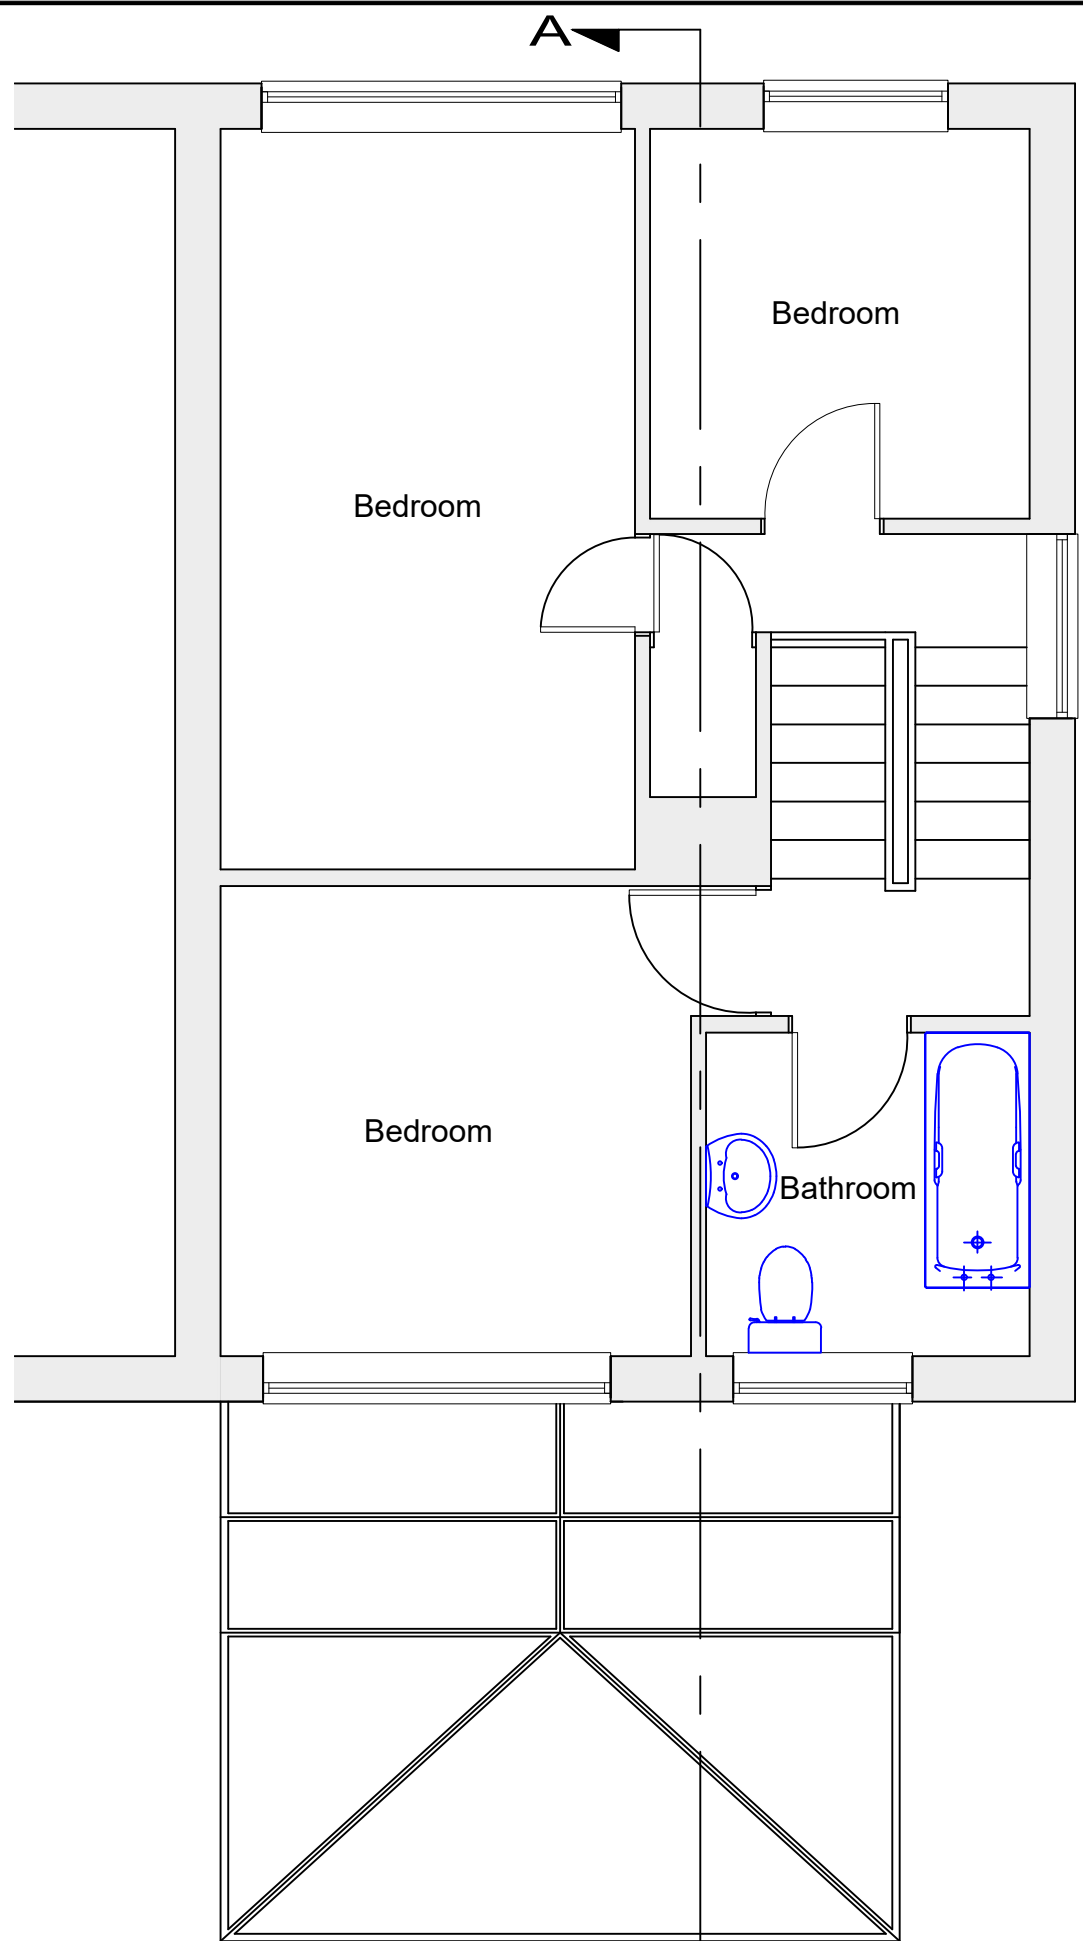


EXISTING FIRST FLOOR PLAN
REAR GARDEN LEVEL
Scale 1:50

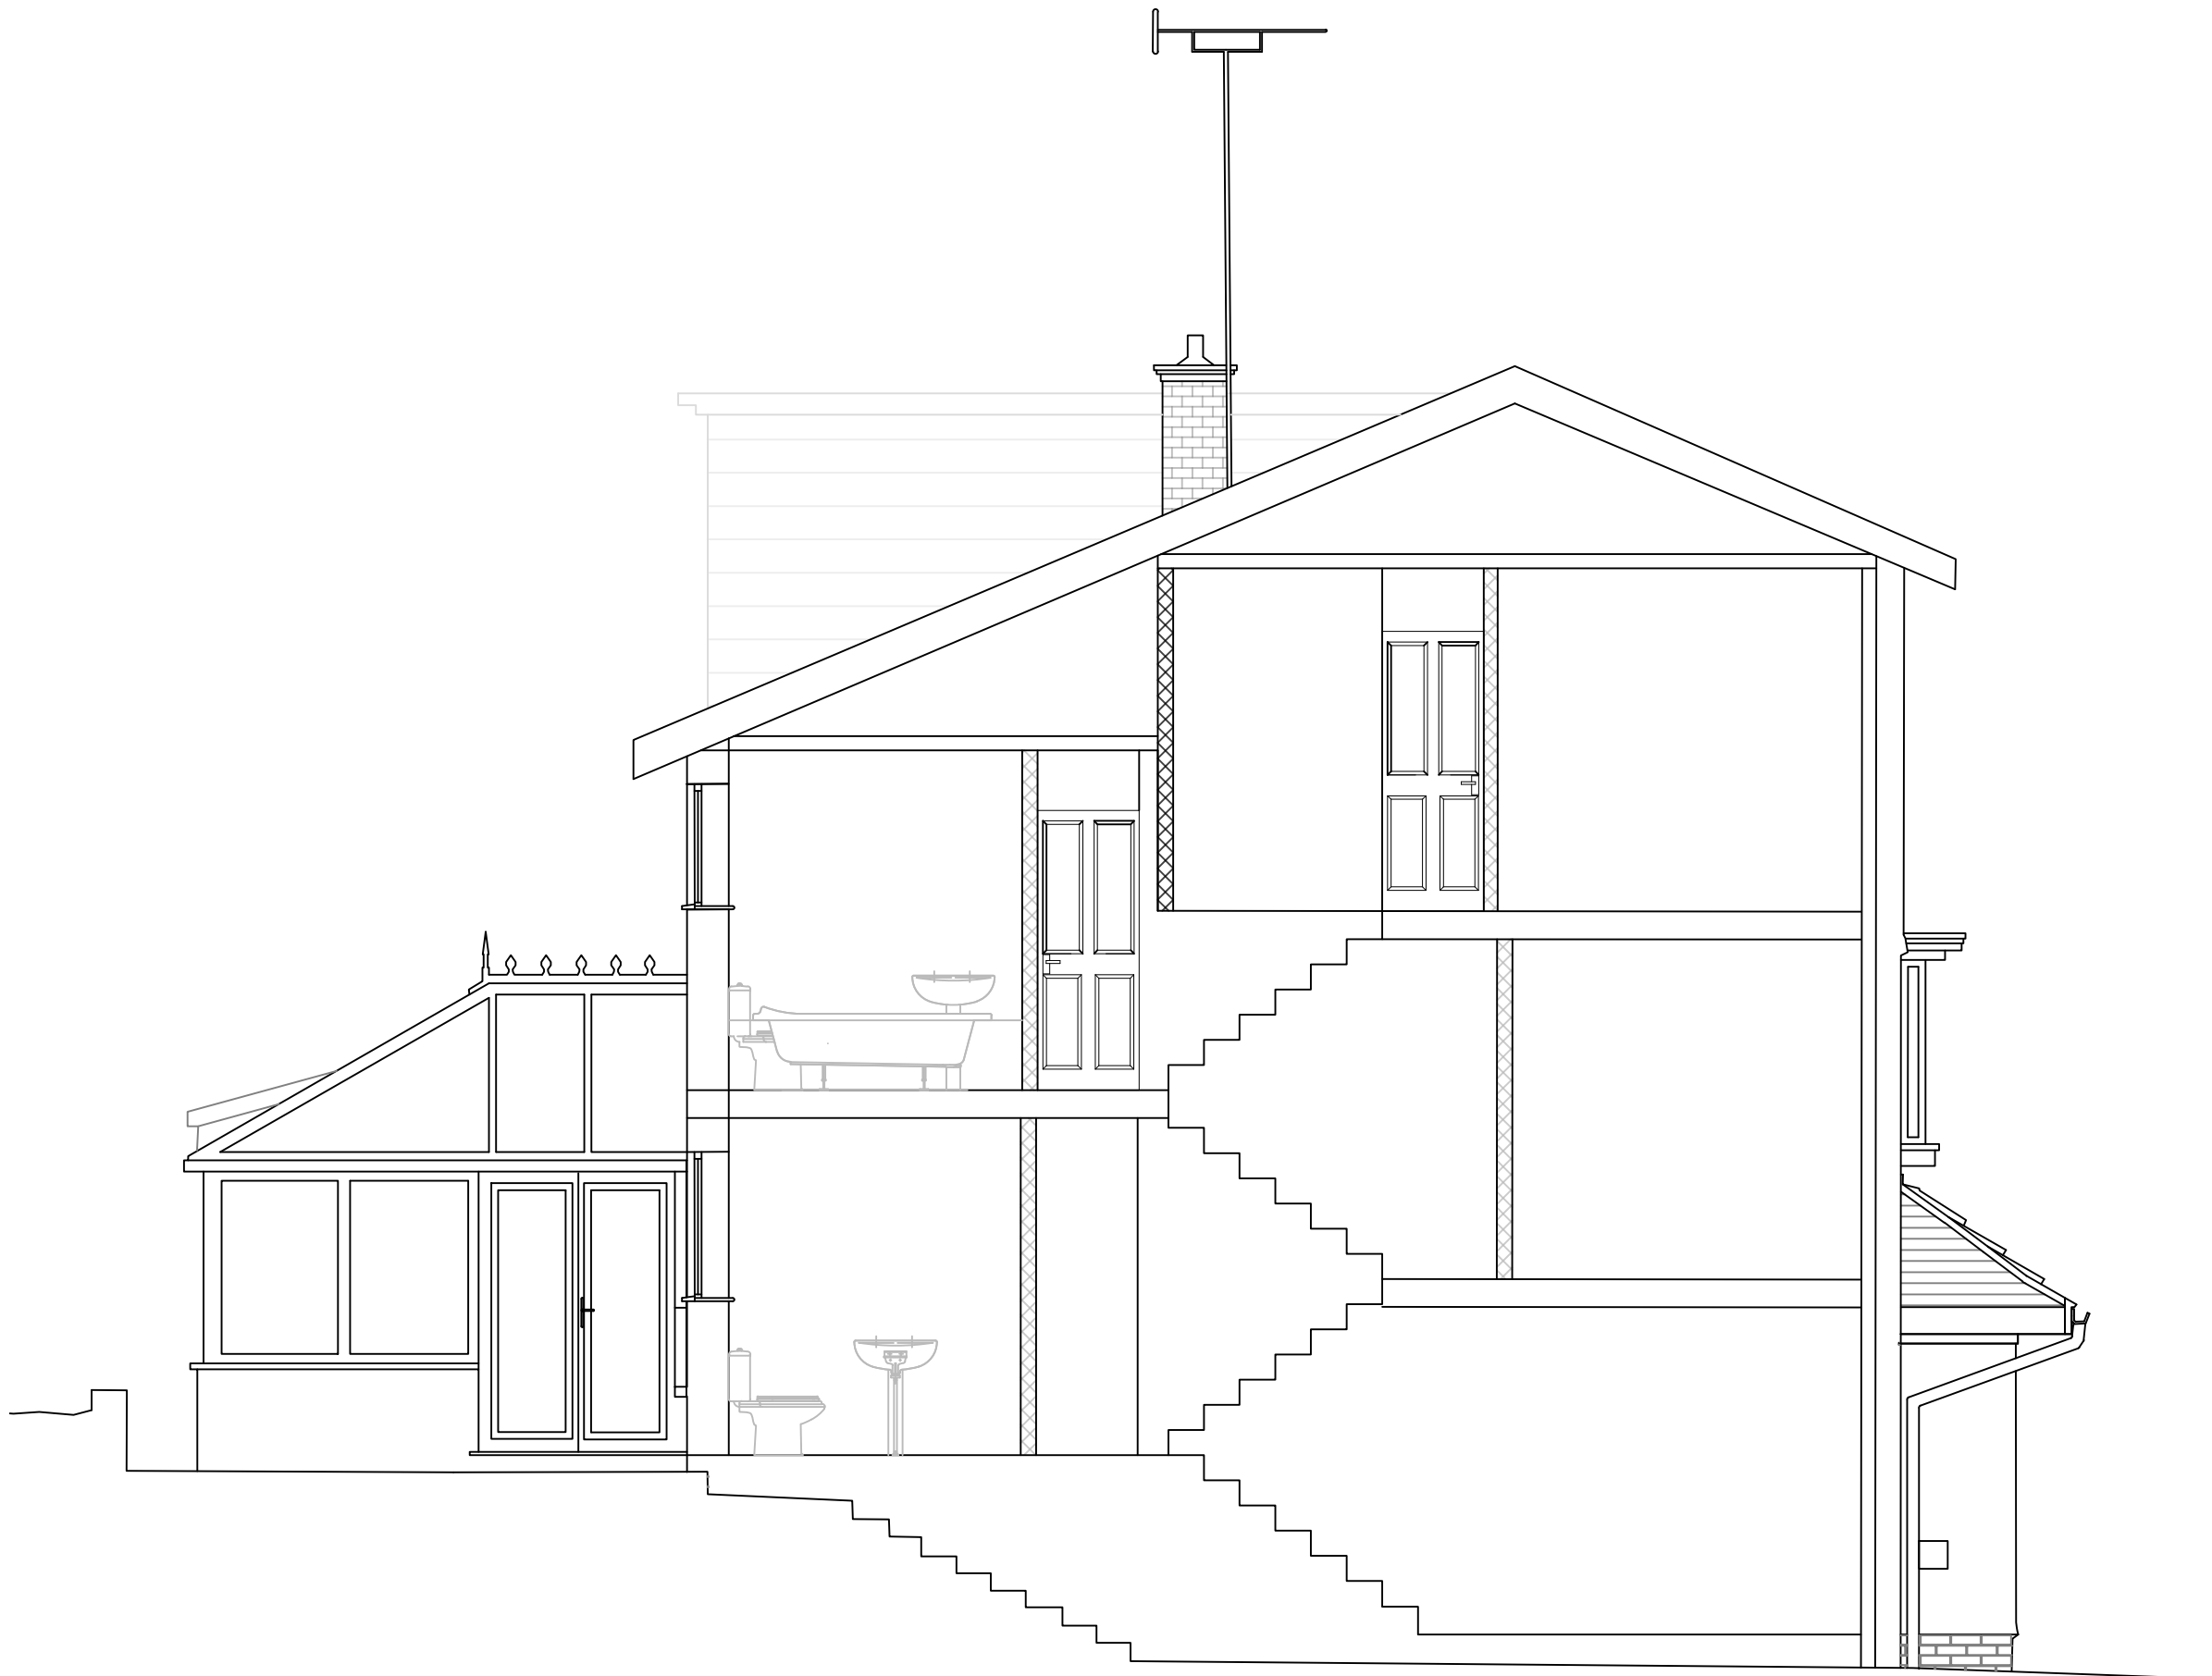


EXISTING CROSS SECTION A-A
Scale 1:50

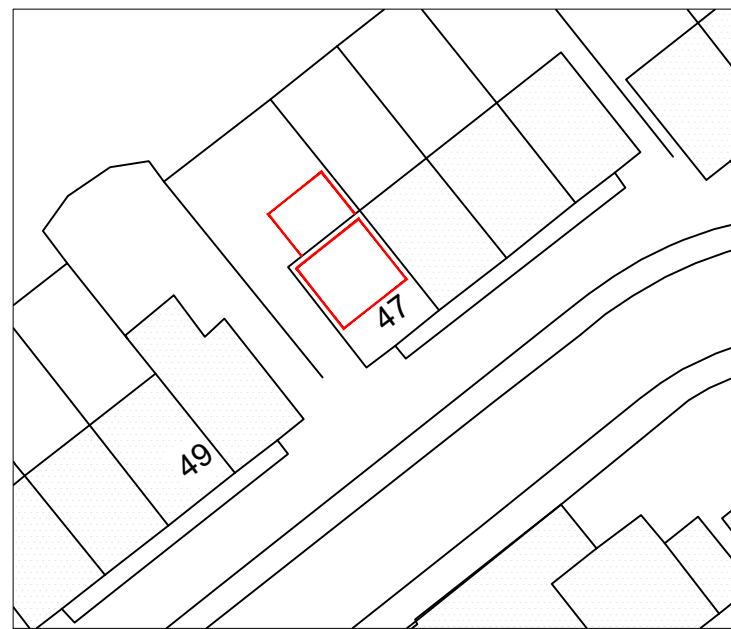


BLOCK PLAN
Scale 1:500

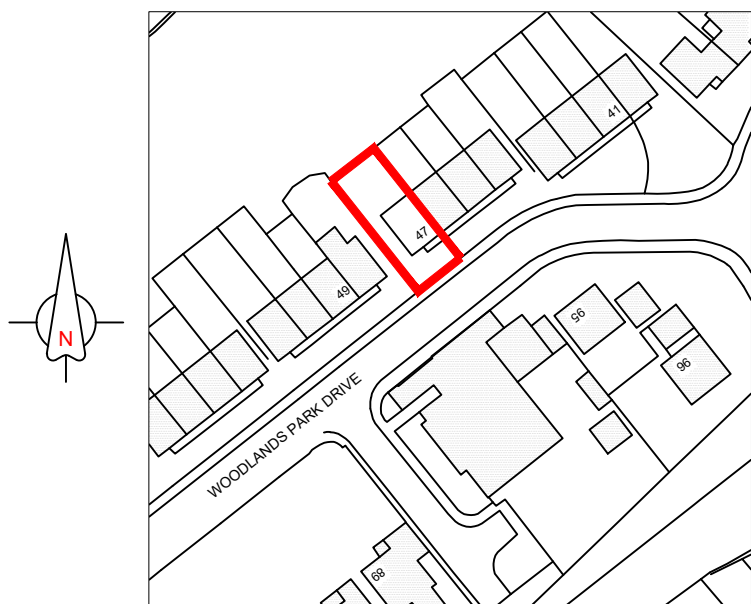


LOCATION PLAN
Scale 1:1250

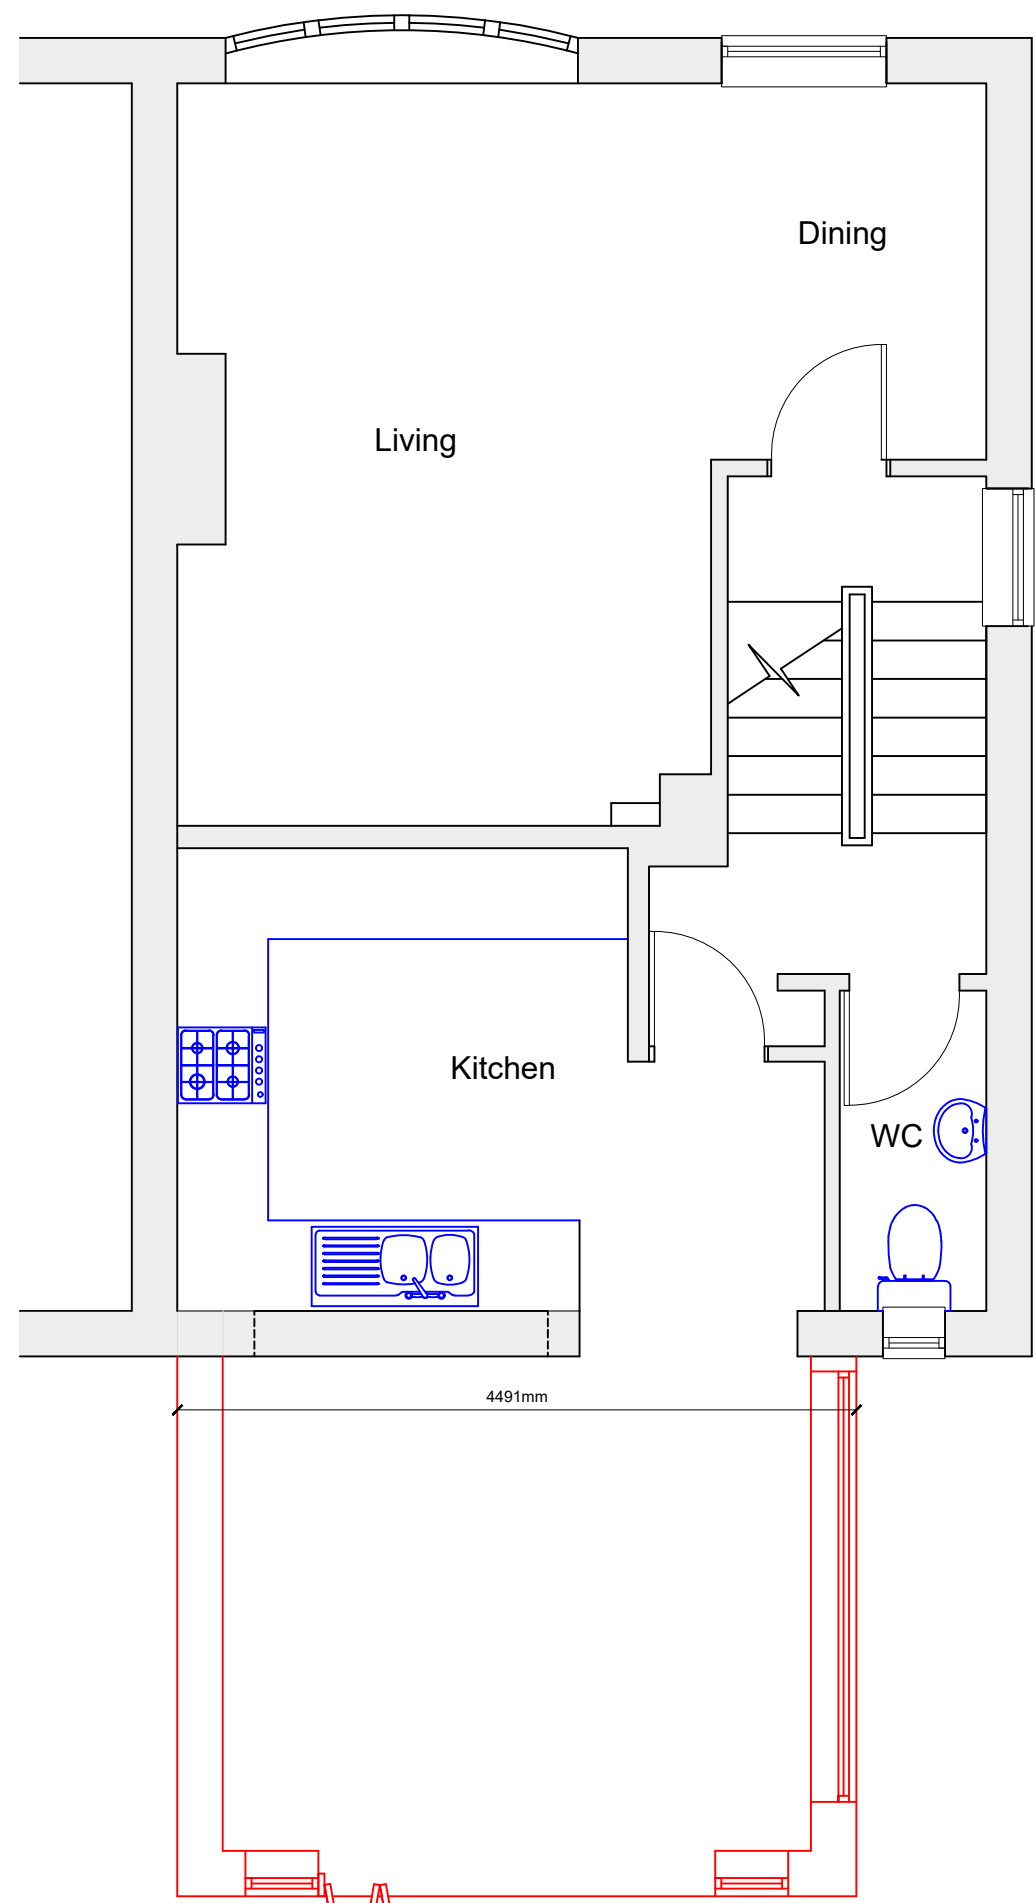

PROPOSED GROUND FLOOR PLAN
REAR GARDEN LEVEL
Scale 1:50

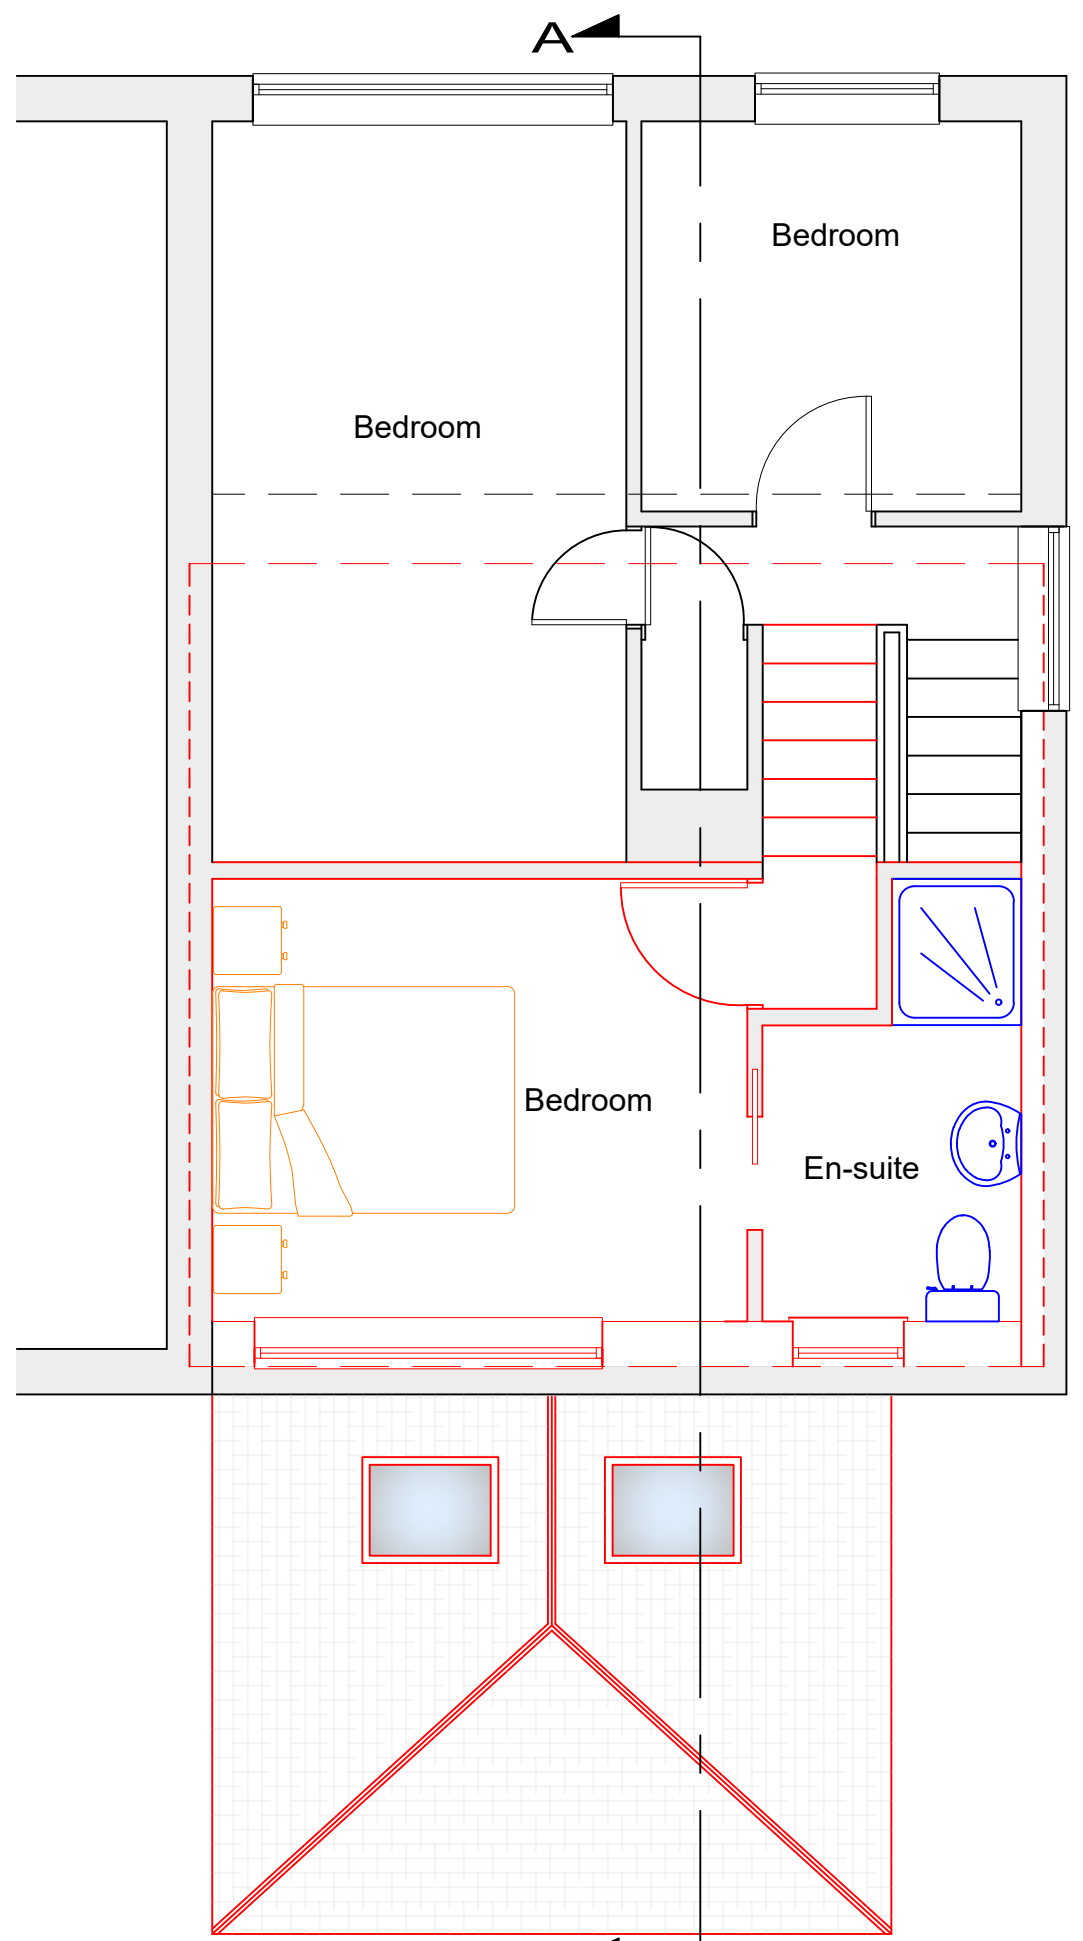

PROPOSED LOFT FLOOR PLAN
Scale 1:50

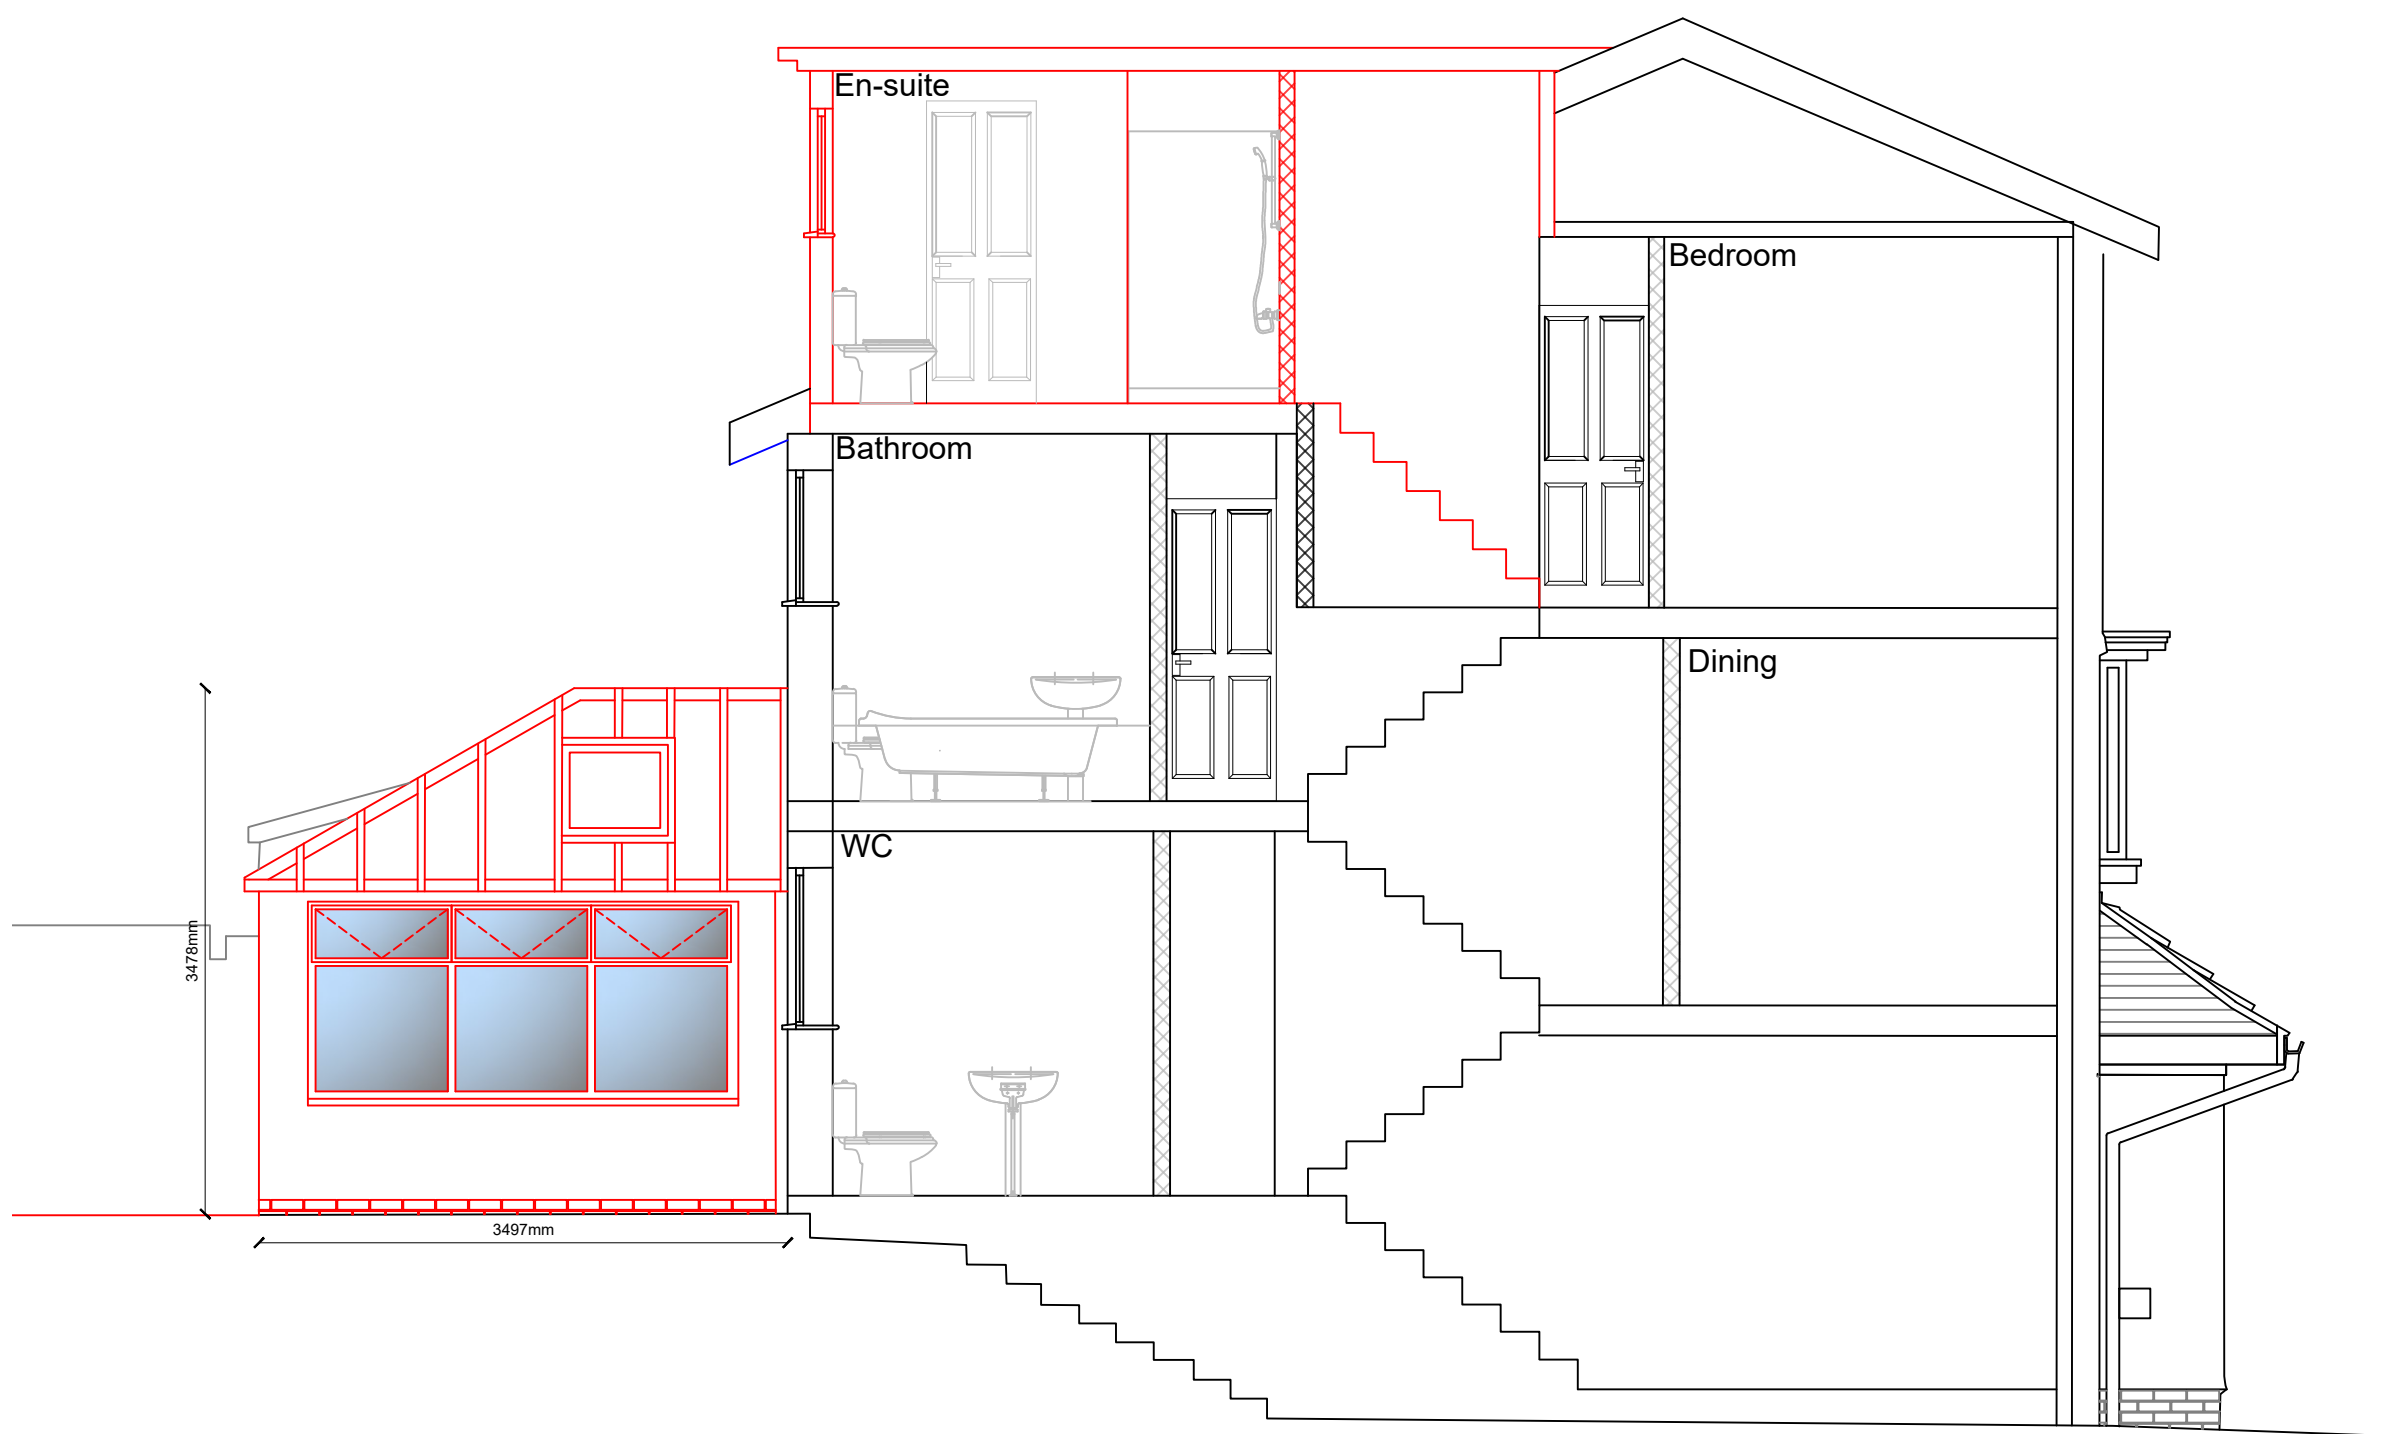

PROPOSED CROSS SECTION
A-A
Scale 1:50

SCALED DIMENSIONS MUST NOT BE TAKEN FROM THIS DRAWING	
Client: Mr & Mrs S.Phillips 47 Woodlands Park Drive Cadoxton Neath SA10 8AW	
Project: PROPOSED EXTENSIONS to 47 Woodlands Park Drive Cadoxton, Neath SA10 8AW	
Surveyed: MT/JTR	Drawn: MT/JTR
Approved:	Date: September, 2021
Amendment Date/No.: 23/05/2022/01	Scales: 1:100 1:500 1:1250
Drawing No.: JTR/SP/09/21/01	
PLANNING	