





EXISTING NORTH EAST ELEVATION
Scale 1:100




PROPOSED NORTH EAST ELEVATION
Scale 1:100

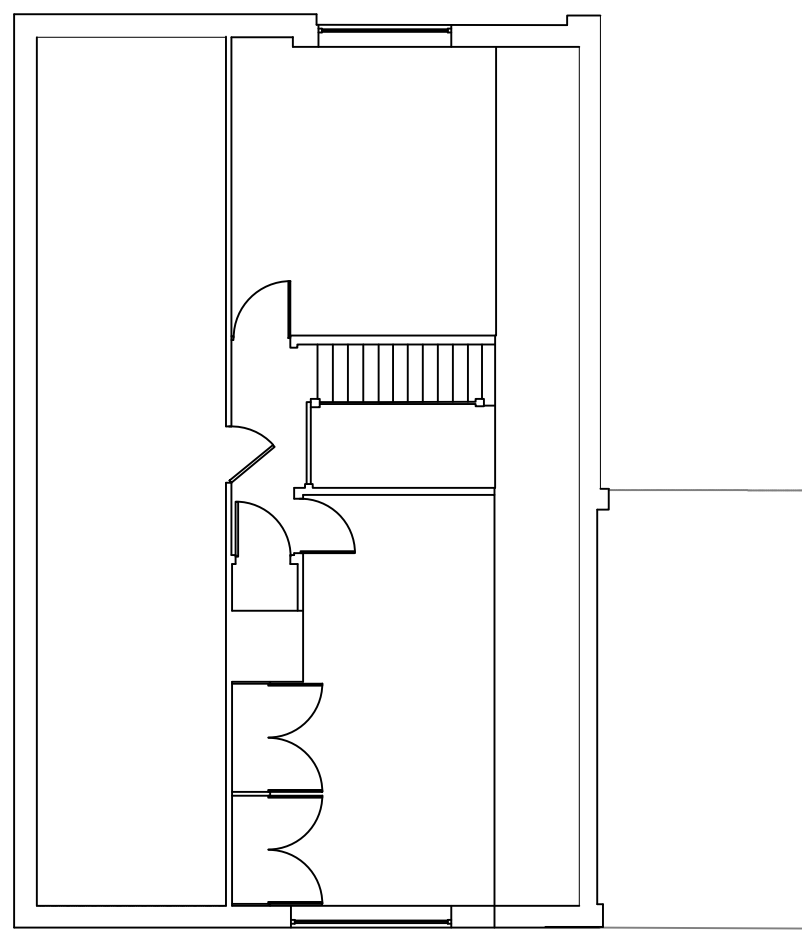


EXISTING FIRST FLOOR PLAN
Scale 1:100

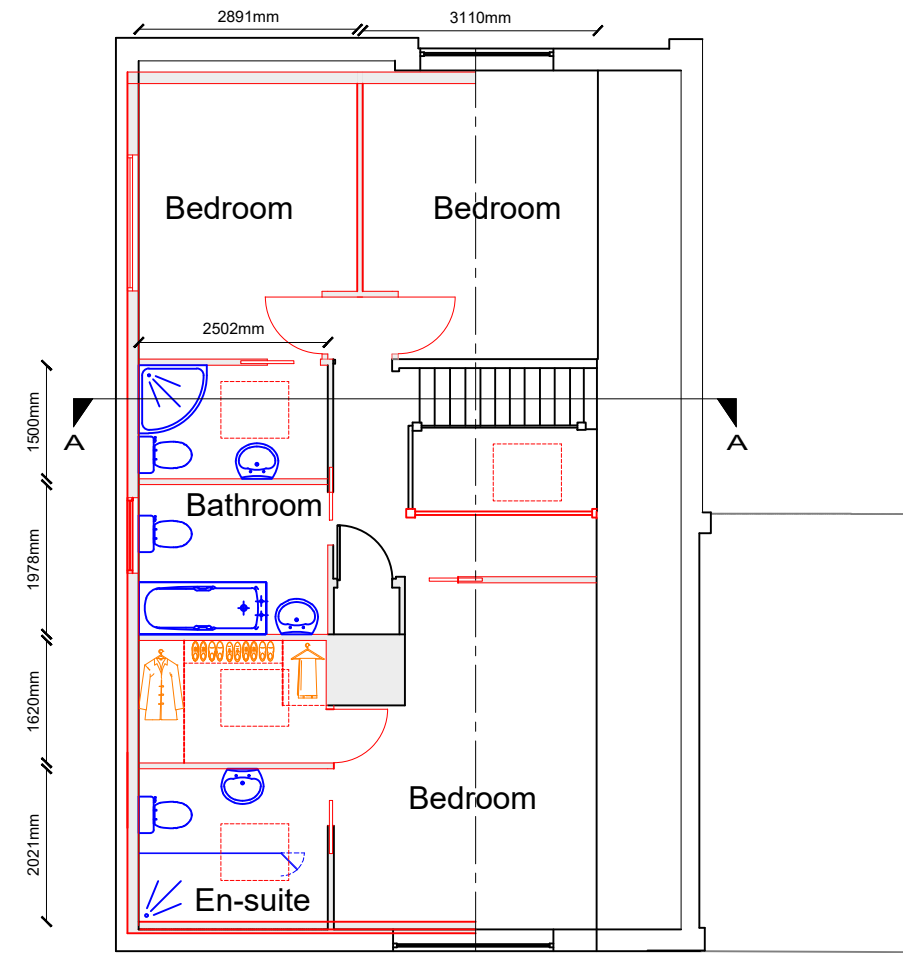


PROPOSED FIRST FLOOR PLAN
Scale 1:100

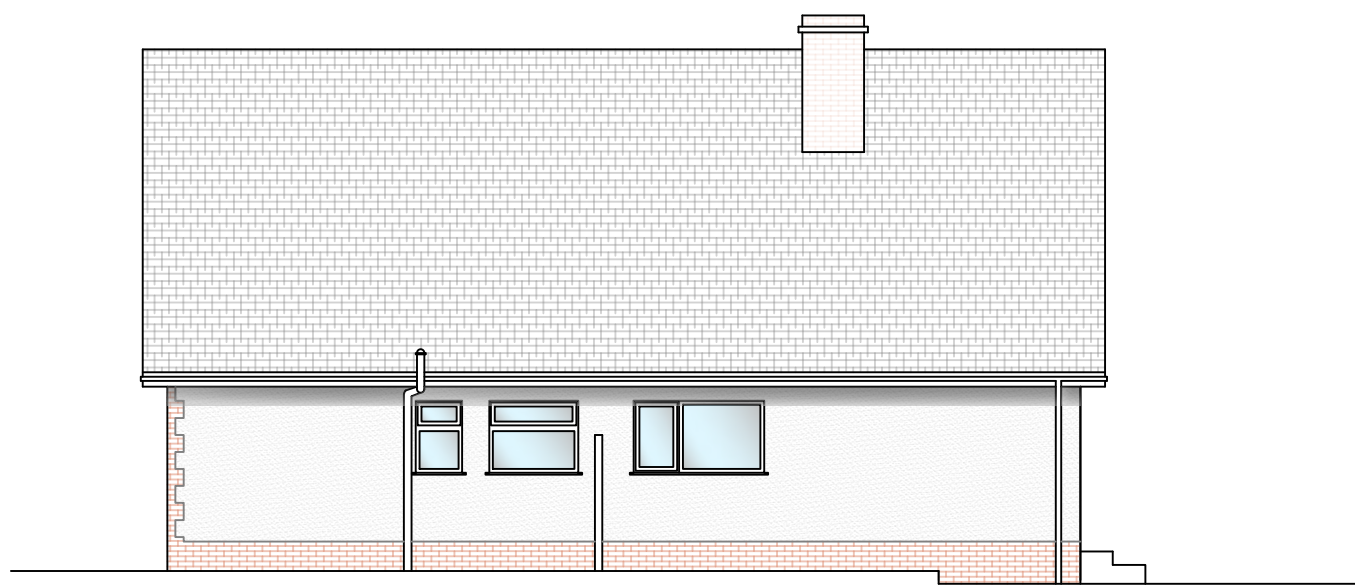



EXISTING NORTH WEST ELEVATION
Scale 1:100

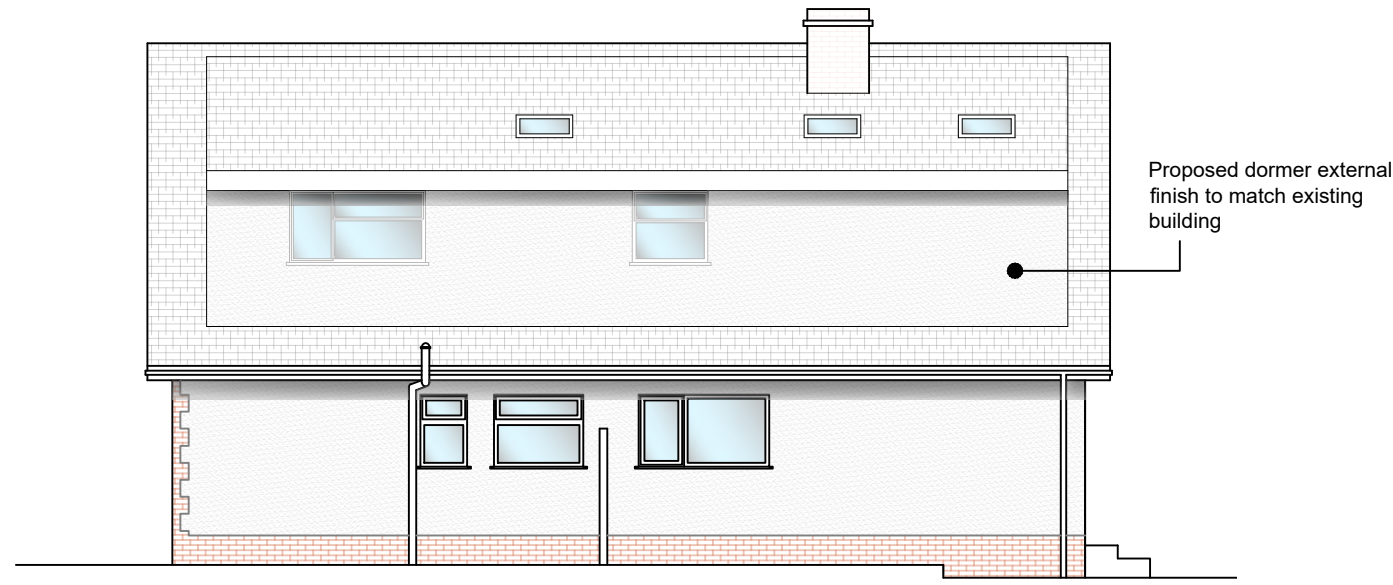


PROPOSED NORTH WEST ELEVATION
Scale 1:100

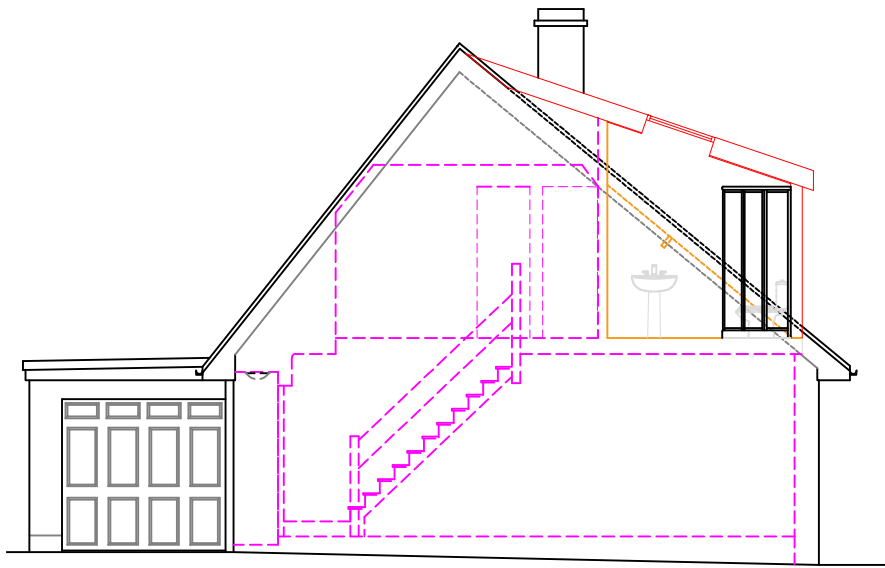

PROPOSED CROSS SECTION A-A
Scale 1:100

 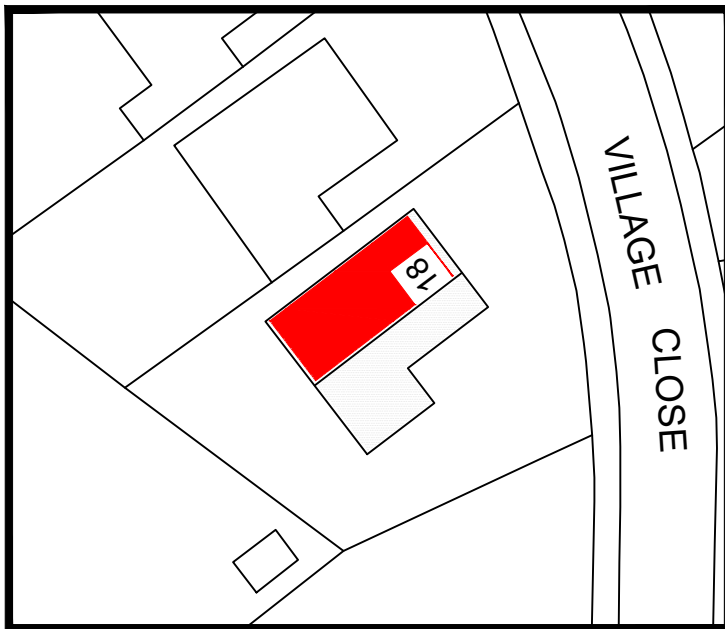

BLOCK PLAN
Scale 1:500

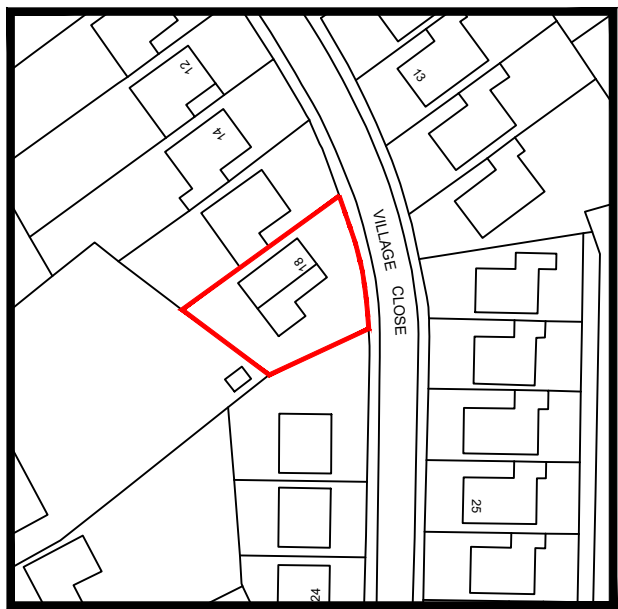


LOCATION PLAN
Scale 1:1250




EXISTING SOUTH WEST ELEVATION
Scale 1:100




PROPOSED SOUTH WEST ELEVATION
Scale 1:100

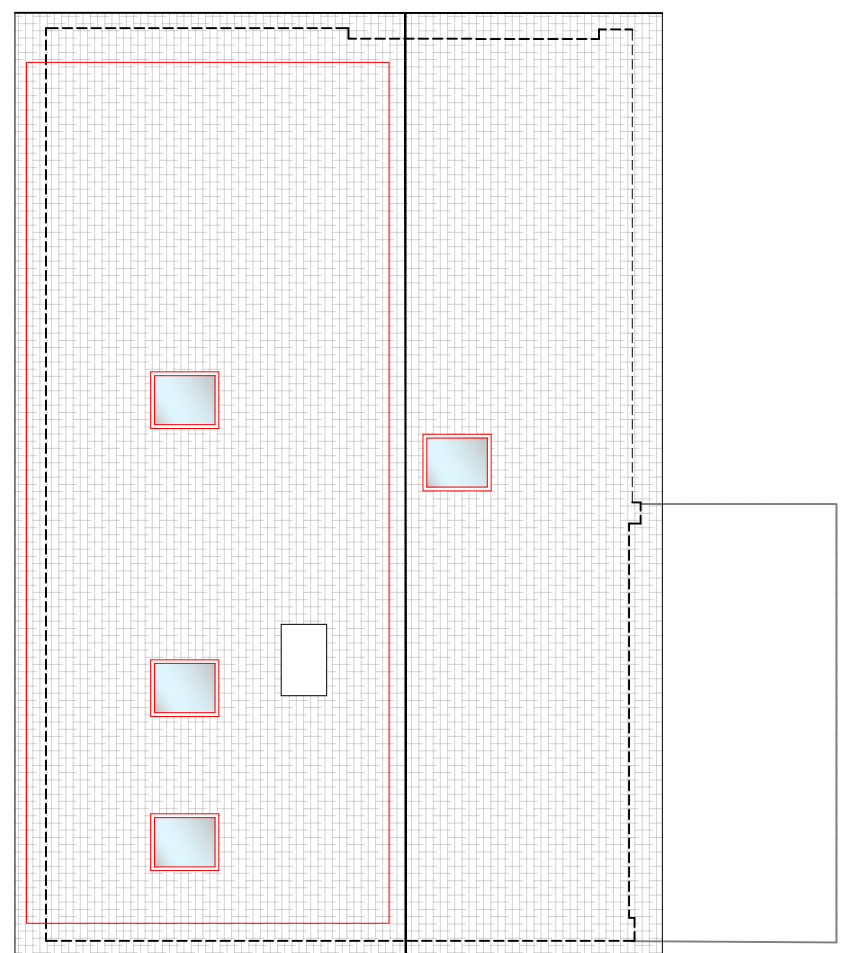


PROPOSED ROOF PLAN
Scale 1:100

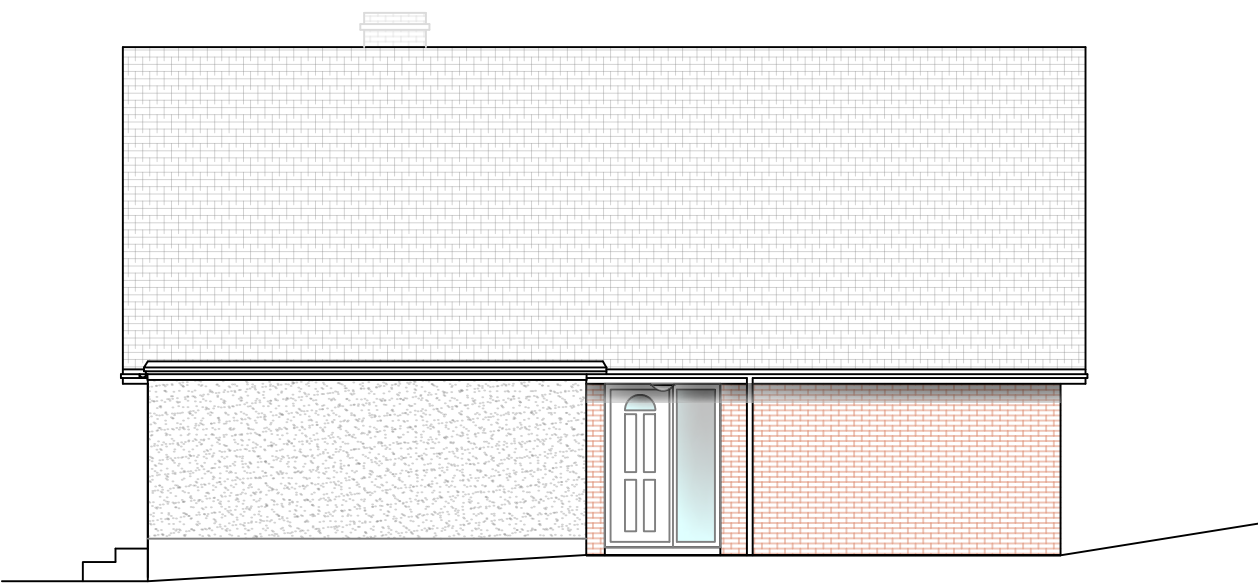

EXISTING SOUTH EAST ELEVATION
Scale 1:100

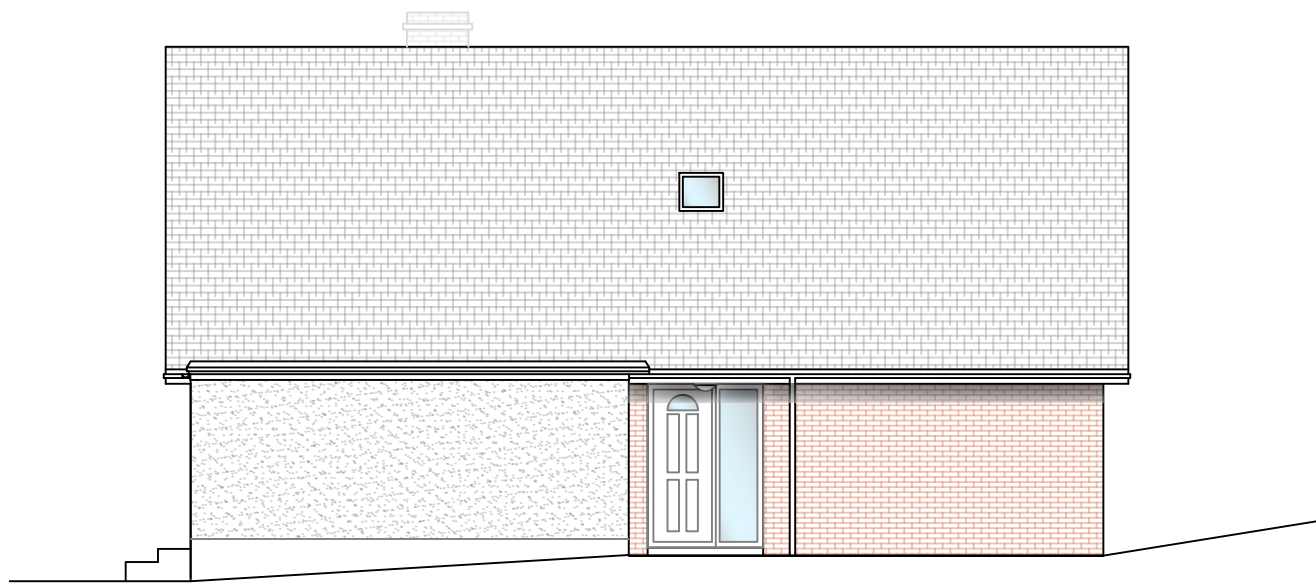

PROPOSED SOUTH EAST ELEVATION
Scale 1:100

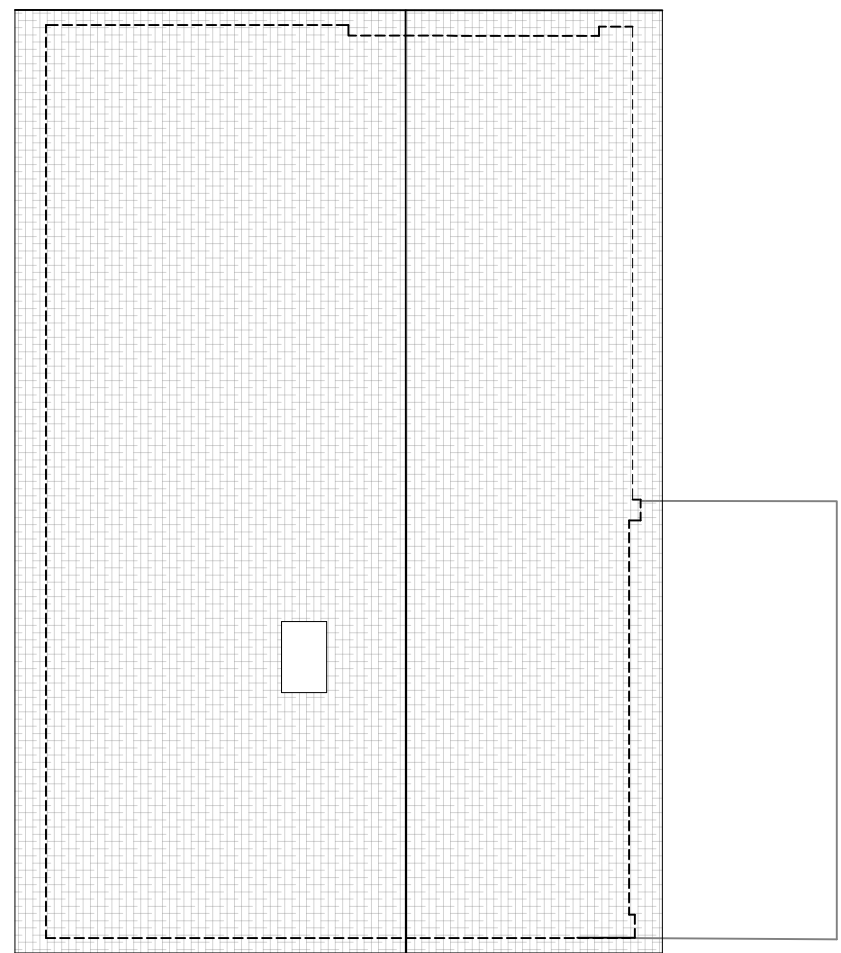

EXISTING ROOF PLAN
Scale 1:100

SCALED DIMENSIONS MUST NOT BE TAKEN FROM THIS DRAWING

Client:
Mr & Mrs C. Waters
18 Village Close
Bryncoch, Neath
SA10 9YN

Project: PROPOSED DORMER EXTENSION
to
18 Village Close
Bryncoch, Neath
SA10 9YN

Surveyed: MT
Drawn: MT/JTR

Approved: MT
Date: March, 2022

Amendment Date/No.:
Scales: 1:50
1:100
1:500
1:1250

Drawing No.:
JTR/CW/03/22/01

PLANNING