



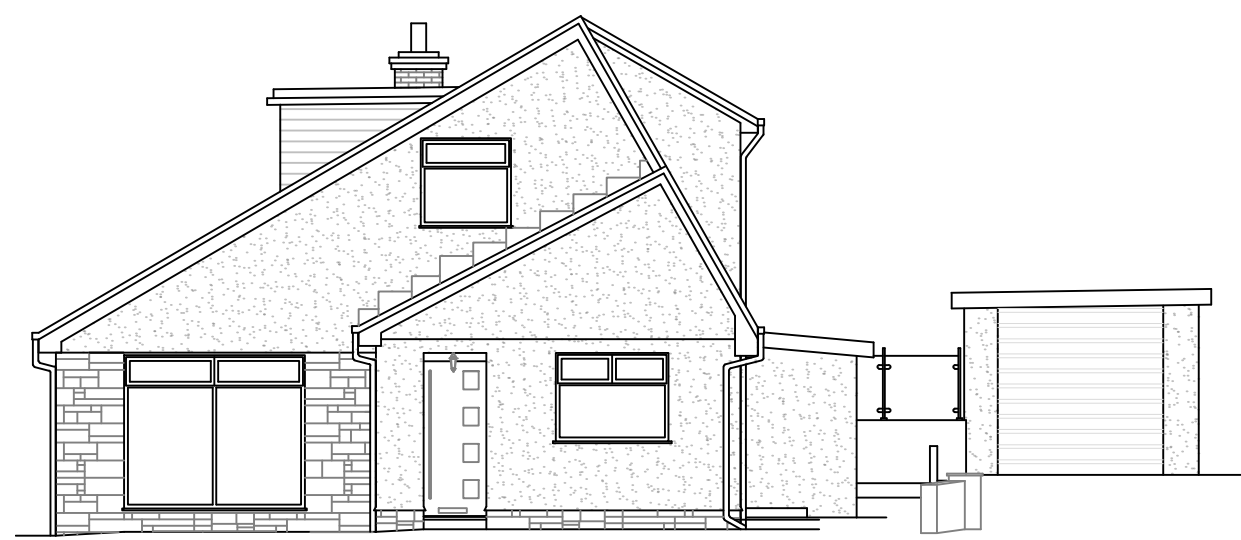


EXISTING SOUTH ELEVATION
Scale 1:100

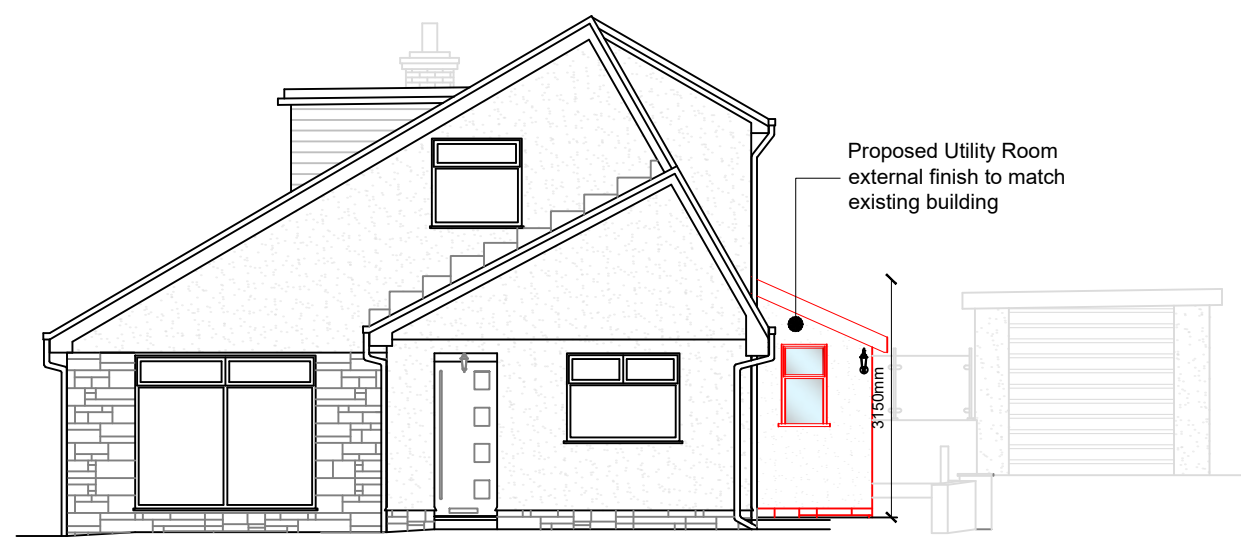


PROPOSED SOUTH ELEVATION
Scale 1:100




EXISTING NORTH ELEVATION
Scale 1:100

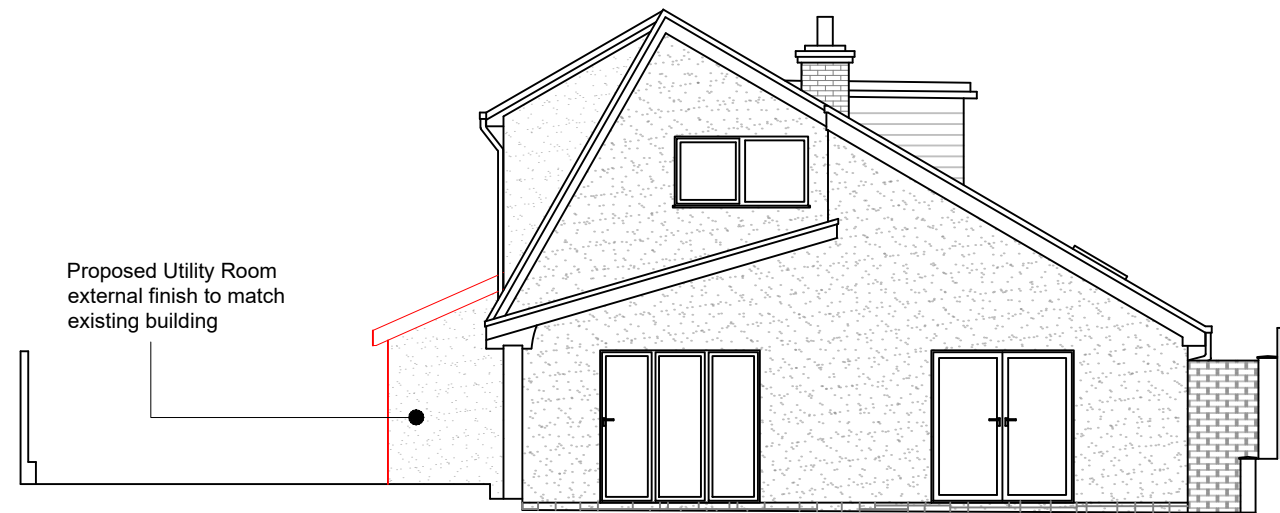


PROPOSED NORTH ELEVATION
Scale 1:100

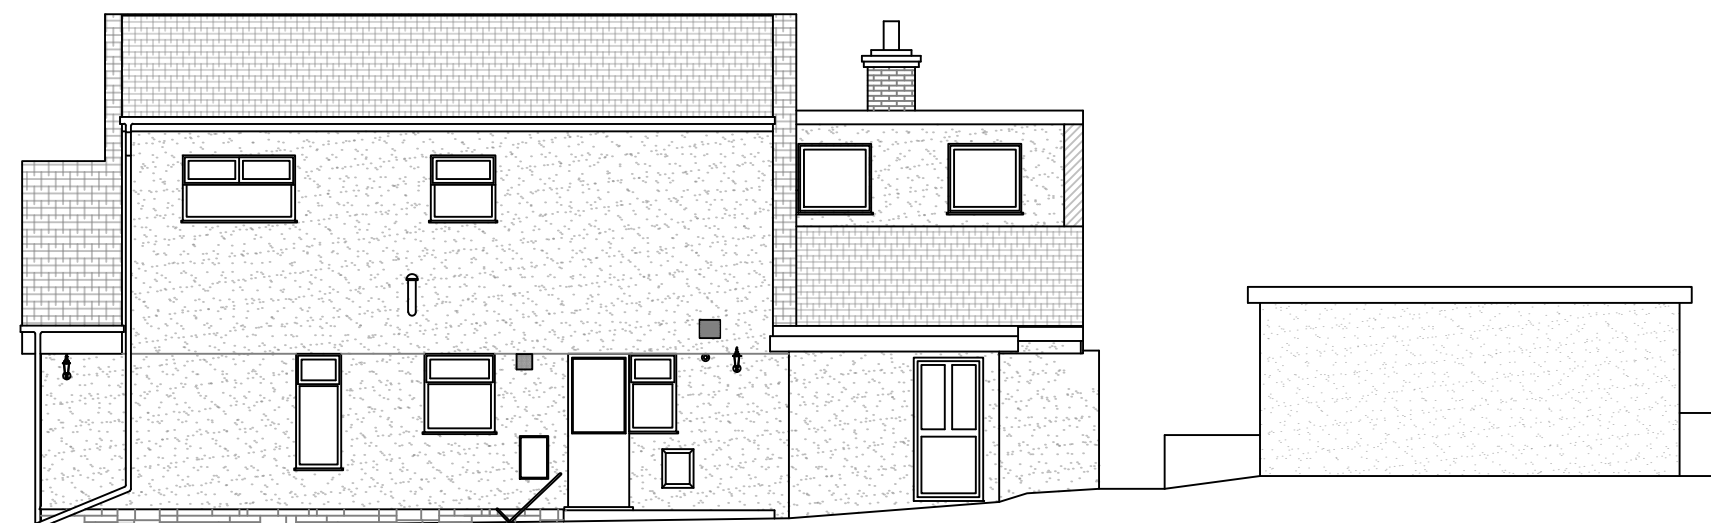


EXISTING EAST ELEVATION
Scale 1:100

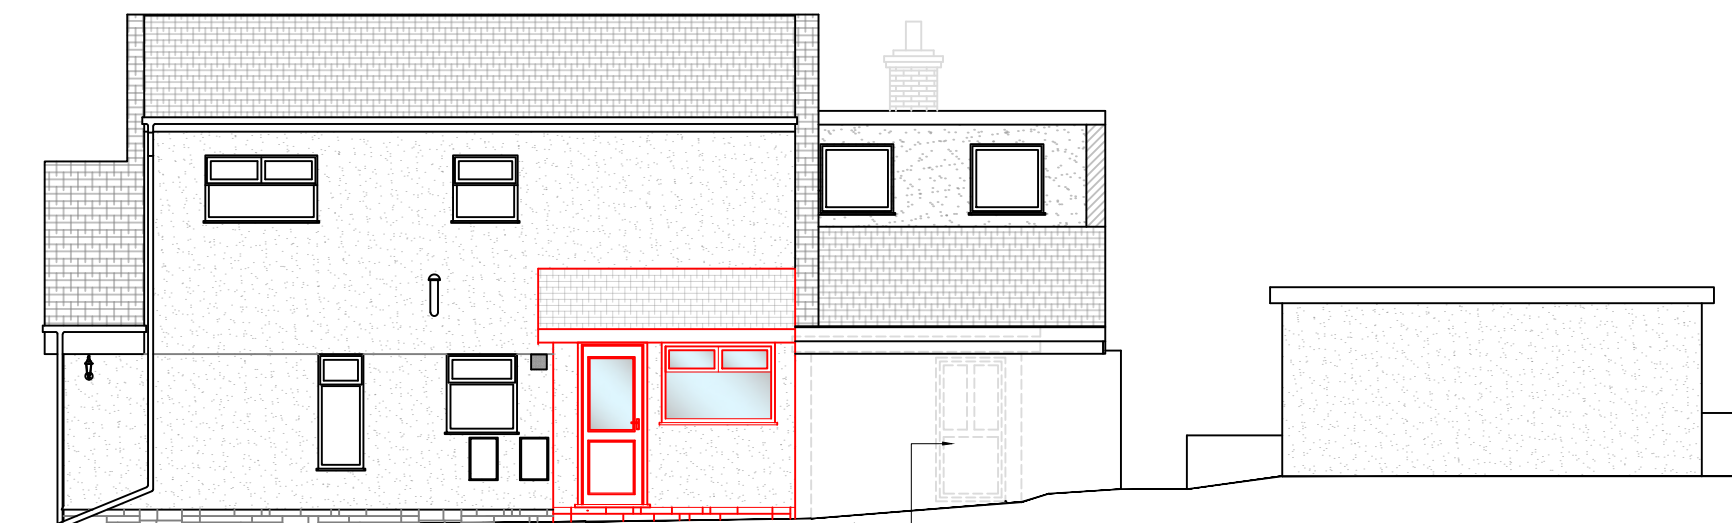


PROPOSED EAST ELEVATION
Scale 1:100

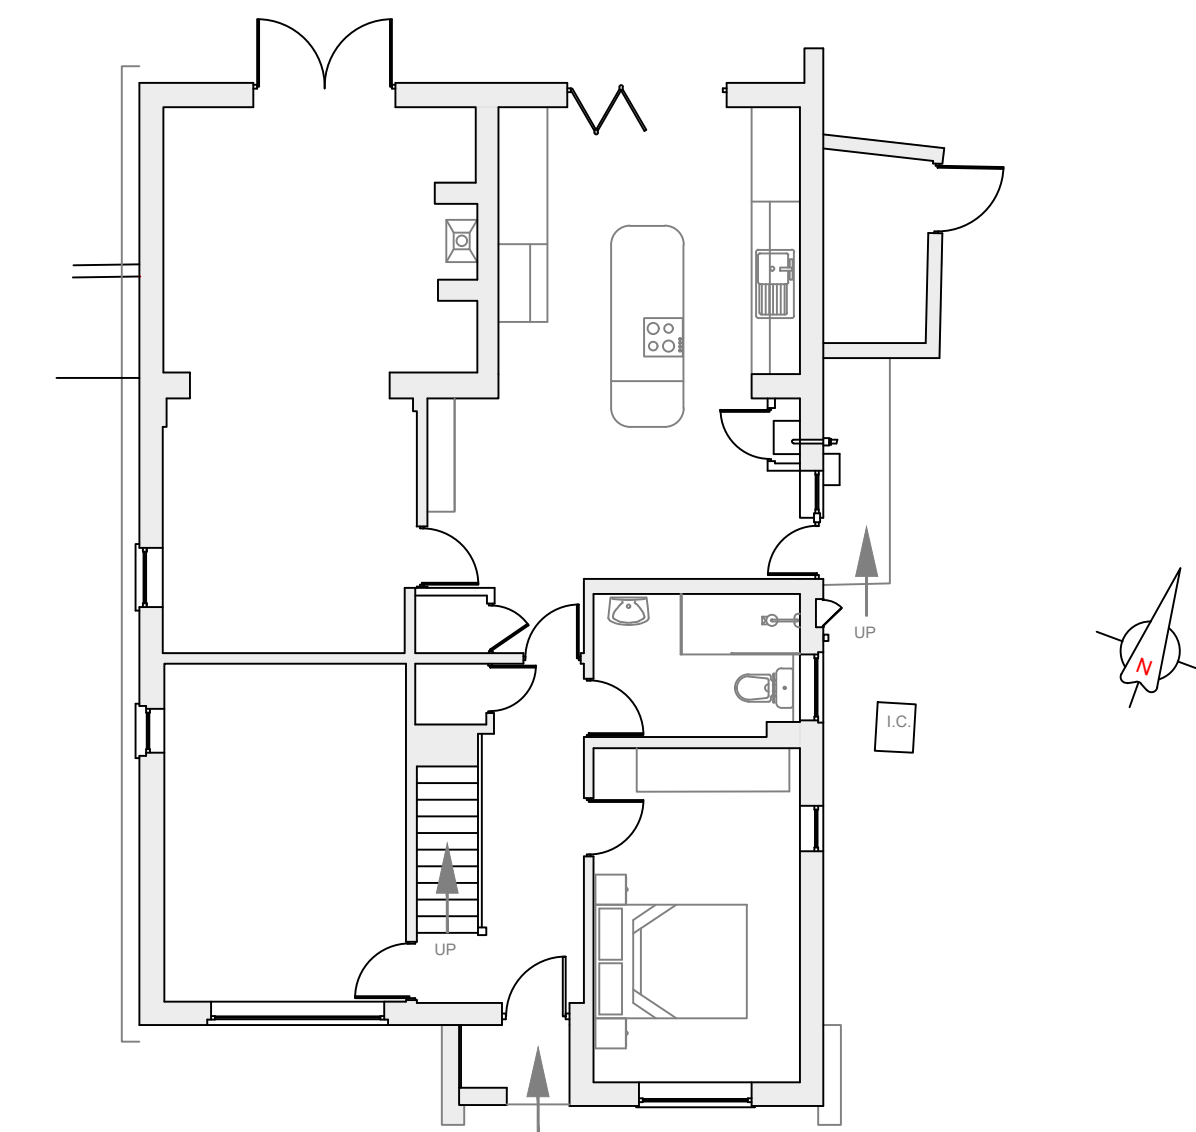


EXISTING GROUND FLOOR PLAN
Scale 1:100

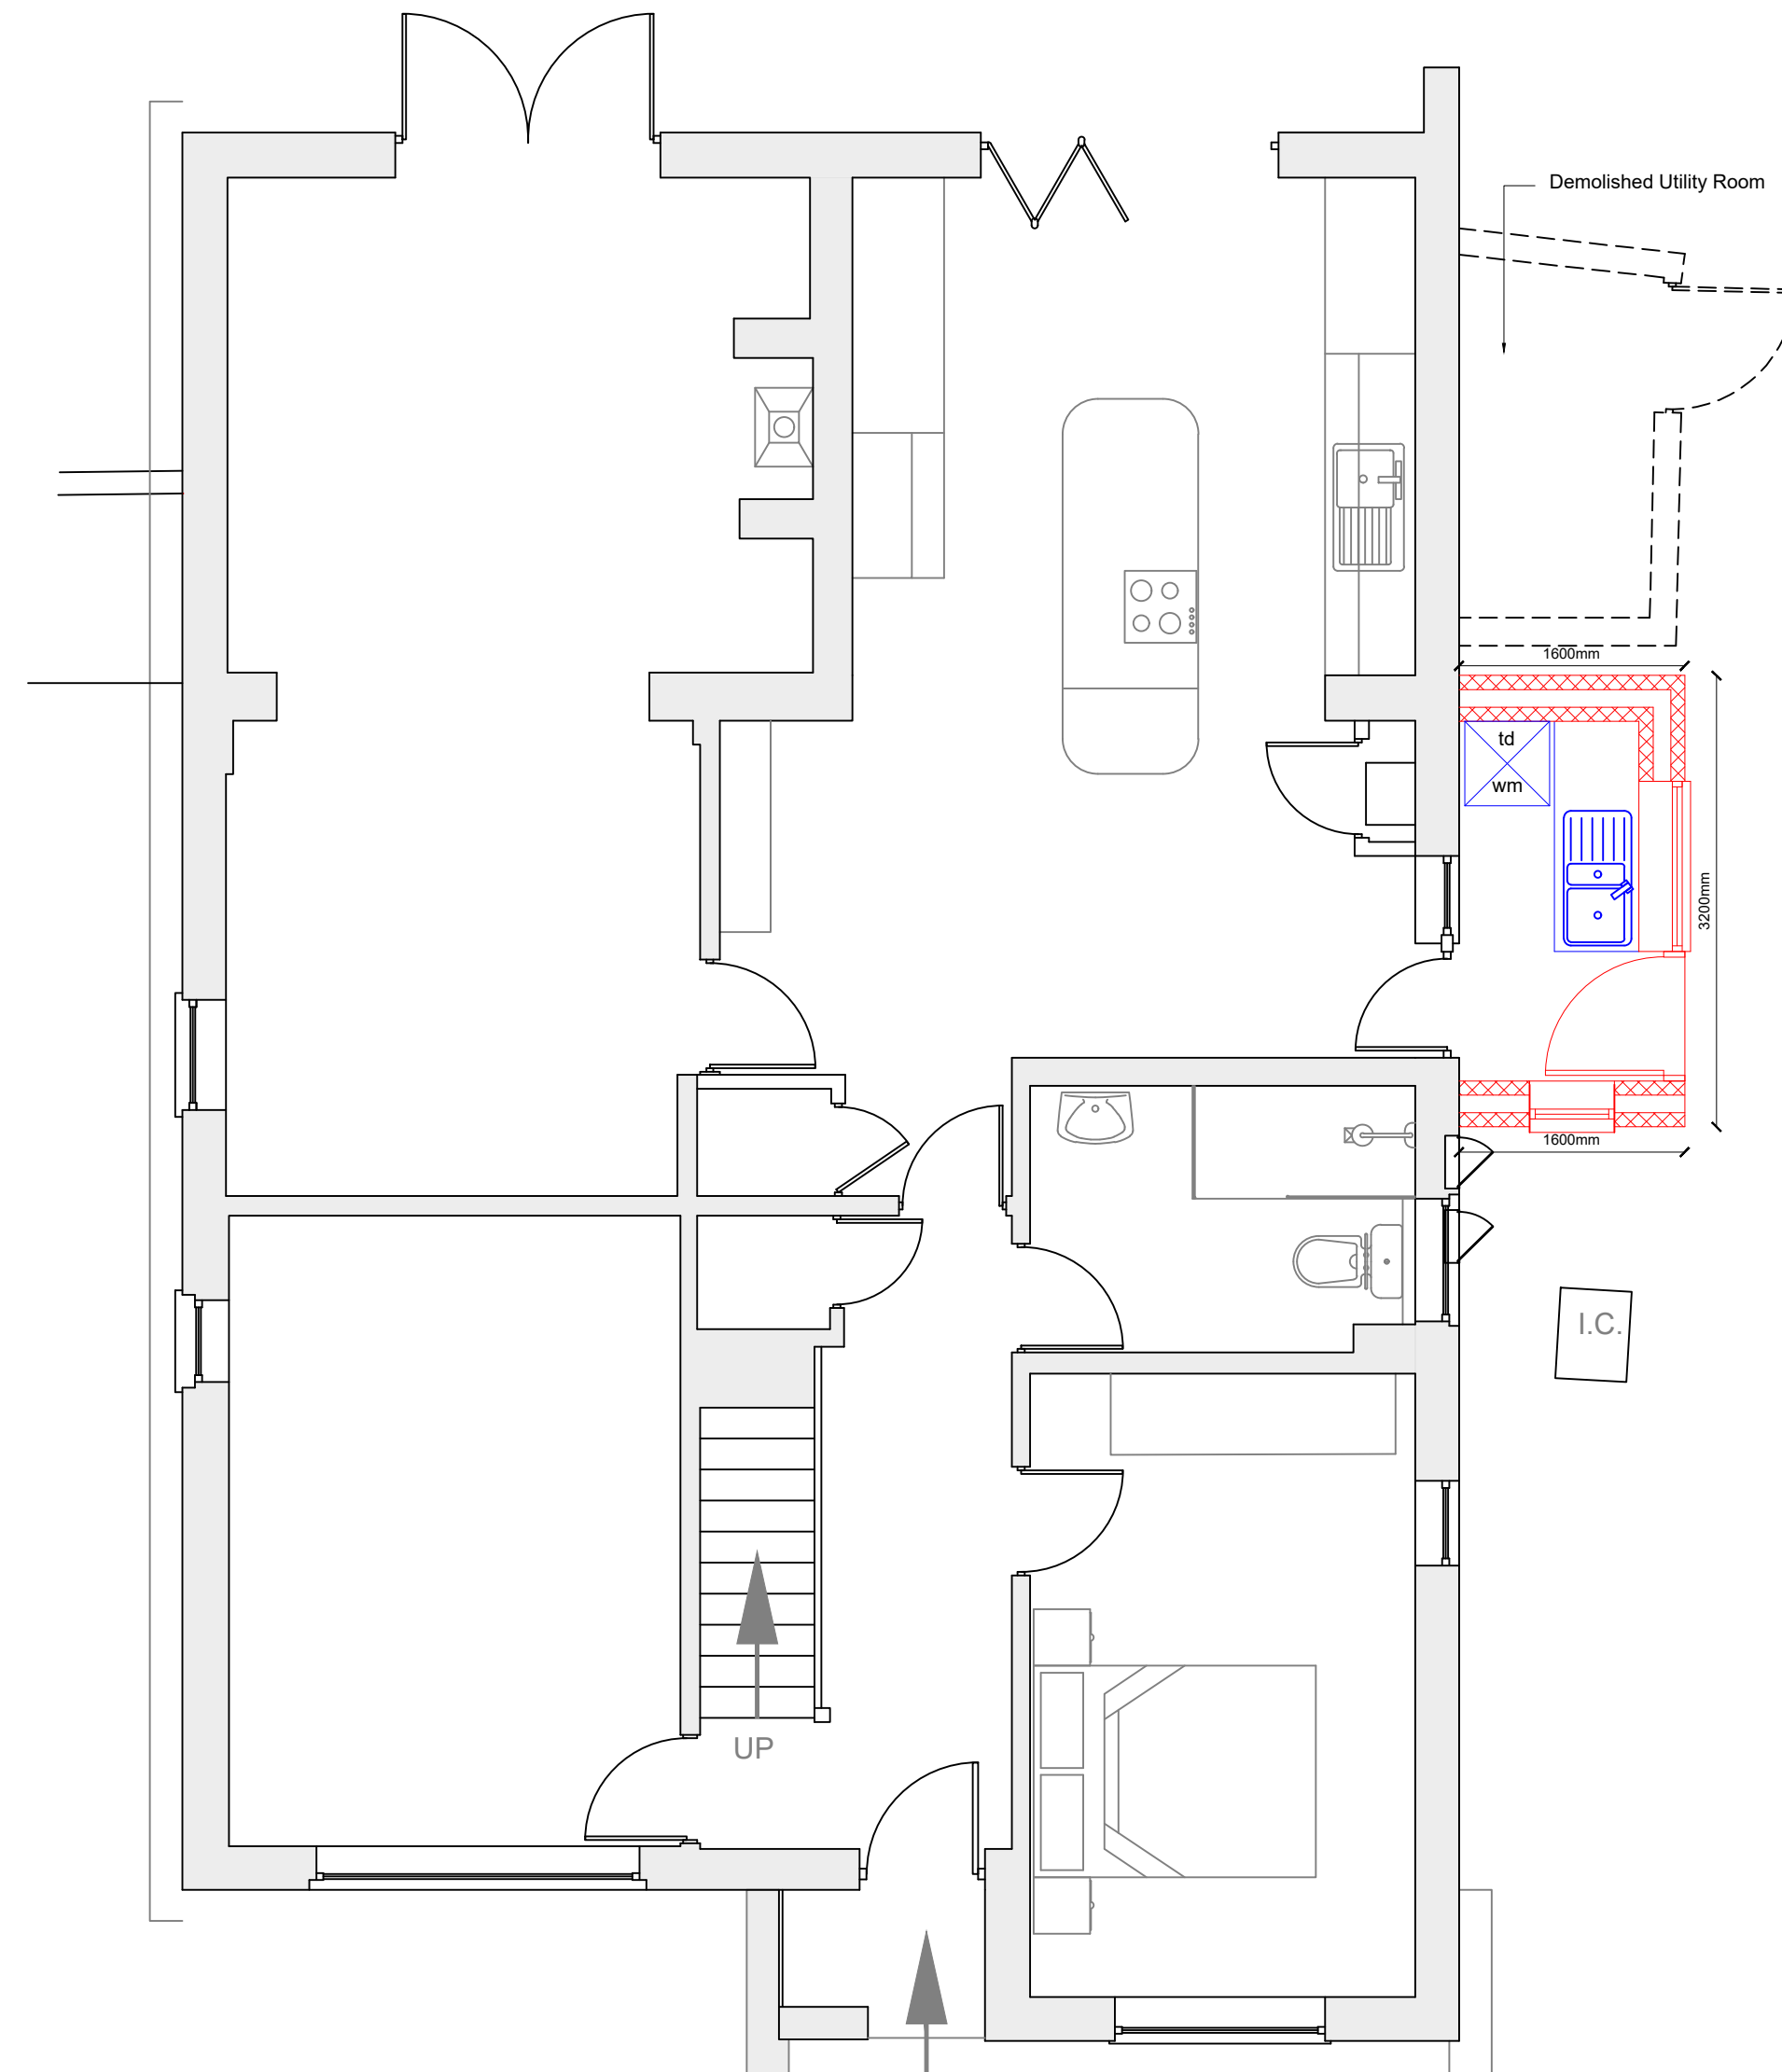


PROPOSED GROUND FLOOR PLAN
Scale 1:50

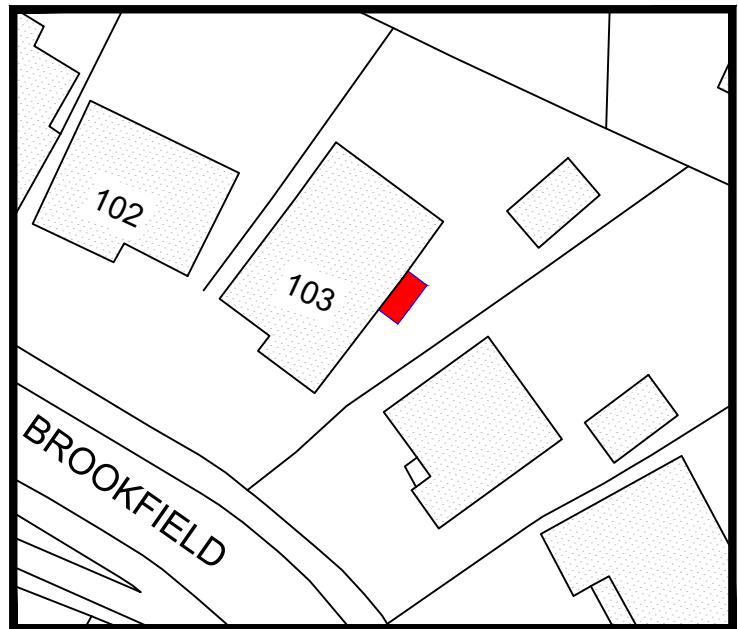


BLOCK PLAN
Scale 1:500

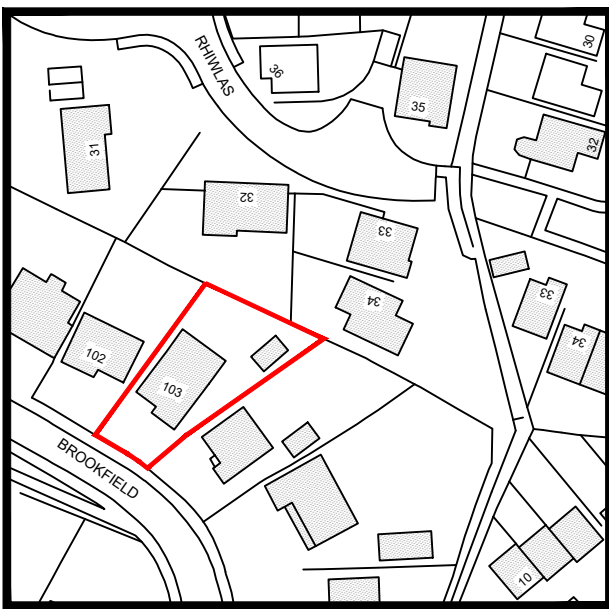

LOCATION PLAN
Scale 1:1250

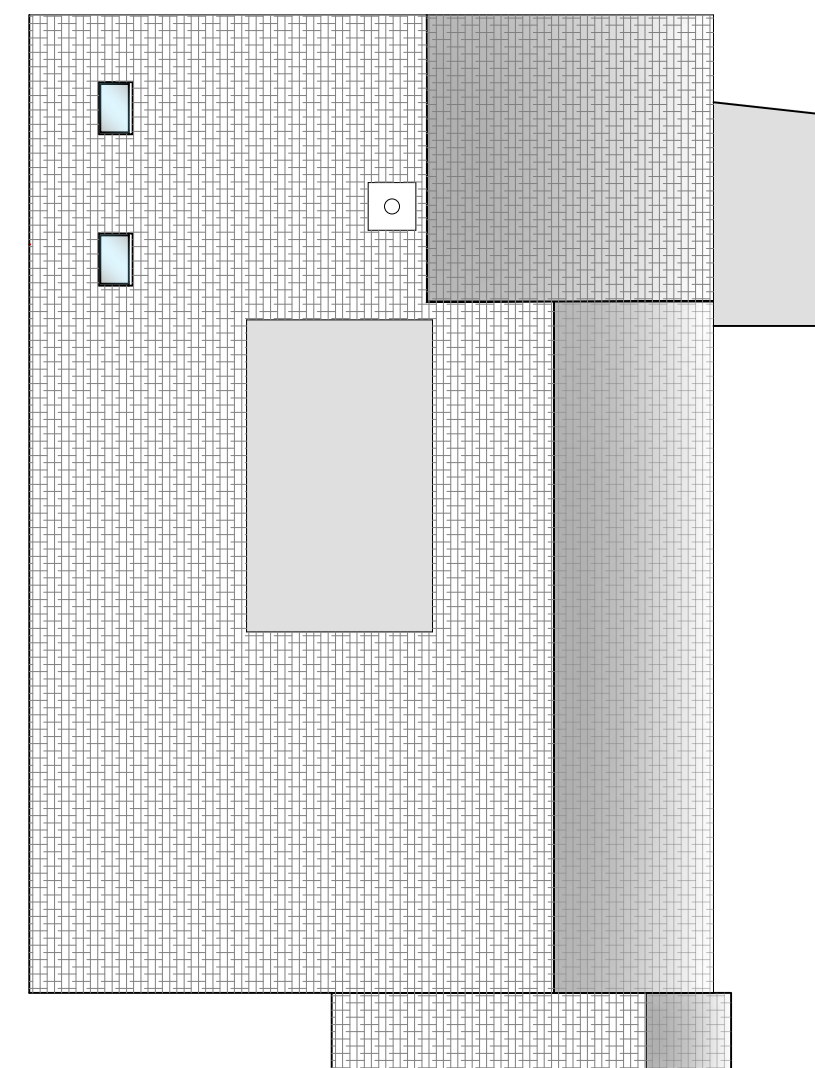

EXISTING ROOF PLAN
Scale 1:100

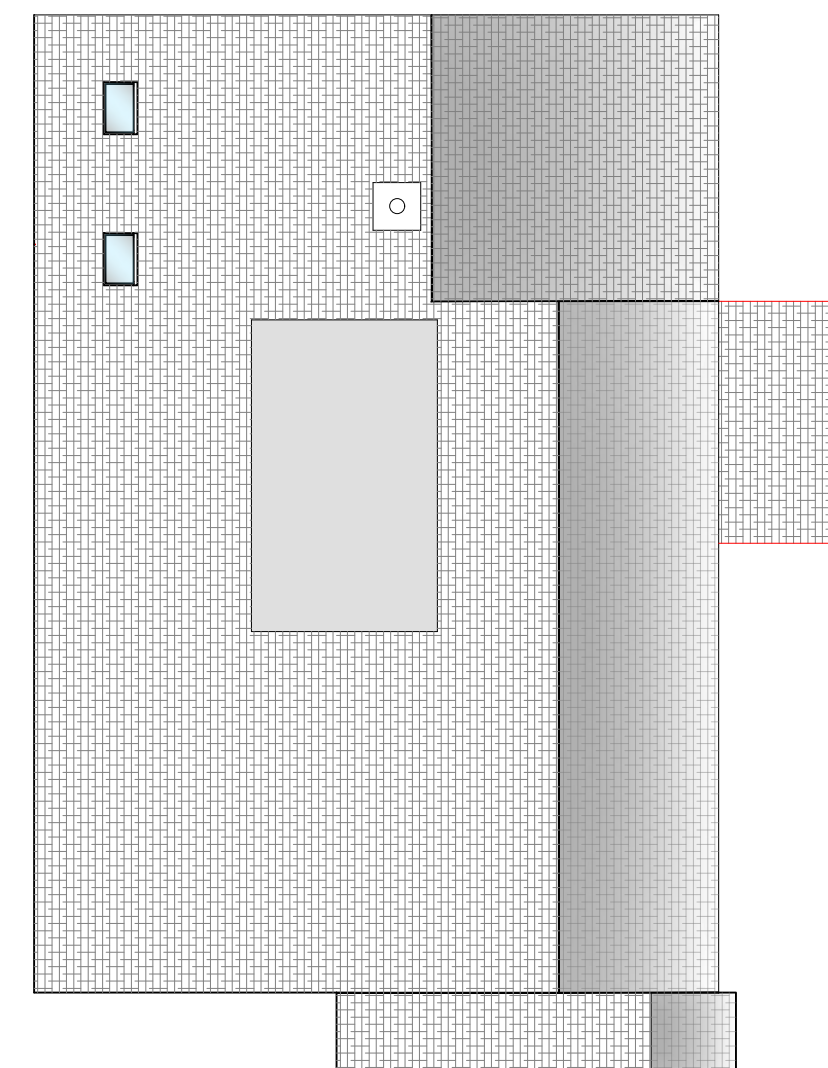

PROPOSED ROOF PLAN
Scale 1:100

SCALED DIMENSIONS MUST NOT BE TAKEN FROM THIS DRAWING	
Client: Mr & Mrs D. DeMaid 103 Brookfield Neath SA10 7EL	
Project: PROPOSED SINGLE STOREY UTILITY ROOM to 103 Brookfield SA10 7EL	
Surveyed: MT	Drawn: MT/JTR
Approved: MT	Date: March, 2022
Amendment Date/No.: April 26th 2022/01	Scales: 1:50 1:100 1:500 1:1250
Drawing No.: JTR/DD/03/22/01	
PLANNING	