


LEGEND

SITE BOUNDARY

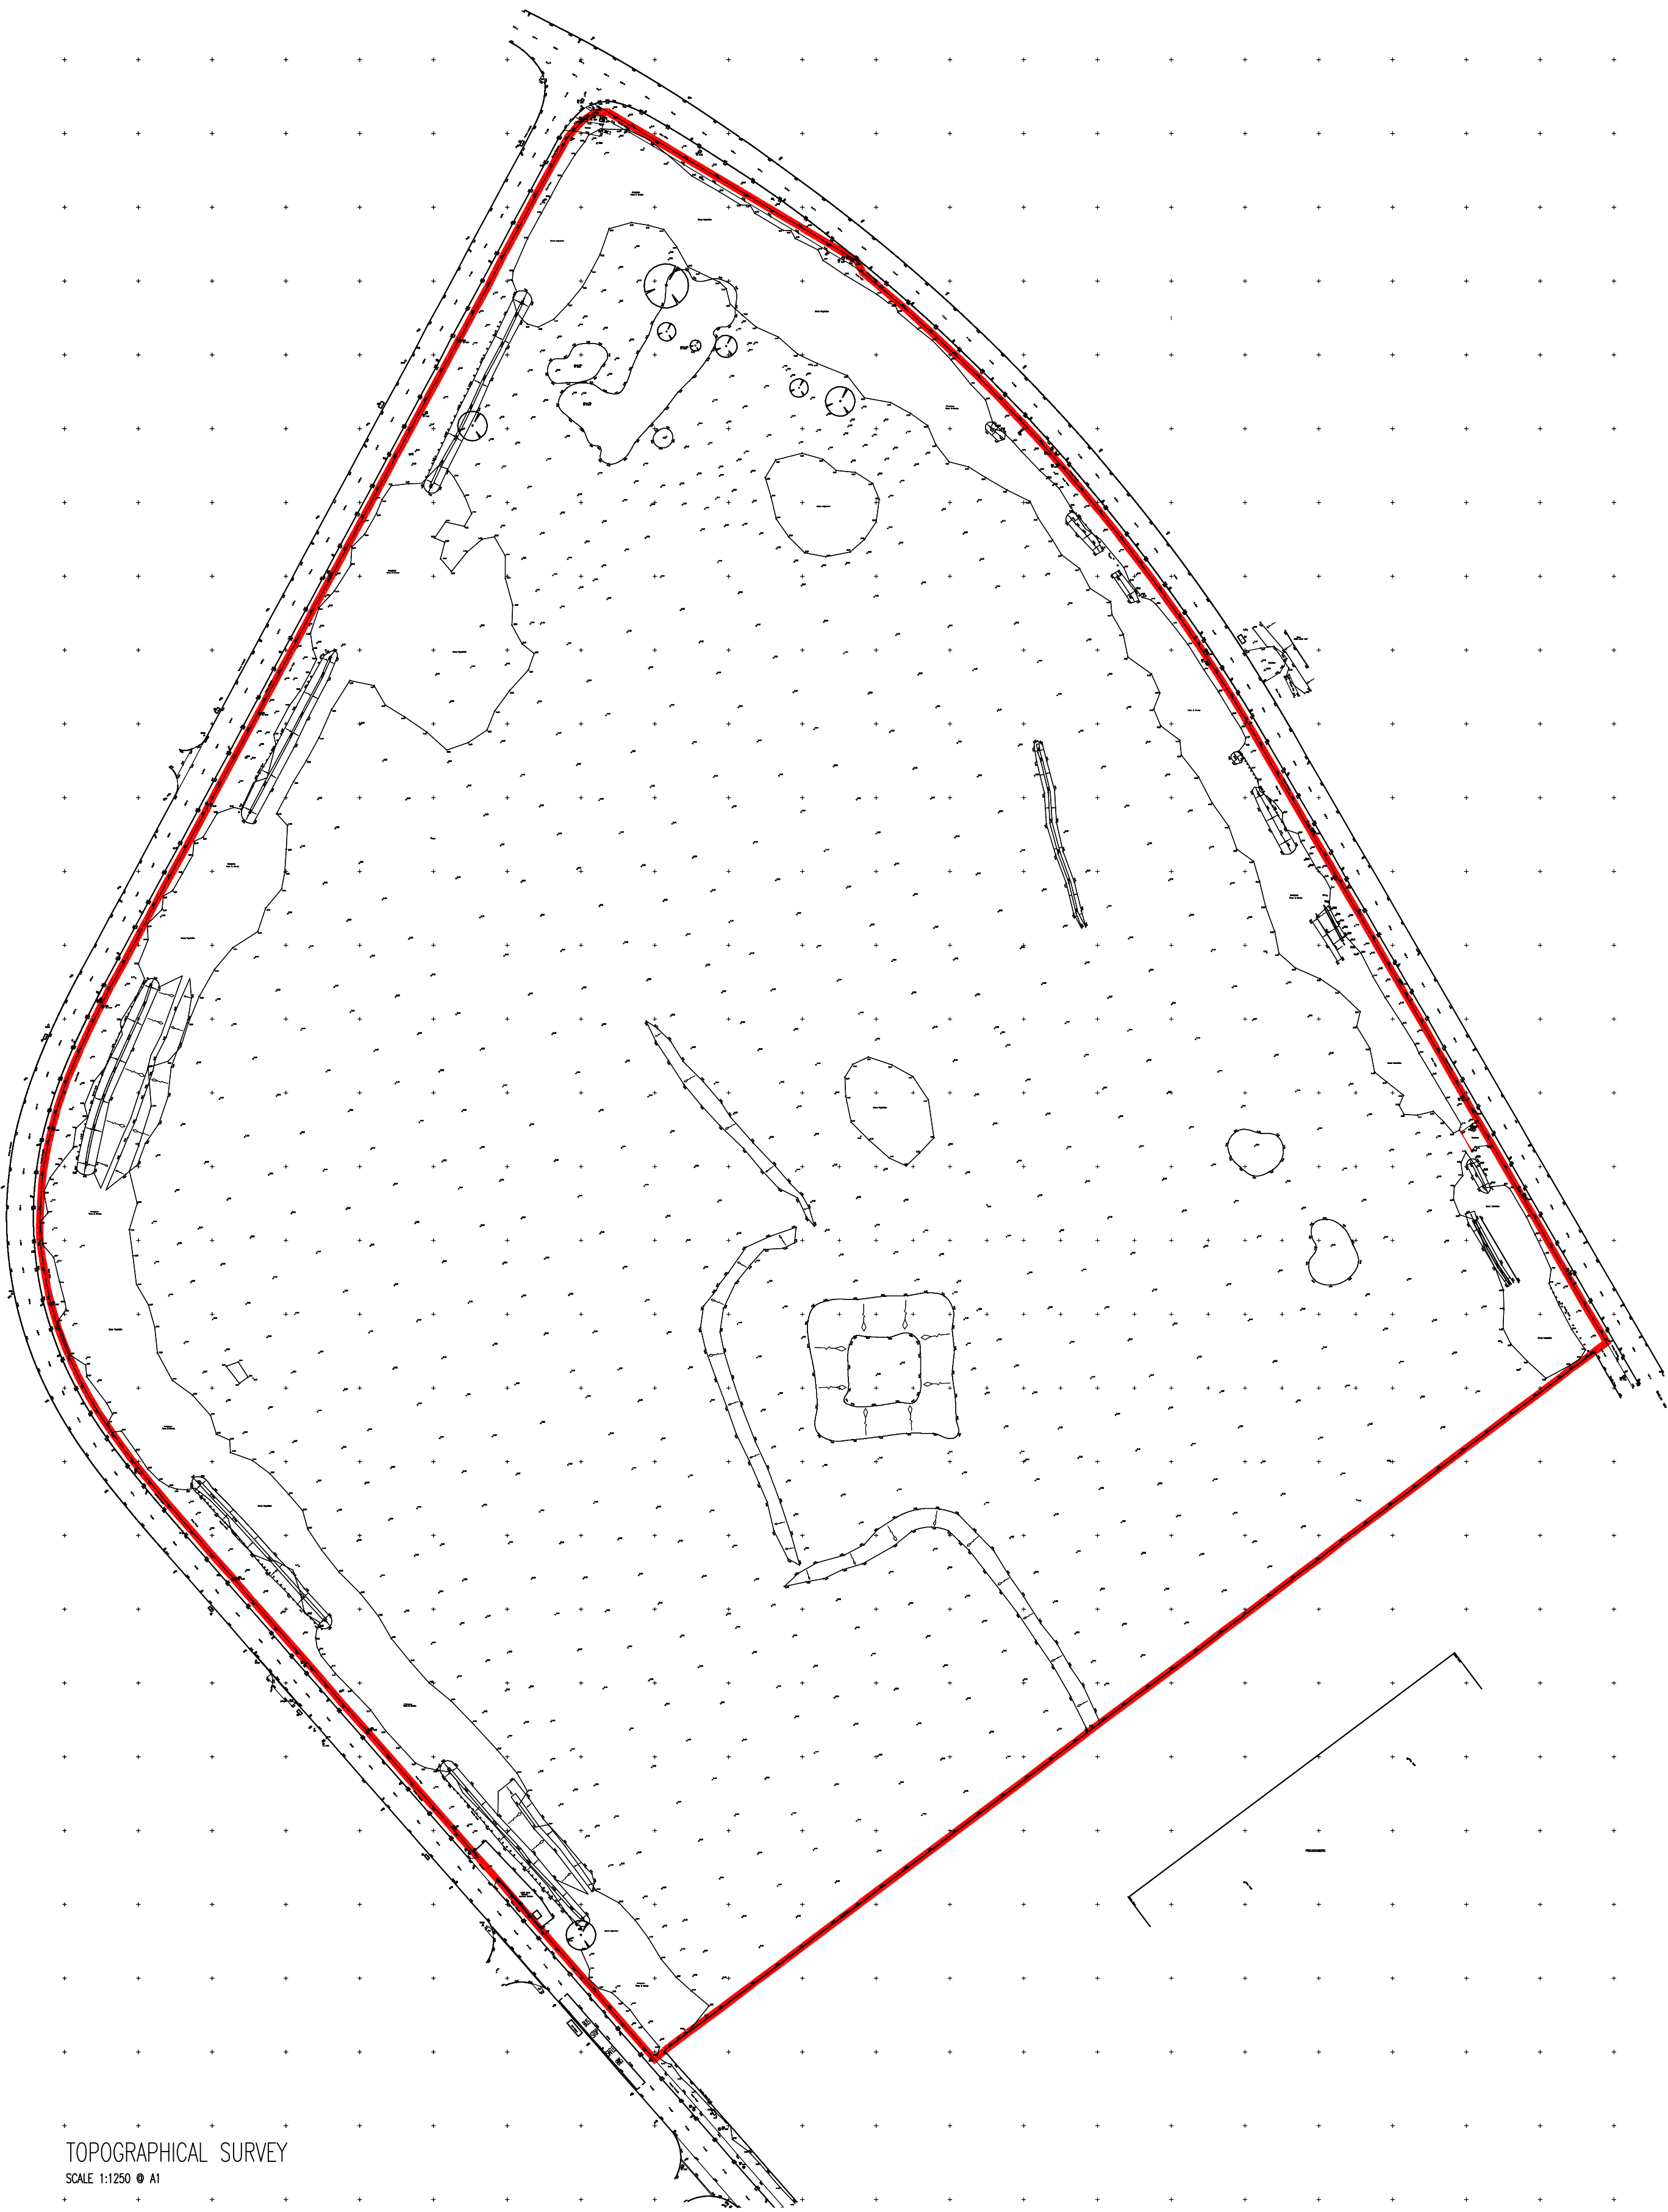

TOPOGRAPHICAL SURVEY
SCALE 1:1250 @ A1

Rev:		No. REVISION		by		date		No. REVISION		by		date	
ad No:	21.49	Drawing No:	A02										
scales: 1:1250 @ A1													

NOTES	
1 Do not scale from this drawing	
2 All dimensions to be checked on site	
3 'As built' drawings are prepared, in part, based upon information furnished by others. While this information is believed to be reliable, James & Nicholas LLP assume no responsibility for the accuracy of 'As built' drawings or for any errors or omissions that may have been incorporated into them as a result of incorrect information provided to us by others. Those relying on an 'As built' drawing are advised to obtain independent verification of its accuracy.	
STAGE	INFORMATION

REFER ALSO TO THE FOLLOWING:	
Drawings:	
Bending Schedules:	

CLIENT	
	CJ Construction

james&nicholas

Grove House, Grove Place, Port Talbot SA13 1XA ð Tel 01639 885431 ð Fax 01639 891687
admin@jamesandnicholas.com ð www.jamesandnicholas.com
James & Nicholas Limited Liability Partnership. Registered in the UK No. OC303071

Job title

NEW PRODUCTION UNIT, BAGLAN INDUSTRIAL PARK, PORT TALBOT, CJ CONSTRUCTION

Drawing title

TOPOGRAPHICAL PLAN

drawn	J.M.	01.07.21
checked	A.P.	01.07.21
approved	K.J.T.	01.07.21

Job No:	Drawing No:	Rev:
21.49	A02	

scales: 1:1250 @ A1

B Development Plans



NOTES

- 1 Do not scale from this drawing
- 2 All dimensions to be checked on site

As built drawings are prepared, in part, based upon information furnished by others. While this information is believed to be reliable, James & Nicholas LP assumes no responsibility for the accuracy of As built drawings or for any errors or omissions that may have been incorporated into them as a result of incorrect information provided to us by others. Those relying on an As built drawing are advised to obtain independent verification of its accuracy.

STAGE

APPROVAL

CLIENT	
 CJ CONSTRUCTION (WALES) LTD	 GLASS SYSTEMS UK'S NUMBER ONE



Grove House, Grove Place, Port Talbot SA13 1XA • Tel 01639 885431 • Fax 01639 891687

admin@jamesandnicholas.com • www.jamesandnicholas.com

James & Nicholas Limited Liability Partnership. Registered in the UK No. OC303071

COPYRIGHT



job title

NEW PRODUCTION UNIT, BAGLAN INDUSTRIAL PARK, PORT TALBOT

Drawing title

PROPOSED SITE PLAN

	BY	DATE
designed	AM	20.10.2021
checked	AM	19.10.2021
approved	AM	19.10.2021

Job No:
21.49

Drawing No:
A03

Rev:
1

scale: 1:500 w/ A3

Offices at

Coleshill
Doncaster
Dublin
Edinburgh
Exeter
Haywards Heath
Isle of Man
Limerick
Newcastle upon Tyne
Newport
Peterborough
Saltaire
Skipton
Tadcaster
Thirsk
Wallingford
Warrington

Registered Office
1 Broughton Park
Old Lane North
Broughton
SKIPTON
North Yorkshire
BD23 3FD
United Kingdom

+44(0)1756 799919
info@jbaconsulting.com
www.jbaconsulting.com
Follow us:  

Jeremy Benn Associates Limited

Registered in England 3246693

JBA Group Ltd is certified to:
ISO 9001:2015
ISO 14001:2015
ISO 27001:2013
ISO 45001:2018

