



Superseded

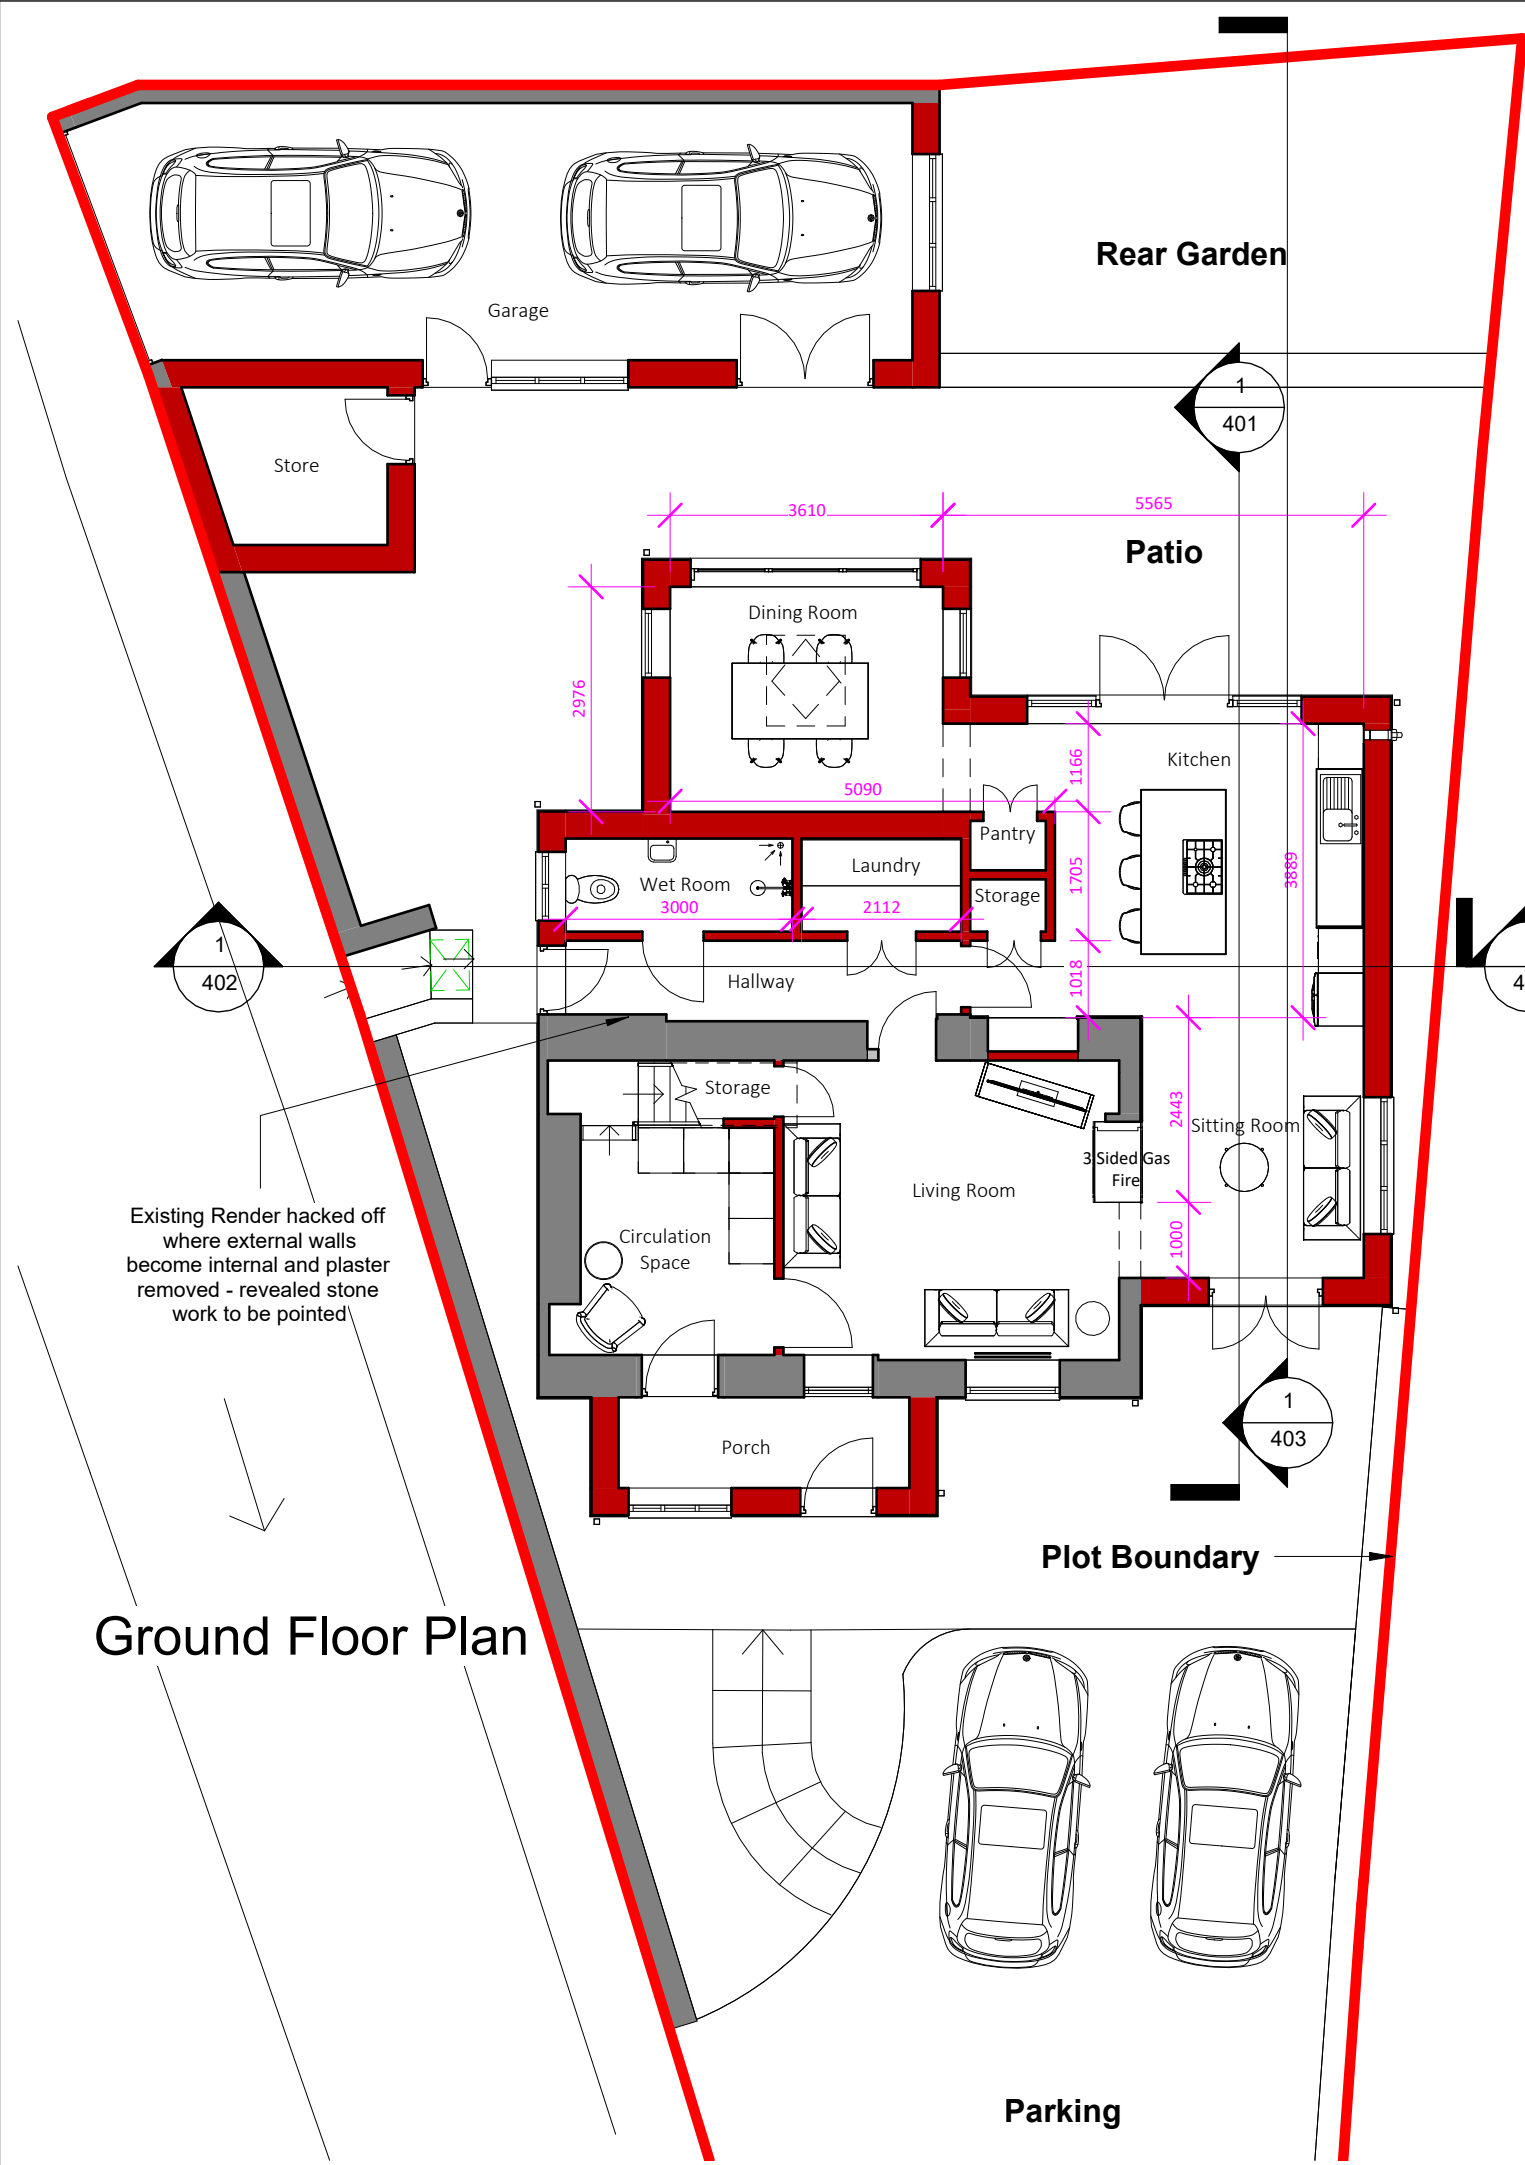

Ground Floor Plan

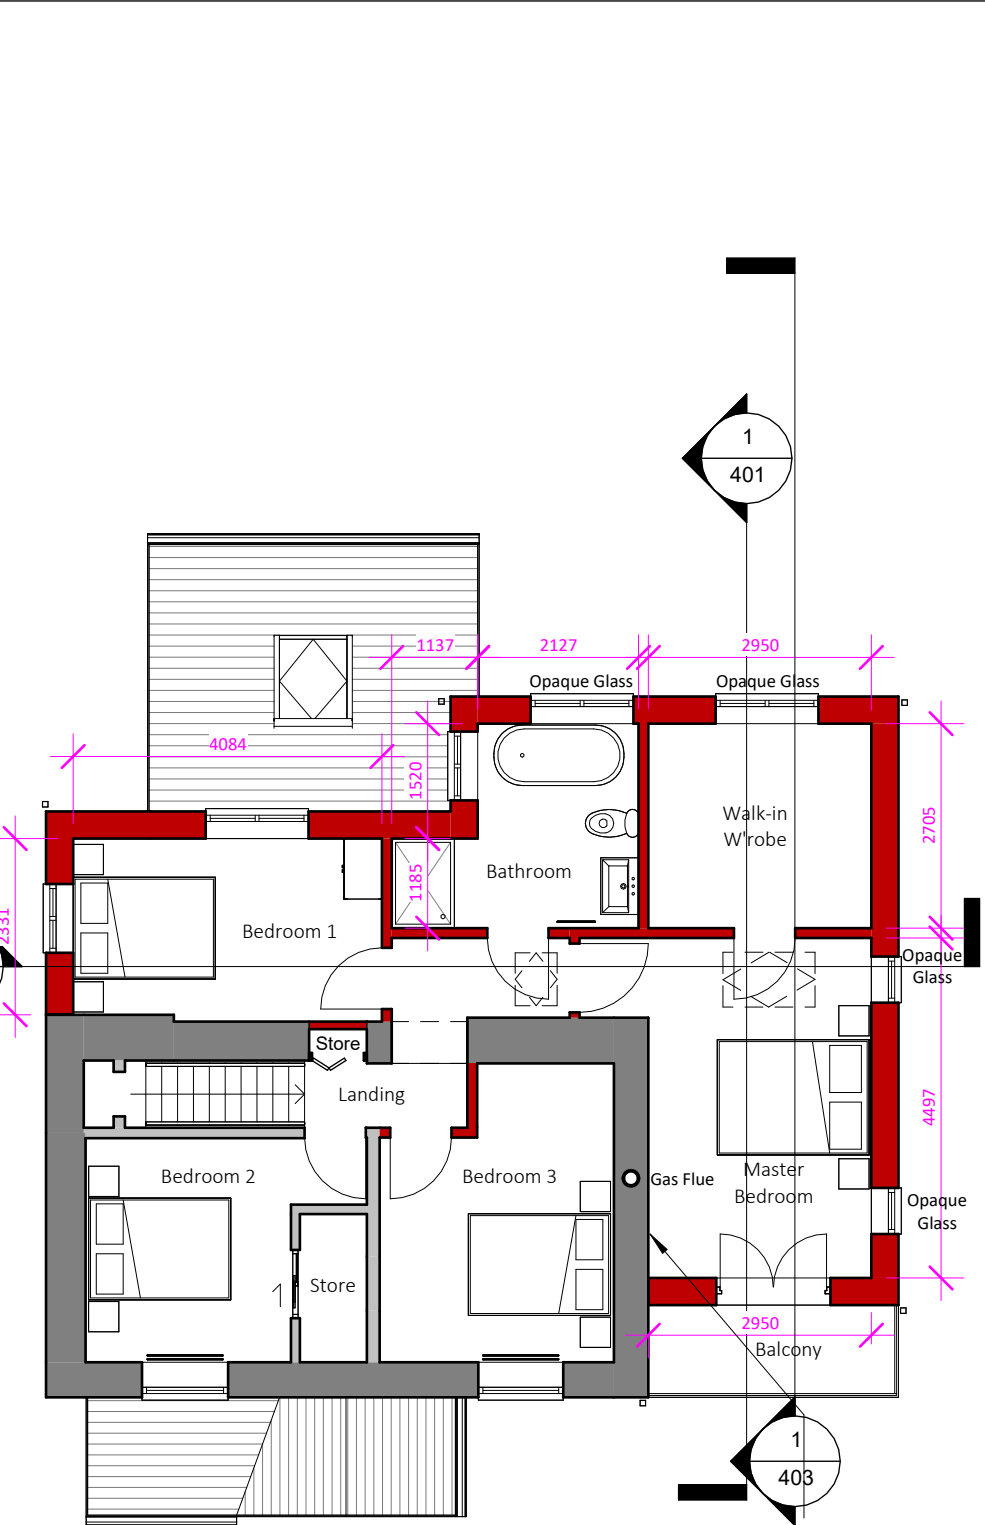

First Floor Plan

NOTE: Drawings for planning purposes only, not for construction

darkin
architects

drawing on
experience

www.darkinarchitects.com

CARDIFF 02922 744 005
LLANELLI 01554 778 730
NEATH 01639 505 566

info@darkinarchitects.com

RIBA
Chartered Practice

THIS DRAWING IS THE COPYRIGHT OF DARKIN ARCHITECTS AND MAY NOT BE COPIED, ALTERED OR REPRODUCED IN ANY FORM OR PASSED TO A THIRD PARTY WITHOUT THEIR CONSENT. DIMENSIONS MUST BE CHECKED AND VERIFIED ON SITE AND ANY DISCREPANCIES SHOULD BE REPORTED TO THE ARCHITECT. THIS DRAWING MUST NOT BE SCALED AND SHOULD BE READ IN CONJUNCTION WITH ALL OTHER CONSULTANT'S DRAWINGS. IF IN DOUBT ASK FOR CONFIRMATION.

No.	Description	By	Date
B	Dims Added	DKC	10/12/2021
C	Bedroom 4 Removed	DKC	15/02/2022
D	Layout Amended	DKC	06/04/2022
E	Window, Store, and Boiler Added	DKC	08/04/2022
F	Notes Amended	DKC	26/05/2022

CLIENT

Gemma Coombs

PROJECT

Domestic Extension

PROJECT ADDRESS

13 Henfaes Road,
Tonna, Neath Port Talbot
SA11 3DX

DRAWING TITLE

Proposed Floor Plans

DRAWN BY	CHECKED BY	© Copyright Darkin Architects 2021
DKC	DLD	
PROJECT REF	SCALE	PAPER SIZE
RH507	1 : 100	A3
DRAWING	REVISION	DATE
104	F	22/11/21