


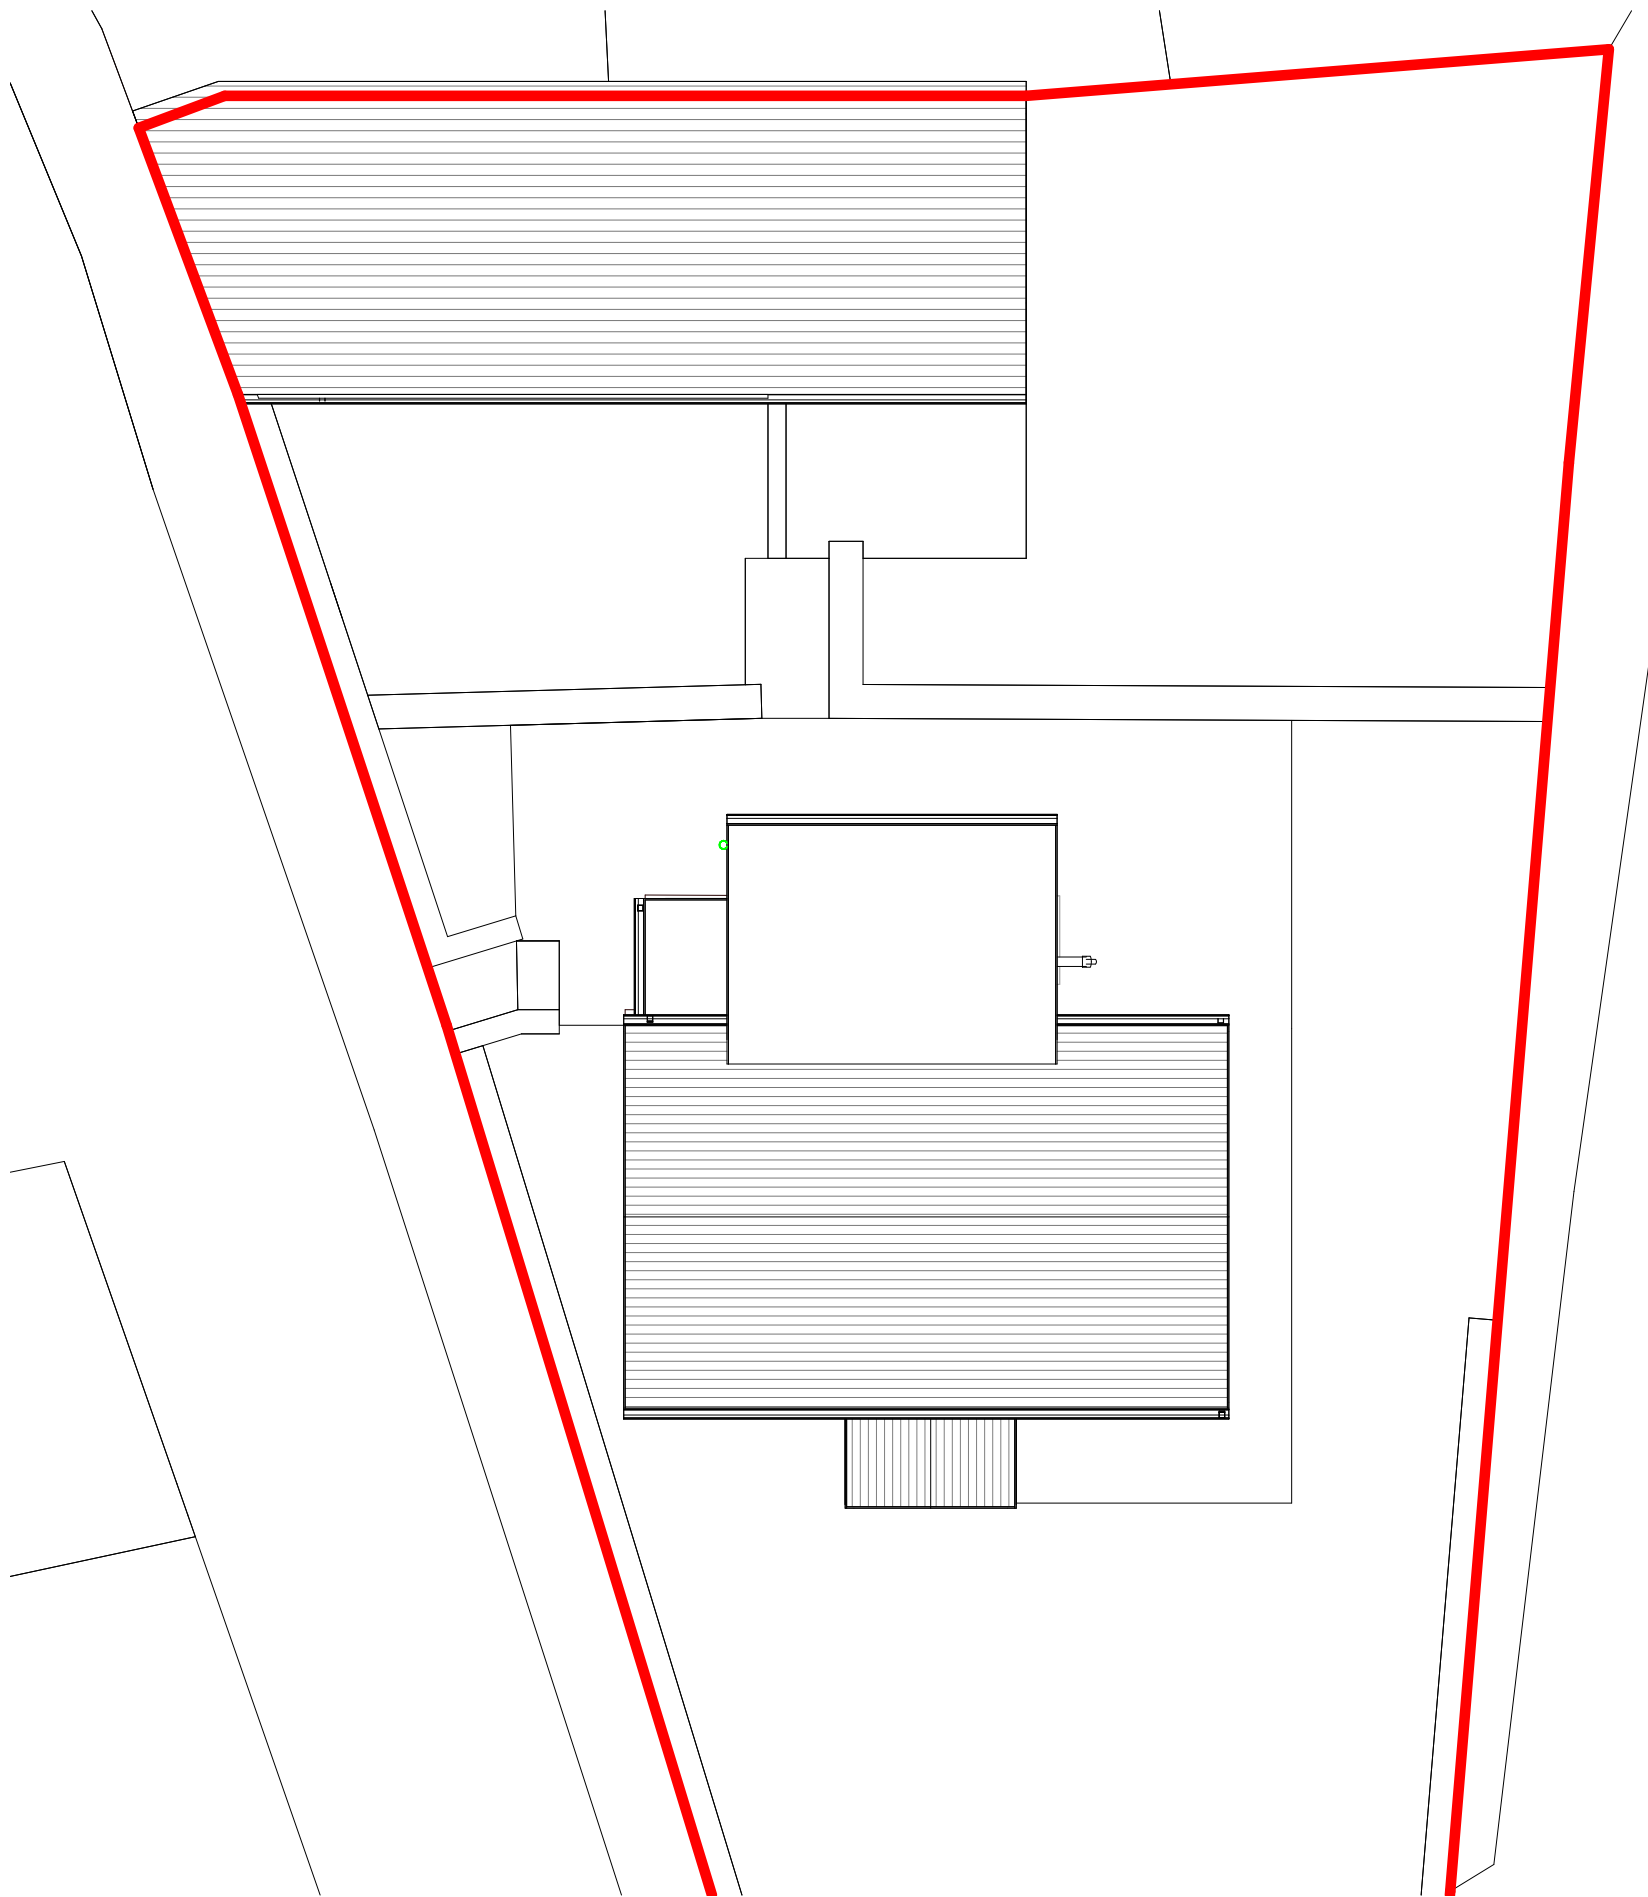

darkin architects drawing on experience www.darkinarchitects.com CARDIFF 02922 744 005 LLANELLI 01554 778 730 NEATH 01639 505 566 info@darkinarchitects.com RIBA Chartered Practice	NOTES				CLIENT Gemma Coombs		
					PROJECT Domestic Extension		
					PROJECT ADDRESS 13 Henfaes Road, Tonna, Neath Port Talbot SA11 3DX		
					DRAWING TITLE: Existing Roof Plan		
	No.	Description	By	Date	DRAWN BY	CHECKED BY	© Copyright Darkin Architects 2022
					DKC	DLD	
					PROJECT REF	SCALE	PAPER SIZE
THIS DRAWING IS THE COPYRIGHT OF DARKIN ARCHITECTS AND MAY NOT BE COPIED, ALTERED OR REPRODUCED IN ANY FORM OR PASSED TO A THIRD PARTY WITHOUT THEIR CONSENT. DIMENSIONS MUST BE CHECKED AND VERIFIED ON SITE AND ANY DISCREPANCIES SHOULD BE REPORTED TO THE ARCHITECT. THIS DRAWING MUST NOT BE SCALED AND SHOULD BE READ IN CONJUNCTION WITH ALL OTHER CONSULTANT'S DRAWINGS. IF IN DOUBT ASK FOR CONFIRMATION.					RH507	1 : 100	A3
					DRAWING	REVISION	DATE
					106		31/05/22