


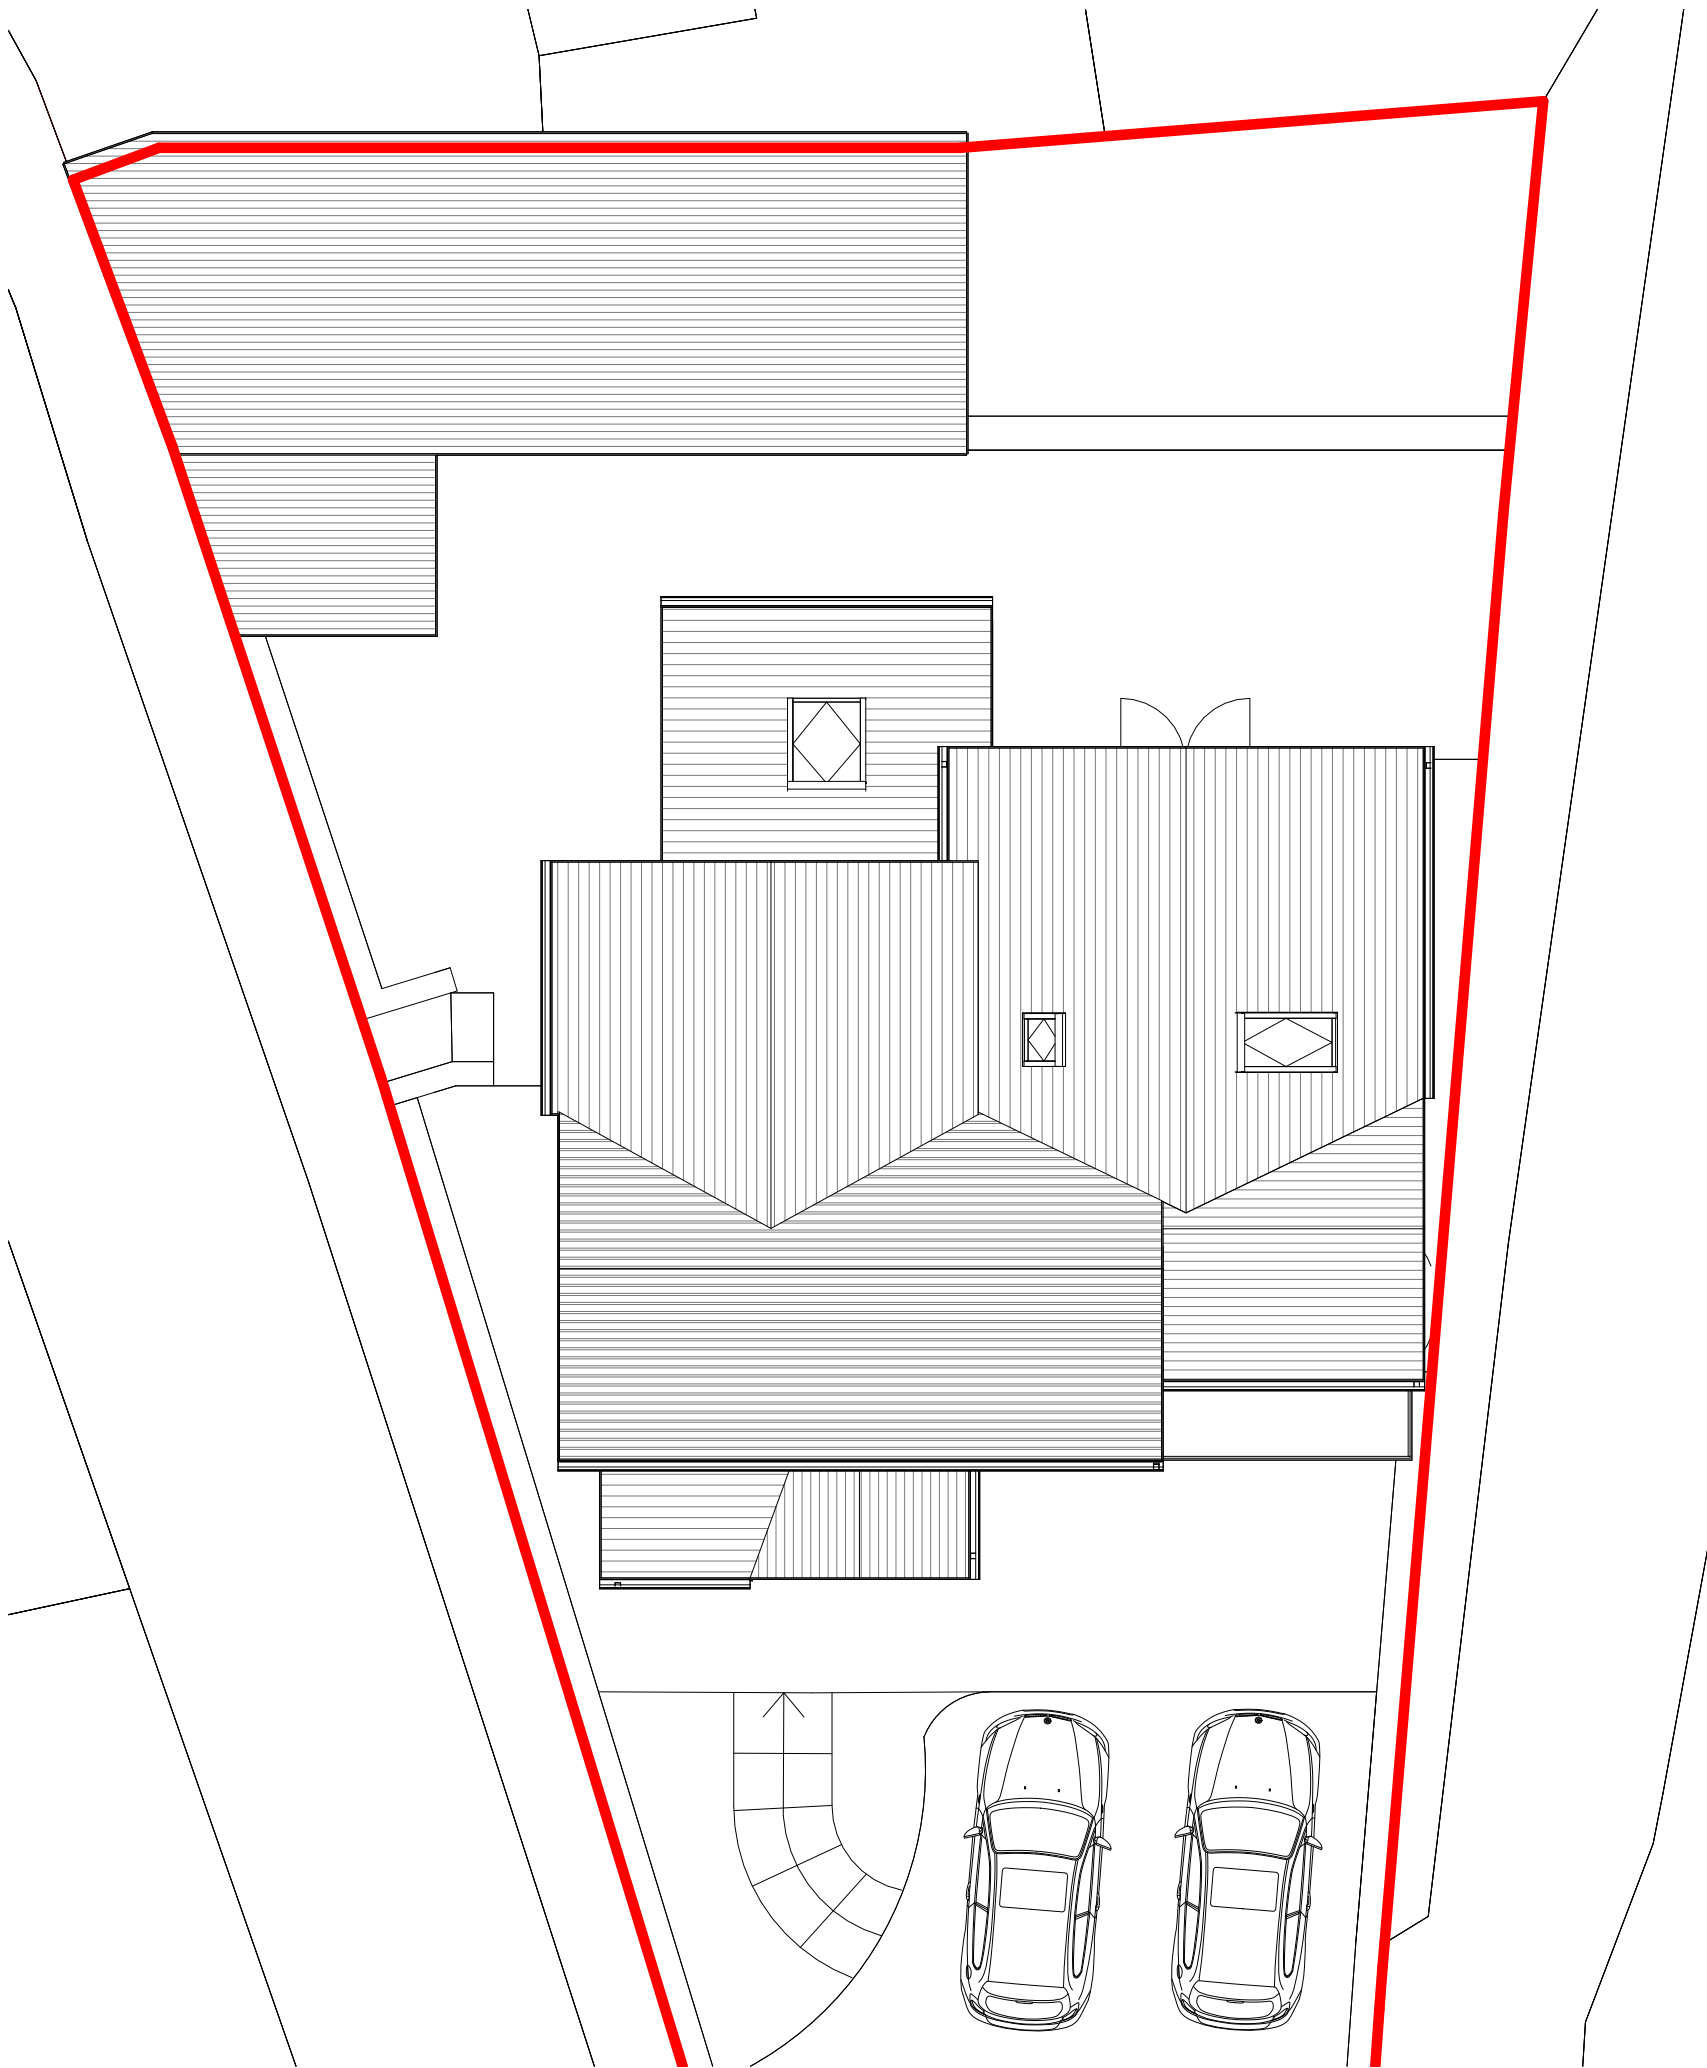

darkin architects drawing on experience www.darkinarchitects.com CARDIFF 02922 744 005 LLANELLI 01554 778 730 NEATH 01639 505 566 info@darkinarchitects.com RIBA Chartered Practice <tr><td colspan="4">NOTES</td><td colspan="3">CLIENT Gemma Coombs</td></tr> <tr><td colspan="4" rowspan="3"></td><td colspan="3">PROJECT Domestic Extension</td></tr> <tr><td colspan="3">PROJECT ADDRESS 13 Henfaes Road, Tonna, Neath Port Talbot SA11 3DX</td></tr> <tr><td colspan="3">DRAWING TITLE: Proposed Roof Plan</td></tr> <tr><td>No.</td><td>Description</td><td>By</td><td>Date</td><td>DRAWN BY</td><td>CHECKED BY</td><td>© Copyright</td></tr> <tr><td></td><td></td><td></td><td></td><td>DKC</td><td>DLD</td><td>Darkin Architects 2022</td></tr> <tr><td></td><td></td><td></td><td></td><td>PROJECT REF</td><td>SCALE</td><td>PAPER SIZE</td></tr> <tr><td></td><td></td><td></td><td></td><td>RH507</td><td>1 : 100</td><td>A3</td></tr> <tr><td></td><td></td><td></td><td></td><td>DRAWING</td><td>REVISION</td><td>DATE</td></tr> <tr><td></td><td></td><td></td><td></td><td>107</td><td></td><td>31/05/22</td></tr>	NOTES				CLIENT Gemma Coombs							PROJECT Domestic Extension			PROJECT ADDRESS 13 Henfaes Road, Tonna, Neath Port Talbot SA11 3DX			DRAWING TITLE: Proposed Roof Plan			No.	Description	By	Date	DRAWN BY	CHECKED BY	© Copyright					DKC	DLD	Darkin Architects 2022					PROJECT REF	SCALE	PAPER SIZE					RH507	1 : 100	A3					DRAWING	REVISION	DATE					107		31/05/22
	NOTES				CLIENT Gemma Coombs	
					PROJECT Domestic Extension	
					PROJECT ADDRESS 13 Henfaes Road, Tonna, Neath Port Talbot SA11 3DX	
					DRAWING TITLE: Proposed Roof Plan	
	No.	Description	By	Date	DRAWN BY	CHECKED BY	© Copyright	
					DKC	DLD	Darkin Architects 2022	
					PROJECT REF	SCALE	PAPER SIZE	
					RH507	1 : 100	A3	
					DRAWING	REVISION	DATE	
				107		31/05/22	