




PART SIDE ELEVATION PROPOSED


REAR ELEVATION PROPOSED

PART SIDE ELEVATION PROPOSED

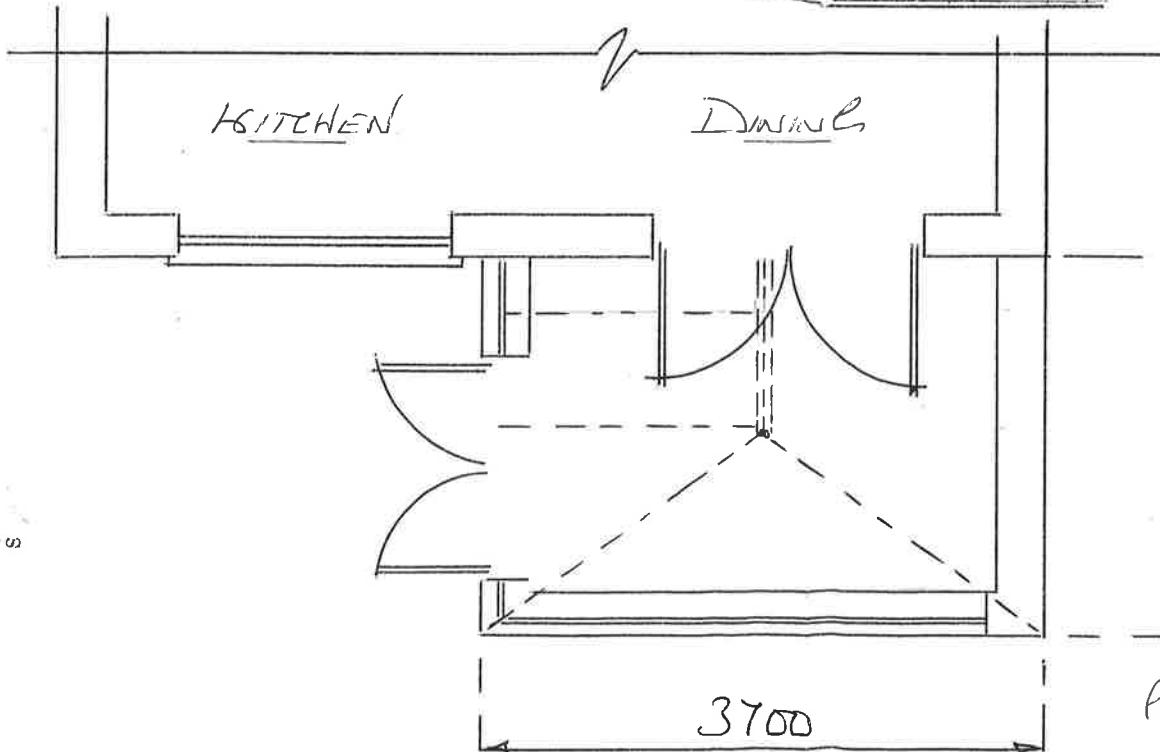

THE WOODEN POSTS
RETAINING WALL
WILL BE REPLACED
WITH A FACE BRICK
RETAINING WALL

NOTE NEW BRICKS
WILL MATCH
EXISTING MAIN
HOUSE BRICKS

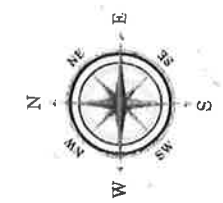

NOTES

EXTERNAL MATERIALS

WALLS: FACE BRICK

FRAMES: WHITE UPVC

GLAZING: CLEAR TOUGH

ROOF BARS: CARBON LINEY

ROOF GLAZING: ULTRA BLUE GLASS

ROOF TILES: LIGHTWEIGHT CO-POLYMER CARBON LINEY TILES



DUNRAVEN

Windows - Doors - Conservatories

St Davids House, Heol Mostyn, Village Farm Ind. Est
Pyle, Bridgend, CF33 6BJ


T: 01656 743 572 Y 745 035 F: 01656 745 918

No: P2022 10342

Client
MR & MRS TRINER

Job Title
PROPOSED CONSERVATORY
FOR: CLYN CROFIELD
PENRHWTYN
NORTH
SA11 2JR

Drawing Title
ERECT A CONSERVATORY
TO THE REAR
ELEVATION

 

Scale 1:50

Date 02-04-2022 Drawn by D THOMAS

2 of 2

Dwg No. 130883 Rev.