


|                |                                      |
|----------------|--------------------------------------|
| Project        | COUNTRY FLATS, SANDFIELDS            |
| Project number | N297                                 |
| Client         | HALE CONSTRUCTION LTD                |
| Title          | BIN STORE PLANS & ELEVATIONS SHEET 1 |
| Drawing number | A019                                 |
| Scale          | As indicated at A1                   |
| Status         | INFORMATION                          |
| Drawn          | PC                                   |
| Date           | 30.11.21                             |

CHAMBERLAIN  
KING  
MOSS  
architecture


97a Globe Street | Penarth  
Vale of Glamorgan | CF64 1EE  
T: 02920 306400  
www.chamberlainking.co.uk

Notes


Do not scale from this drawing. Use figured dimensions only.  
The contractor is requested to check all dimensions before work  
which are displayed in millimeters unless stated otherwise.  
reported prior to commencement of works.  
Copyright of this drawing belongs solely to CKKA Ltd. This  
drawing must only be used for the purpose for which it is  
supplied and its contents must not be reproduced for any  
purpose without written permission.

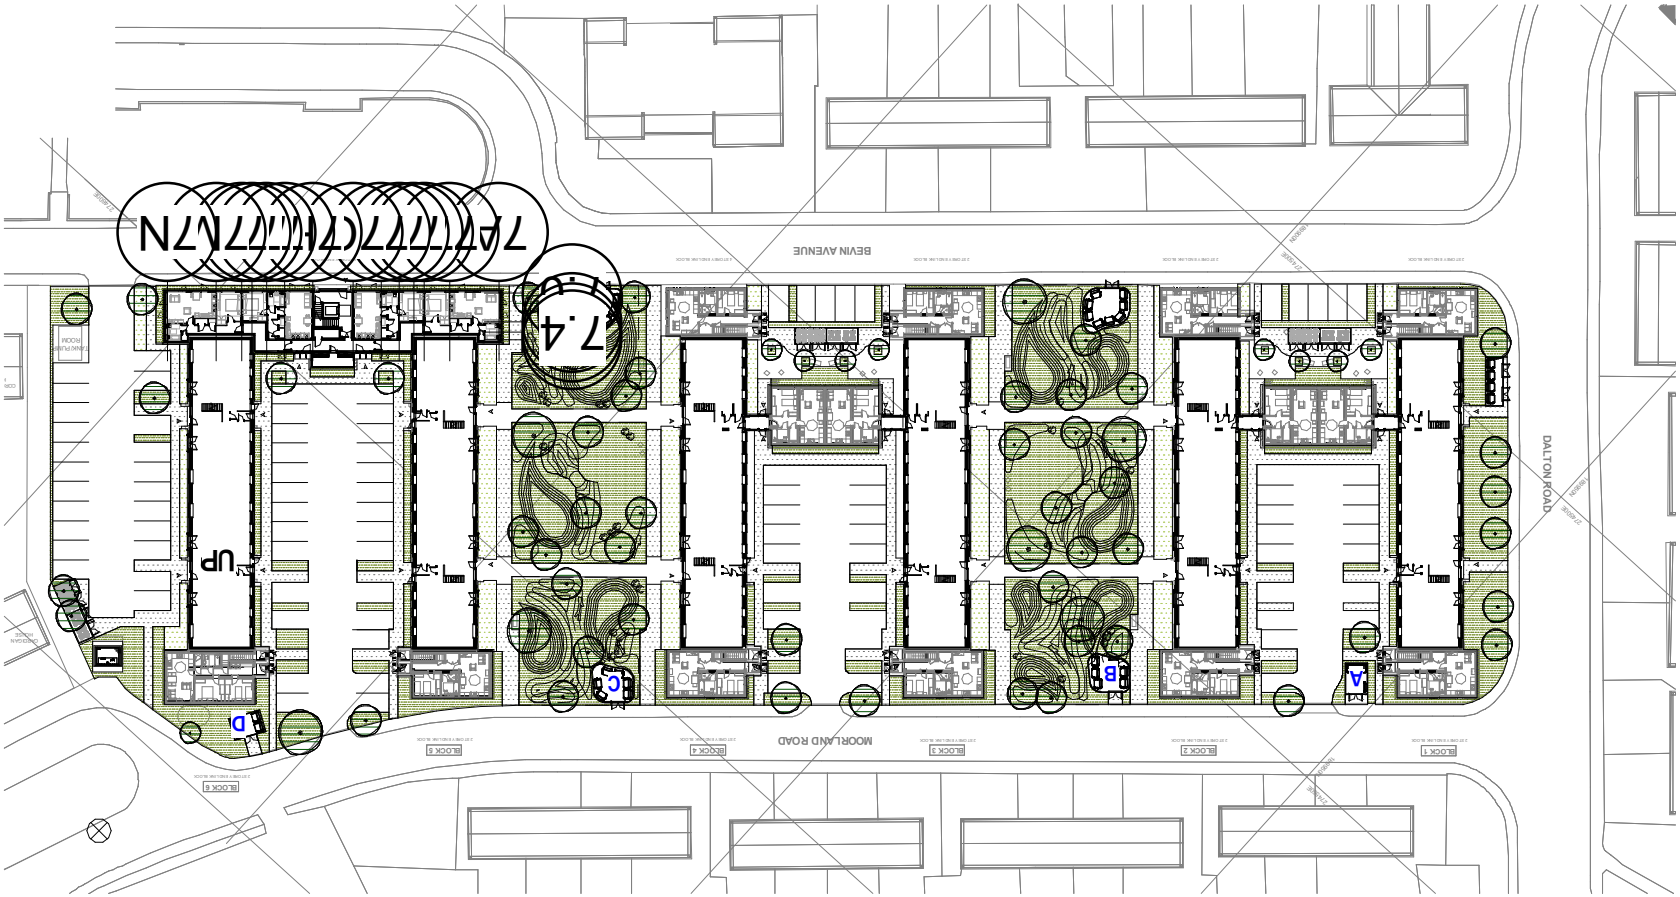


01 SITE PLAN - KEY  
1 : 1000

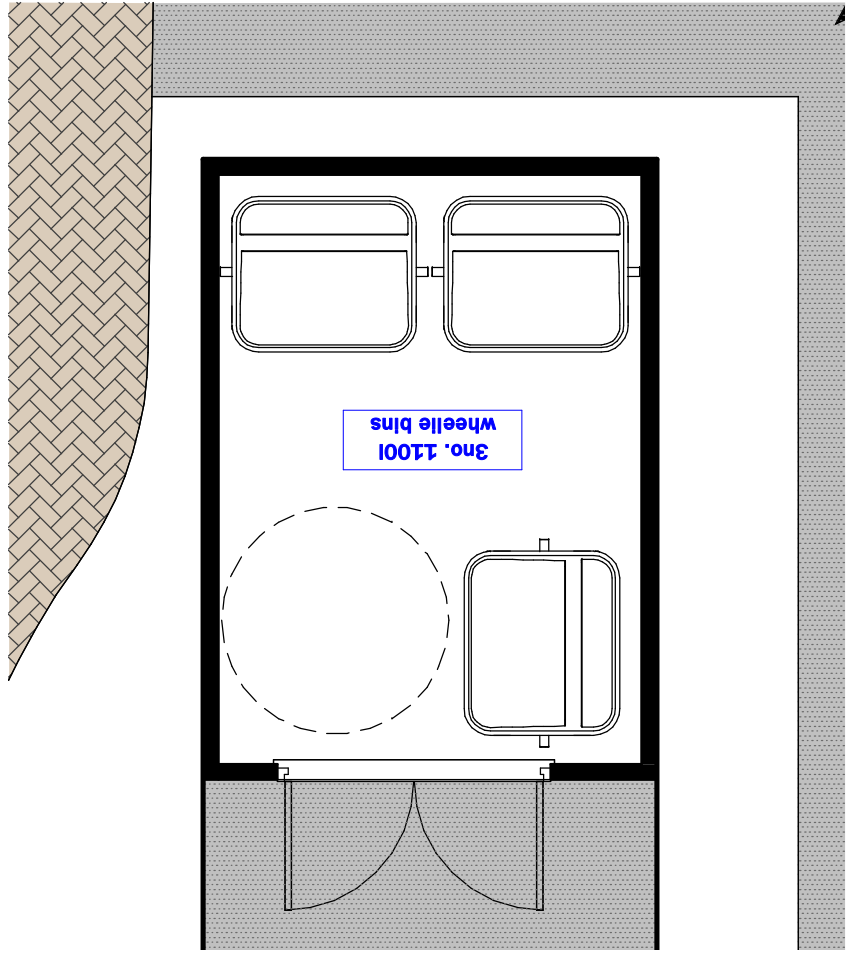


02 BIN STORE A  
1 : 50

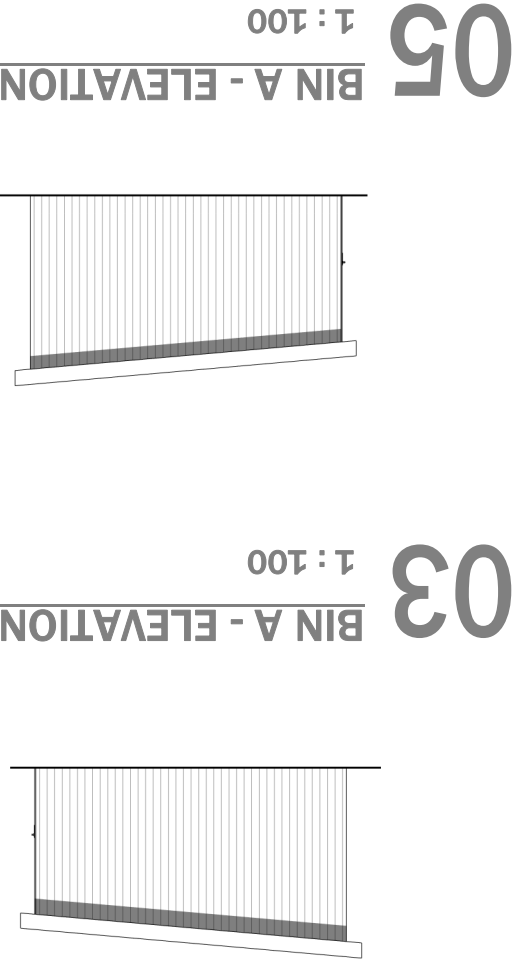


03 BIN A - ELEVATION 1  
1 : 100

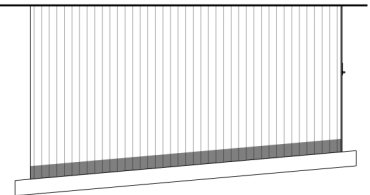


05 BIN A - ELEVATION 3  
1 : 100

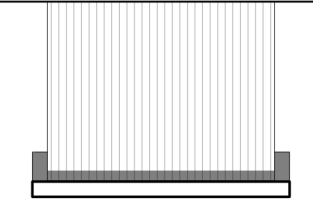


04 BIN A - ELEVATION 2  
1 : 100

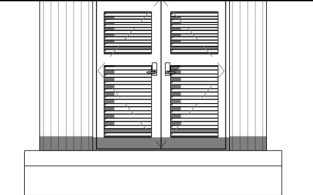


06 BIN A - ELEVATION 4  
1 : 100

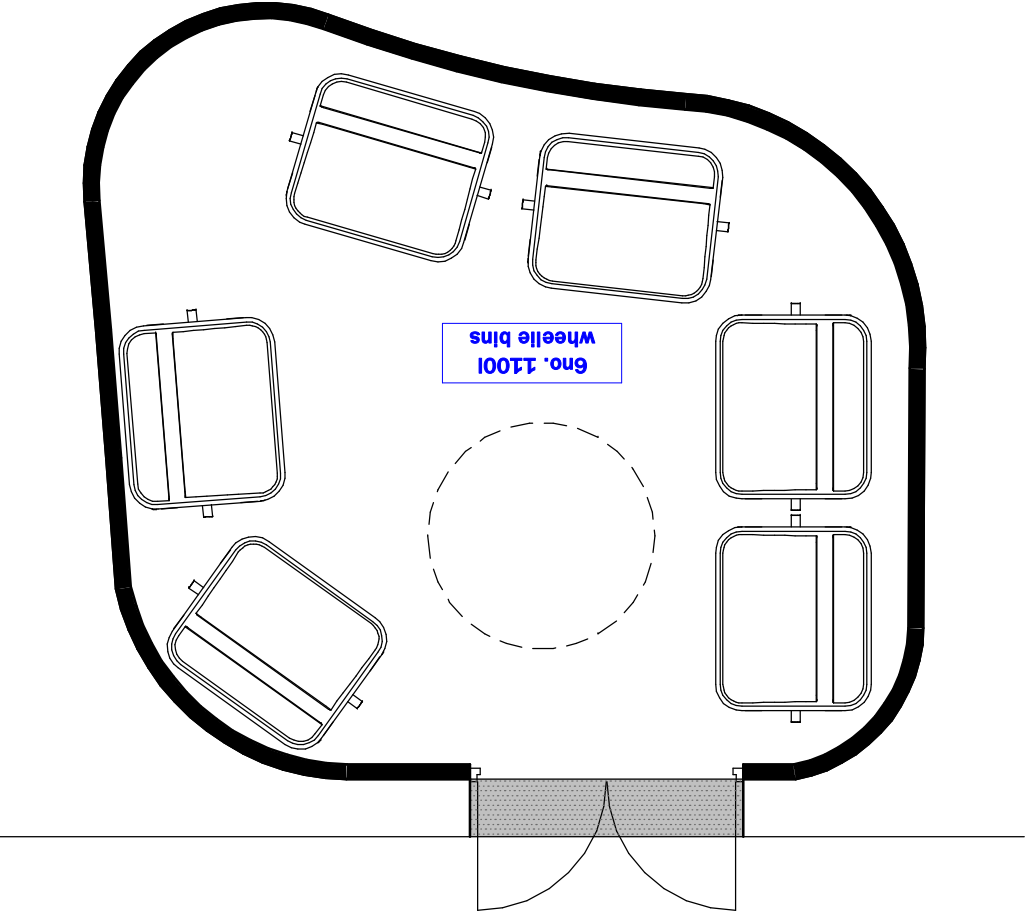


07 BIN STORE C  
1 : 50

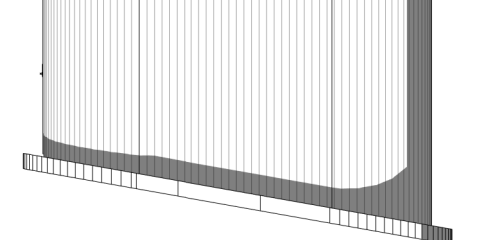


08 BIN B - ELEVATION 1  
1 : 100

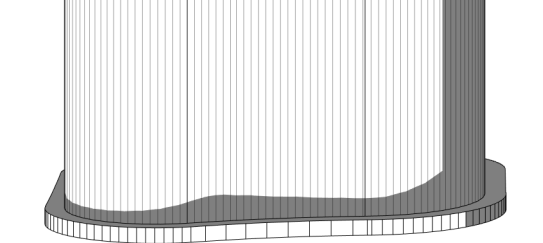


010 BIN B - ELEVATION 3  
1 : 100

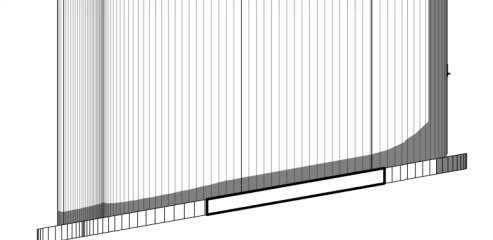


09 BIN B - ELEVATION 2  
1 : 100

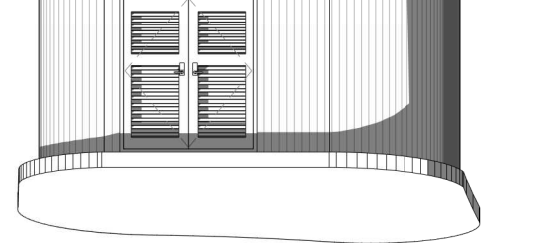


011 BIN B - ELEVATION 4  
1 : 100

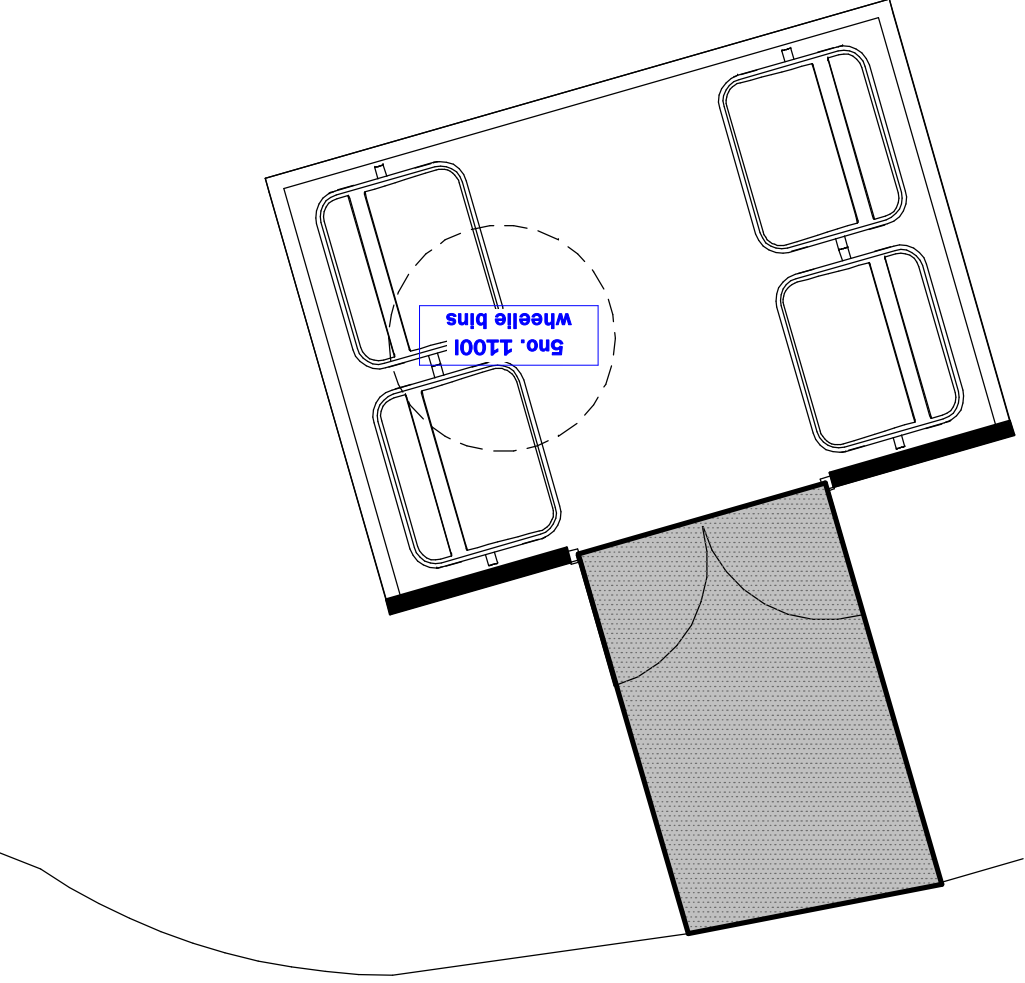


017 BIN STORE D  
1 : 50

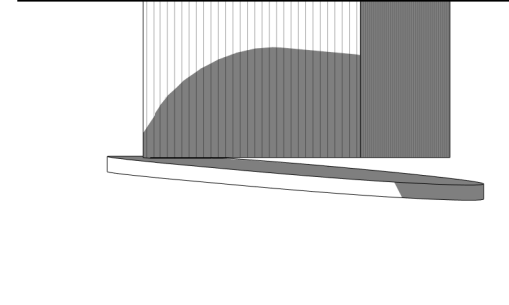

018 BIN D - ELEVATION 1  
1 : 100

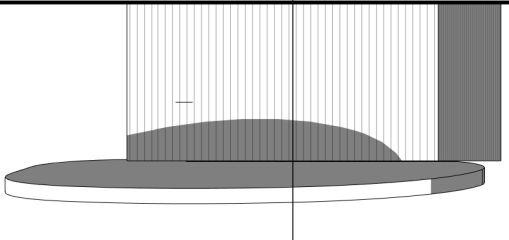


020 BIN D - ELEVATION 3  
1 : 100

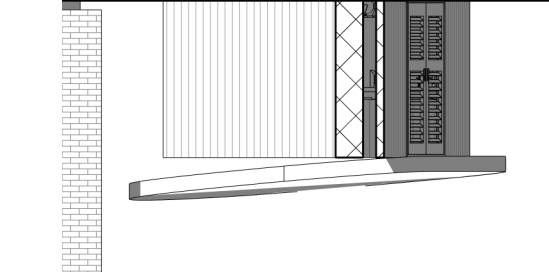


019 BIN D - ELEVATION 2  
1 : 100




021 BIN D - ELEVATION 4  
1 : 100

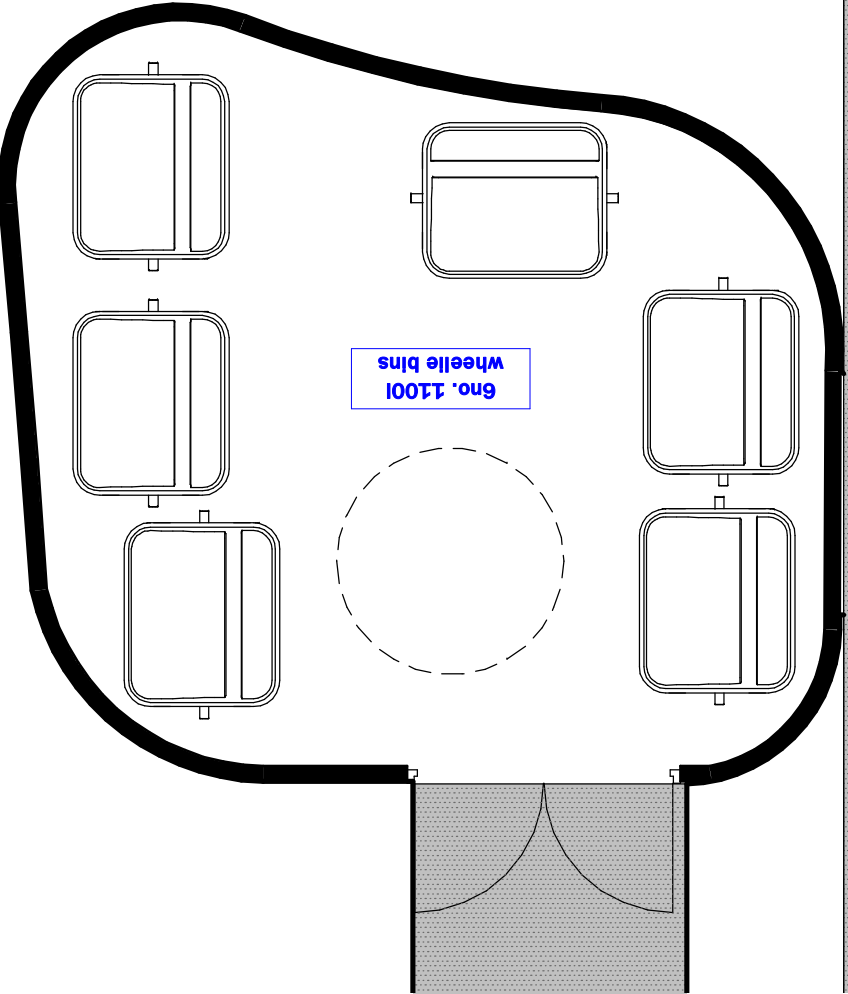


012 BIN STORE B  
1 : 50

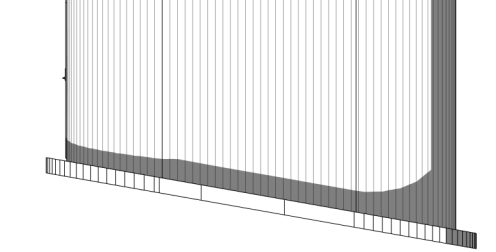

013 BIN C - ELEVATION 1  
1 : 100

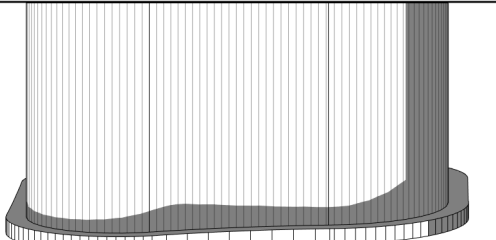

015 BIN C - ELEVATION 3  
1 : 100

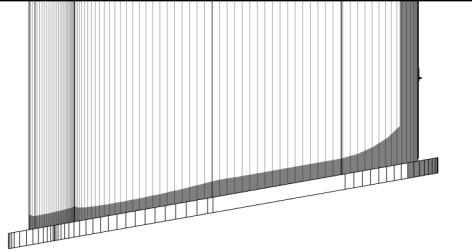

014 BIN C - ELEVATION 2  
1 : 100



016 BIN C - ELEVATION 4  
1 : 100