




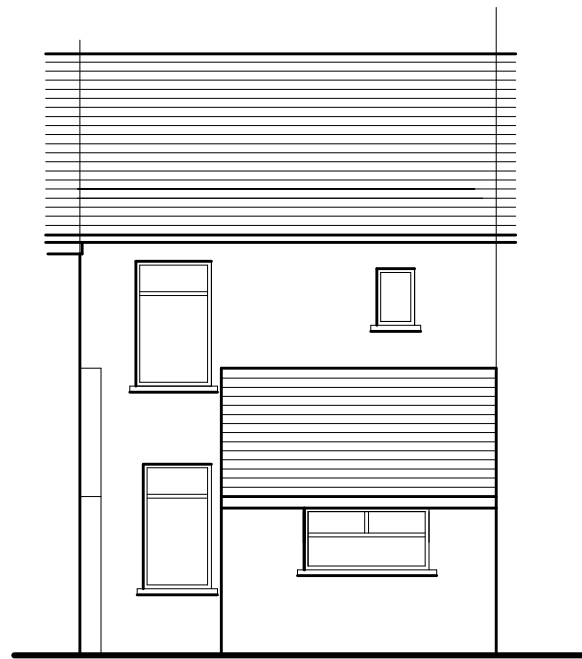

Existing Rear Elevation

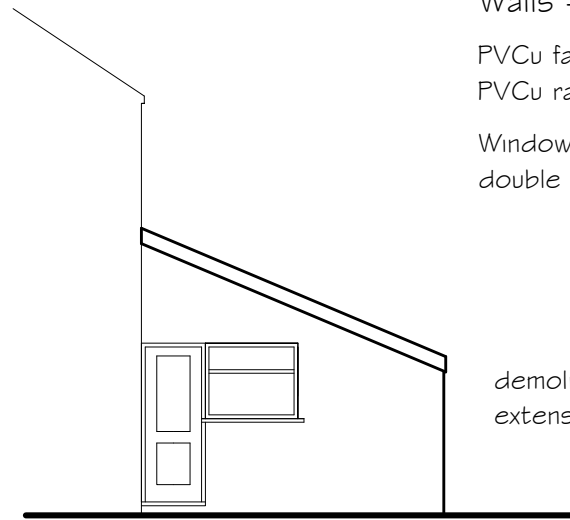

Existing LH Side Elevation

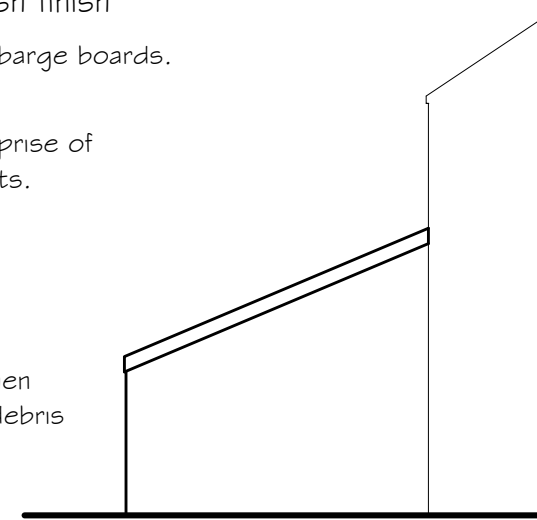

Existing RH Side Elevation

Existing Materials & Finishes

tiled roof



Walls - render & dash finish

PVCu fascia, soffit and barge boards.

PVCu rainwater goods

Windows, doors to comprise of double glazed PVCu units.

demolish existing kitchen extension, cart away debris

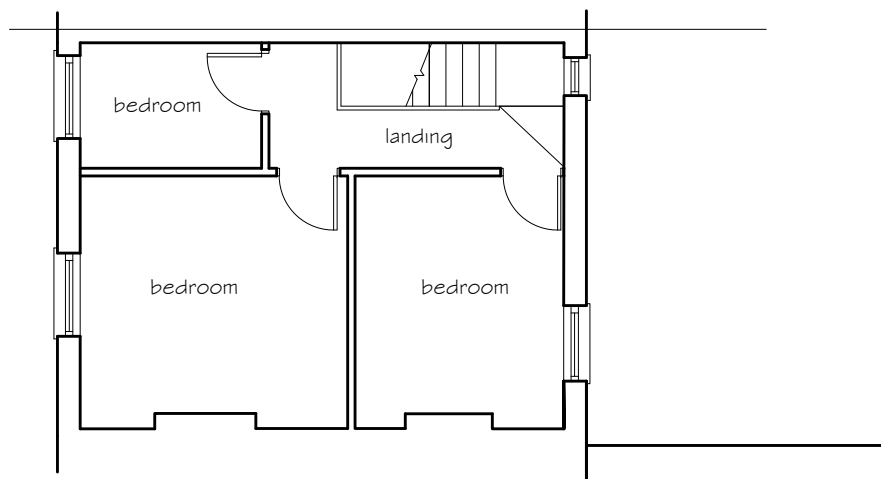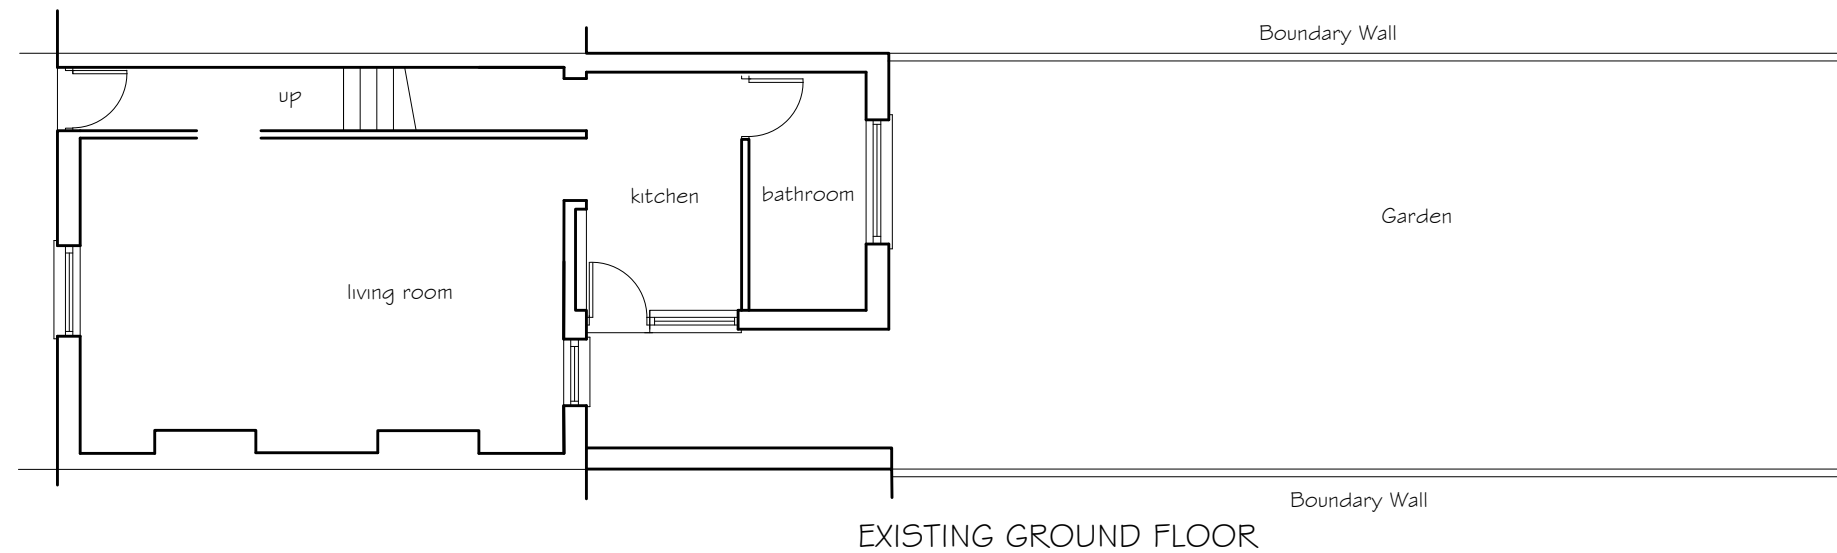

EXISTING FIRST FLOOR

GENERAL NOTES

THE DESIGN AND CONSTRUCTION OF THE BUILDING WORKS AND ALL SERVICES WILL BE CARRIED OUT TO SATISFY THE REQUIREMENTS SET OUT IN LATEST STATUTORY BUILDING REGULATIONS AND TO THE APPROVAL OF THE APPOINTED BUILDING INSPECTOR

project title
Proposed Rear Extension
18 Tudor Street
Port Talbot

drawing title
Existing Plans

Dwg No 18 TS - 01

May 2022 1:100