

Superseded

CONCEPT DESIGNS

DRAWING STATUS

Planning

PROJECT

191 Victoria Rd, Port Talbot - Residential Dwelling

TITLE

House - Proposed Floor Plans 01

CLIENT

Mr & Mrs G Thomas

DRAWN BY

DATE

03.06.22

Gareth Owen

SCALE (@A3)

PROJECT NO.

1 : 100

GOCD GKT01

DRAWING NO.



REV

B00A

-

GO CONCEPT DESIGNS, 9 DARWIN RD, PORT TALBOT, SA12 6BT

gareth@goconceptdesigns.co.uk

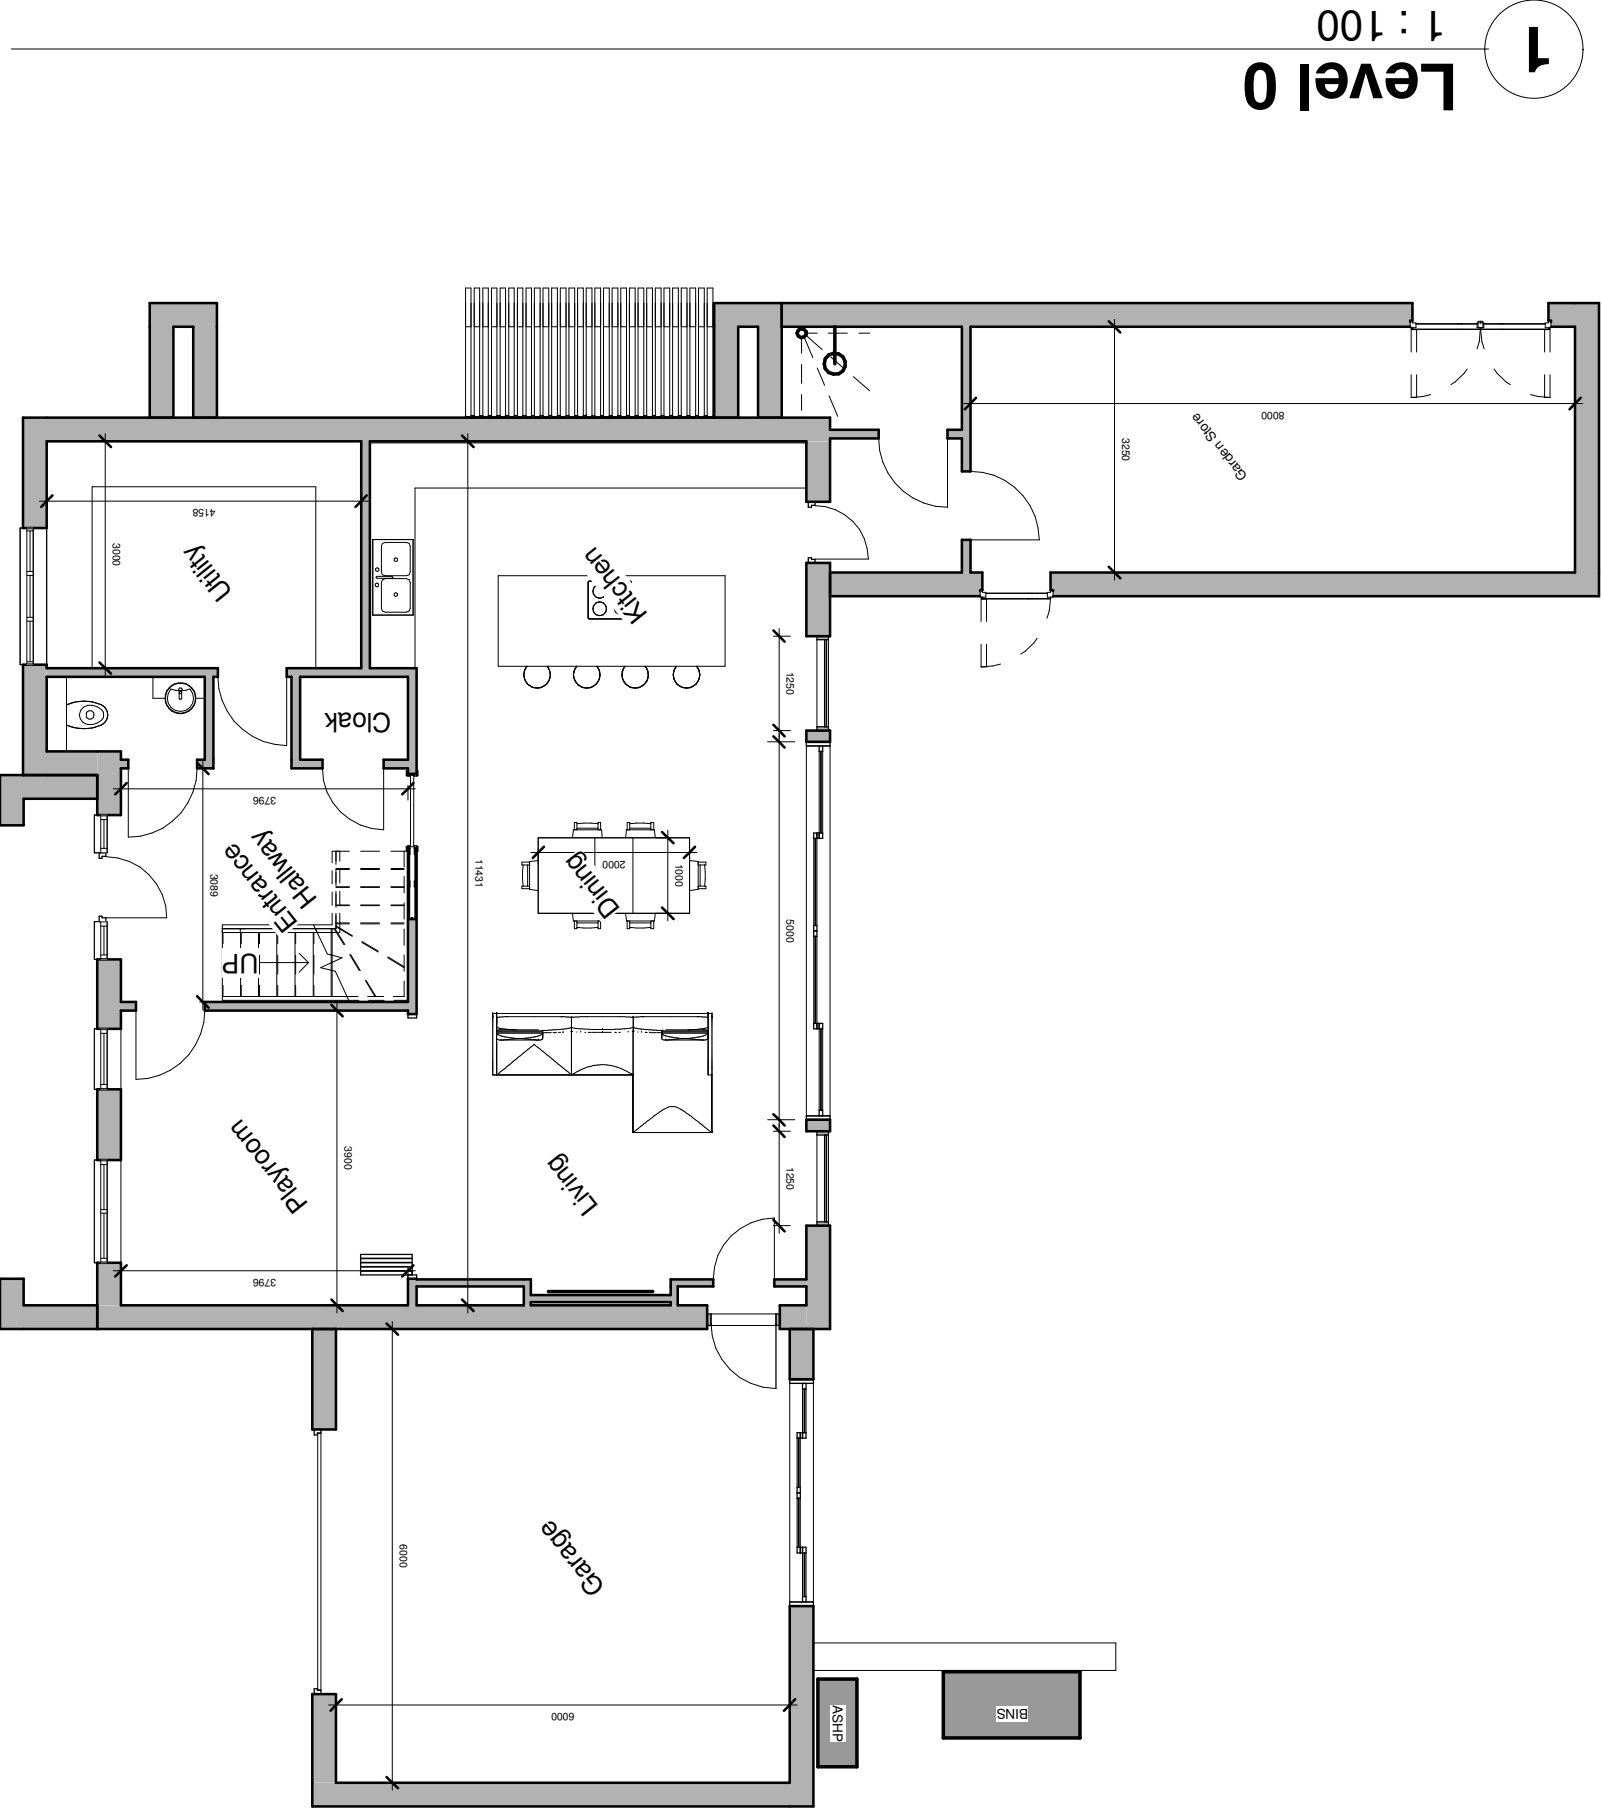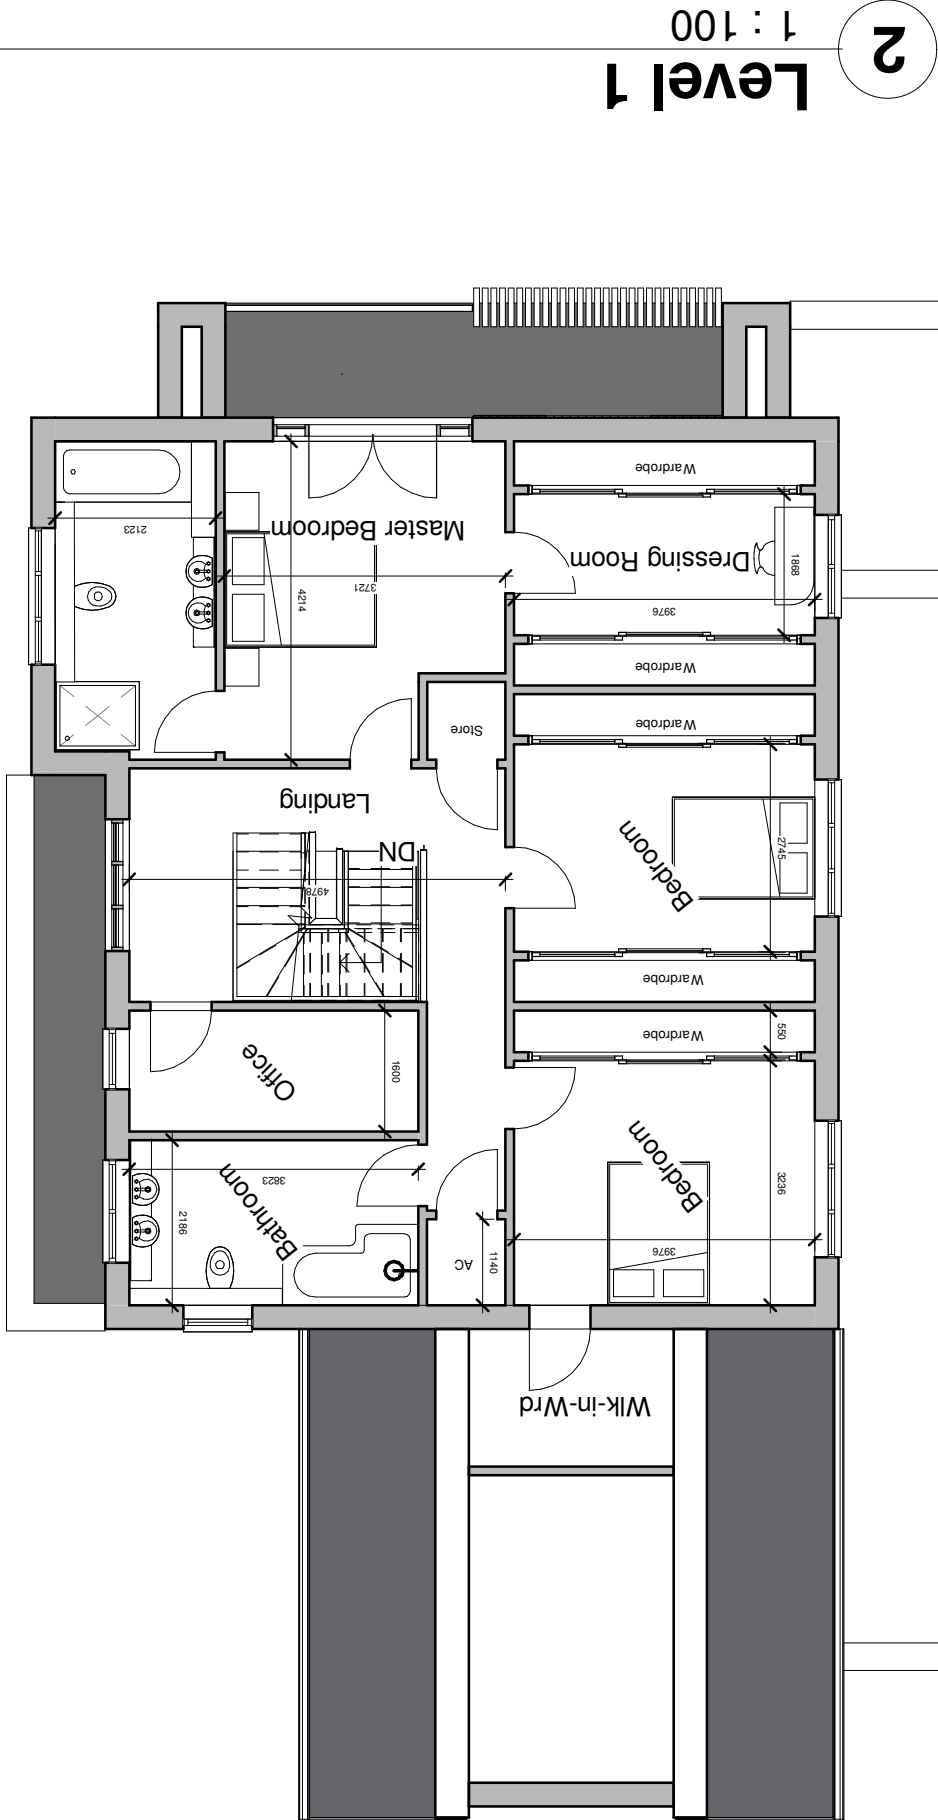

Superseded

CONCEPT DESIGNS

DRAWING STATUS

Planning

PROJECT

191 Victoria Rd, Port Talbot - Residential Dwelling

TITLE

House - Proposed Floor Plans 02

CLIENT

Mr & Mrs G Thomas

DRAWN BY

Gareth Owen

DATE

03.06.22

SCALE (@A3)

1 : 100

PROJECT NO.

GOCD GKT01

DRAWING NO.



B001B

REV

-

GO CONCEPT DESIGNS, 9 DARWIN RD, PORT TALBOT, SA12 6BT

gareth@gococonceptdesigns.co.uk

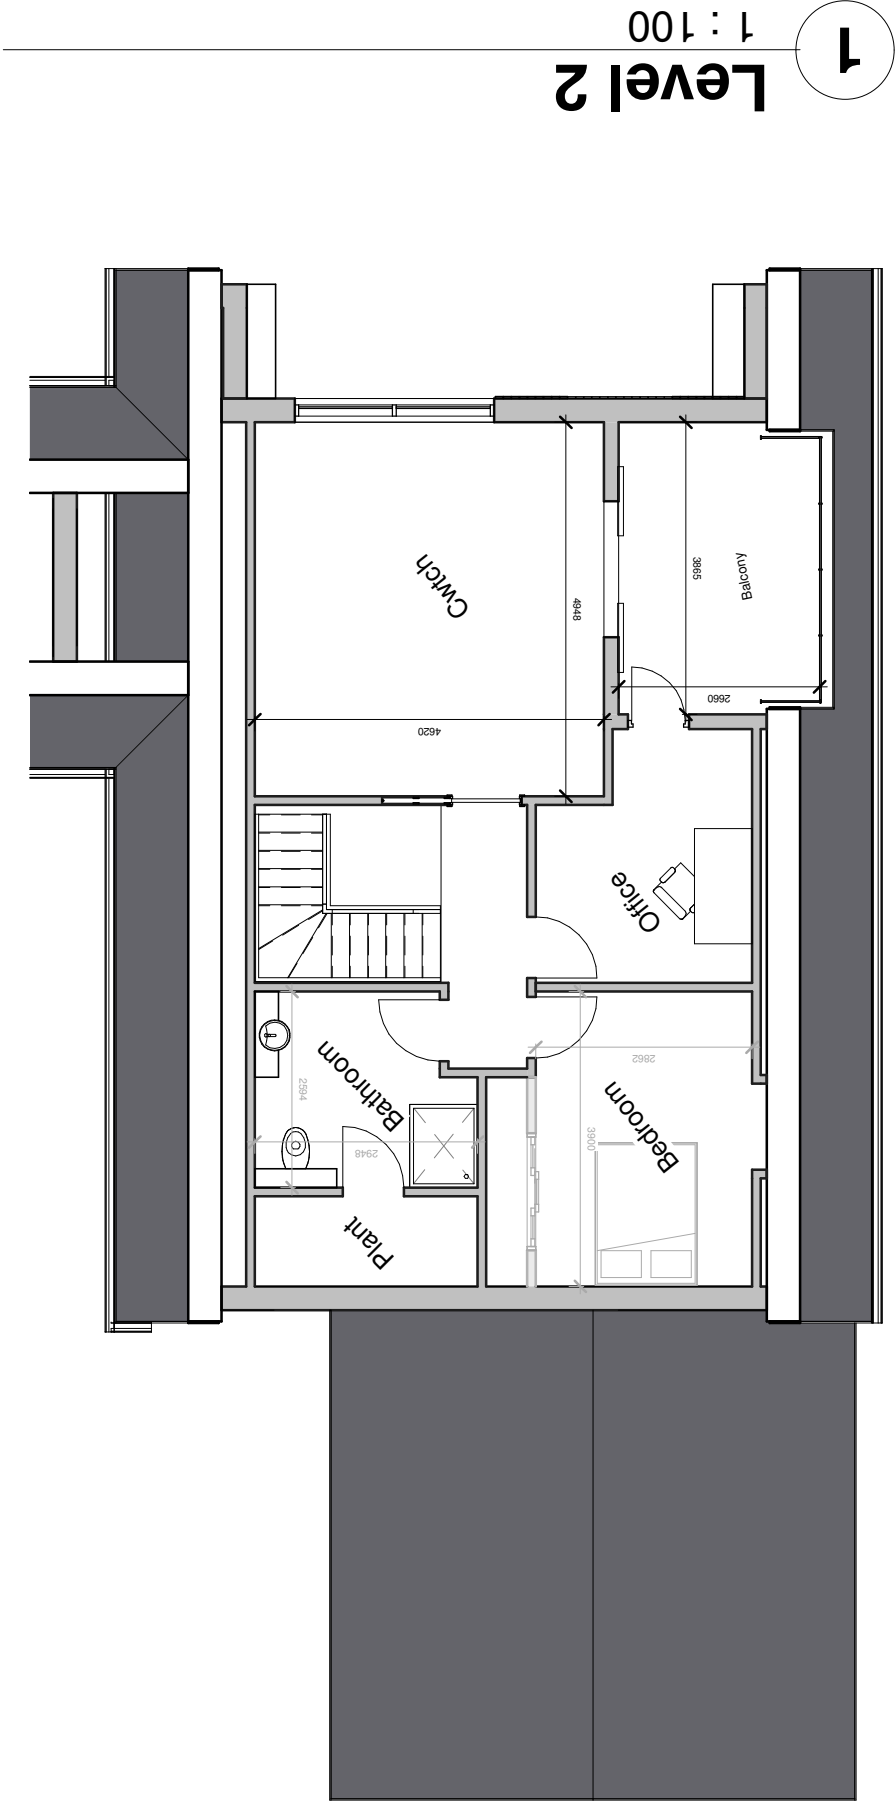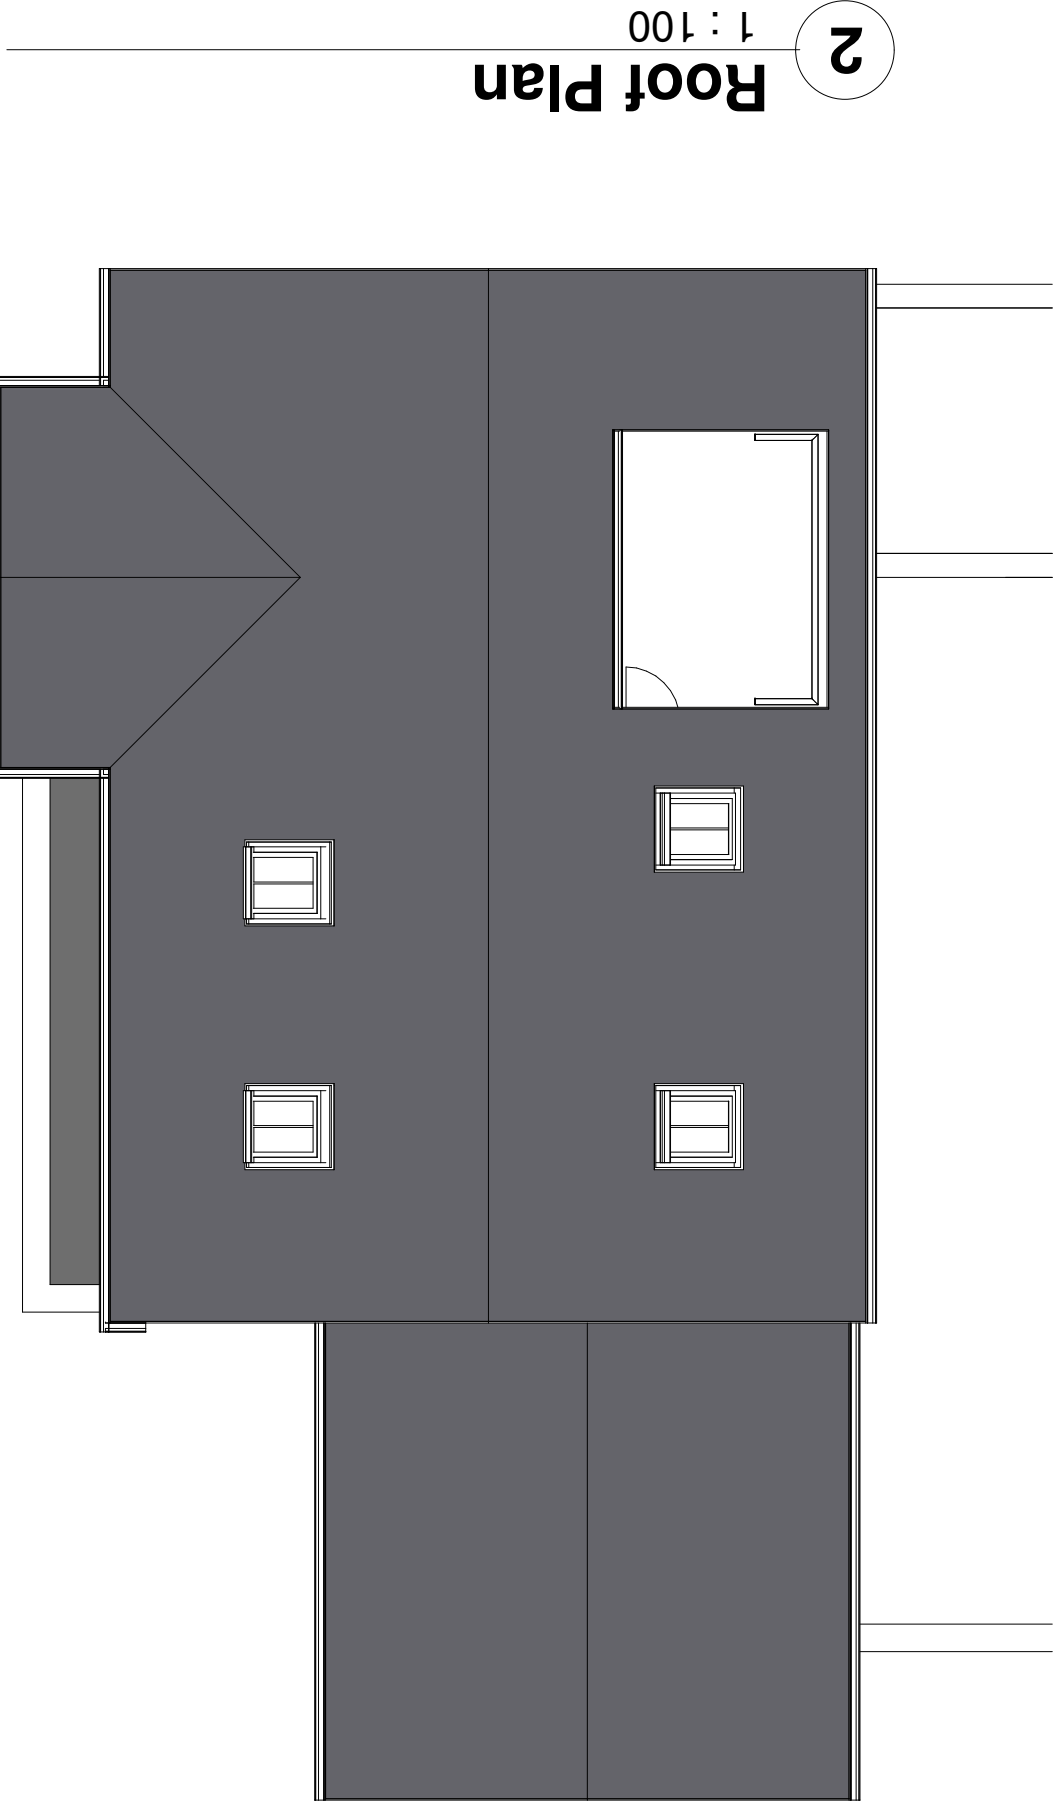

Superseded

CONCEPT DESIGNS

DRAWING STATUS

Planning

PROJECT

191 Victoria Rd, Port Talbot - Residential Dwelling

TITLE

House - Proposed Elevations 01

CLIENT

Mr & Mrs G Thomas

DRAWN BY

Gareth Owen

DATE

03.06.22

SCALE (@A3)

1 : 100

PROJECT NO.

GOCD GKT01

DRAWING NO.


B002A

REV

-

GO CONCEPT DESIGNS, 9 DARWIN RD, PORT TALBOT, SA12 6BT

gareth@goconceptdesigns.co.uk

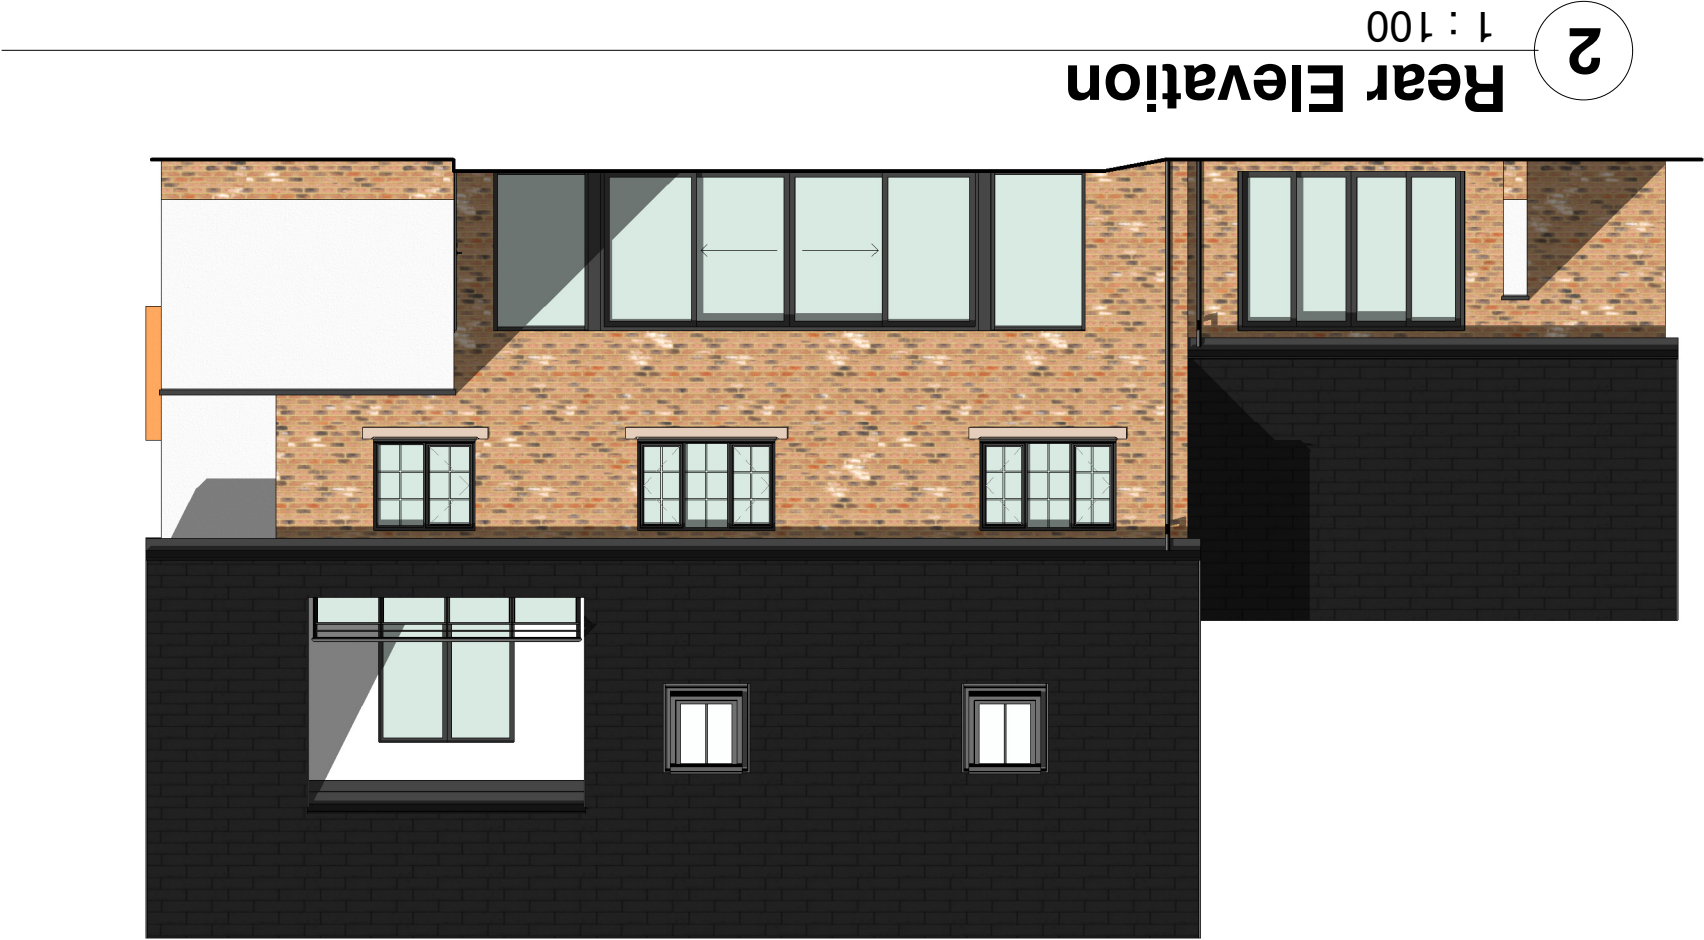

Superseded



CONCEPT DESIGNS

DRAWING STATUS

Planning

PROJECT

191 Victoria Rd, Port Talbot -
Residential Dwelling

TITLE

House - Proposed Elevations 02

CLIENT

Mr & Mrs G Thomas

DRAWN BY

Gareth Owen

DATE

03.06.22

SCALE (@A3)

1 : 100

PROJECT NO.

GOCD GKT01

DRAWING NO.

B002B

REV

-

GO CONCEPT DESIGNS, 9 DARWIN RD, PORT
TALBOT, SA12 6BT

gareth@goconceptdesigns.co.uk

