
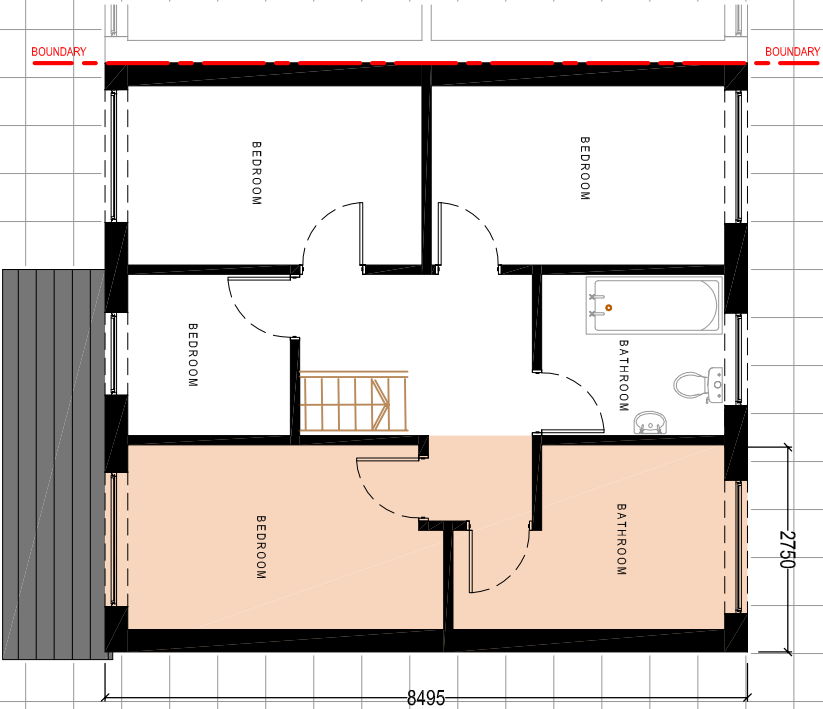
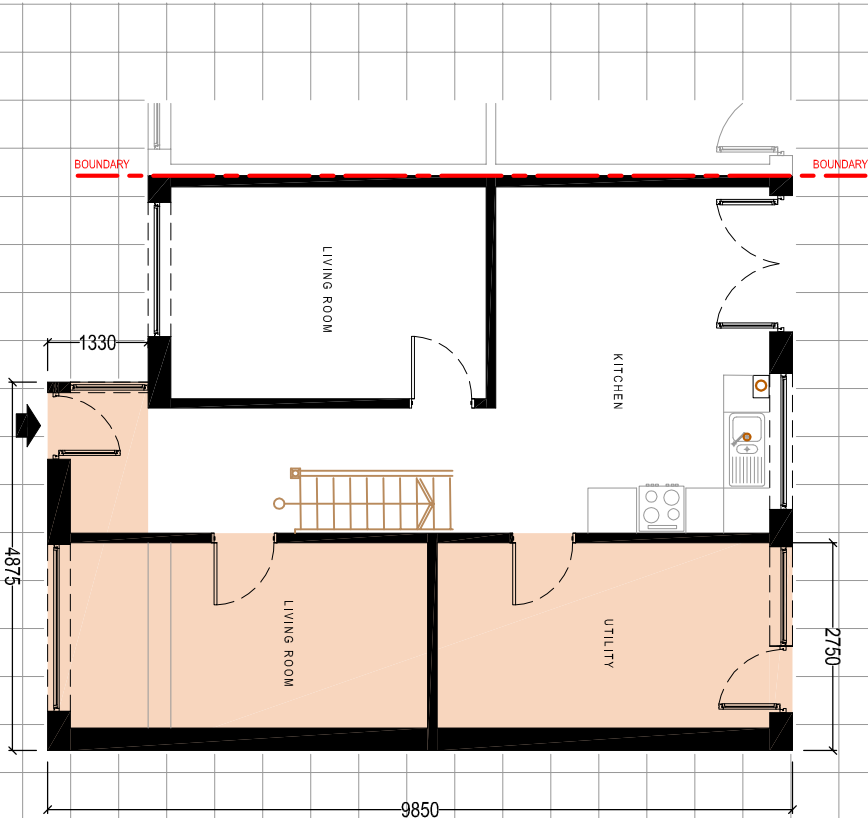
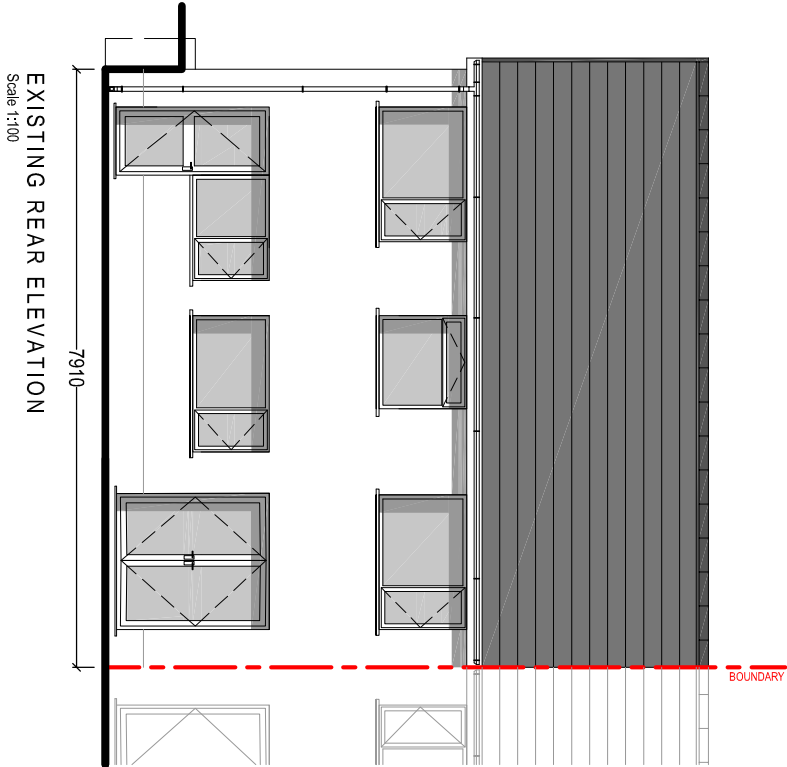
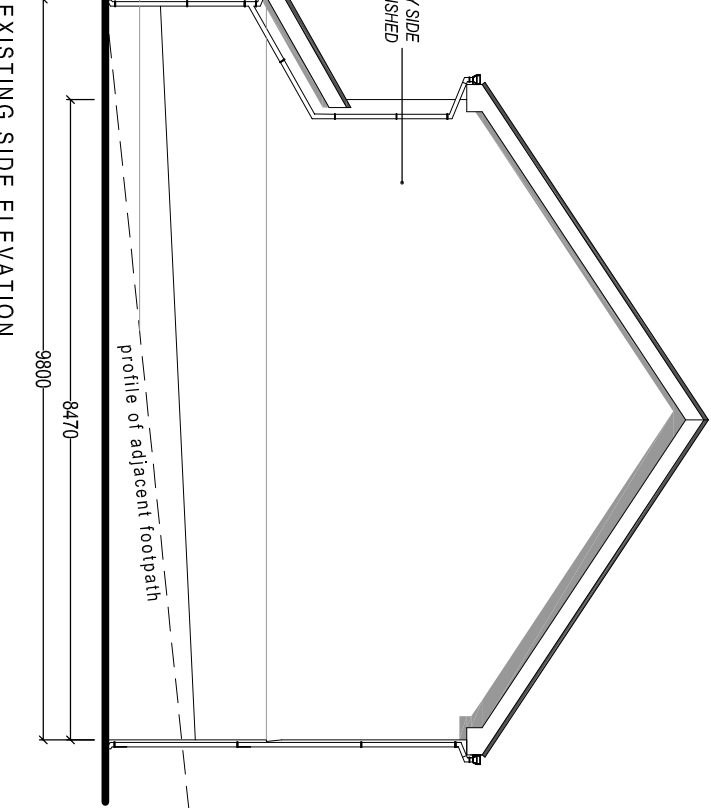


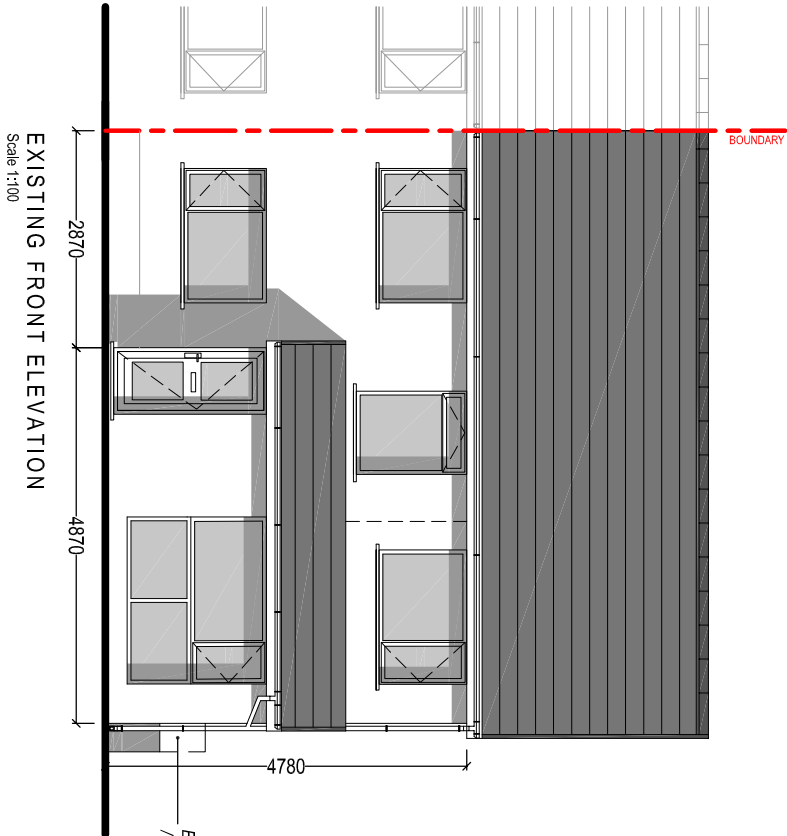

EXISTING SIDE EXTENSION
(and part front porch) TO BE
DEMOLISHED. SEE PROPOSED
FOR DETAILS.

EXISTING GROUND FLOOR PLAN

Scale 1:100

EXISTING FIRST FLOOR PLAN

Scale 1:100

Client:

Mr Ieuan Jones
1 Bryn Morgrug
Allwen
SA8 3DG

Project Title:

PROPOSED DOUBLE STOREY
SIDE EXTENSION
(Reconstruction of Existing)

General Notes:
1. Do not scale from this drawing. Take figured dimensions only.
2. Dimensions are in millimetres unless otherwise stated.

Drawing Issue:

PLANNING

Drawing Title:

EXISTING ELEVATIONS & FLOOR PLANS

Drawing No:

003

Revision:

A

Date:

26-04-2022

Revised:

06-06-2022

Scale(s):

1:100

Paper Size:

A3



Cwm Planning & Design Ltd.
(Civil, Structural & Architectural)