



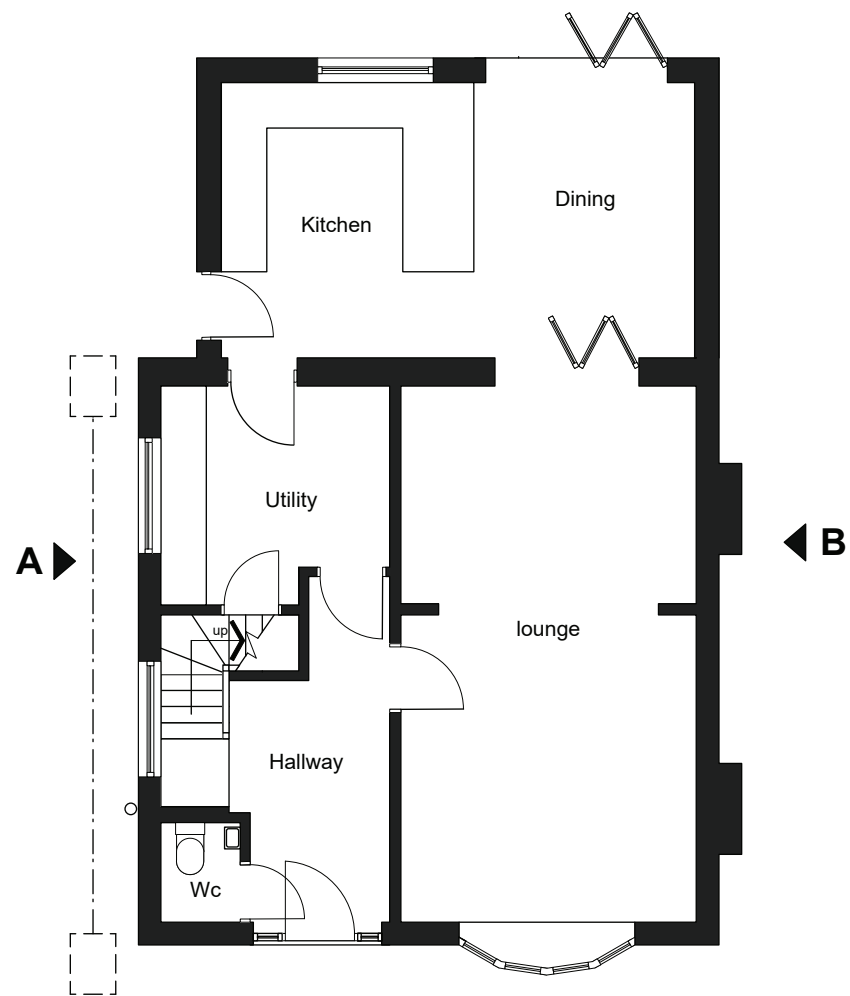


GA Plan

Scale 1:100

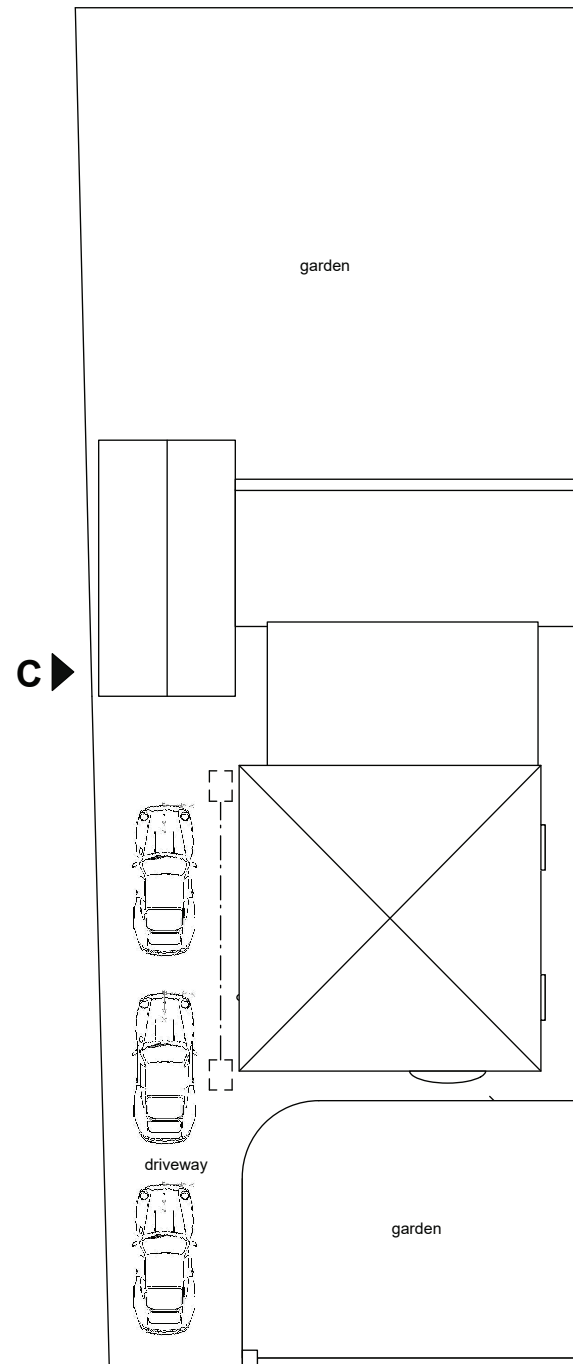

Site Plan

Scale 1:200

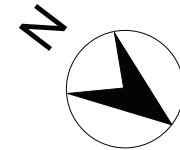

General Notes

1. Do not scale off this drawing- Use Figured dimensions only
2. All dimensions are in mm unless otherwise stated
3. This drawing is to be read in conjunction with any other relevant Design drawings and subsequent engineers details & associated information.
4. All details & dimensions are to be confirmed on site prior to any works commencing or ordering materials.
5. Please note these are not working drawings and are for planning purposes only & for builders to provide cost estimates
6. This drawing has not been approved by building control. All construction details to be advised by the contractor and should comply with building control. All details and finishes to be approved by Client.
7. Contractors final quotation to include itemised breakdown of all items and clear specification and proposal of all finishes.
8. All construction details proposed by Contractor to be included as part of the quotation.
9. Contractor to include for all new joinery items including skirtings, door frames, doors & internal window cills.
10. All works carried out to comply with current building regulations



Existing photos

BANKHEADDESIGN

amendments	
client	Ross Tregoning
project	60 Chestnut Road, Neath, SA113NU
title	Existing Plan, Site plan & OS Map
scale	1:50 & 1:100 @A3
dwg by	
date	March 2022
dwg no	RT-01____rev____
Dimensions to be verified on site. Figured dimensions to be taken in preference to those scaled.	
This drawing is the property of Bankhead Design, copyright is reserved by them and the drawing is issued on the condition that it is not copied, reproduced, retained or disclosed to any unauthorised person, either wholly or in part without the consent in writing from Bankhead Design	
Bankhead Design 20 Beechwood Avenue, Neath SA11 3TE Tel: 0781 8086740 E mail: info@bankheaddesign.co.uk	