





Front Elevation



Rear Elevation

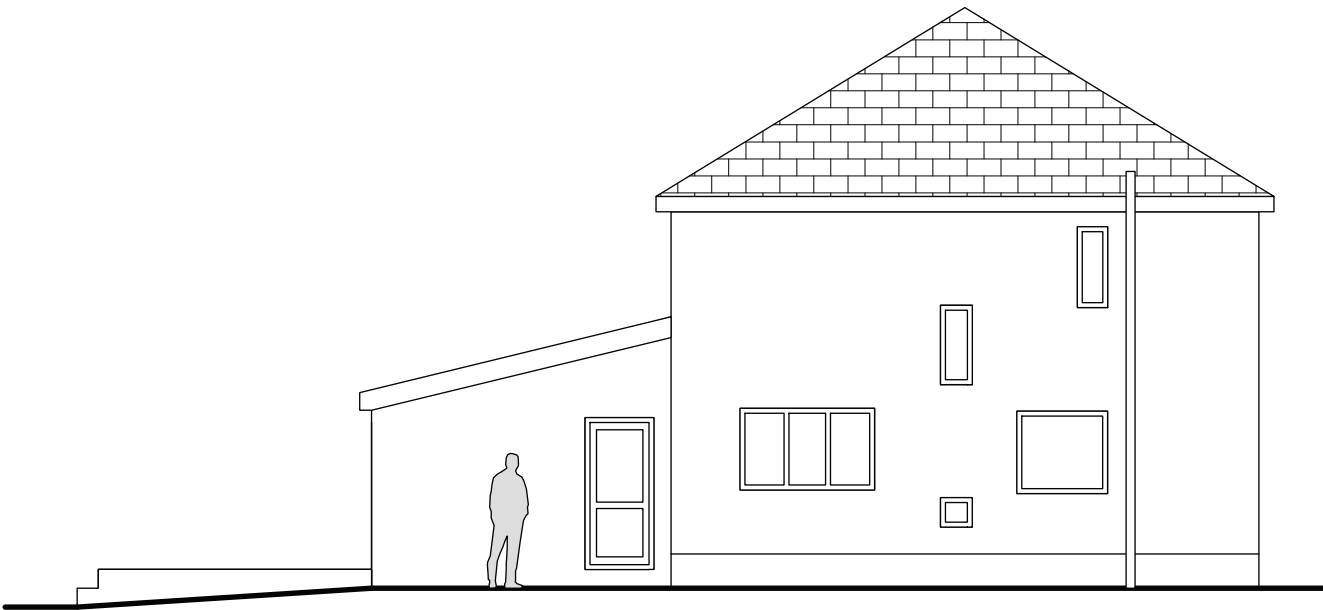

Side Elevation on A

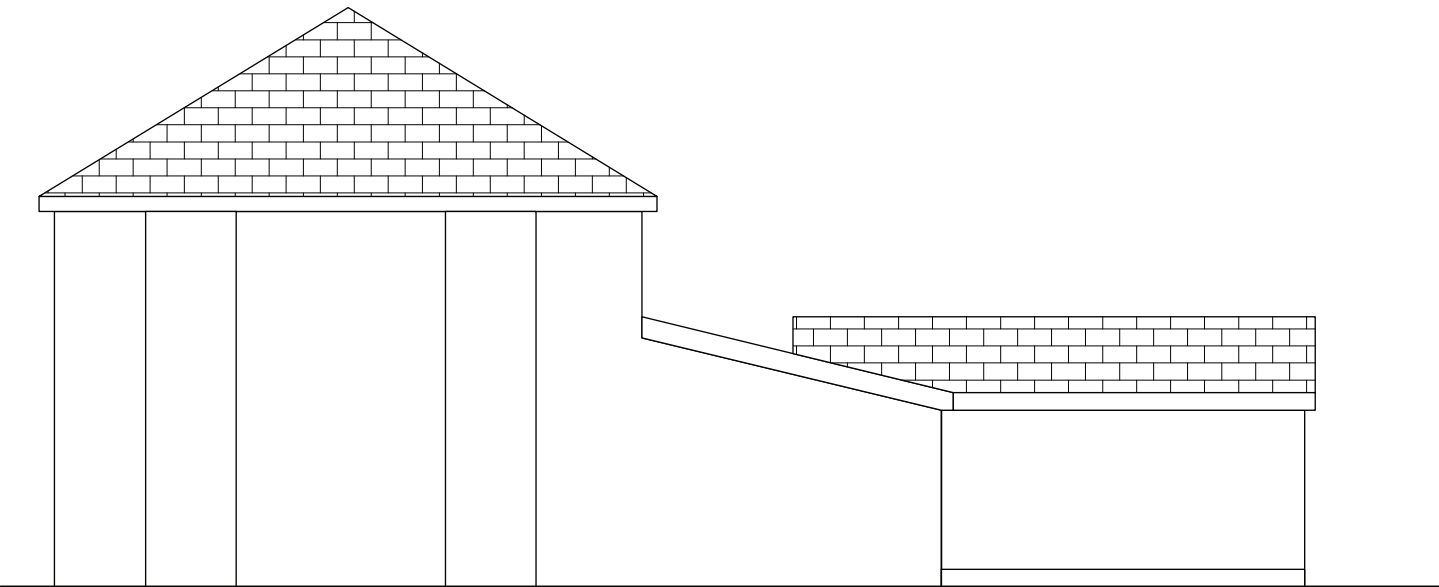

Side Elevation on B



Side Elevation on C

BANKHEADDESIGN

amendments

client Ross Tregoning

project 60 Chestnut Road, Neath,
SA113NU

title Existing Elevations

scale 1:100 @A3

dwg by

date March 2022

dwg no RT-02

Dimensions to be verified on site. Figured dimensions
to be taken in preference to those scaled.

This drawing is the property of Bankhead Design, copyright is
reserved by them and the drawing is issued on the condition
that it is not copied, reproduced, retained or disclosed to any
unauthorised person, either wholly or in part without the
consent in writing from Bankhead Design

Bankhead Design
20 Beechwood Avenue, Neath
SA11 3TE
Tel: 0781 8086740
E mail: info@bankheaddesign.co.uk