



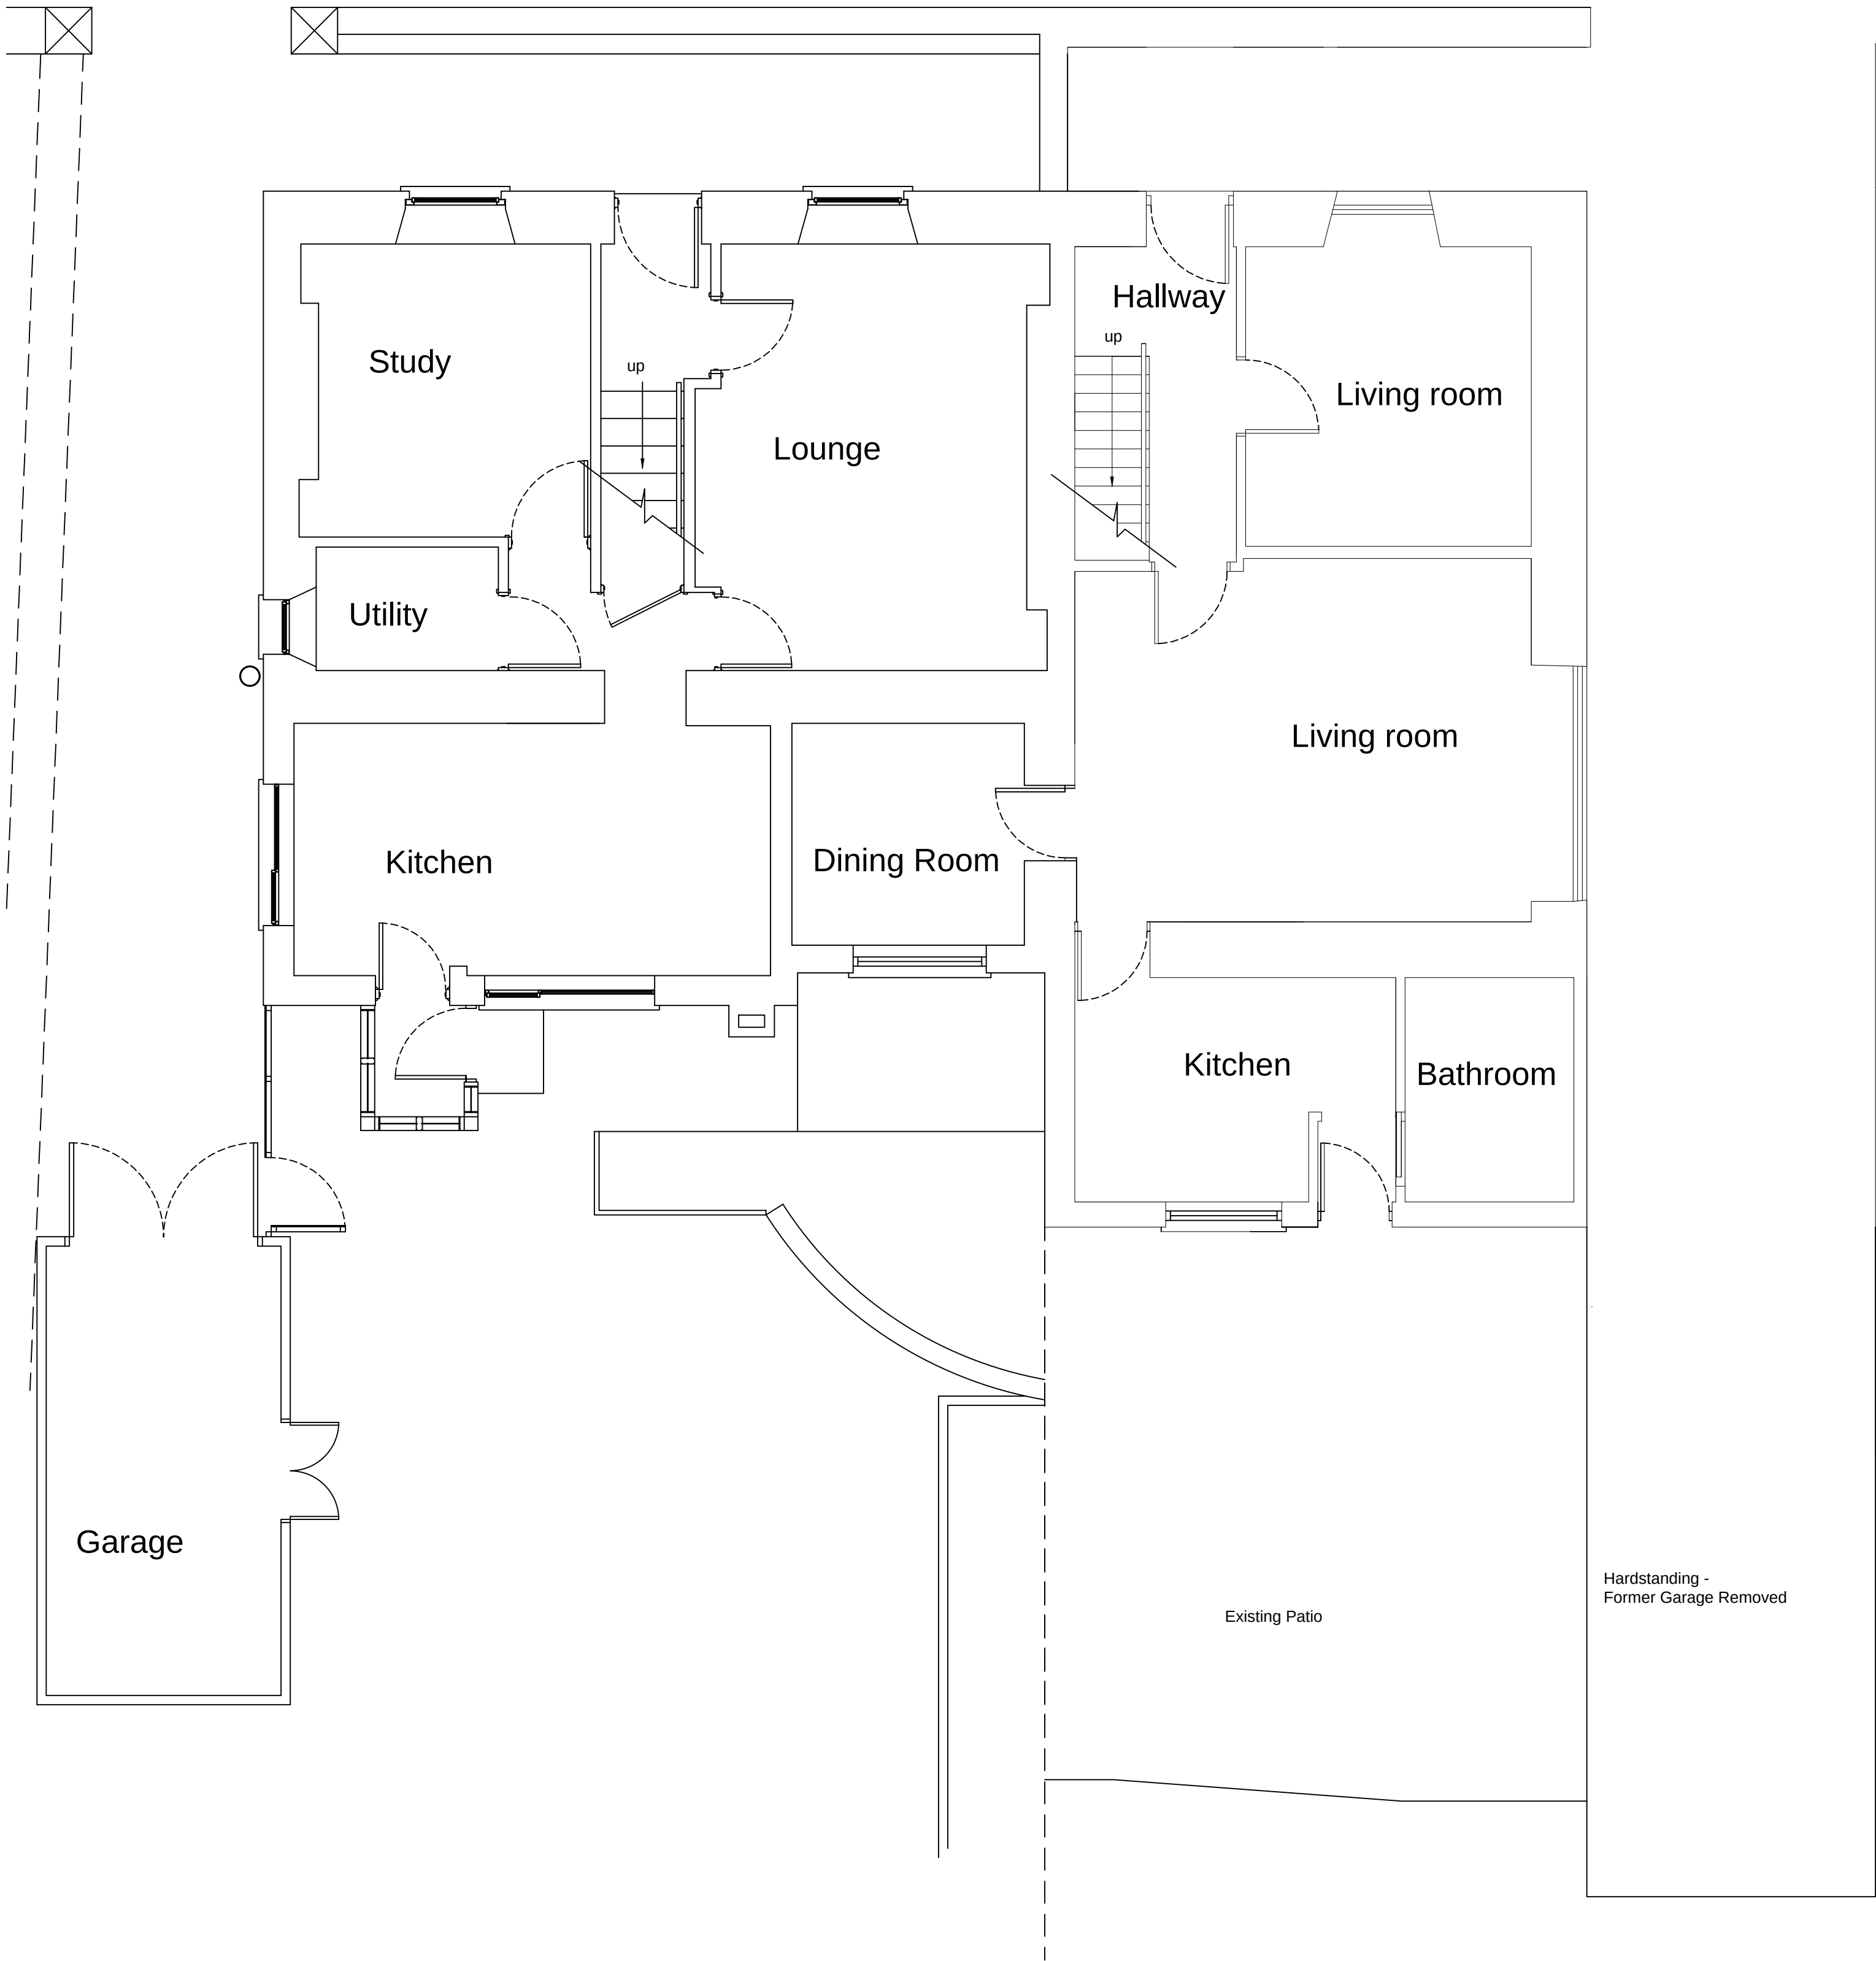

Ground Floor Plan.

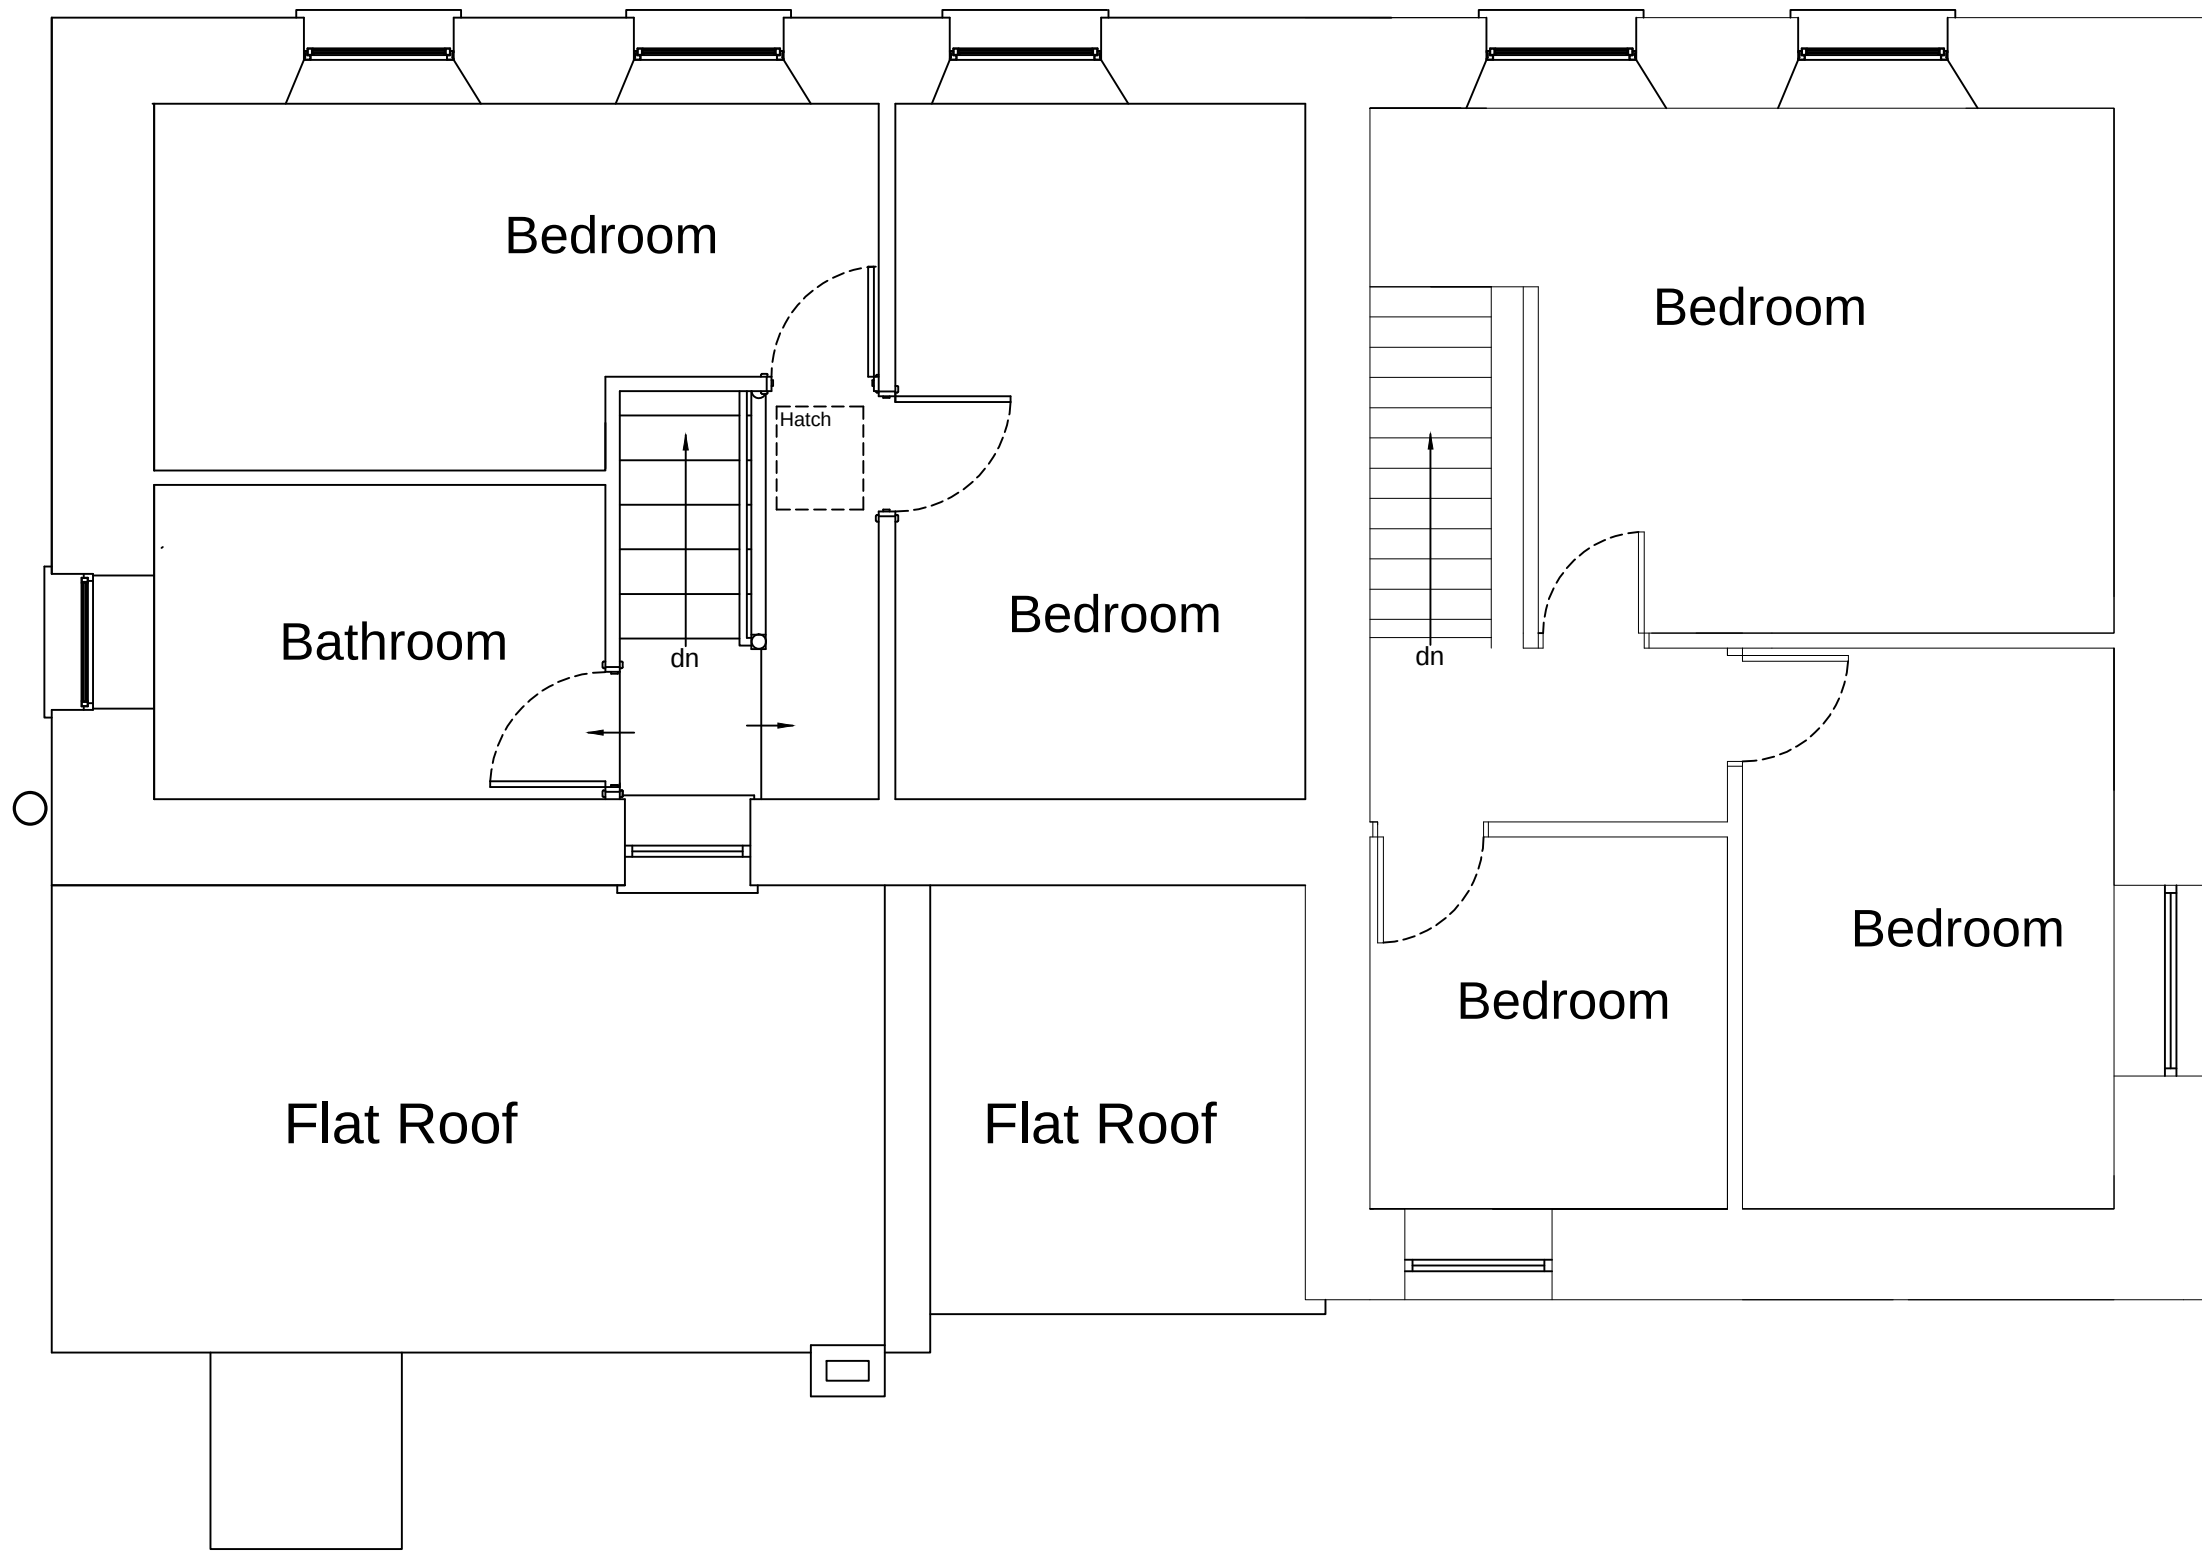

First Floor Plan.

A	Top 2022	Layouts Amended as requested by LA Planning Dept.	S.E.
REV	DATE	REVISION	INITIALS
PROJECT TITLE:			
95 & 97 Neath Road Rhos Pontardawe Swansea SA8 3EH			
DRAWING TITLE:			
Existing Ground and First Floor Layouts			
STATUS:			
Joint Planning Application			
DATE:	March 2022	DRAWN BY: SJL	CHECKED BY: HRL
SCALE:	1:50	PAPER SIZE: A1	JOB NUMBER: 9597NR
DRAWING NUMBER:	9597NR/001	REVISION: A	