



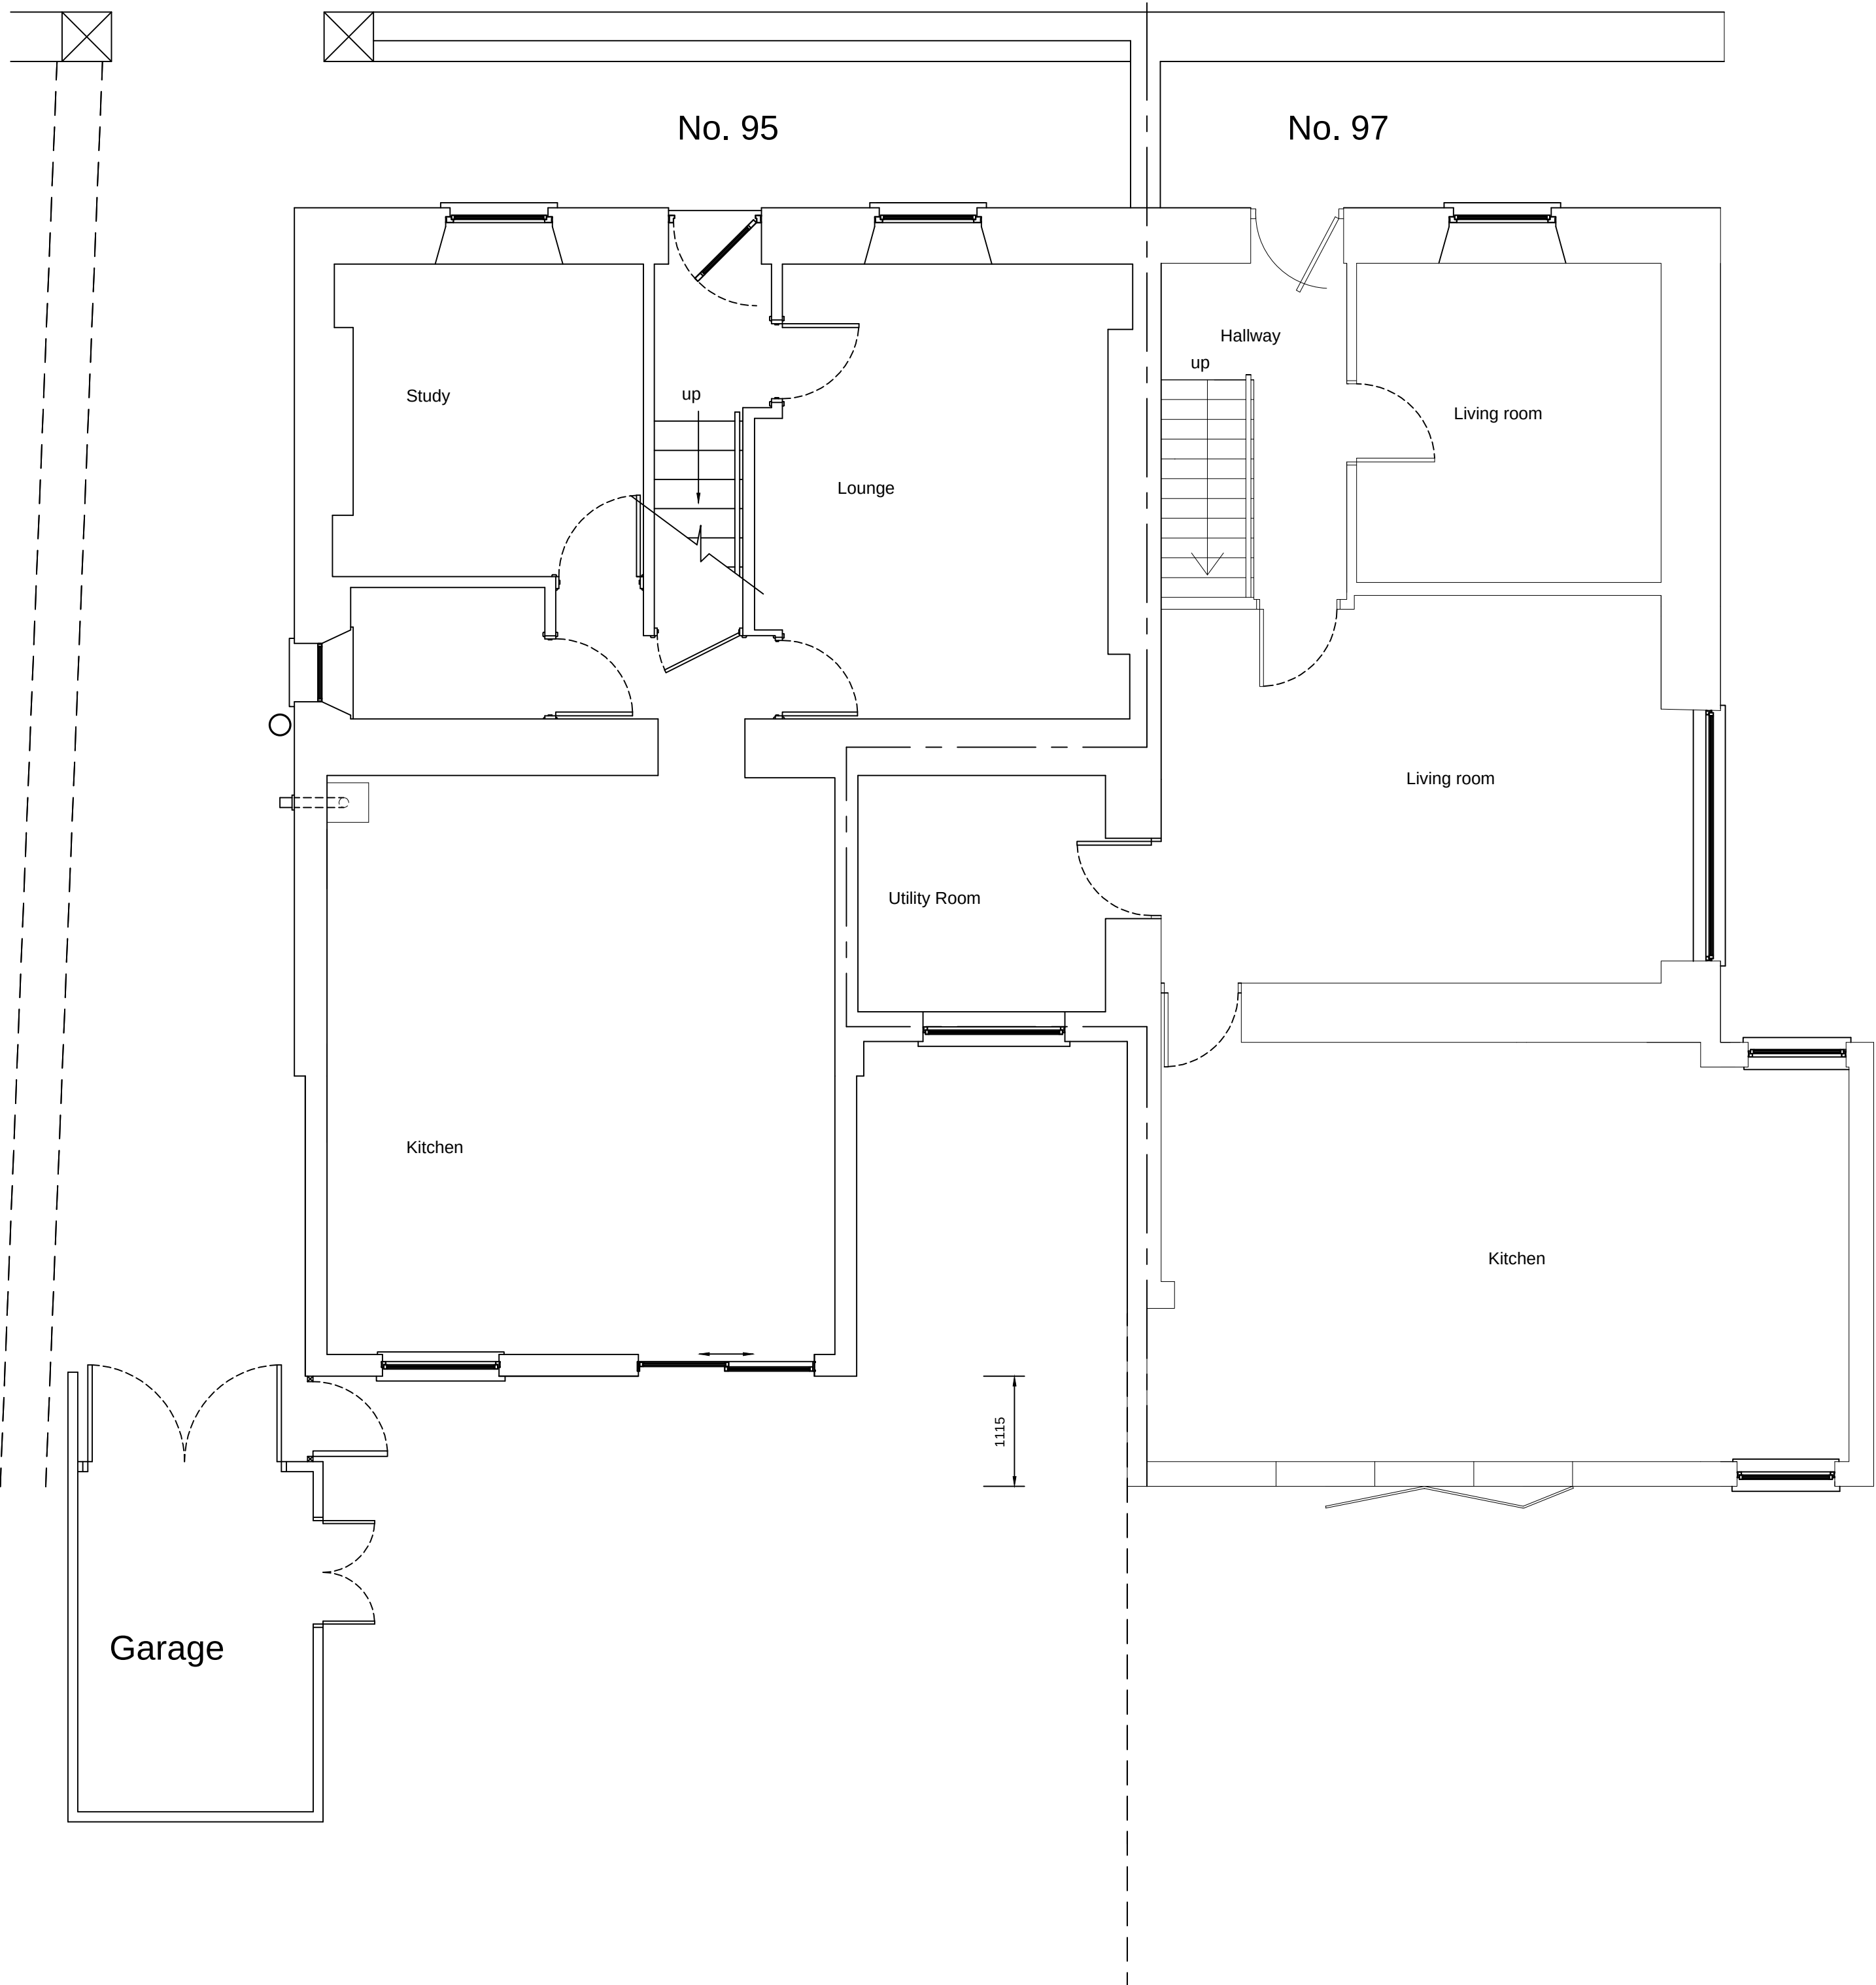

Ground Floor Plan.

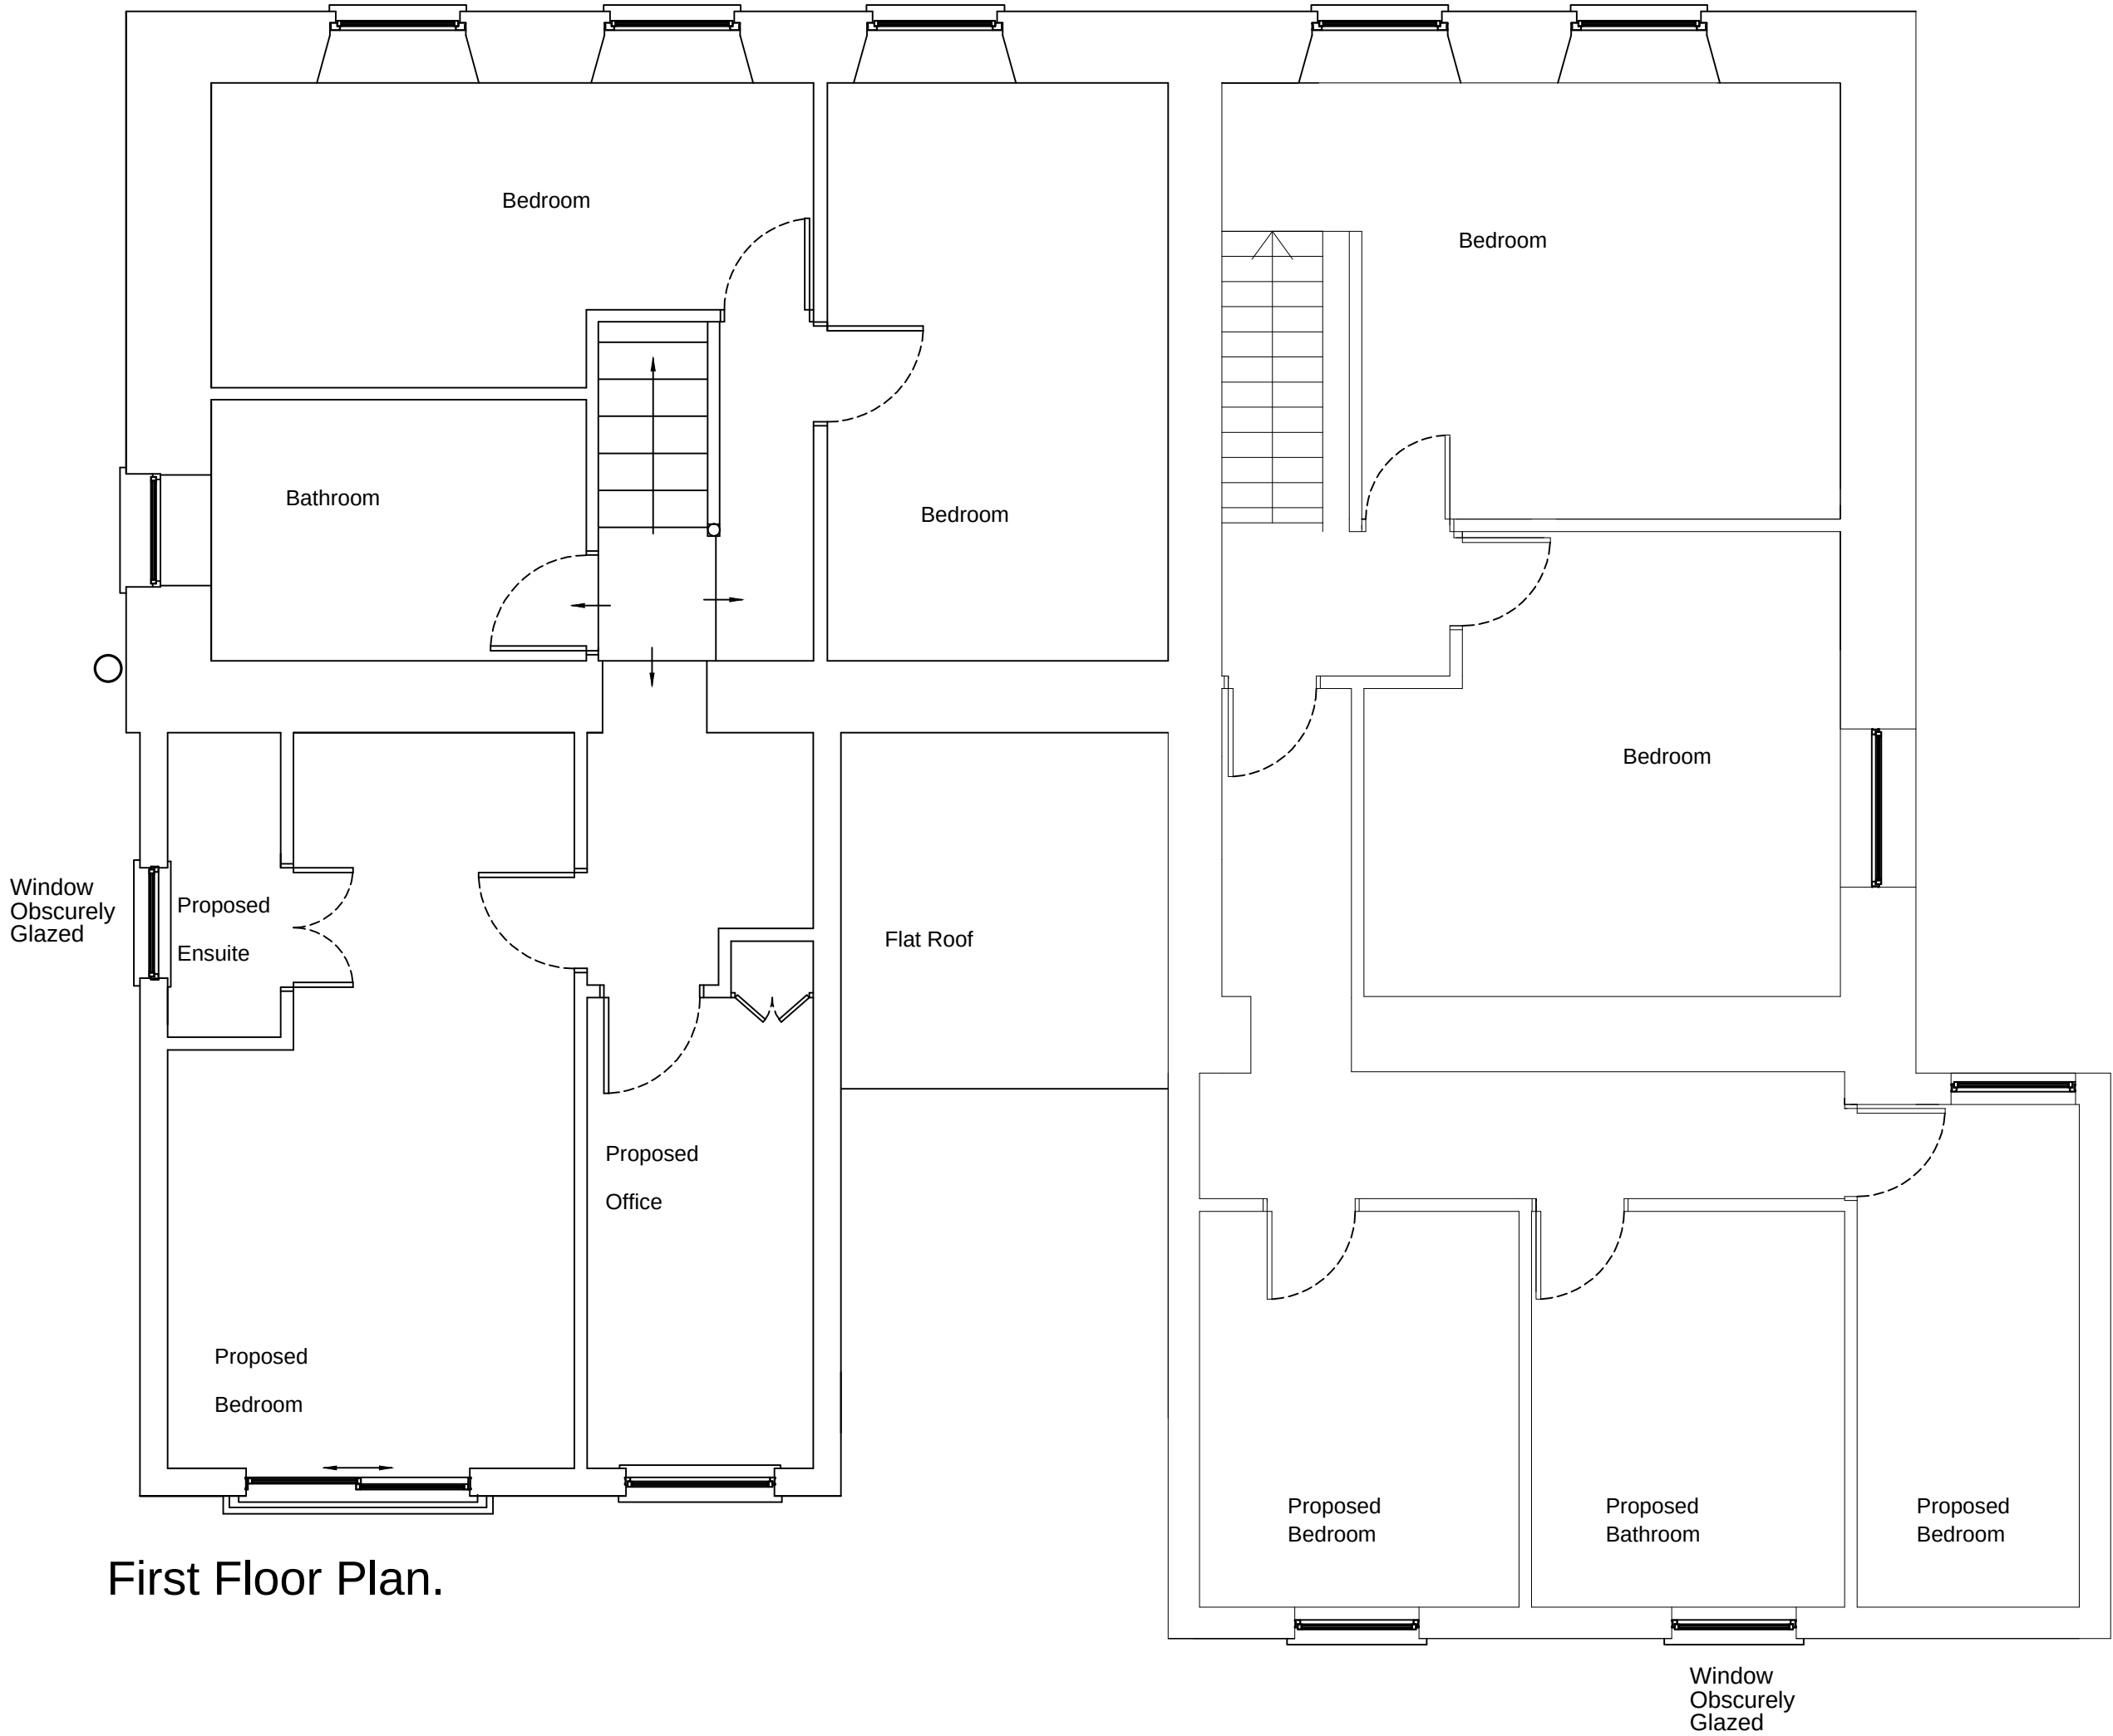

First Floor Plan.

A	Top 2022	Layouts Amended as requested by LA Planning Dept.		S.L.
REV	DATE	REVISION		INITIALS
PROJECT TITLE:				
95 & 97 Neath Road Rhos Pontardawe Swansea SA8 3EH				
DRAWING TITLE:				
Proposed Ground and First Floor Layouts				
STATUS:				
Joint Planning Application				
DATE:		DRAWN by:		CHECKED by:
March 2022		SJL		HRL
SCALE:	PAPER SIZE:	JOB NUMBER:		
1:50	A1	9597NR		
DRAWING NUMBER:				REVISION
9597NR/002				A