



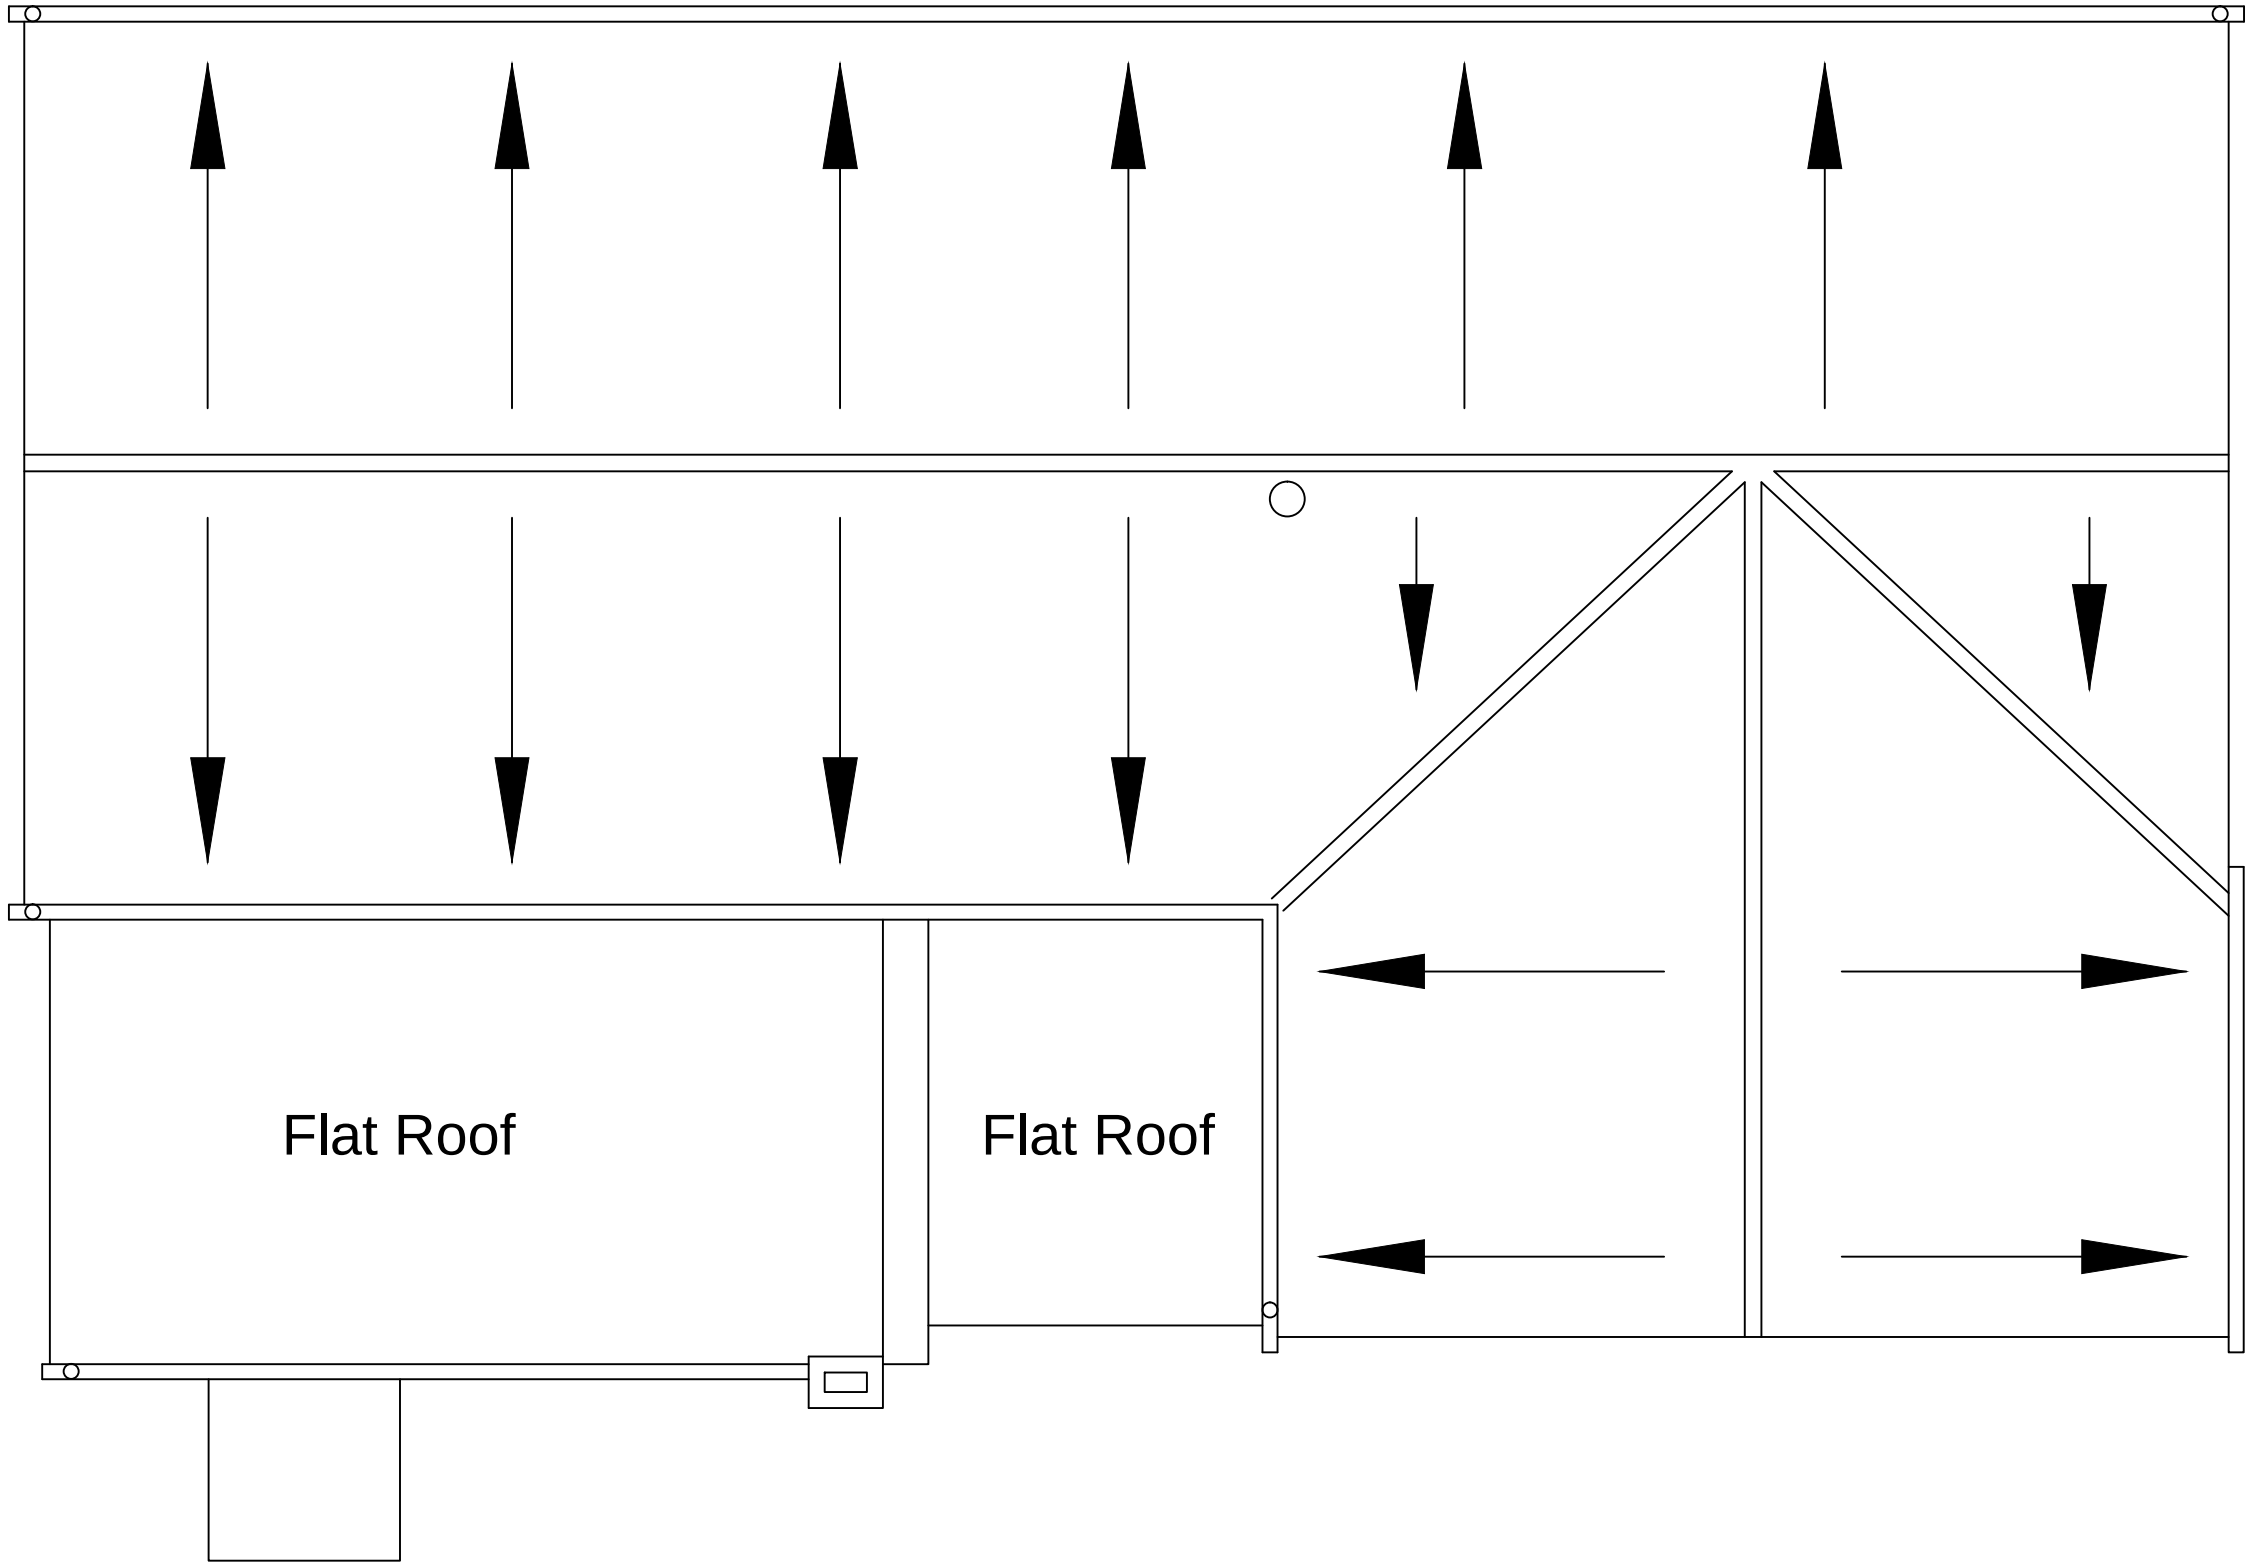

Existing Roof Plan

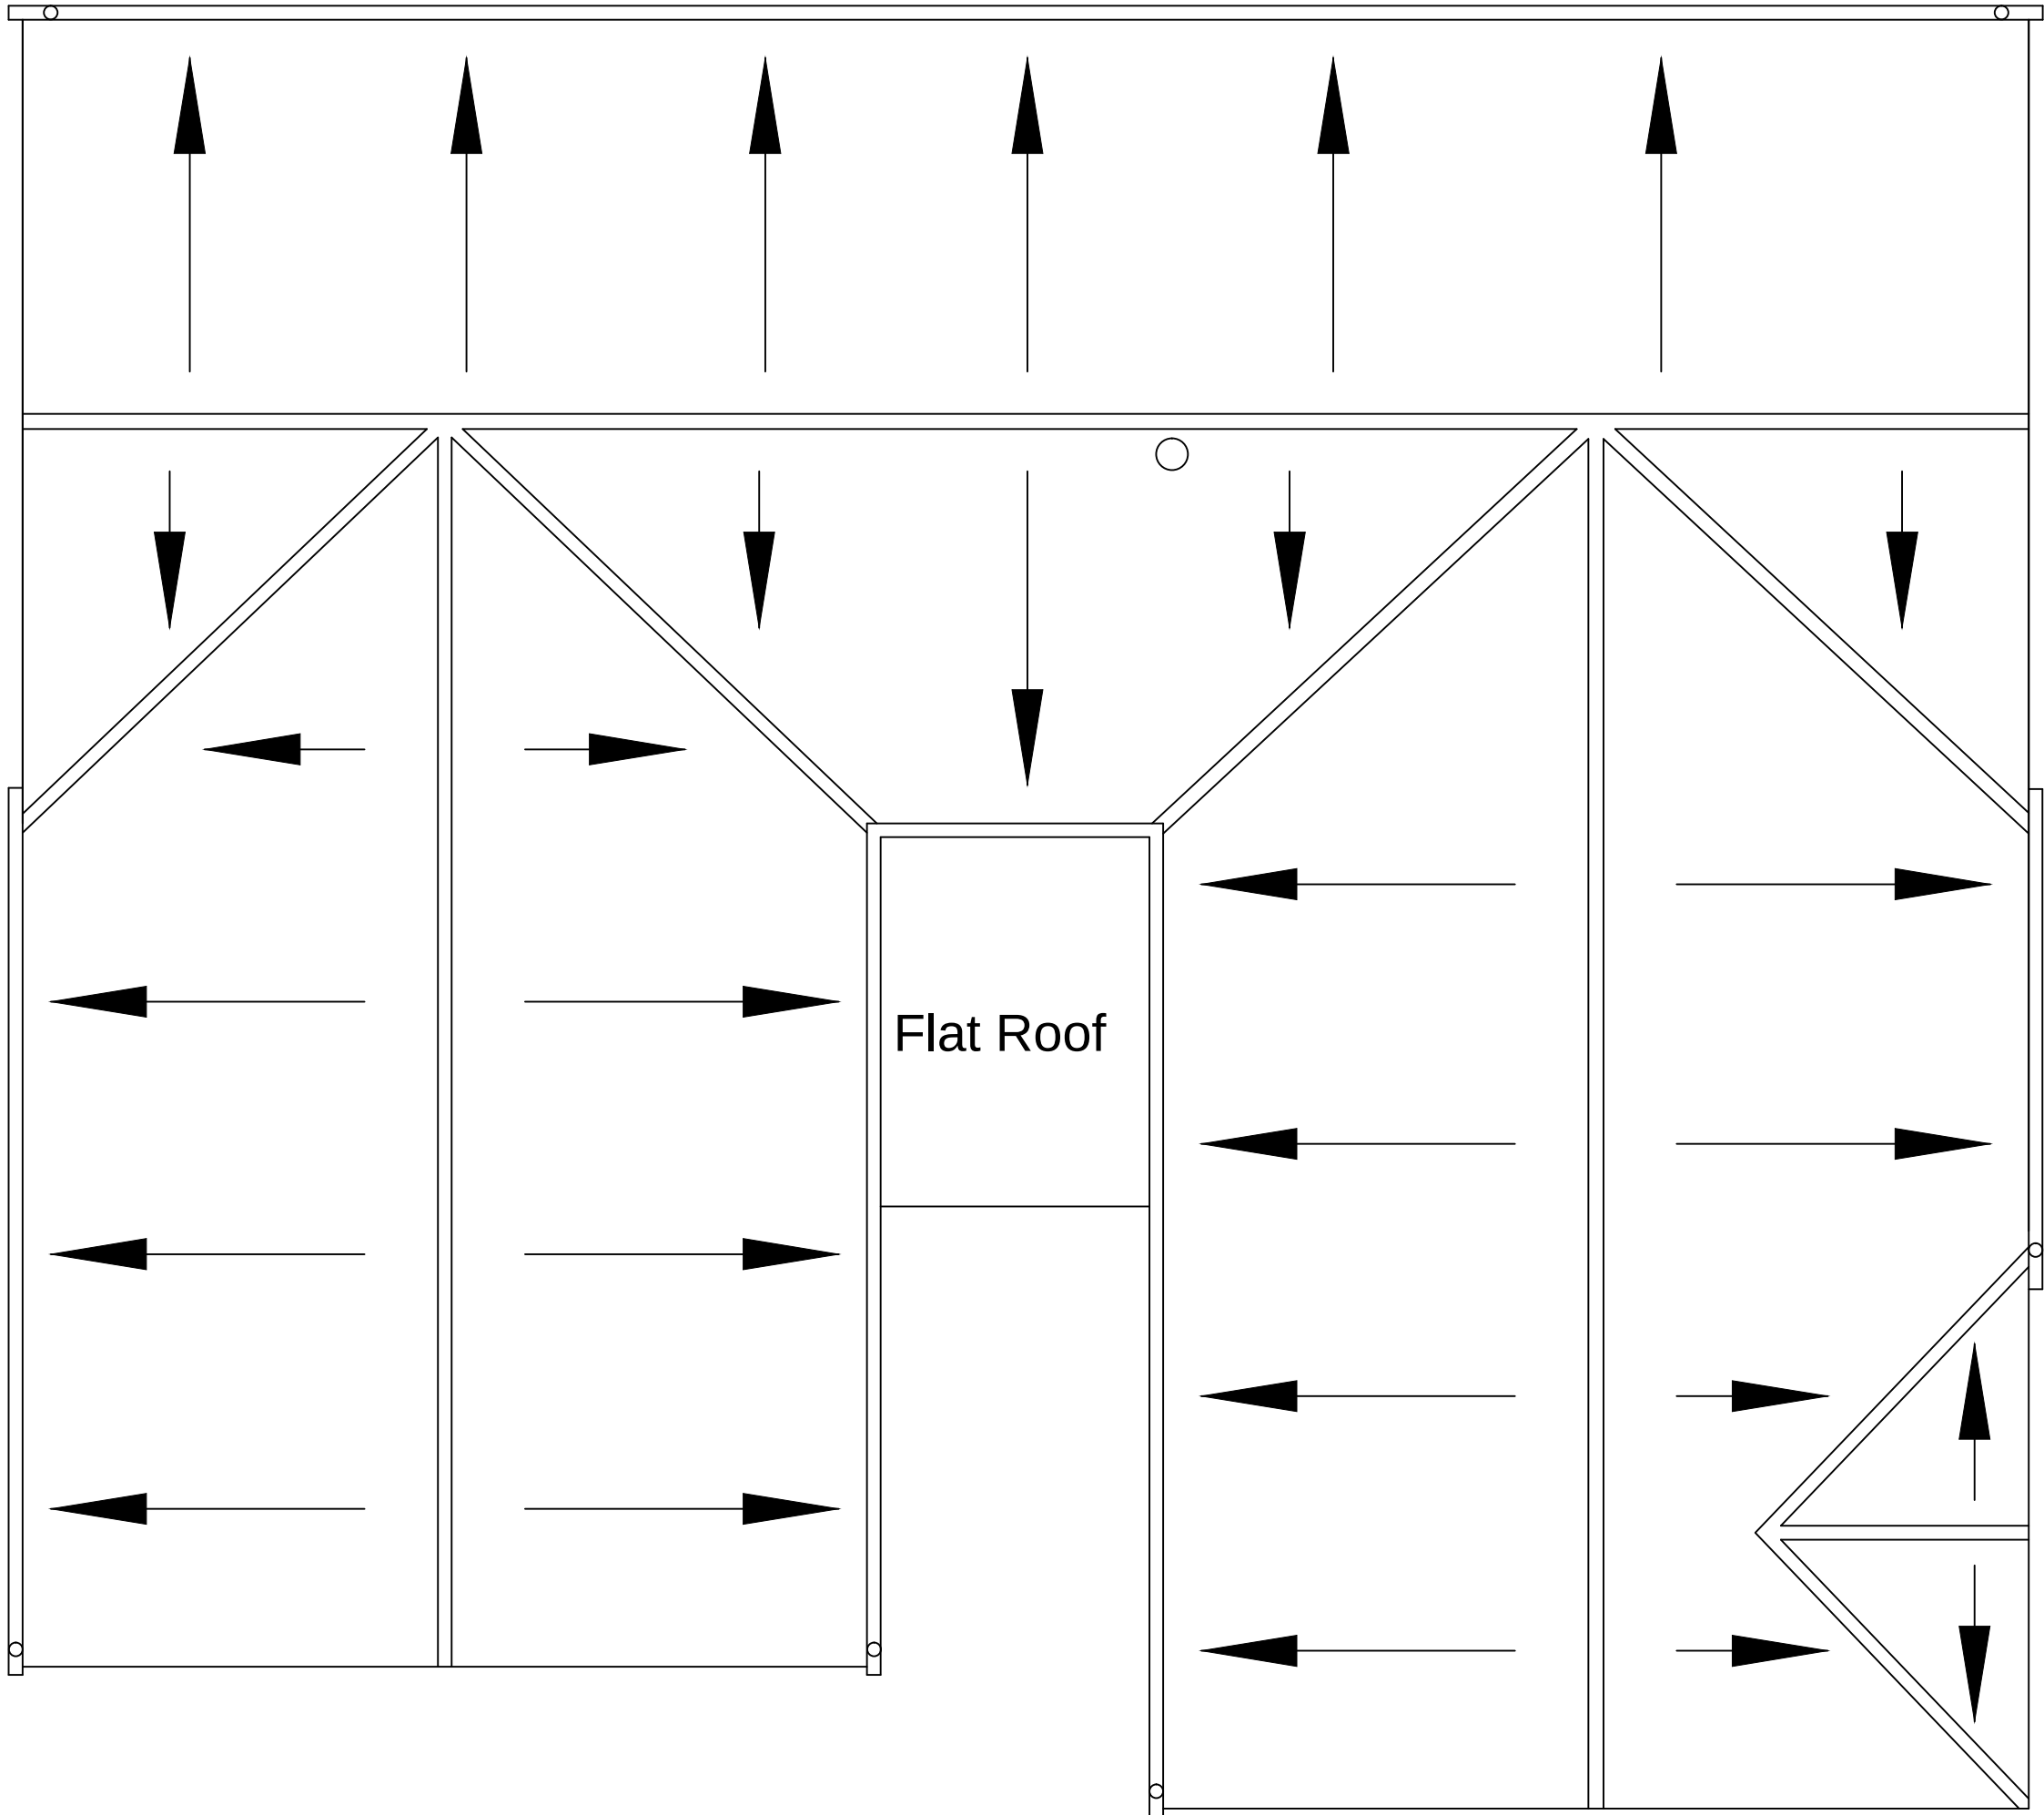

Proposed Roof Plan

A	March 2022	Amended as requested by LA Planning Dept.	S/L
REV	DATE	REVISION	INITIALS
PROJECT TITLE:			
95 & 97 Neath Road Rhos Pontardawe Swansea SA8 3EH			
DRAWING TITLE:			
Existing and Proposed Roof Plan			
STATUS:			
Joint Planning Application			
DATE	March 2022	DRAWN by	CHECKED by
		SJL	HRL
SCALE:	PAPER SIZE:	JOB NUMBER:	REVISION
1:50	A1	9597NR	
DRAWING NUMBER:			
9597NR/004			A