
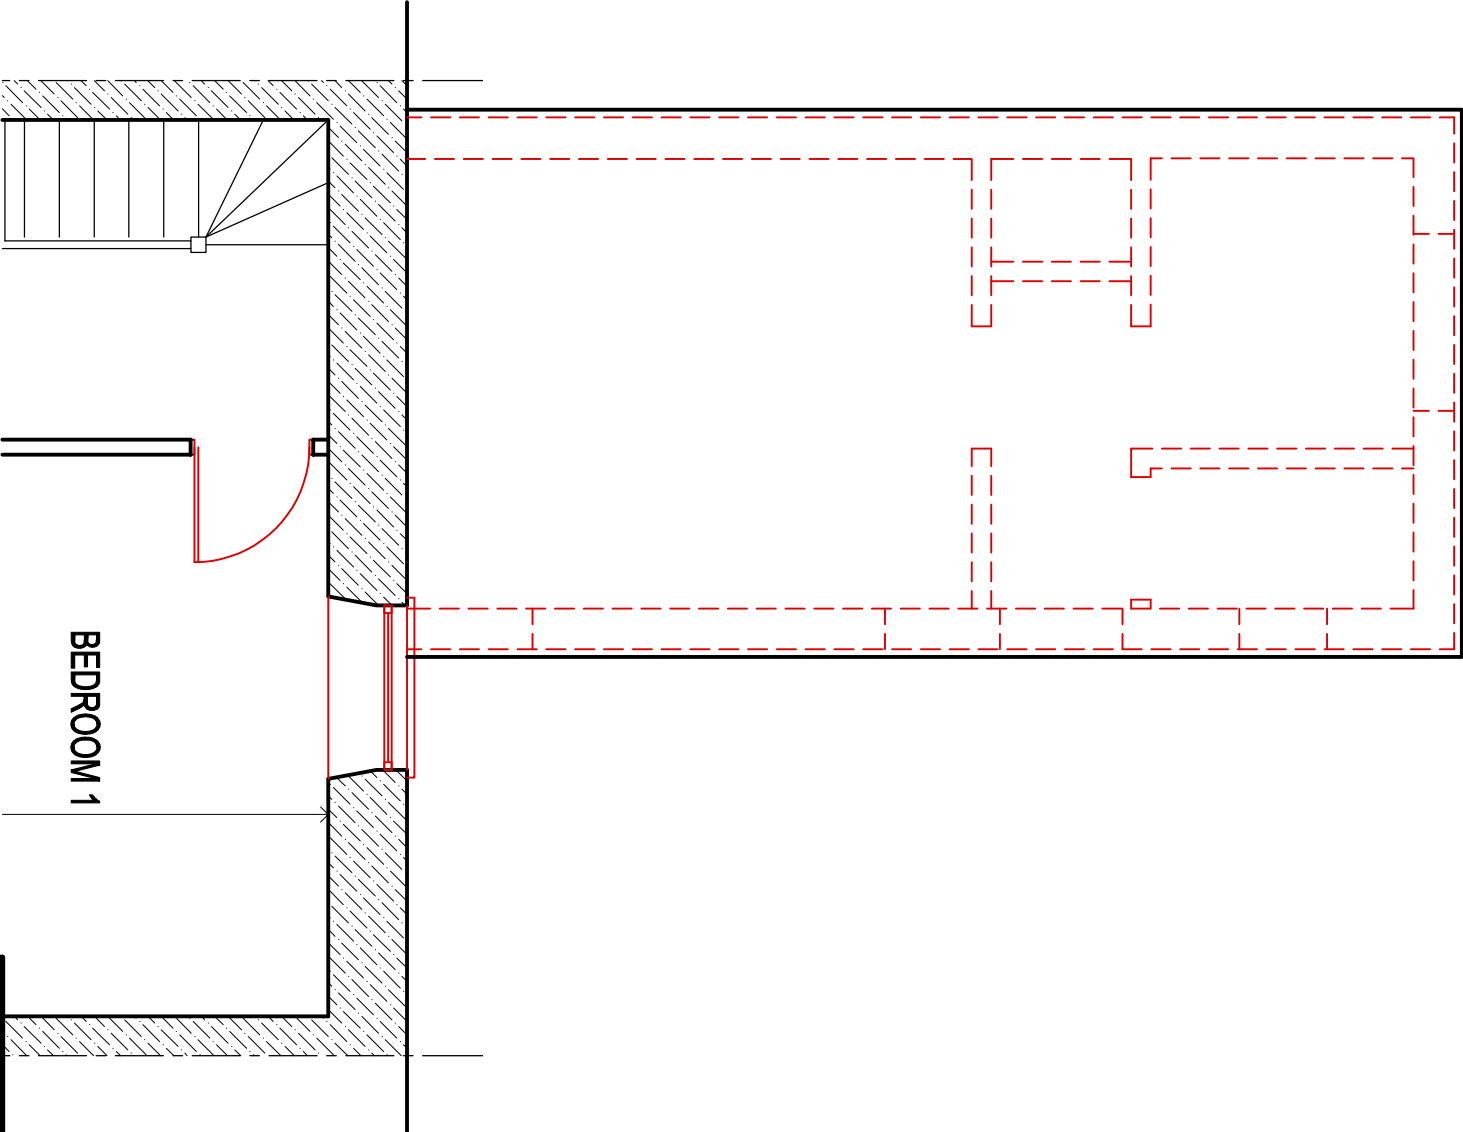


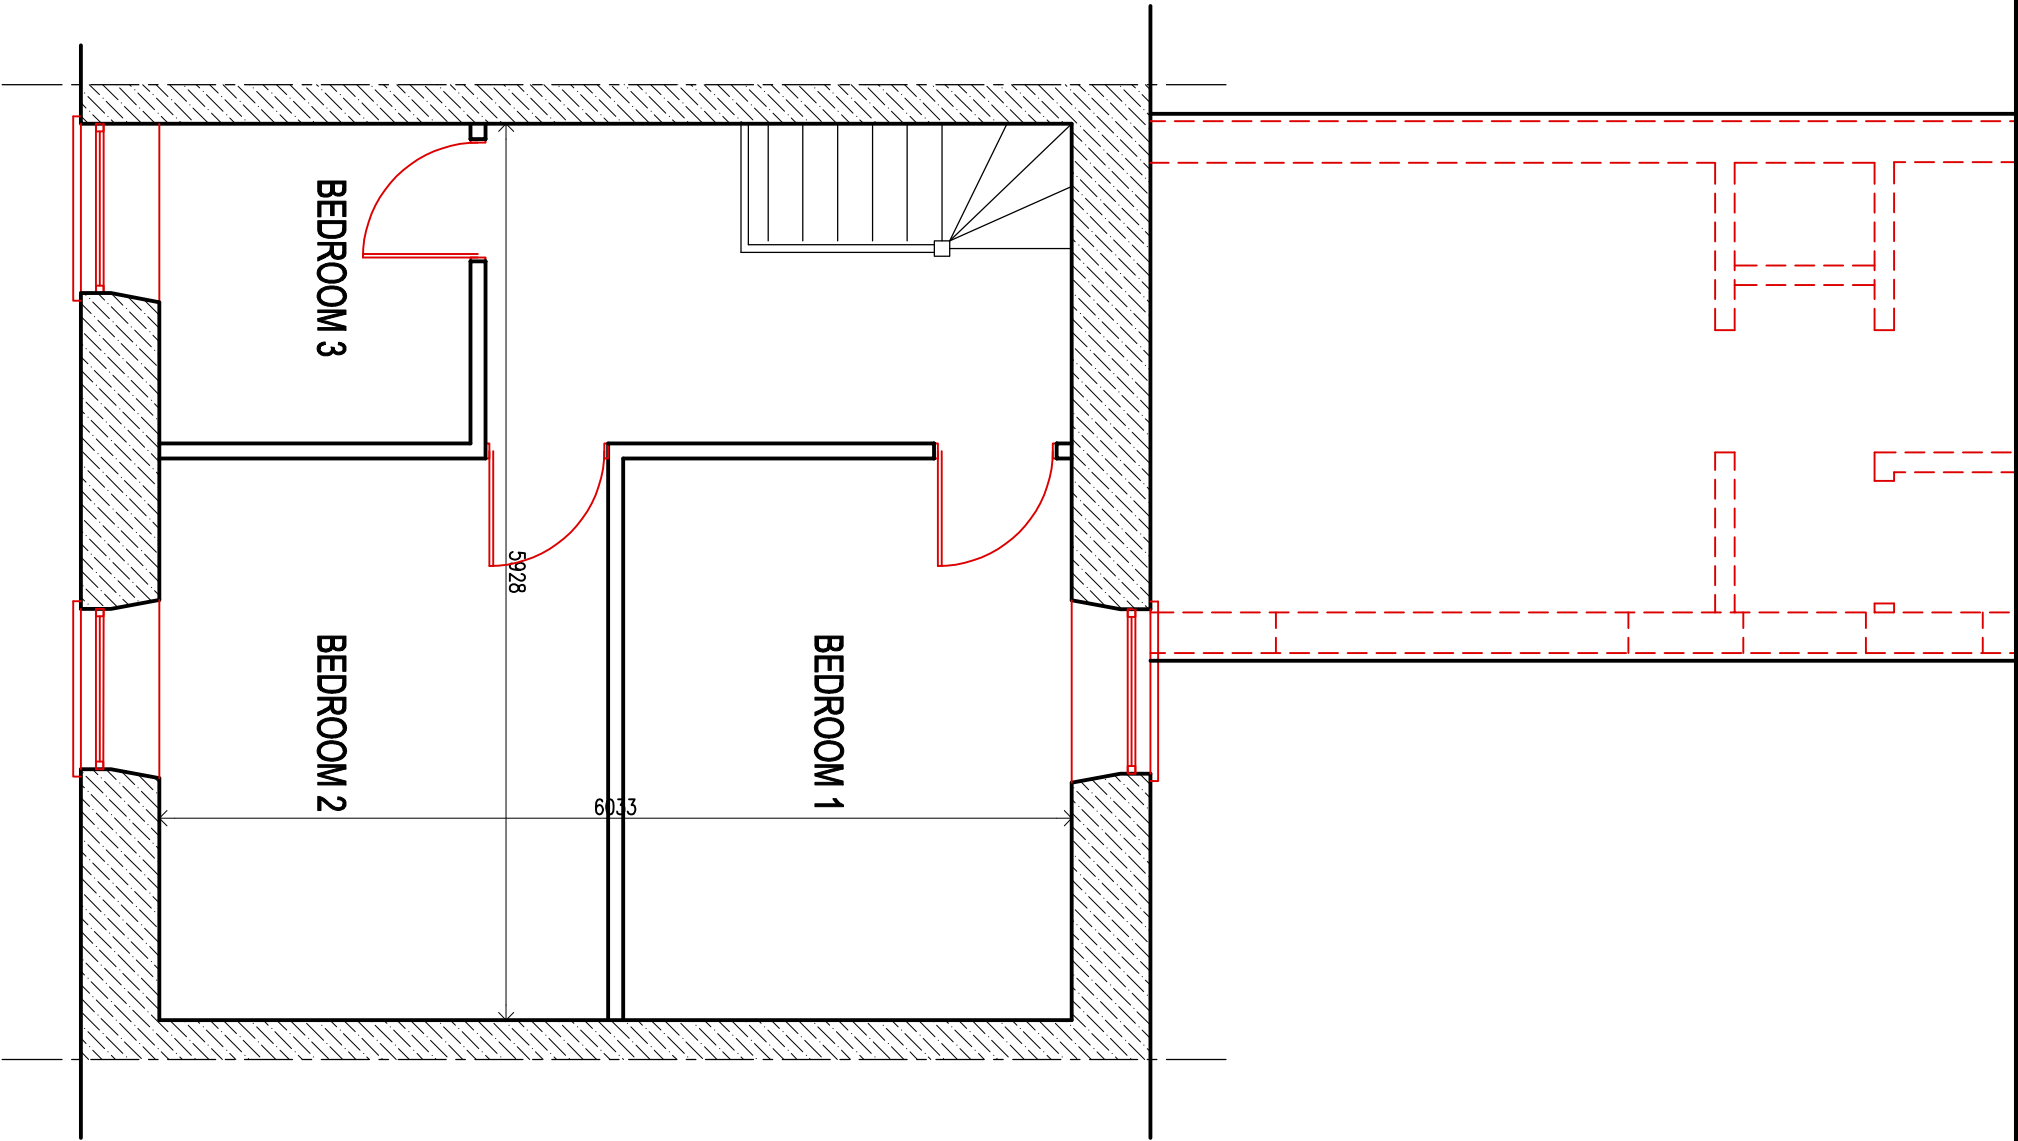

CLIENT

DAVEM TRAINING SERVICES LTD.

job title

PROPOSED CHANGE OF USE CLASS FROM C3 TO A3
@ 41, COMMERCIAL ROAD, TAIBACH PORT TALBOT
SA13 1LN

drawing title

EXISTING FIRST FLOOR PLAN.

job No:

22.42

drawing No:

03

scales:

1:50 @A3

EXISTING FIRST FLOOR PLAN.

(1:50)