


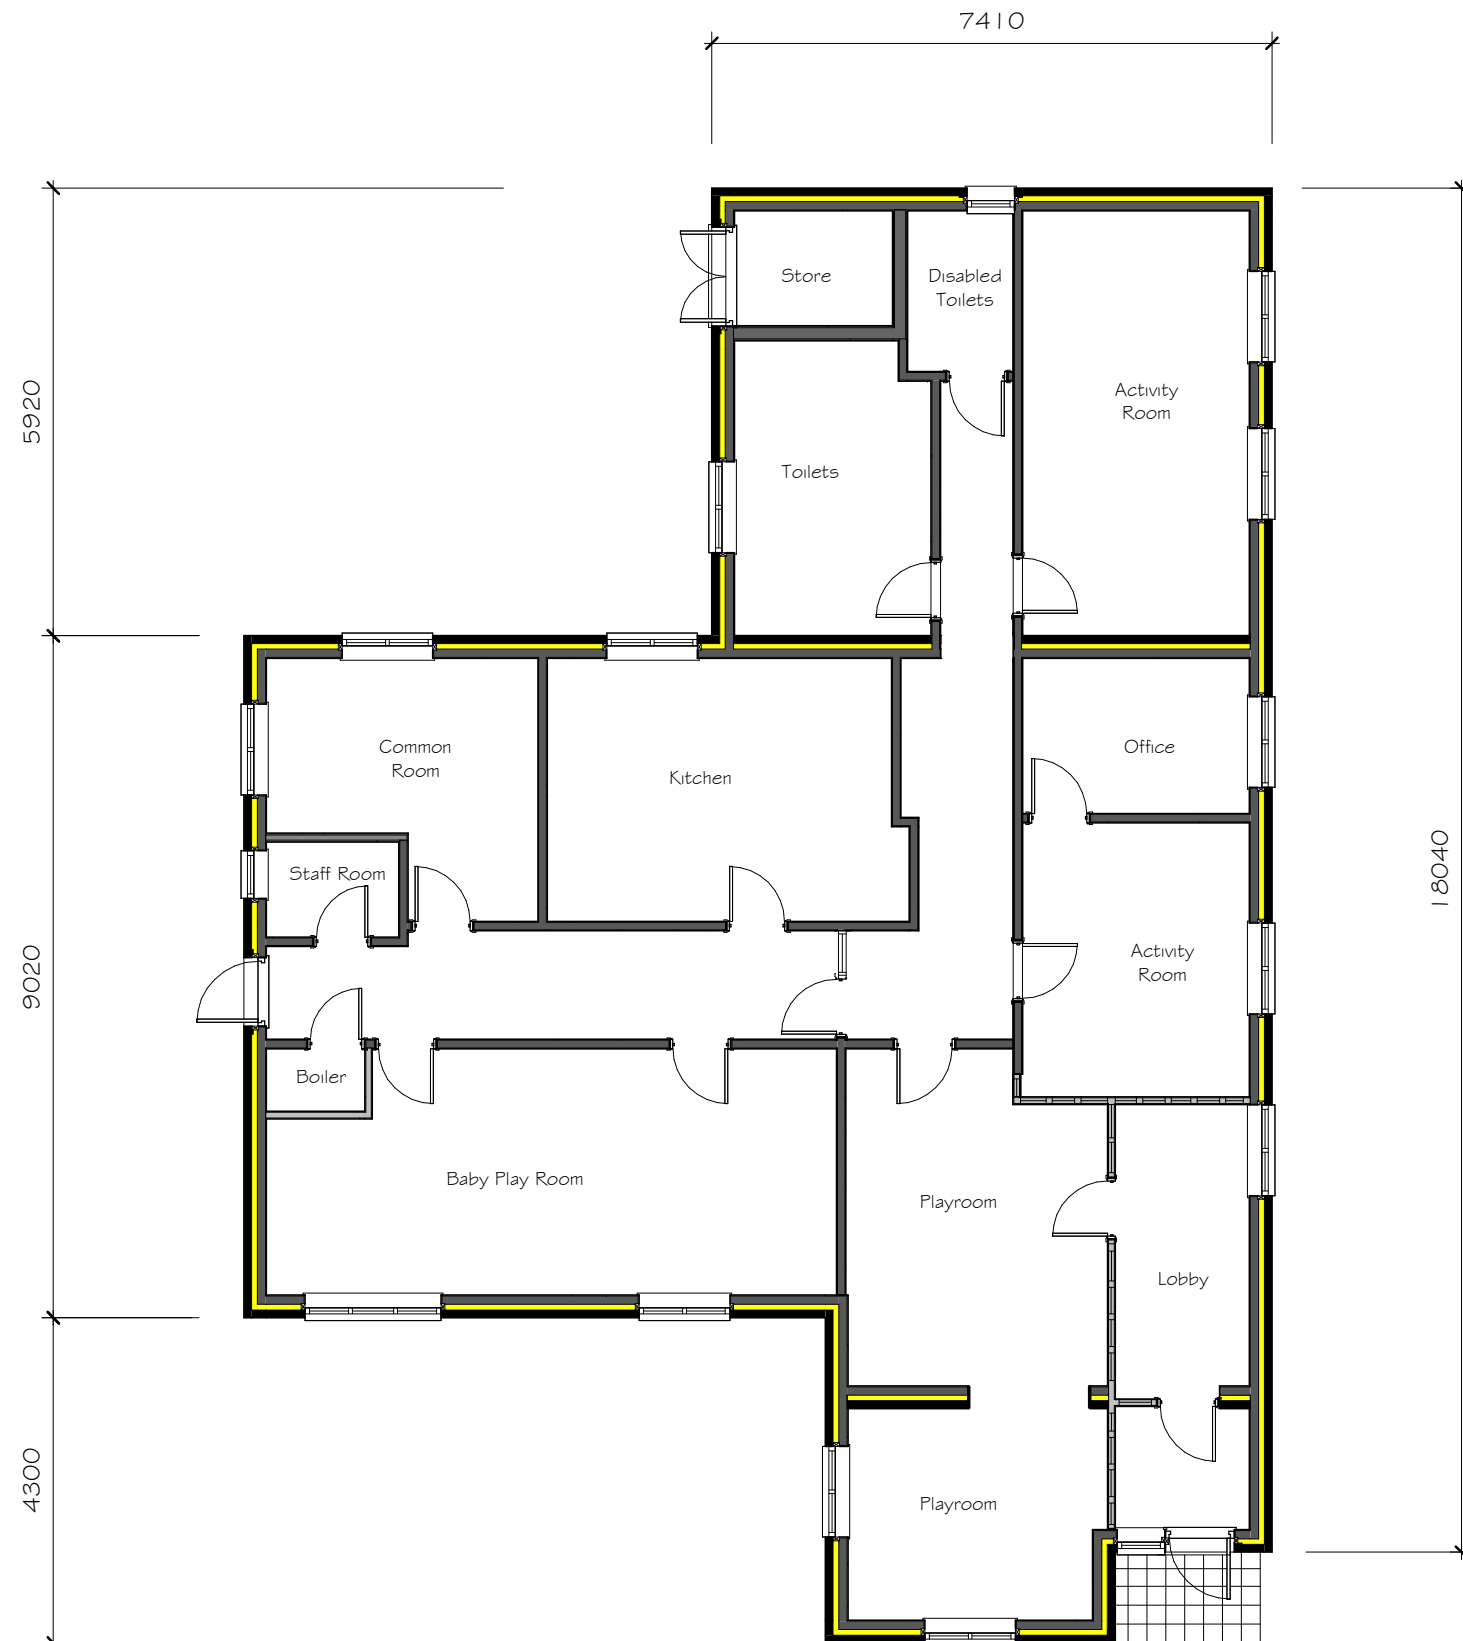

EXISTING FLOOR PLAN

David J GRIFFITHS. ARCHITECTURAL DRAWINGS.		Tel 01792 296749. 07411 200351		davidgriffiths@live.co.uk	
PROJECT					
PROPOSED REAR EXTENSION at SANDYFEET NURSERY, DEW ROAD, SANDFIELDS, PORT TALBOT. SA1 2 7HE					
SHEET		Date 02.06.22 Scale 1 : 100 Drawn DG		Drawing No 2115 / 03	
EXISTING FLOOR PLAN				REV	

REVISION	DETAILS	DATE