


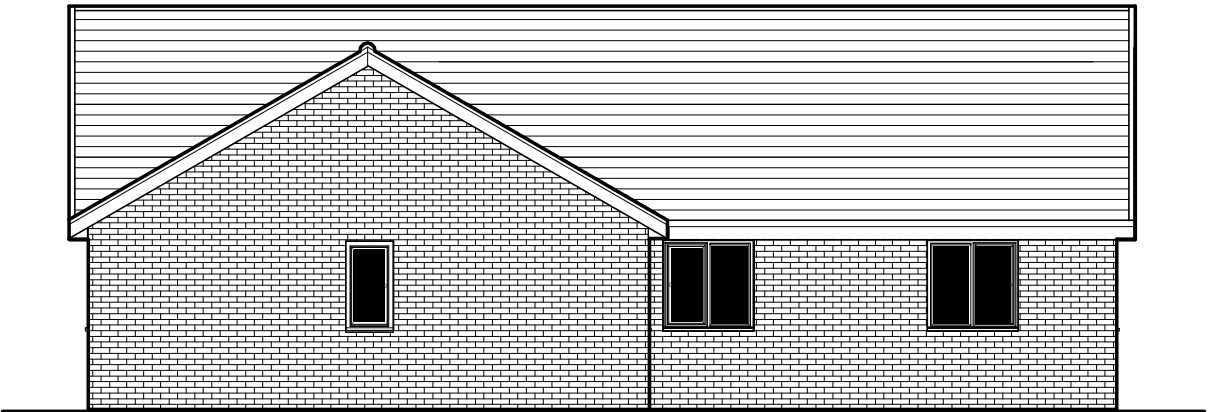

REAR ELEVATION
Facing North East



SIDE ELEVATION
Facing South East



SIDE ELEVATION
Facing North West

NOTE - FRONT ELEVATION (Facing North West) is not shown as it remains unaffected

REVISION	DETAILS	DATE

David J GRIFFITHS. ARCHITECTURAL DRAWINGS.		Tel 01792 296749. 07411 200351	davidgriffiths@live.co.uk
PROJECT PROPOSED REAR EXTENSION at SANDYFEET NURSERY, DEW ROAD,SANDFIELDS, PORT TALBOT. SA12 7HE			
SHEET EXISTING ELEVATIONS		Date 02.06.22 Scale 1 : 100 Drawn DG	Drawing No 2115 / 04 REV