



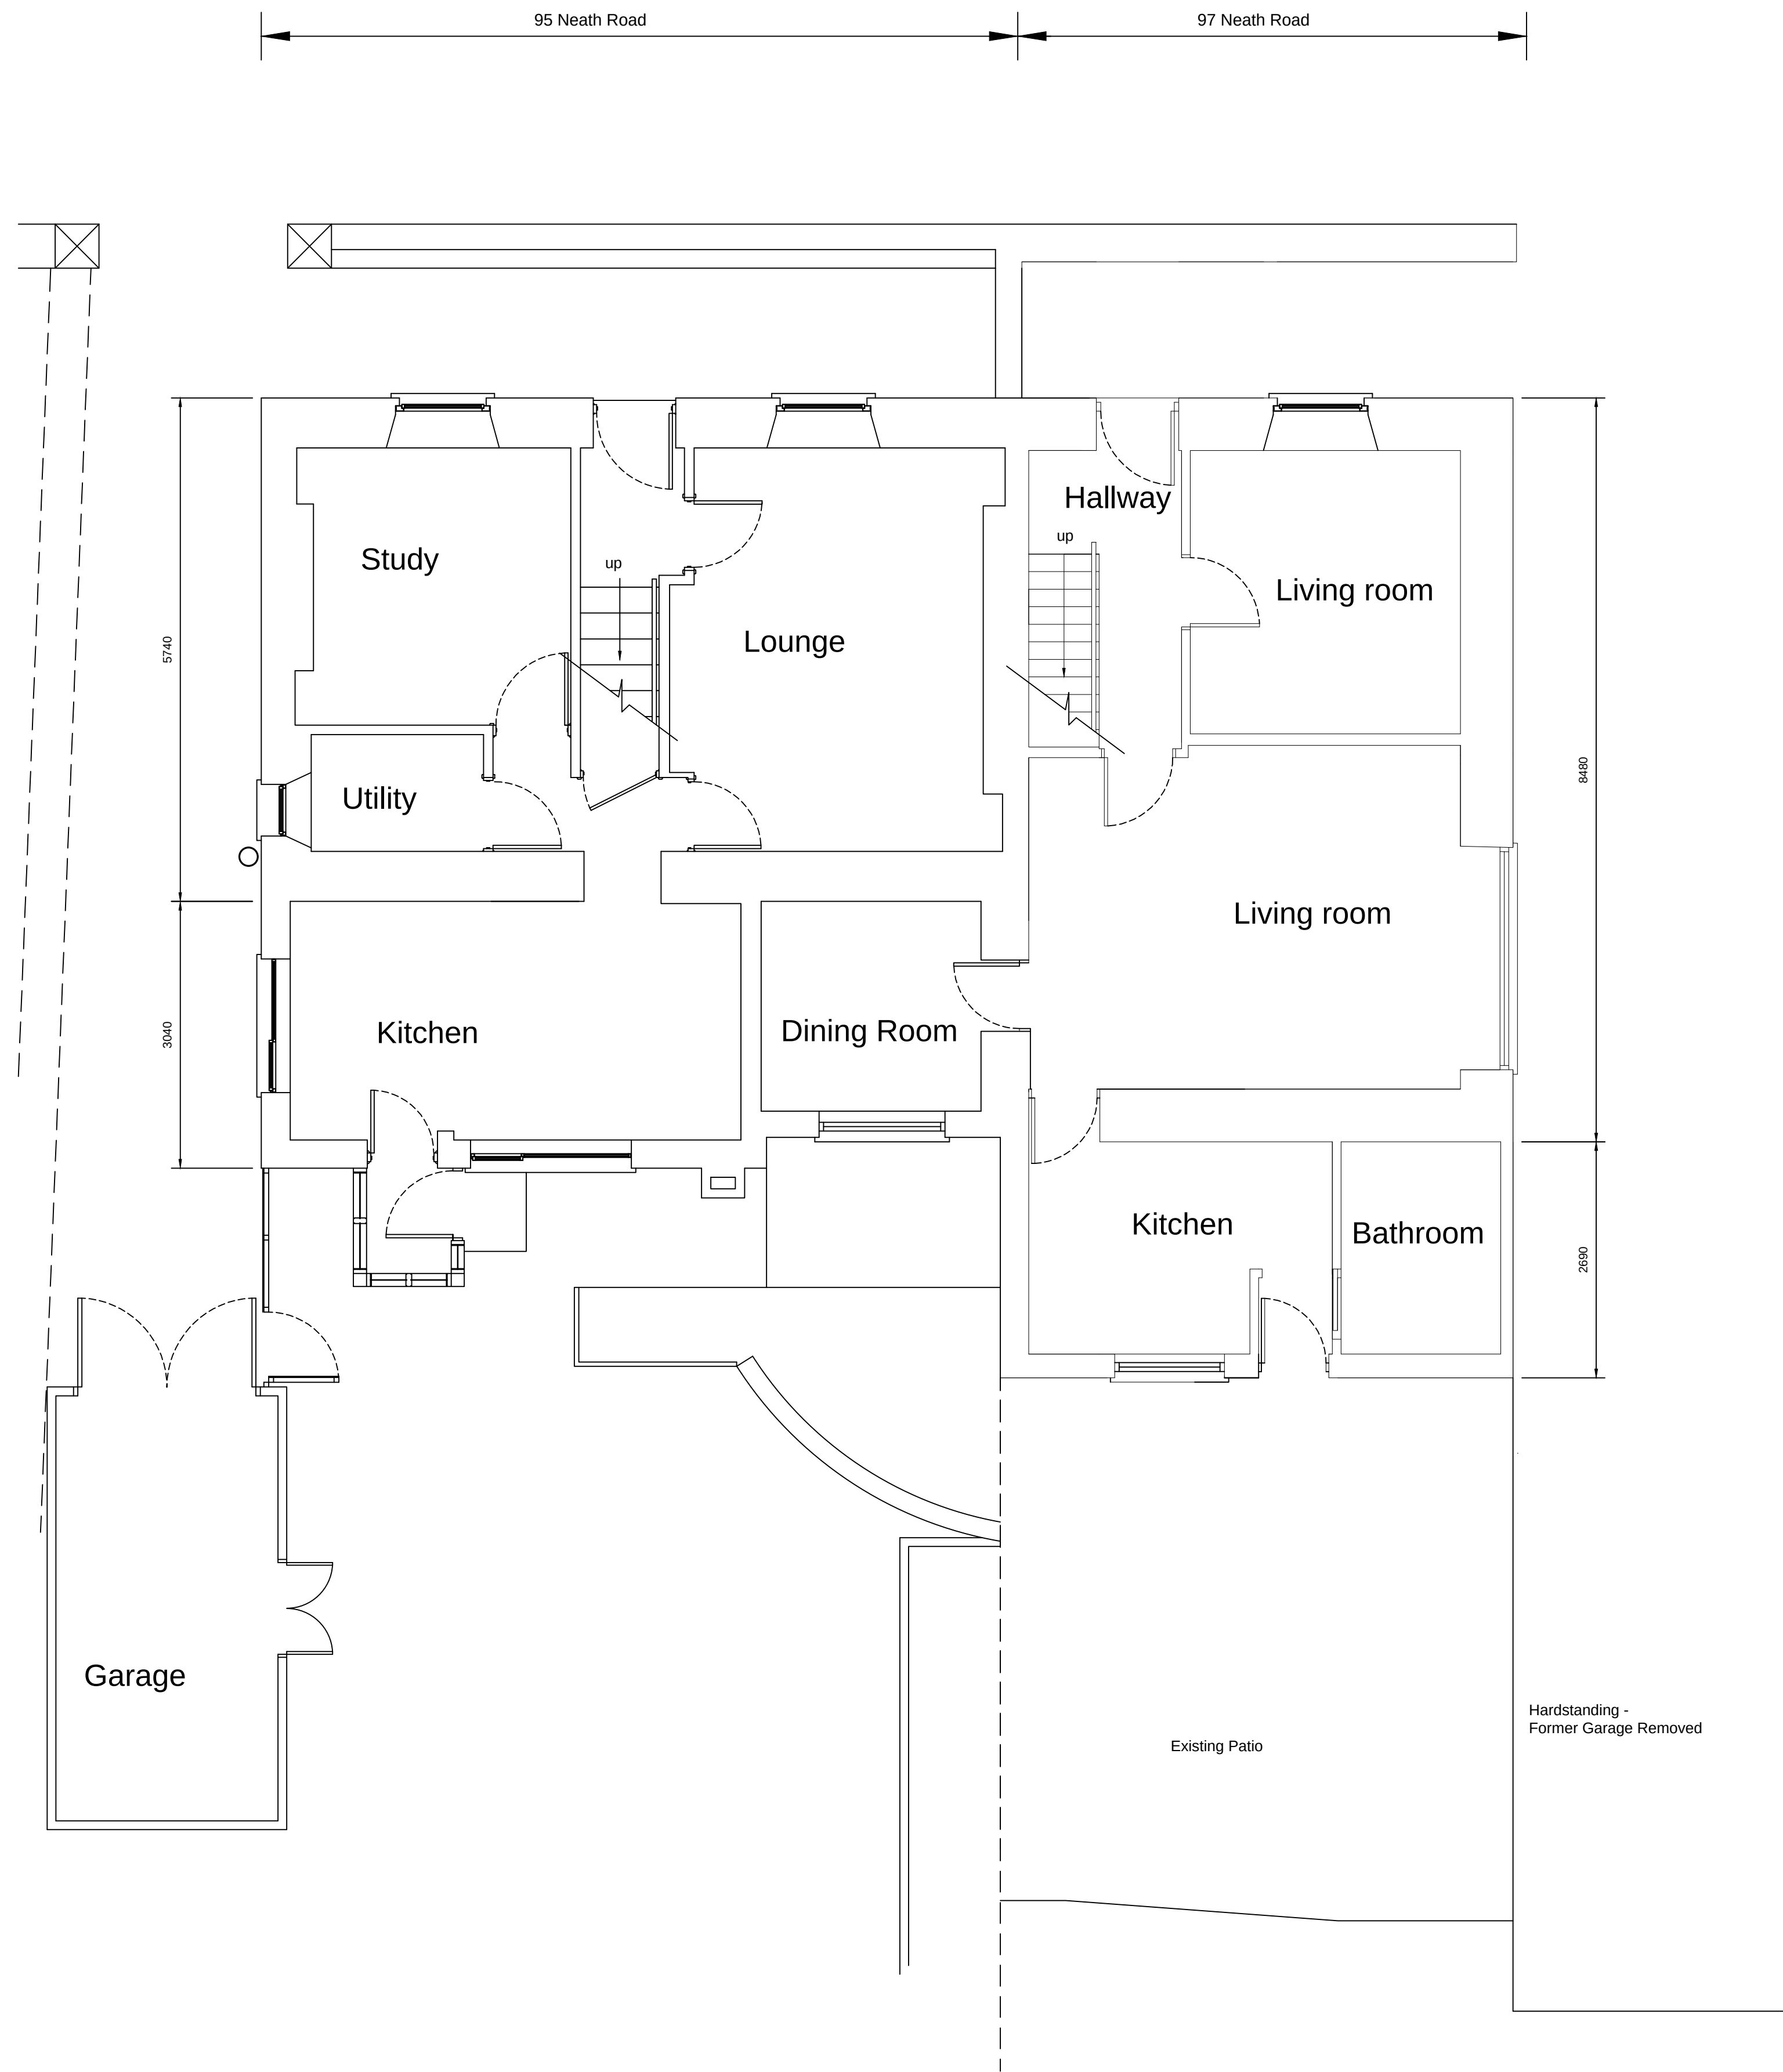

Existing  
Ground Floor Plan.

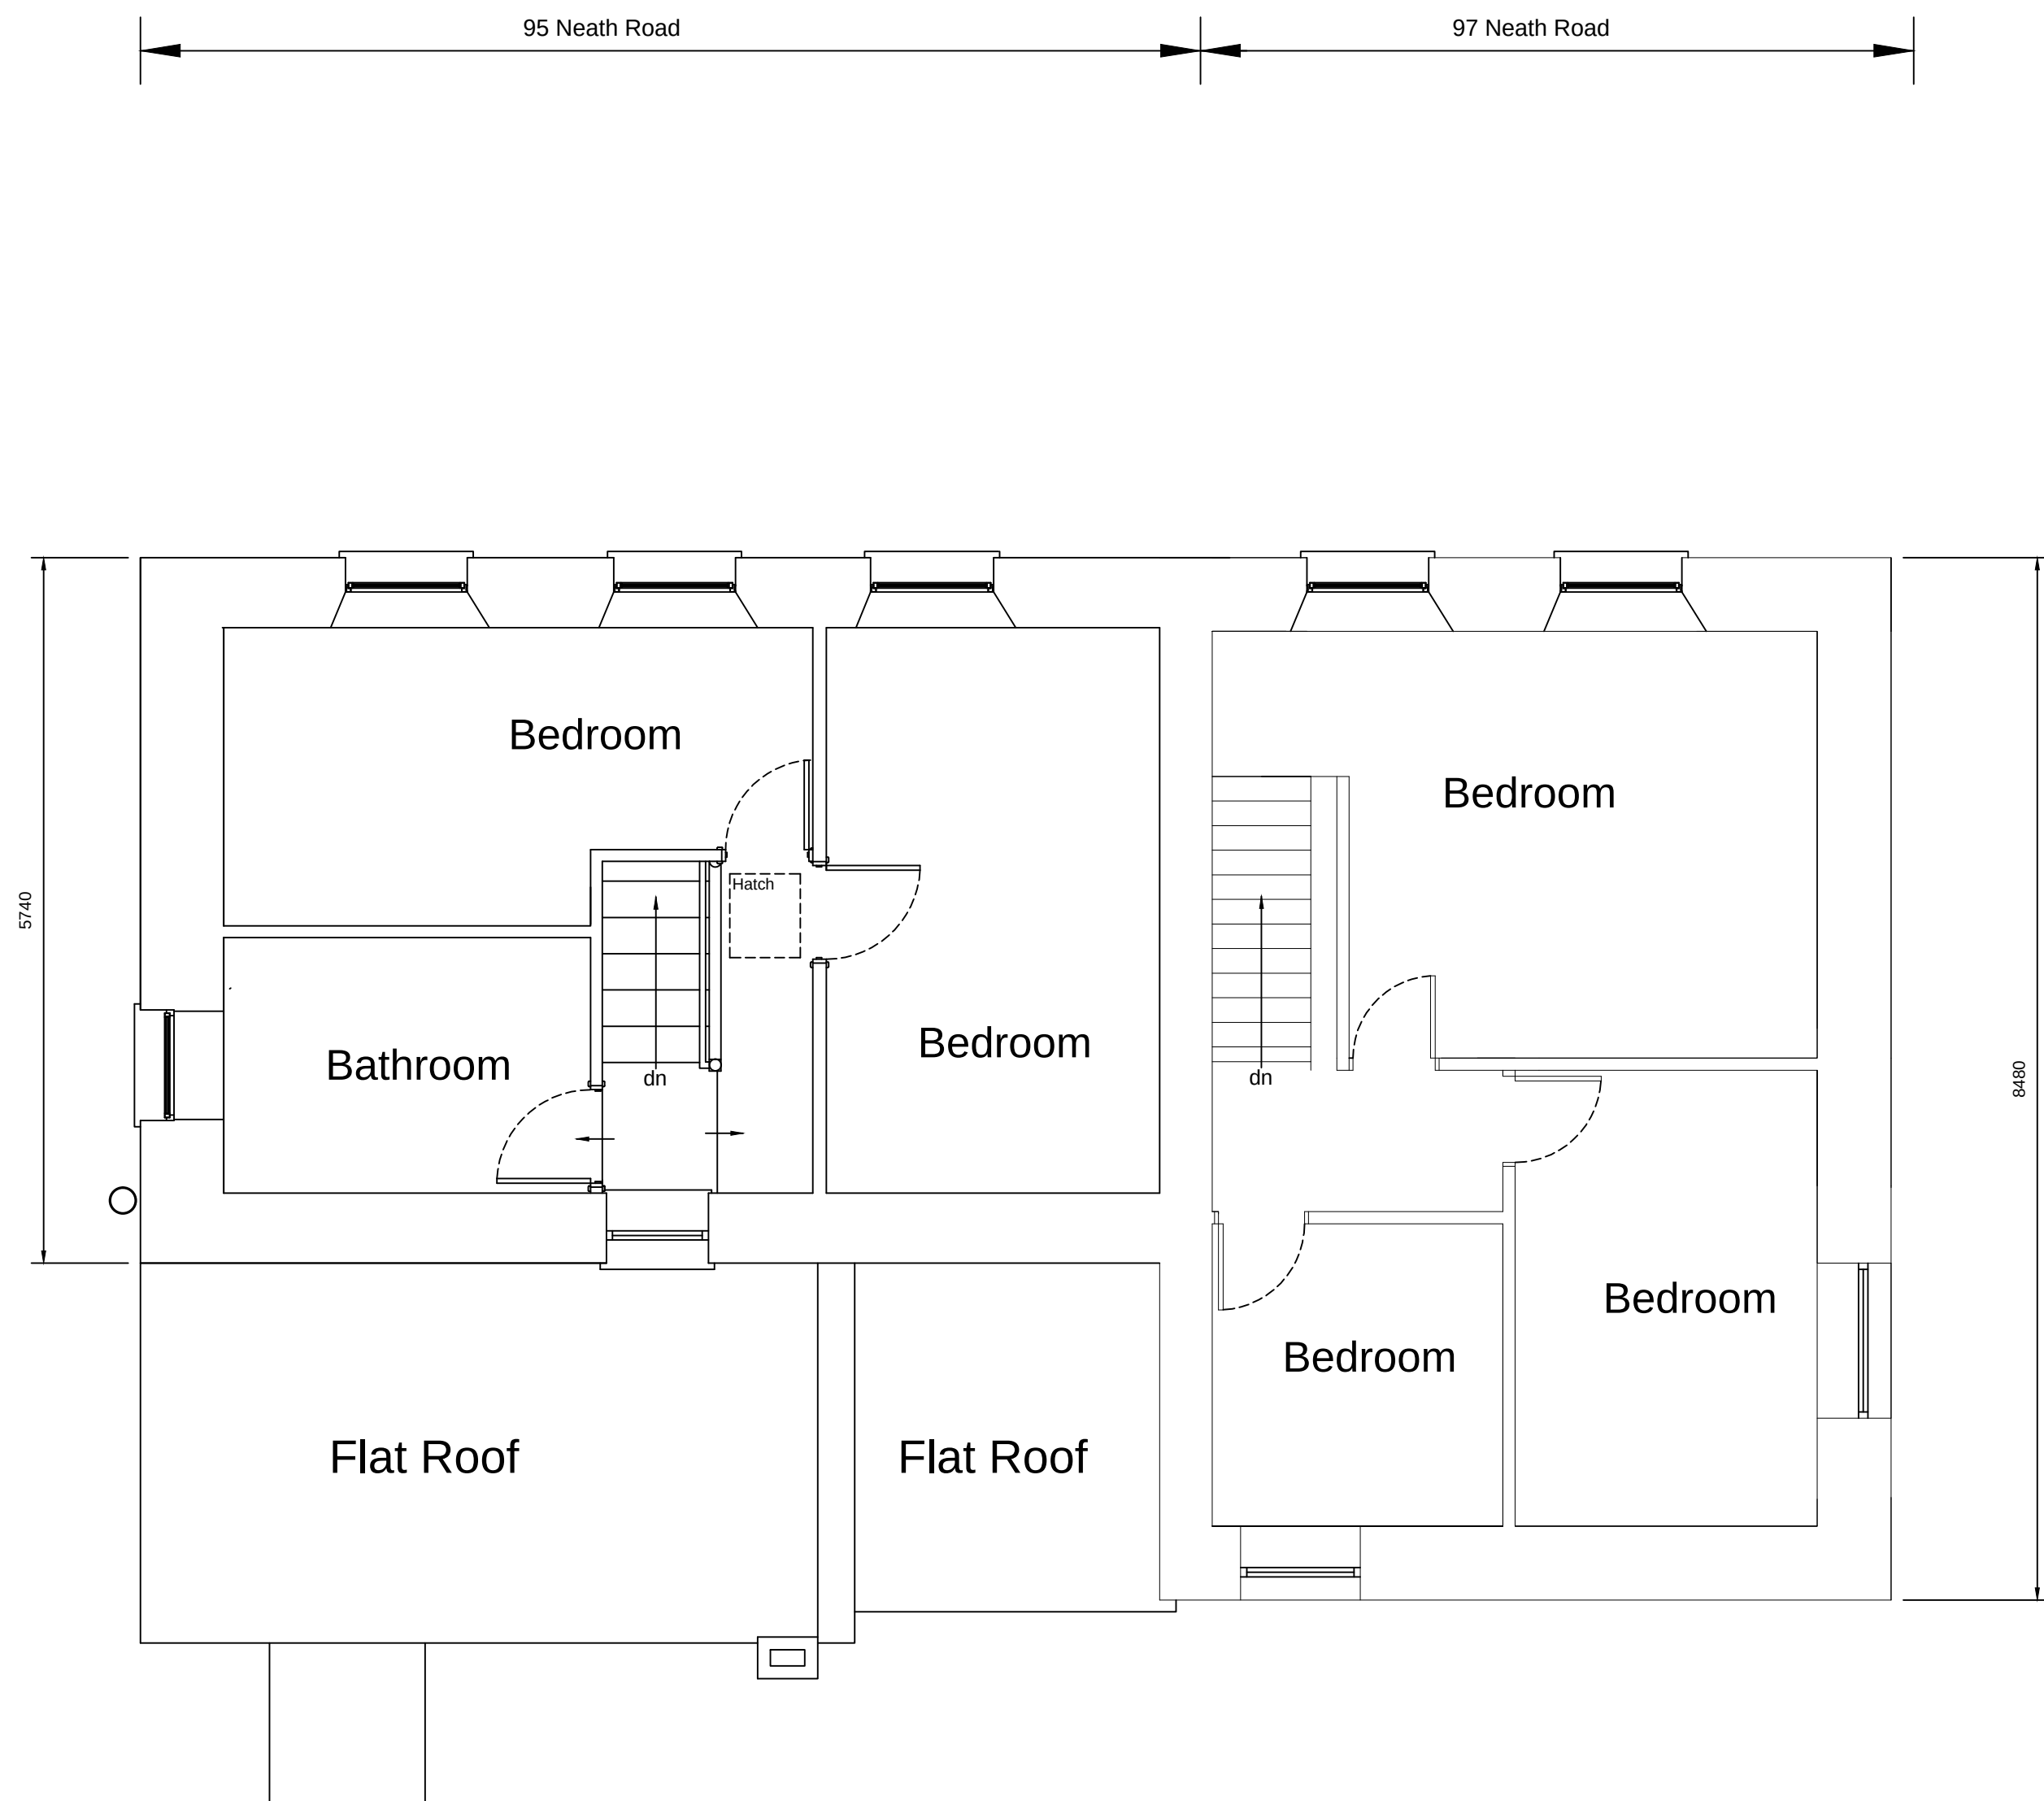

Existiong  
First Floor Plan.

|                                                             |                  |                                                  |                 |                   |
|-------------------------------------------------------------|------------------|--------------------------------------------------|-----------------|-------------------|
| A                                                           | Feb 2022         | Layouts Amended as requested by LA Planning Dept |                 | S/L               |
| REV                                                         | DATE             | REVISION                                         |                 | INITIALS          |
| PROJECT TITLE                                               |                  |                                                  |                 |                   |
| 95 & 97 Neath Road<br>Rhos<br>Pontardawe<br>Swansea SA8 3EH |                  |                                                  |                 |                   |
| DRAWING TITLE                                               |                  |                                                  |                 |                   |
| Existing Ground and<br>First Floor Layouts                  |                  |                                                  |                 |                   |
| STATUS:<br>Joint Planning Application                       |                  |                                                  |                 |                   |
| DATE                                                        | May 2022         |                                                  | DRAWN by<br>SJL | CHECKED by<br>HRL |
| SCALE<br>1:50                                               | PAPER SIZE<br>A1 | JOB NUMBER<br>9597NR                             |                 |                   |
| DRAWING NUMBER<br>9597NR/002                                |                  |                                                  |                 | REVISION<br>A     |