



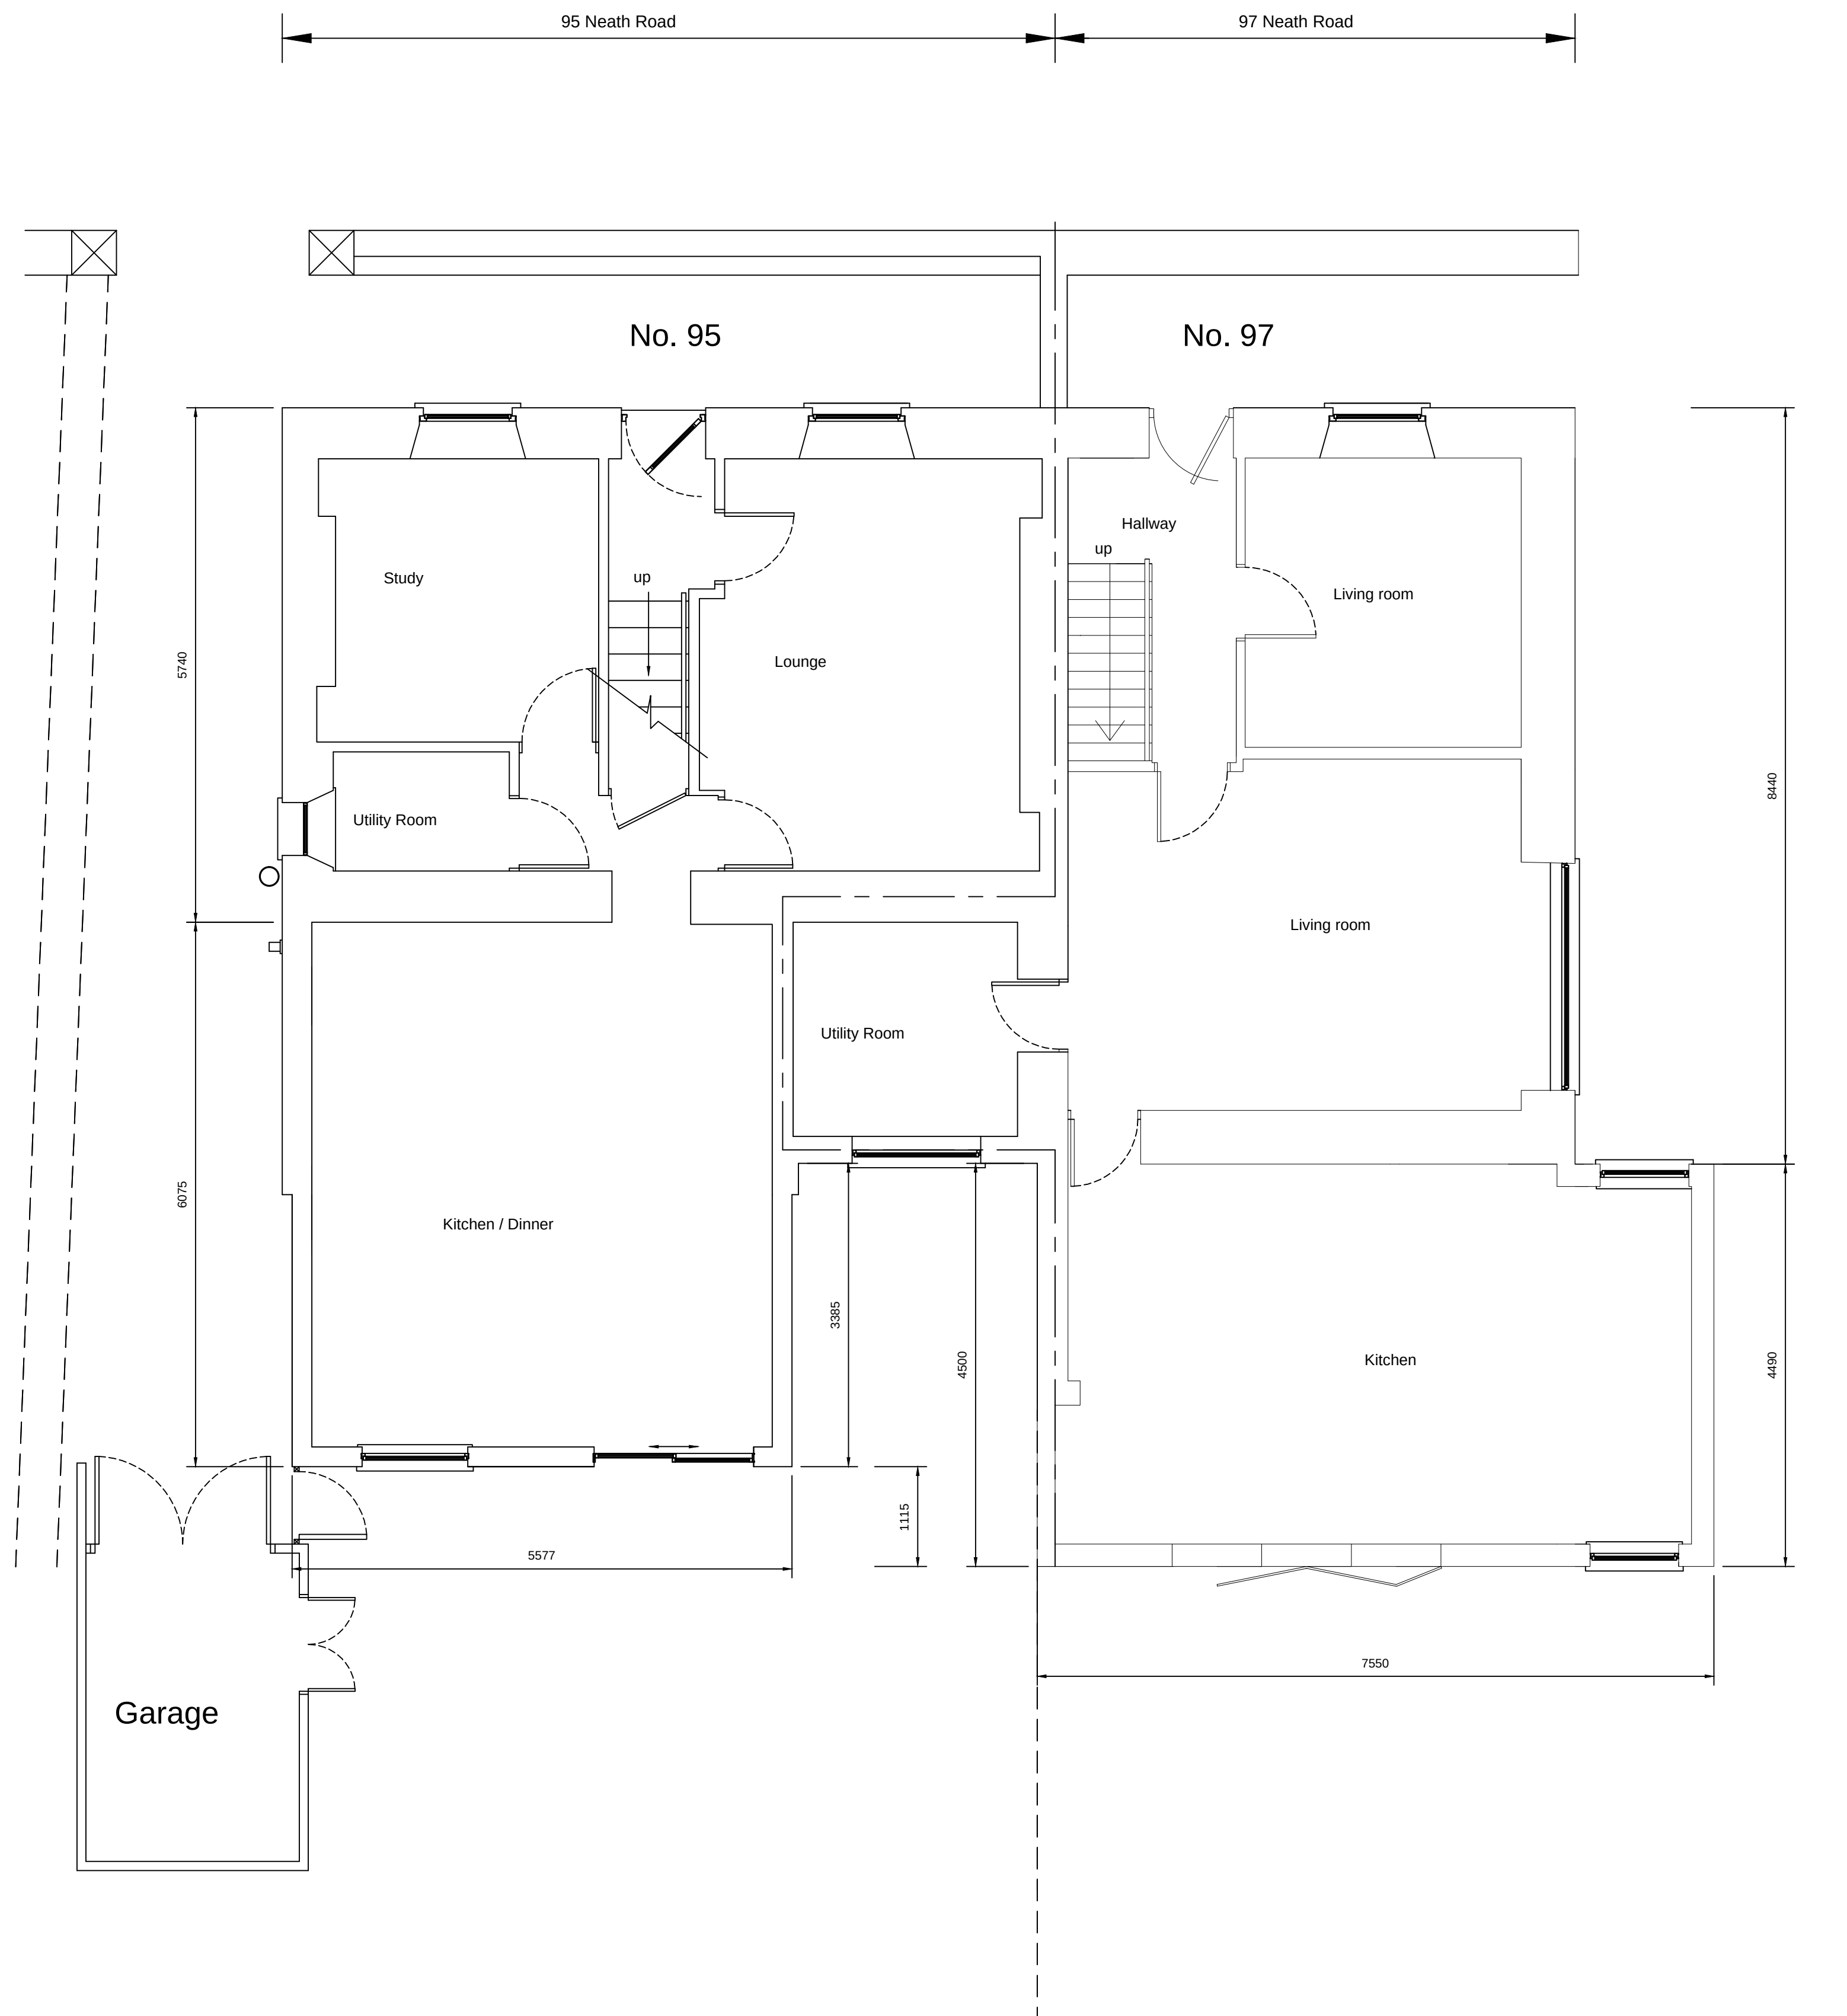

Proposed
Ground Floor Plan.

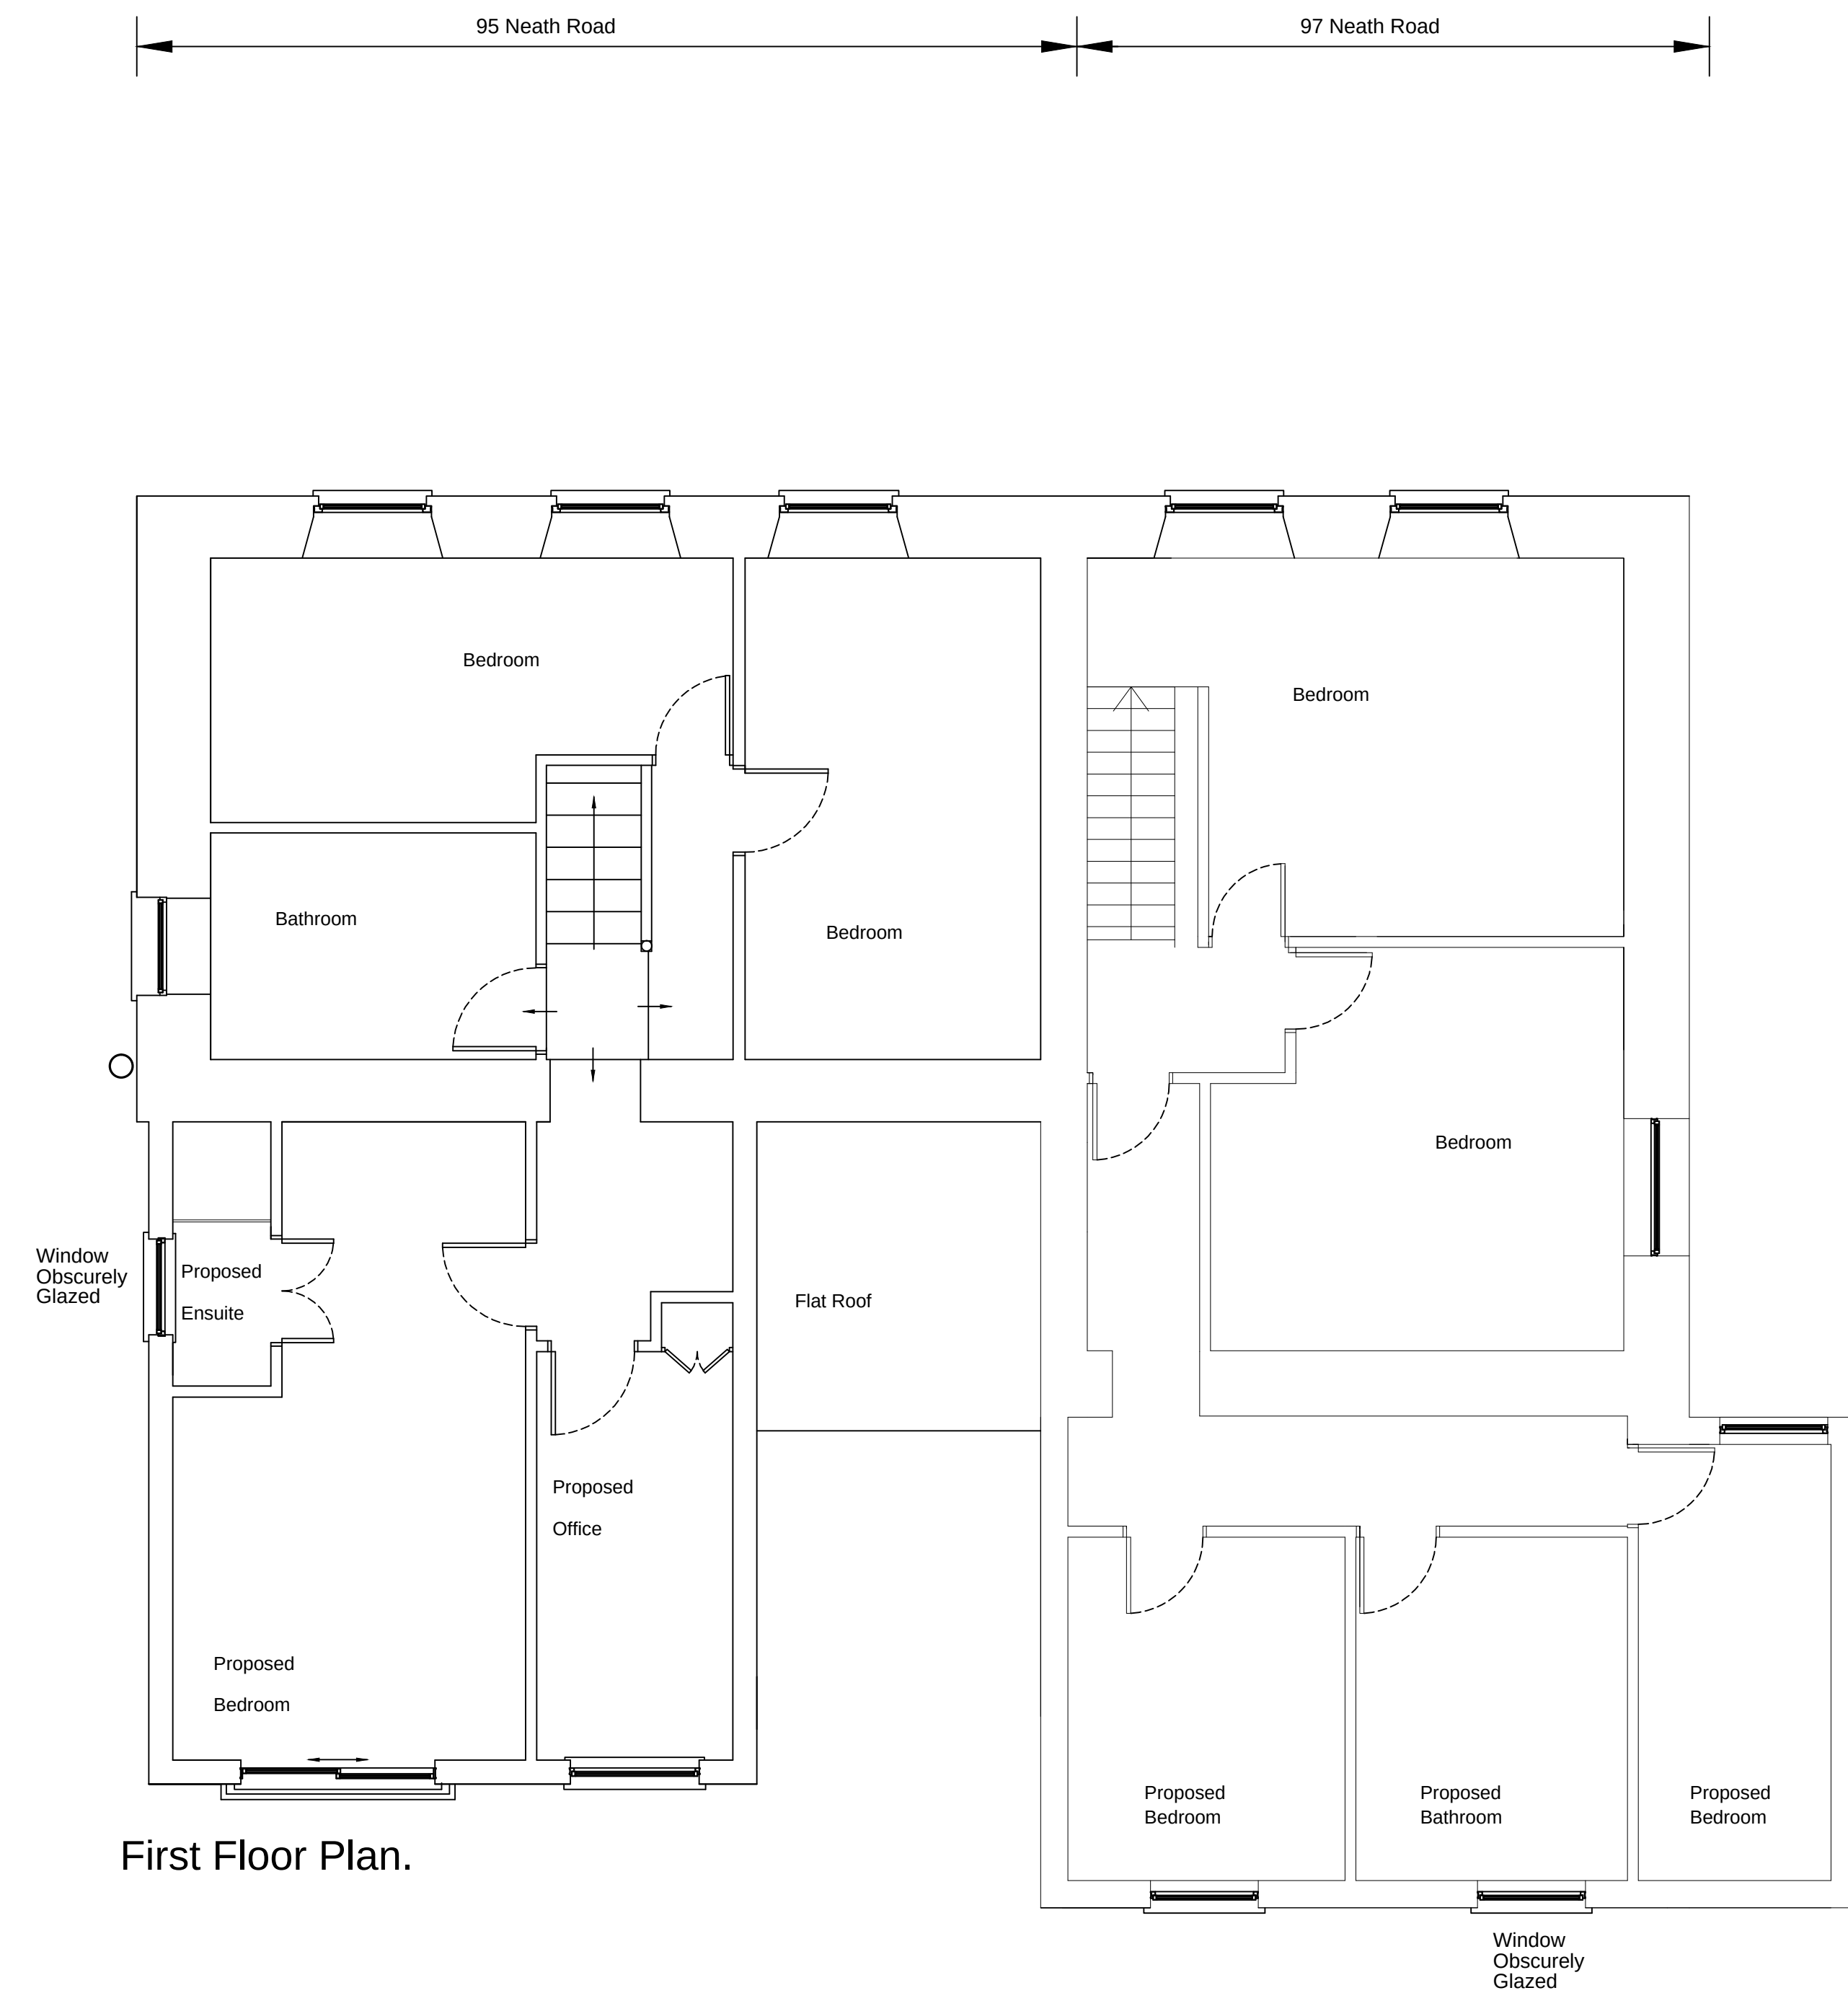

First Floor Plan.

Proposed
First Floor Plan.

A	Feb 2022	Layouts Amended as requested by LA Planning Dept.		S.L.	
REV	DATE	REVISION		INITIALS	
PROJECT TITLE:					
95 & 97 Neath Road Rhos Pontardawe Swansea SA8 3EH					
DRAWING TITLE:					
Proposed Ground and First Floor Layouts					
STATUS: Joint Planning Application					
DATE	May 2022		DRAWN BY:	CHECKED BY:	
			SJL	HRL	
SCALE:	PAPER SIZE:	JOB NUMBER:			
1:50	A1	9597NR			
DRAWING NUMBER:				REVISION:	
9597NR/003				A	