



95 Neath Road 97 Neath Road

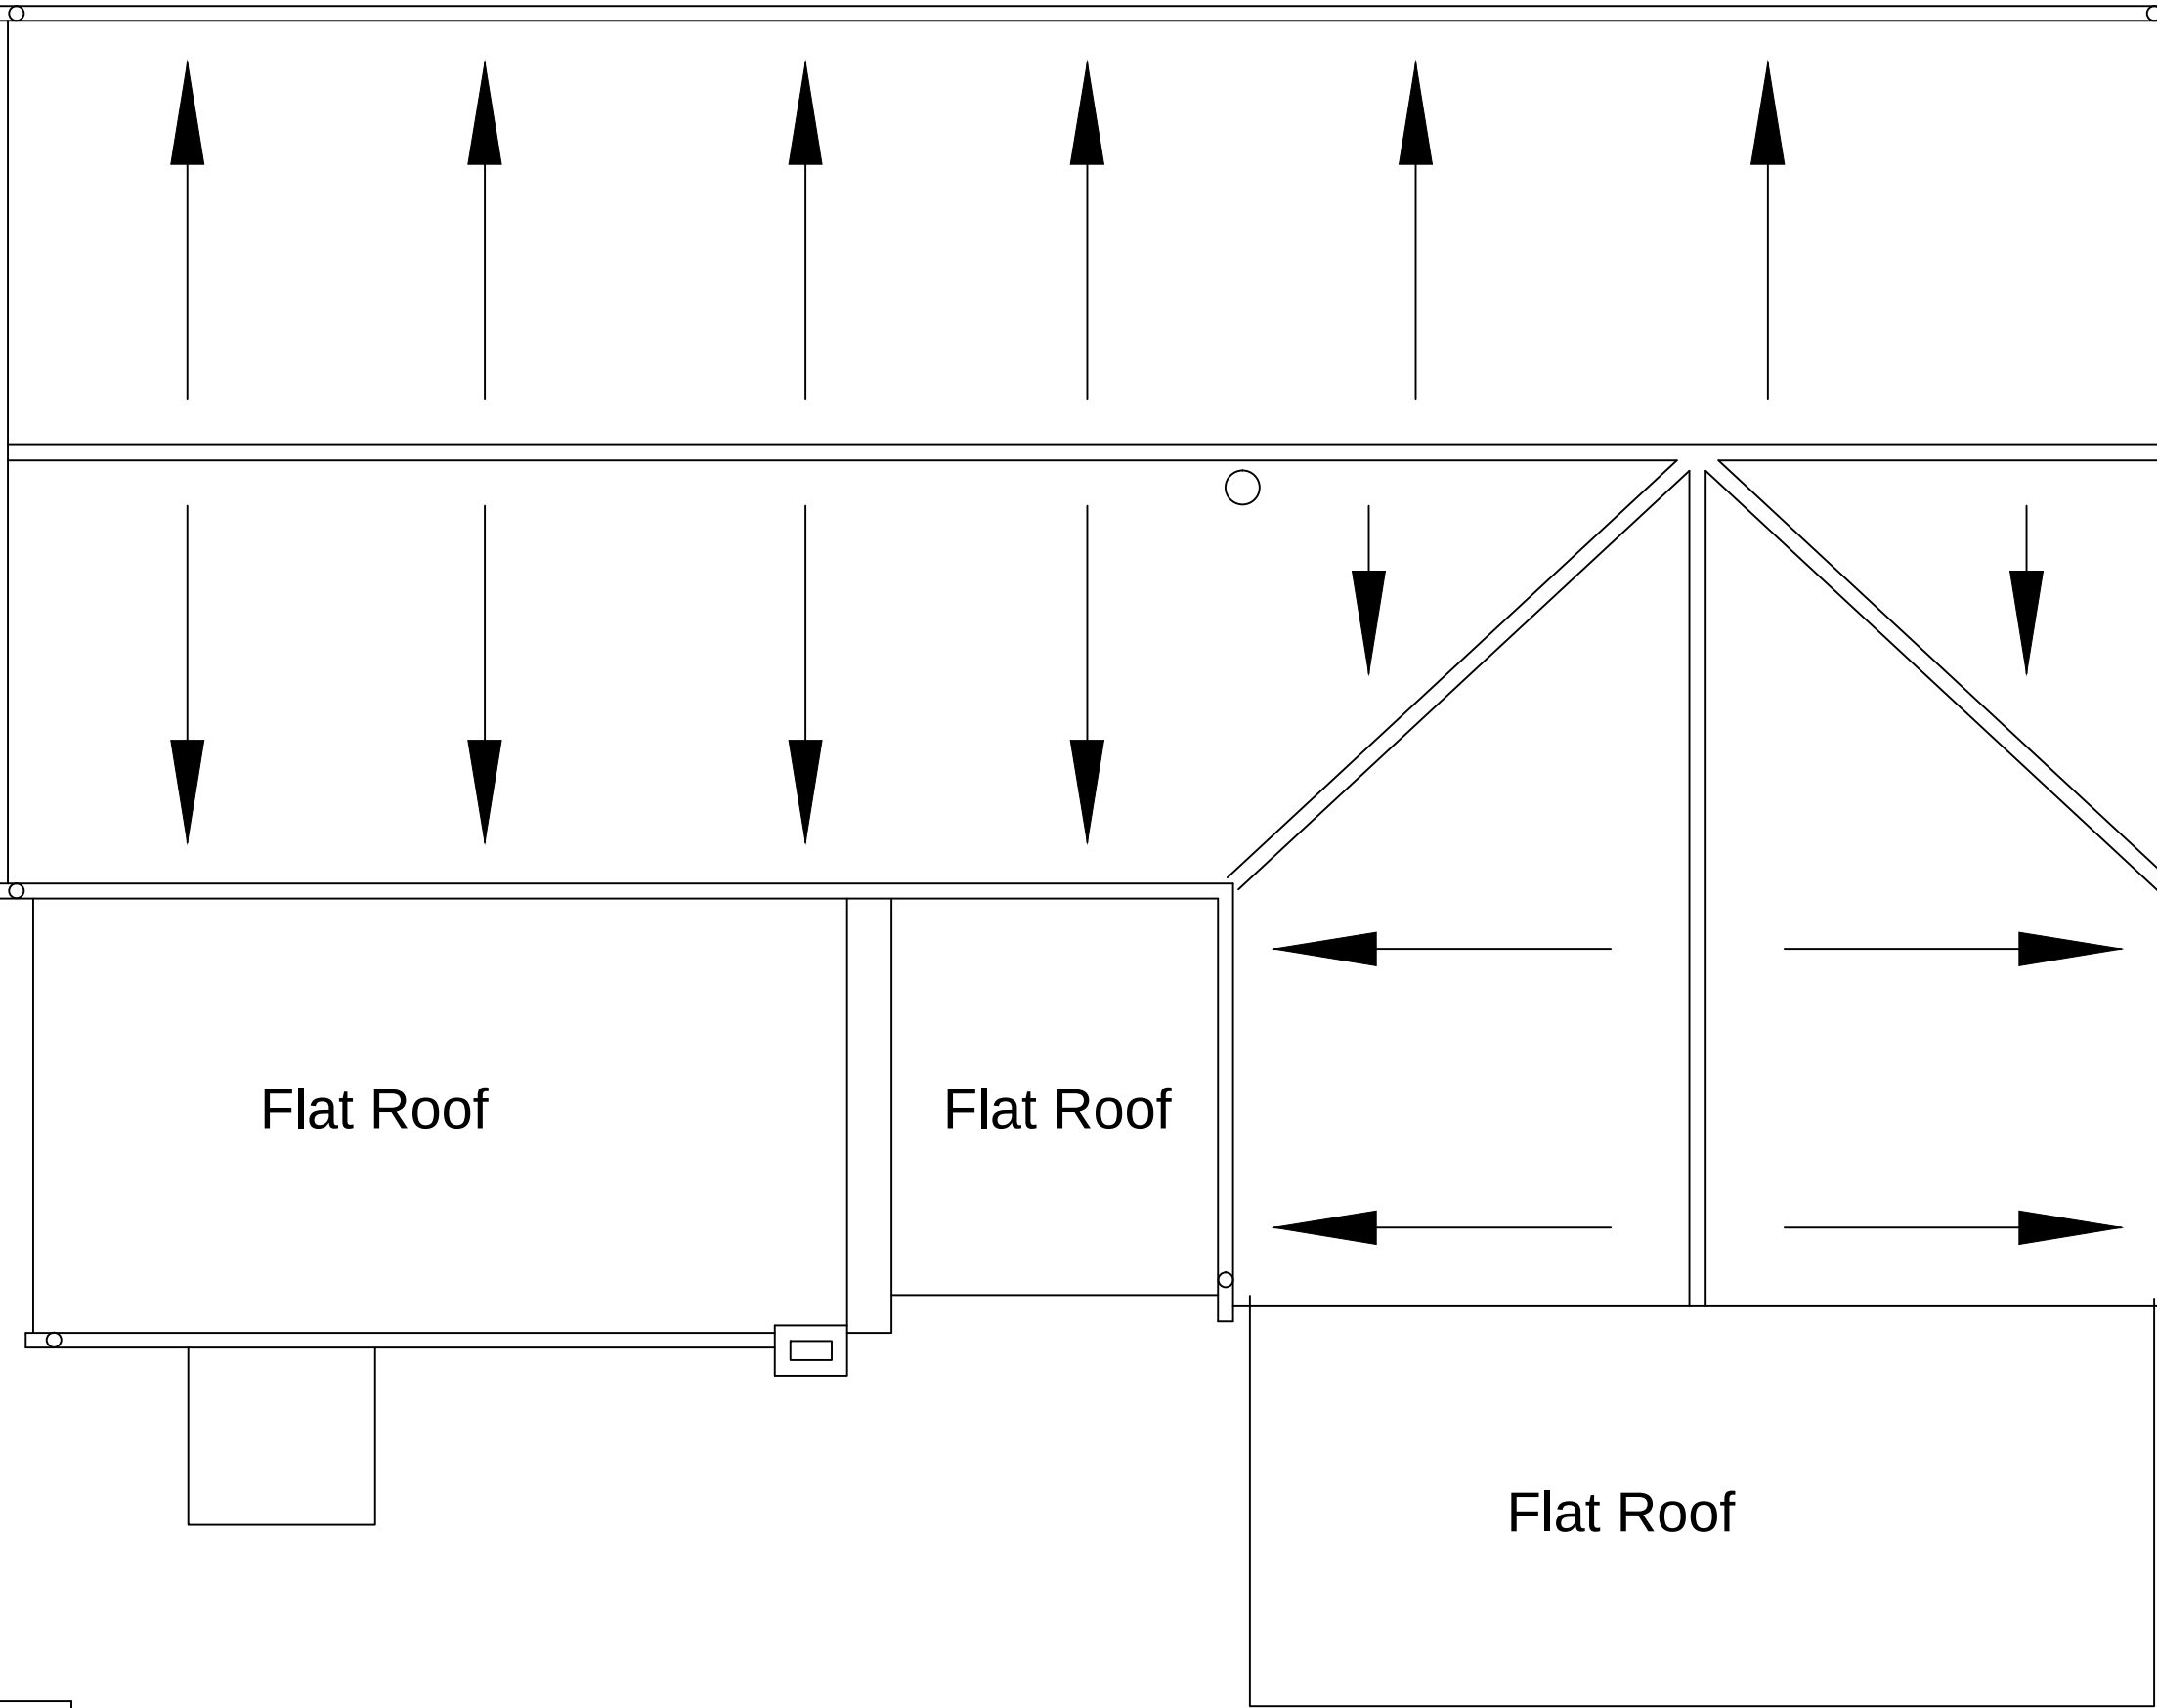

Existing
Roof Plan

95 Neath Road 97 Neath Road

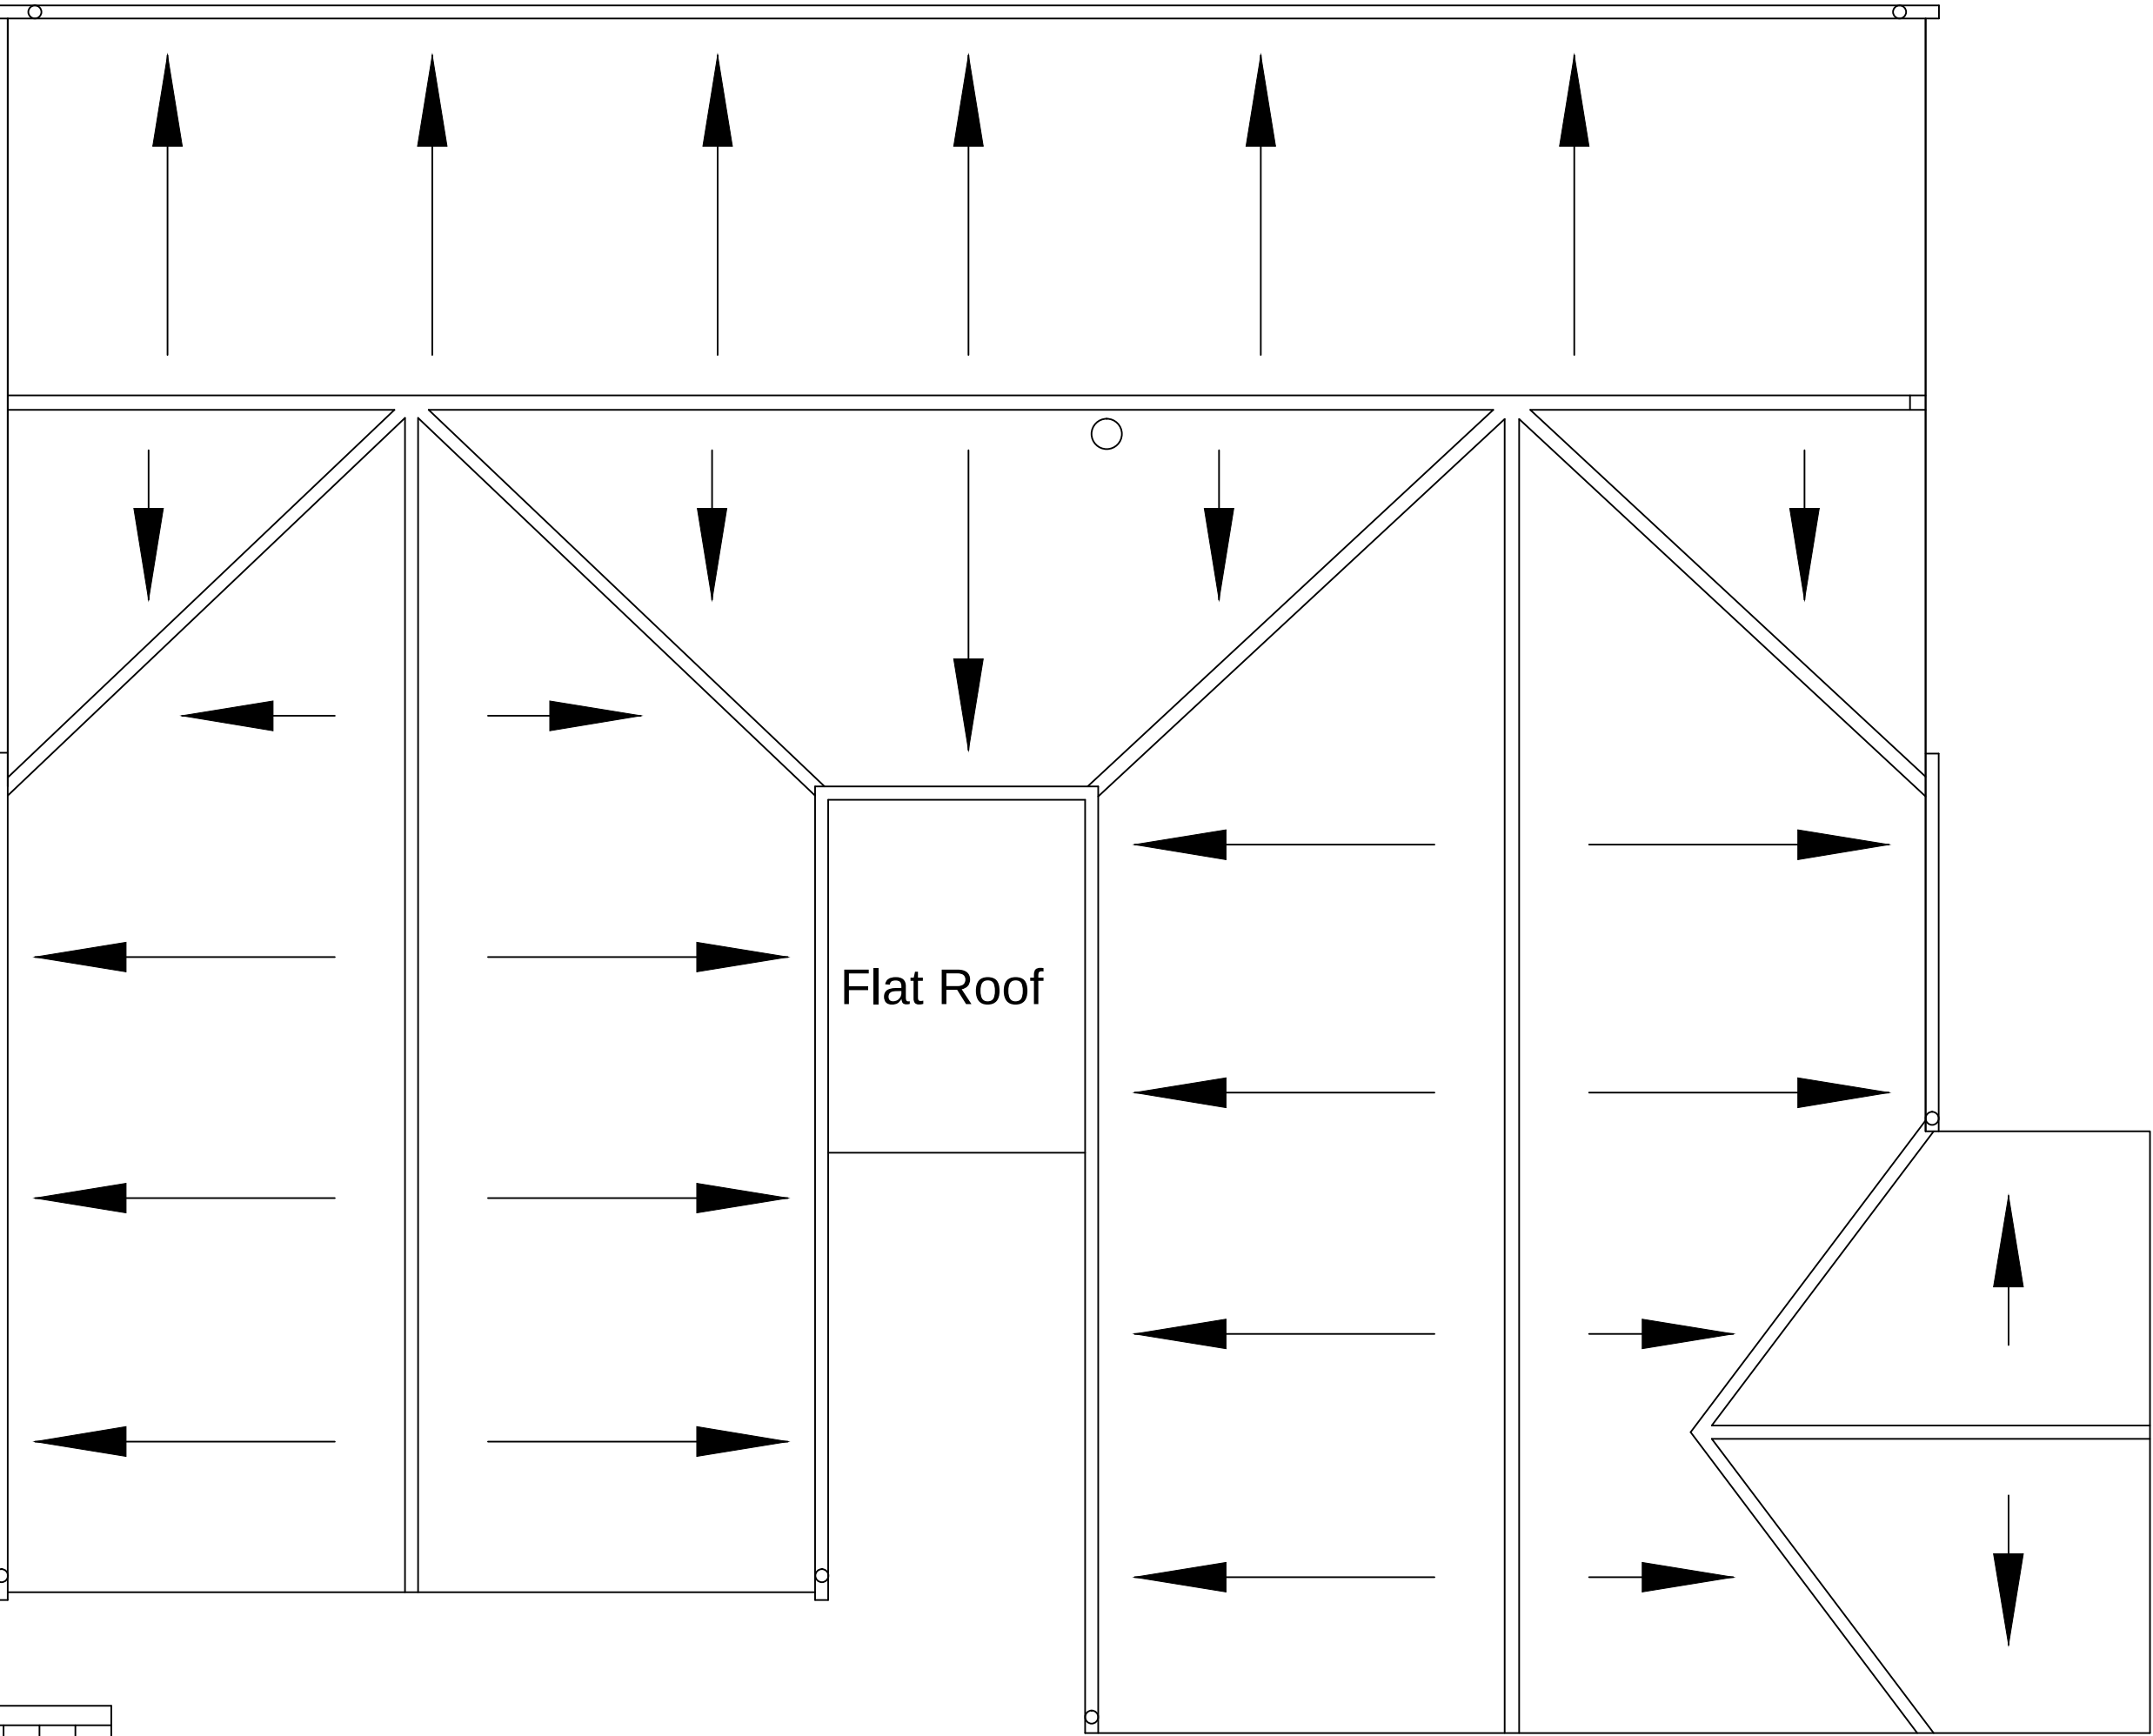

Proposed
Roof Plan

A	Feb 2022	Layouts Amended as requested by LA Planning Dept.		S/L
REV	DATE	REVISION		INITIALS
PROJECT TITLE:				
95 & 97 Neath Road Rhos Pontardawe Swansea SA8 3EH				
DRAWING TITLE:				
Existing and Proposed Roof Plan				
STATUS:				
Joint Planning Application				
DATE:	May 2022		DRAWN BY:	CHECKED BY:
			SJL	HRL
SCALE:	PAPER SIZE:	JOB NUMBER:		
1:50	A1	9597NR		
DRAWING NUMBER:				REVISION:
9597NR/005				A