


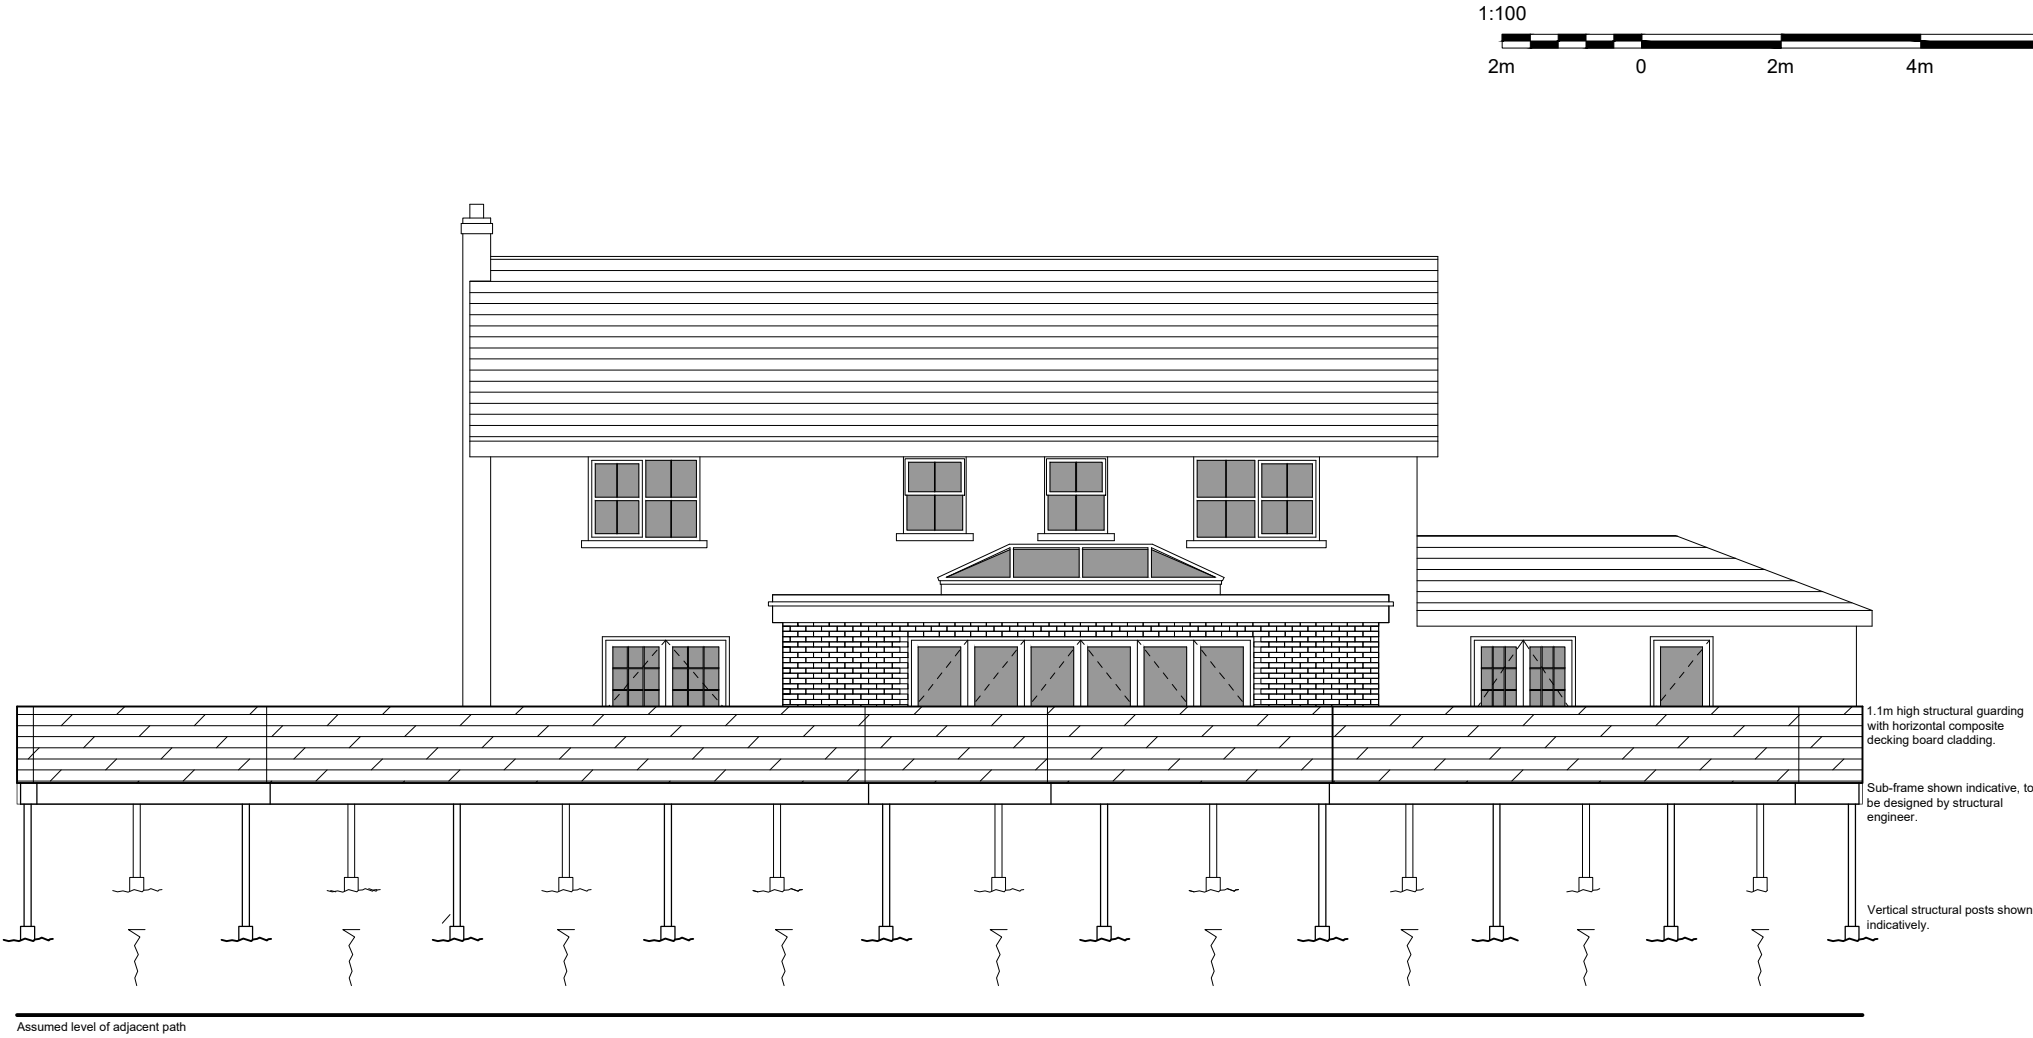

EXISTING REAR ELEVATION
Scale 1:100@A3

JOB: 20 Dyffryn Woods		CLIENT: Mr James Martin			
ADDRESS: 20 Dyffryn Woods Bryncoch Neath, SA10 7QA					
TITLE: EX REAR ELEVATION		DRW-No.	Rev		
SYSTEM No: A-G	DATE: 16.06.2022	P04	/		
JOB No: 1258-19	Checked by:				
SCALES: 1:100@A3	DRAWN BY: D.Nokes				
REVISIONS DESCRIPTION:					



Thomas Parry Design Partnership
The Old Sketty Coach House,
21 Gower Road, Sketty
Swansea, SA2 9BX
t: 01792 290755
e: design@thomasparry.co.uk
w: www.thomasparry.co.uk

© COPYRIGHT THOMAS PARRY DESIGN PARTNERSHIP

ALL DIMENSIONS TO BE CHECKED ON SITE: Contractor to check and verify all building and site dimensions. The contractor is to comply in all respects with the current Building Regulations whether specifically stated on this drawing or not. This drawing must be read and checked against any other specialist drawing provided.