



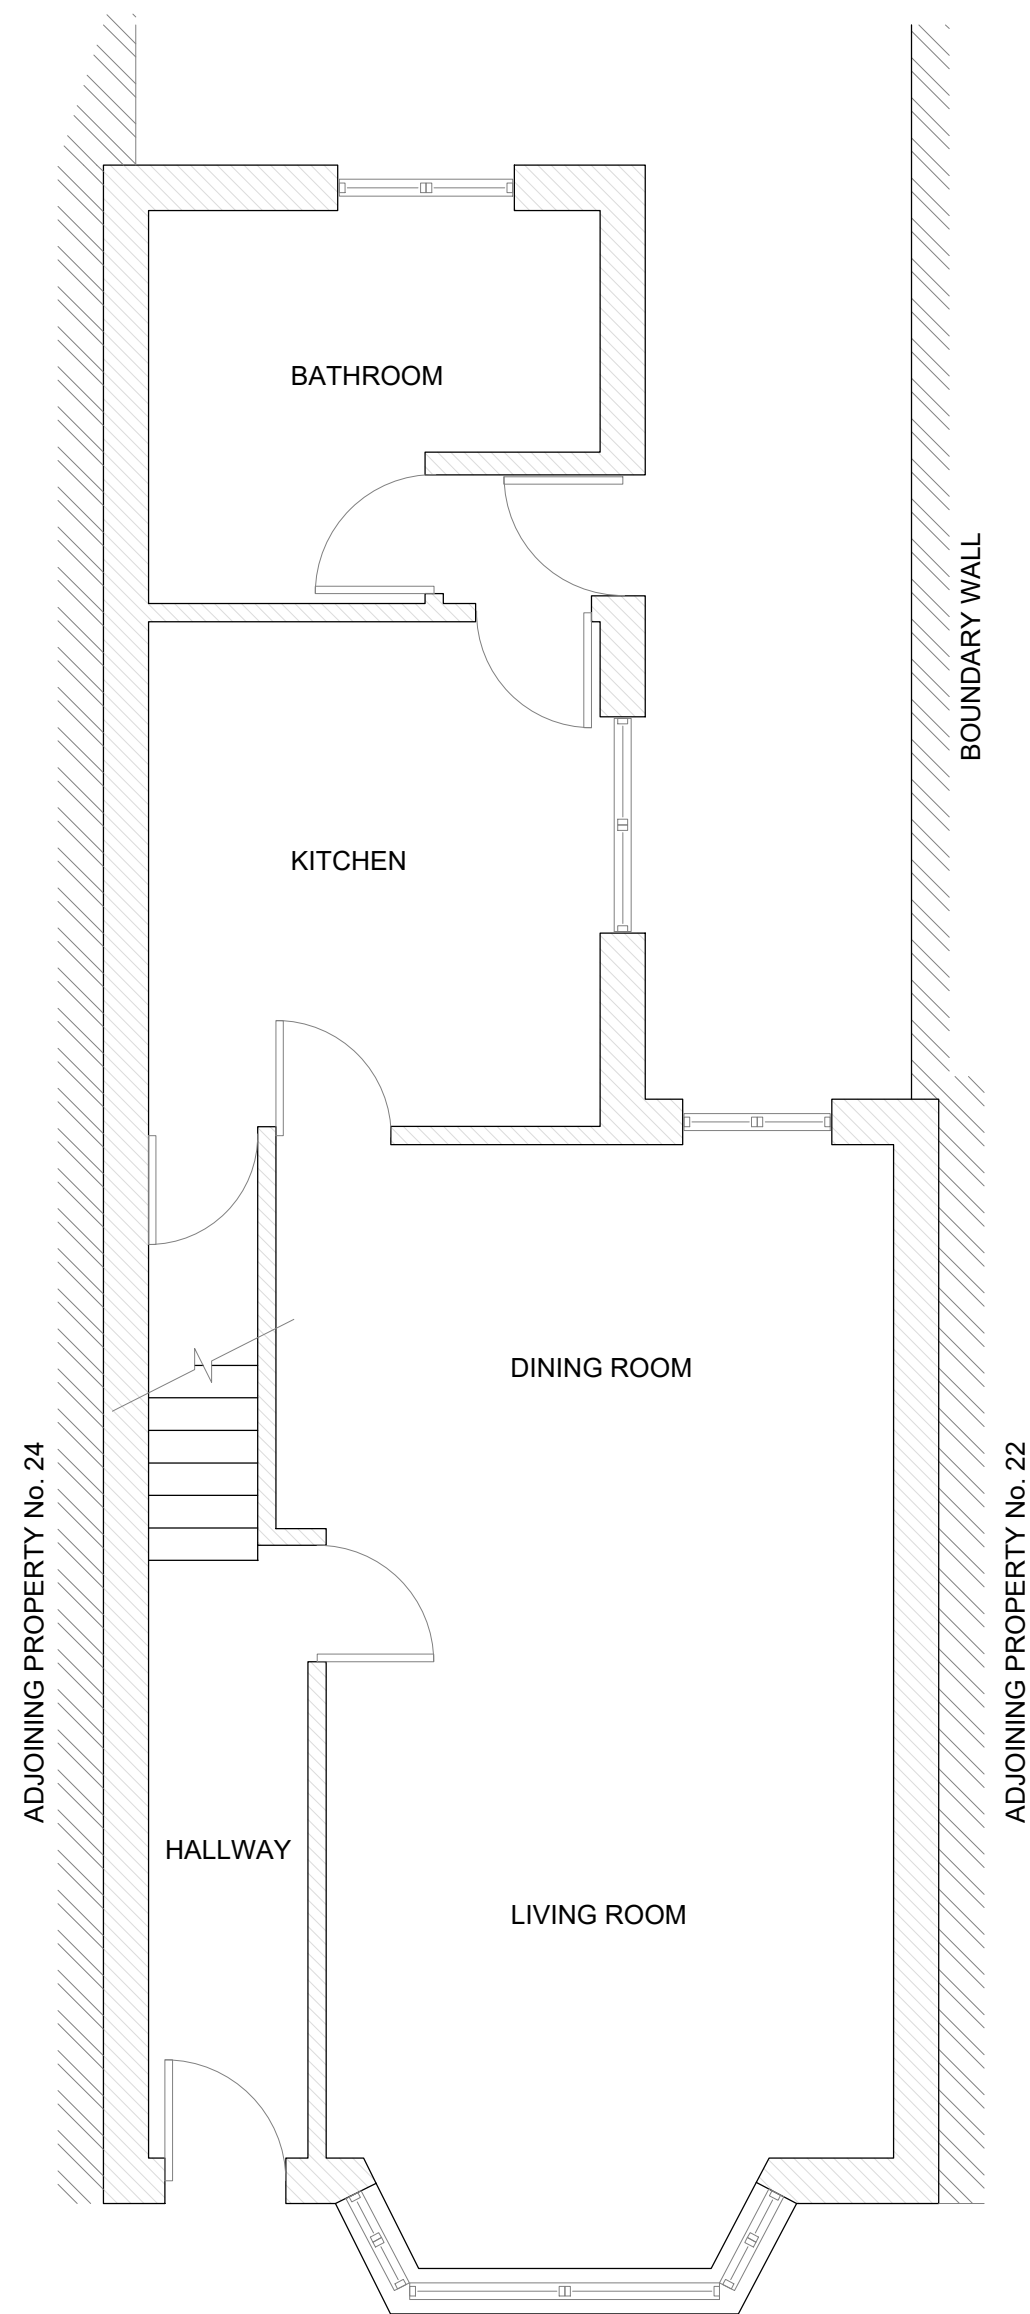

EXISTING GROUND FLOOR
SCALE 1:50

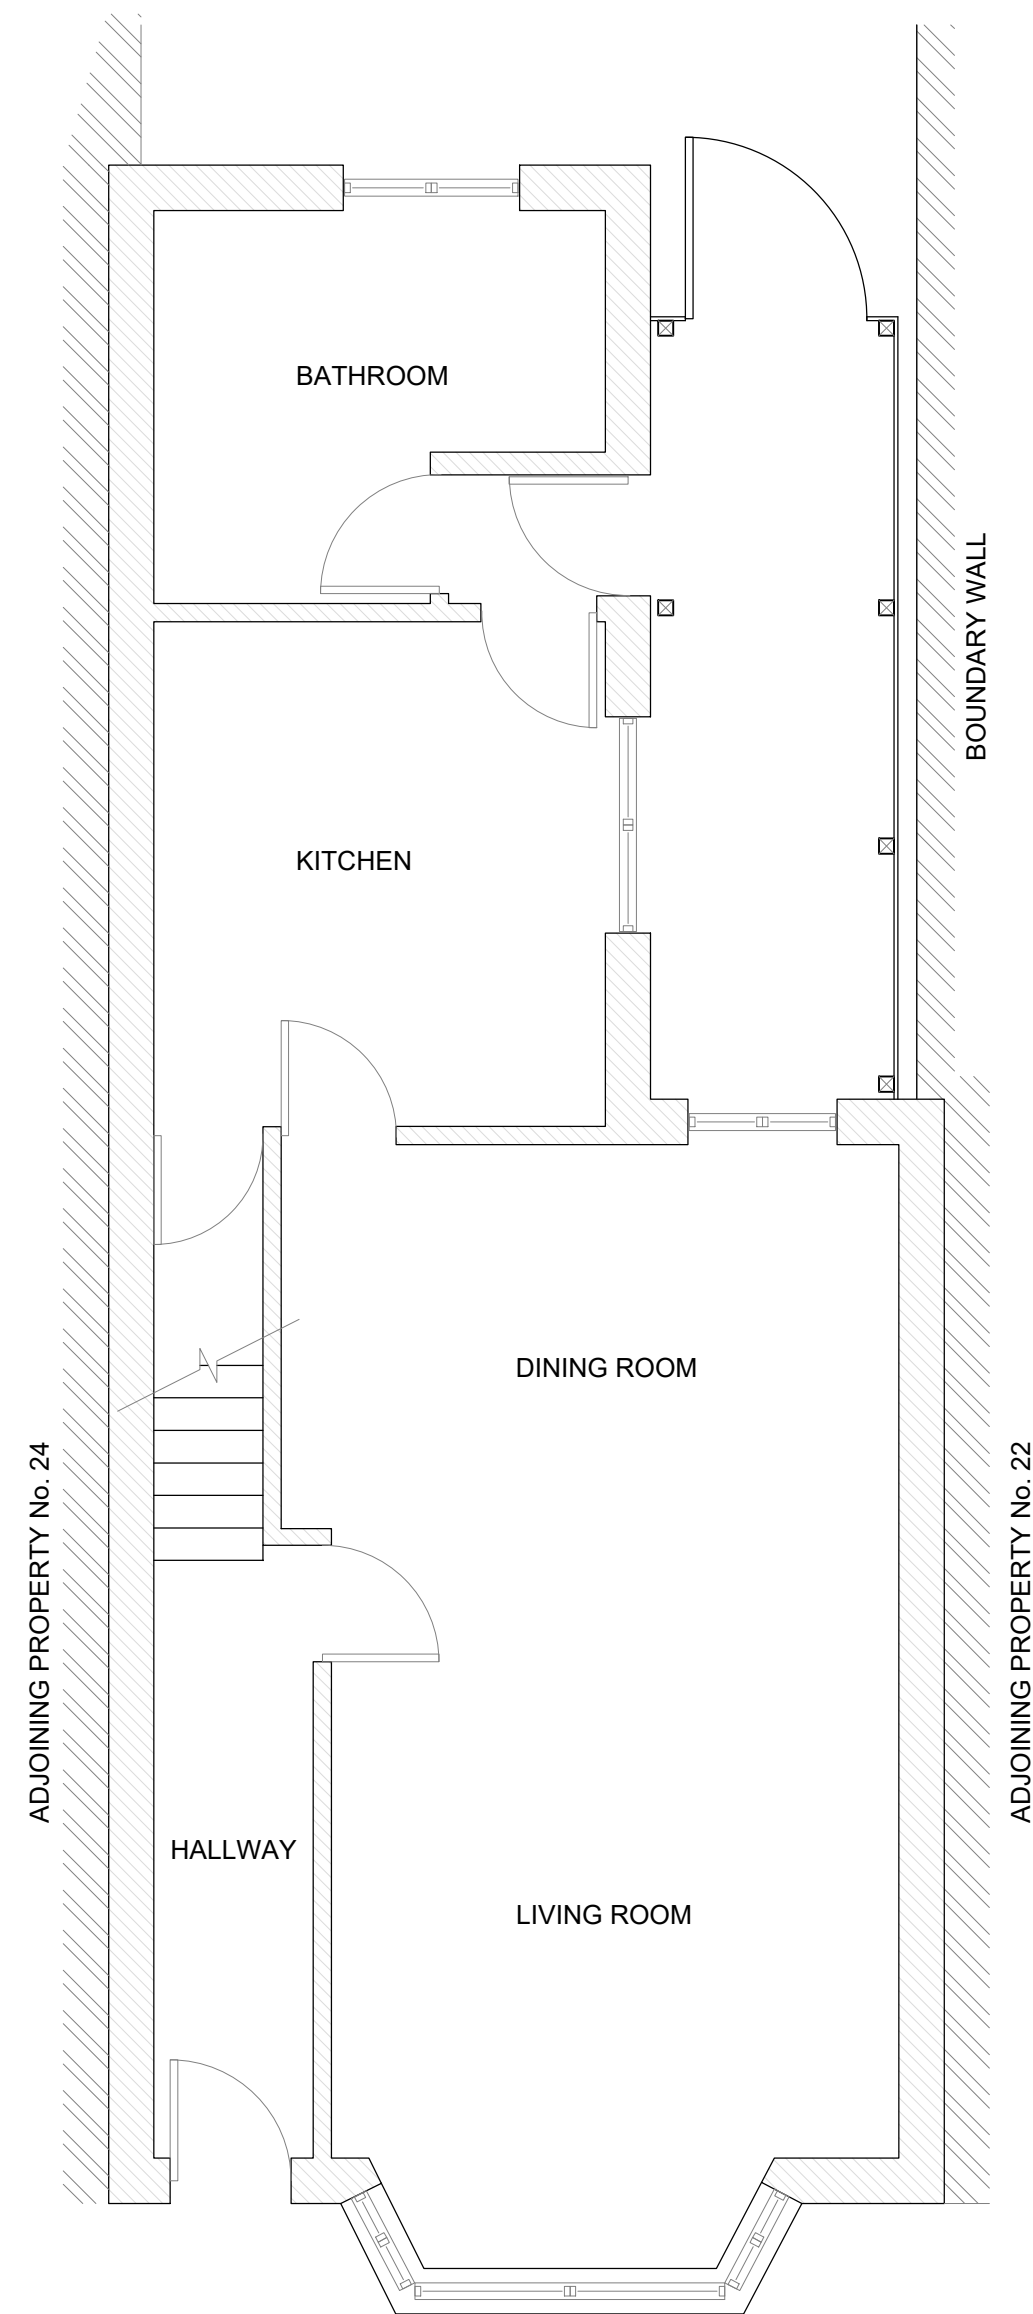

PROPOSED GROUND FLOOR
SCALE 1:50

NO.	NOTES
1	All dimensions in millimetres unless otherwise stated.
2	Do not scale off drawings. All dimensions to be checked on site by contractor.
3	Drawings to be used for purposes of construction only.
4	These are not Construction Drawings.
5	The contractor is to take all checks and coordinate all dimensions on site during the construction phase.

SHEET TITLE:
EXISTING & PROPOSED
FLOOR PLANS

PROJECT DESCRIPTION:
23 HAFOD STREET,
PORT TALBOT

DATE:
June 2022

SCALE:
1:50

SHEET:
A-2