



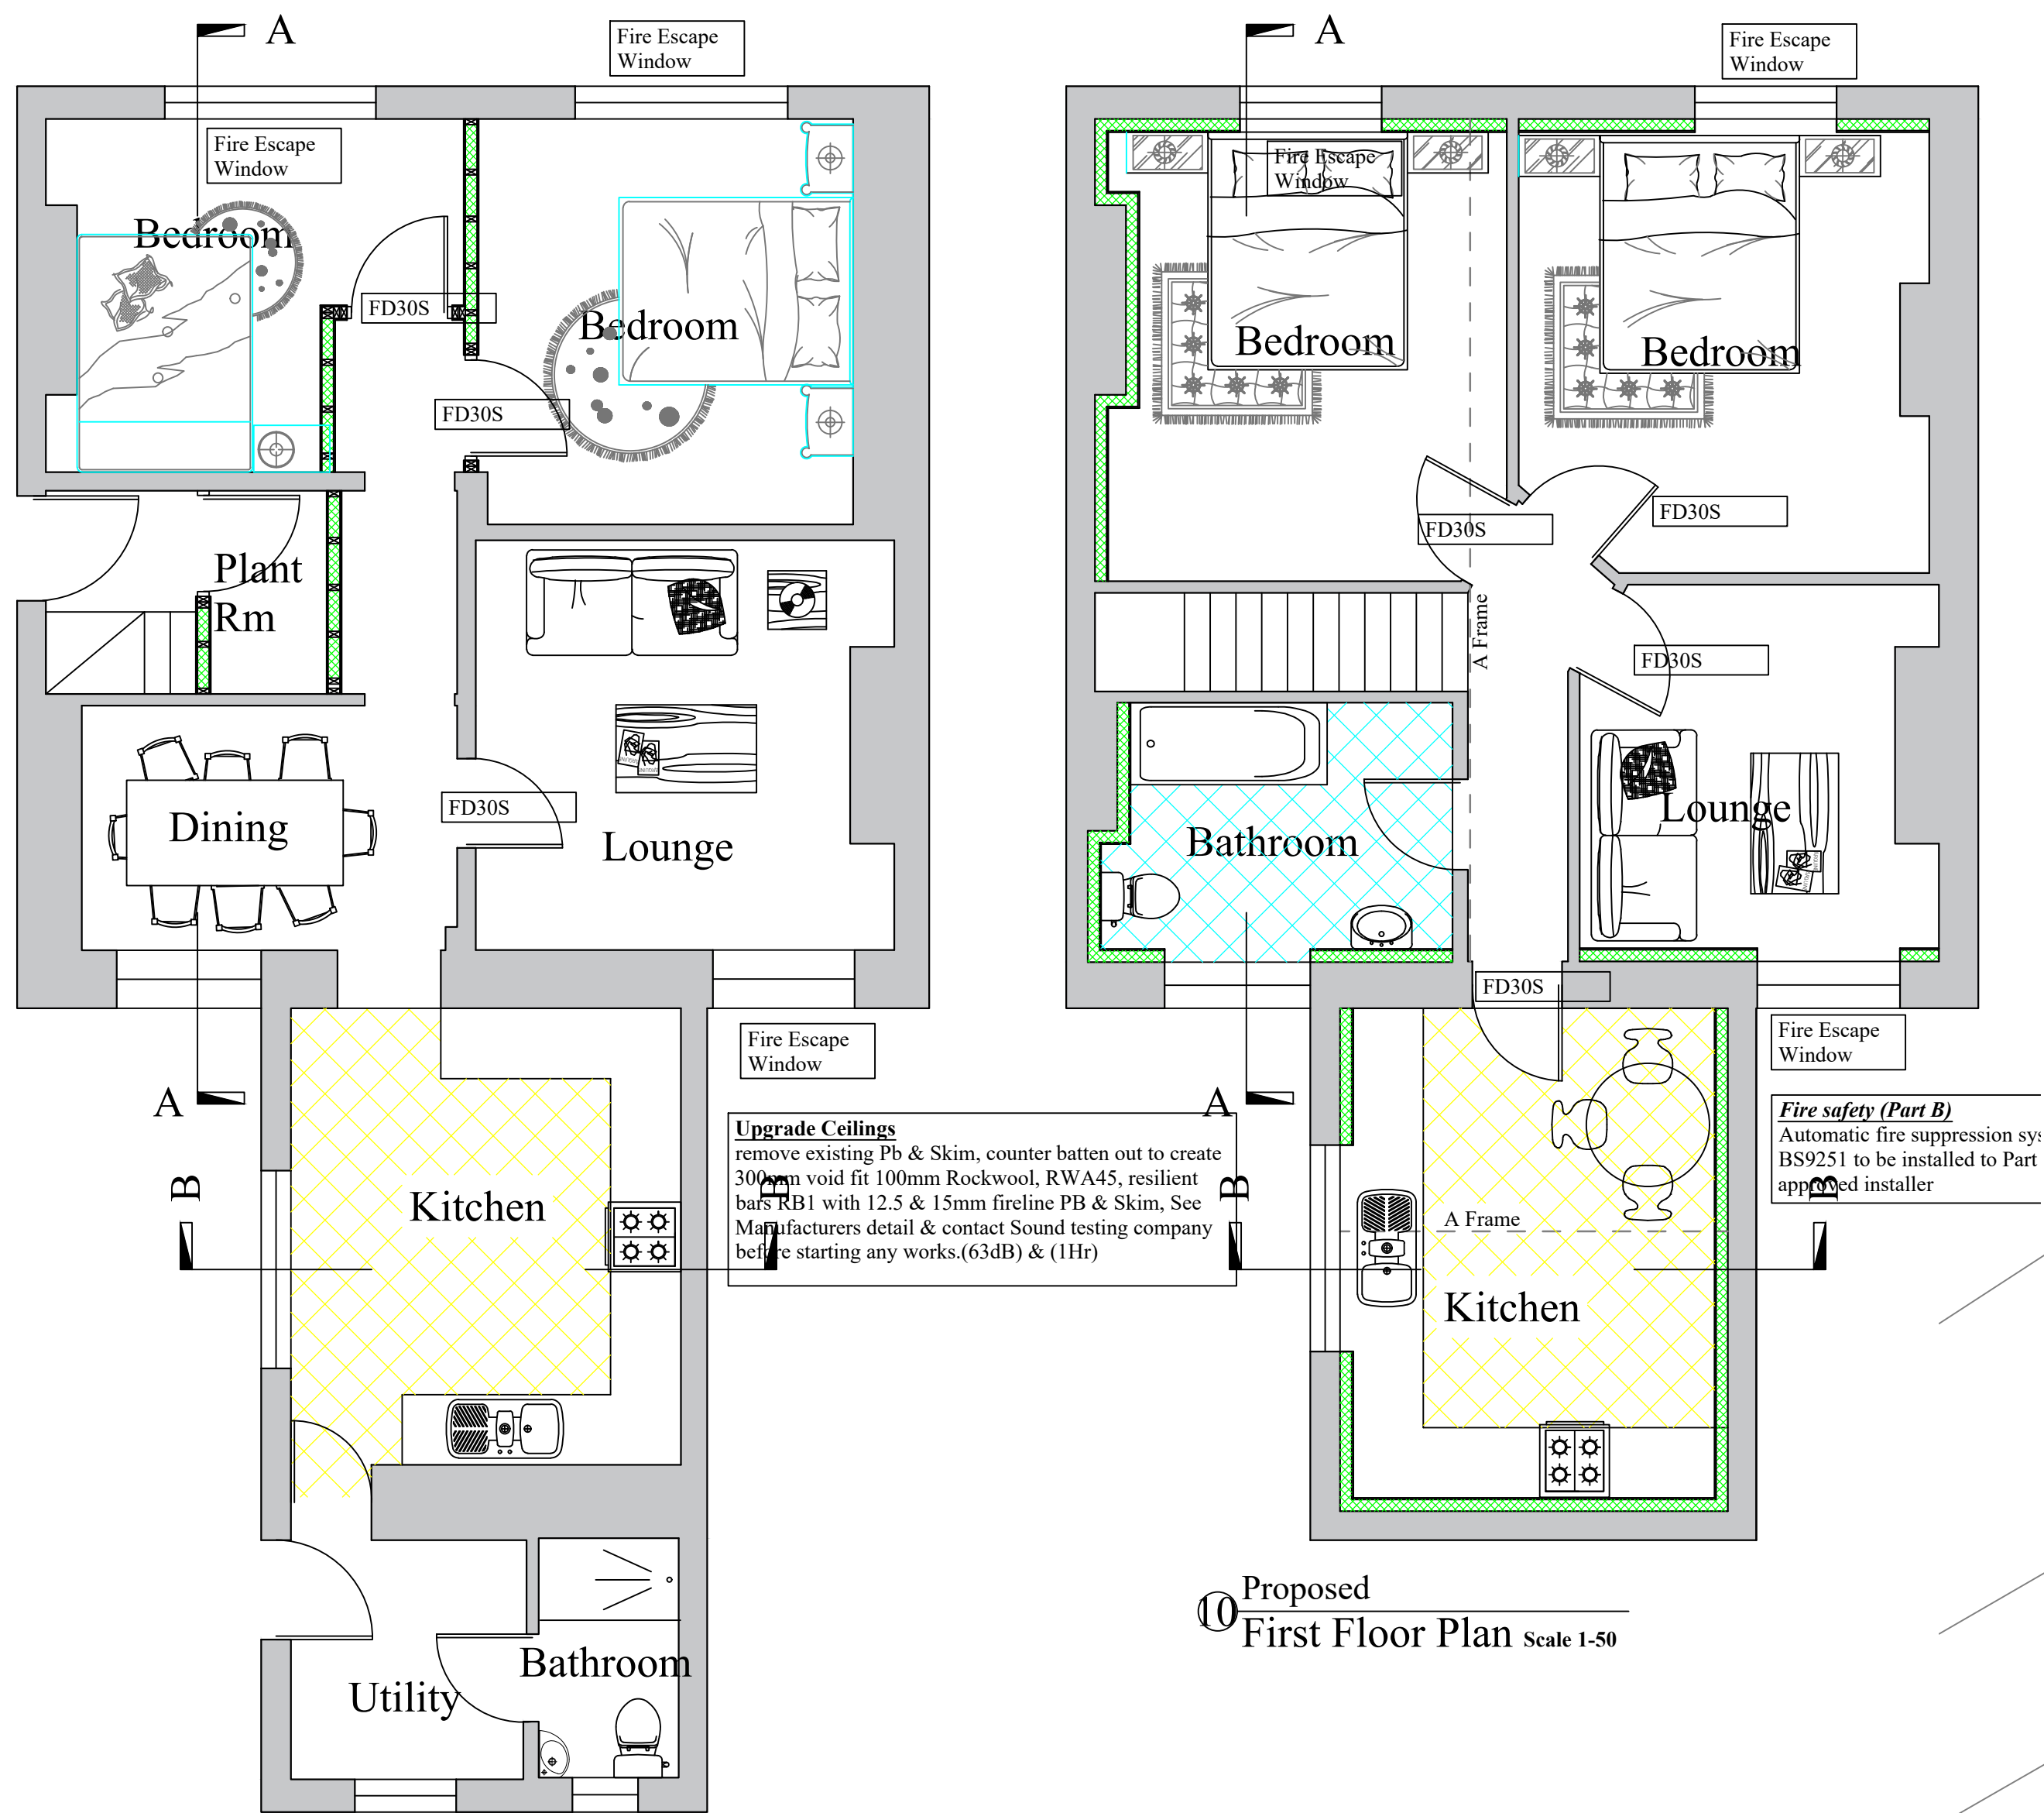


9 Proposed Ground Floor Plan Scale 1-50

10 Proposed First Floor Plan Scale 1-50

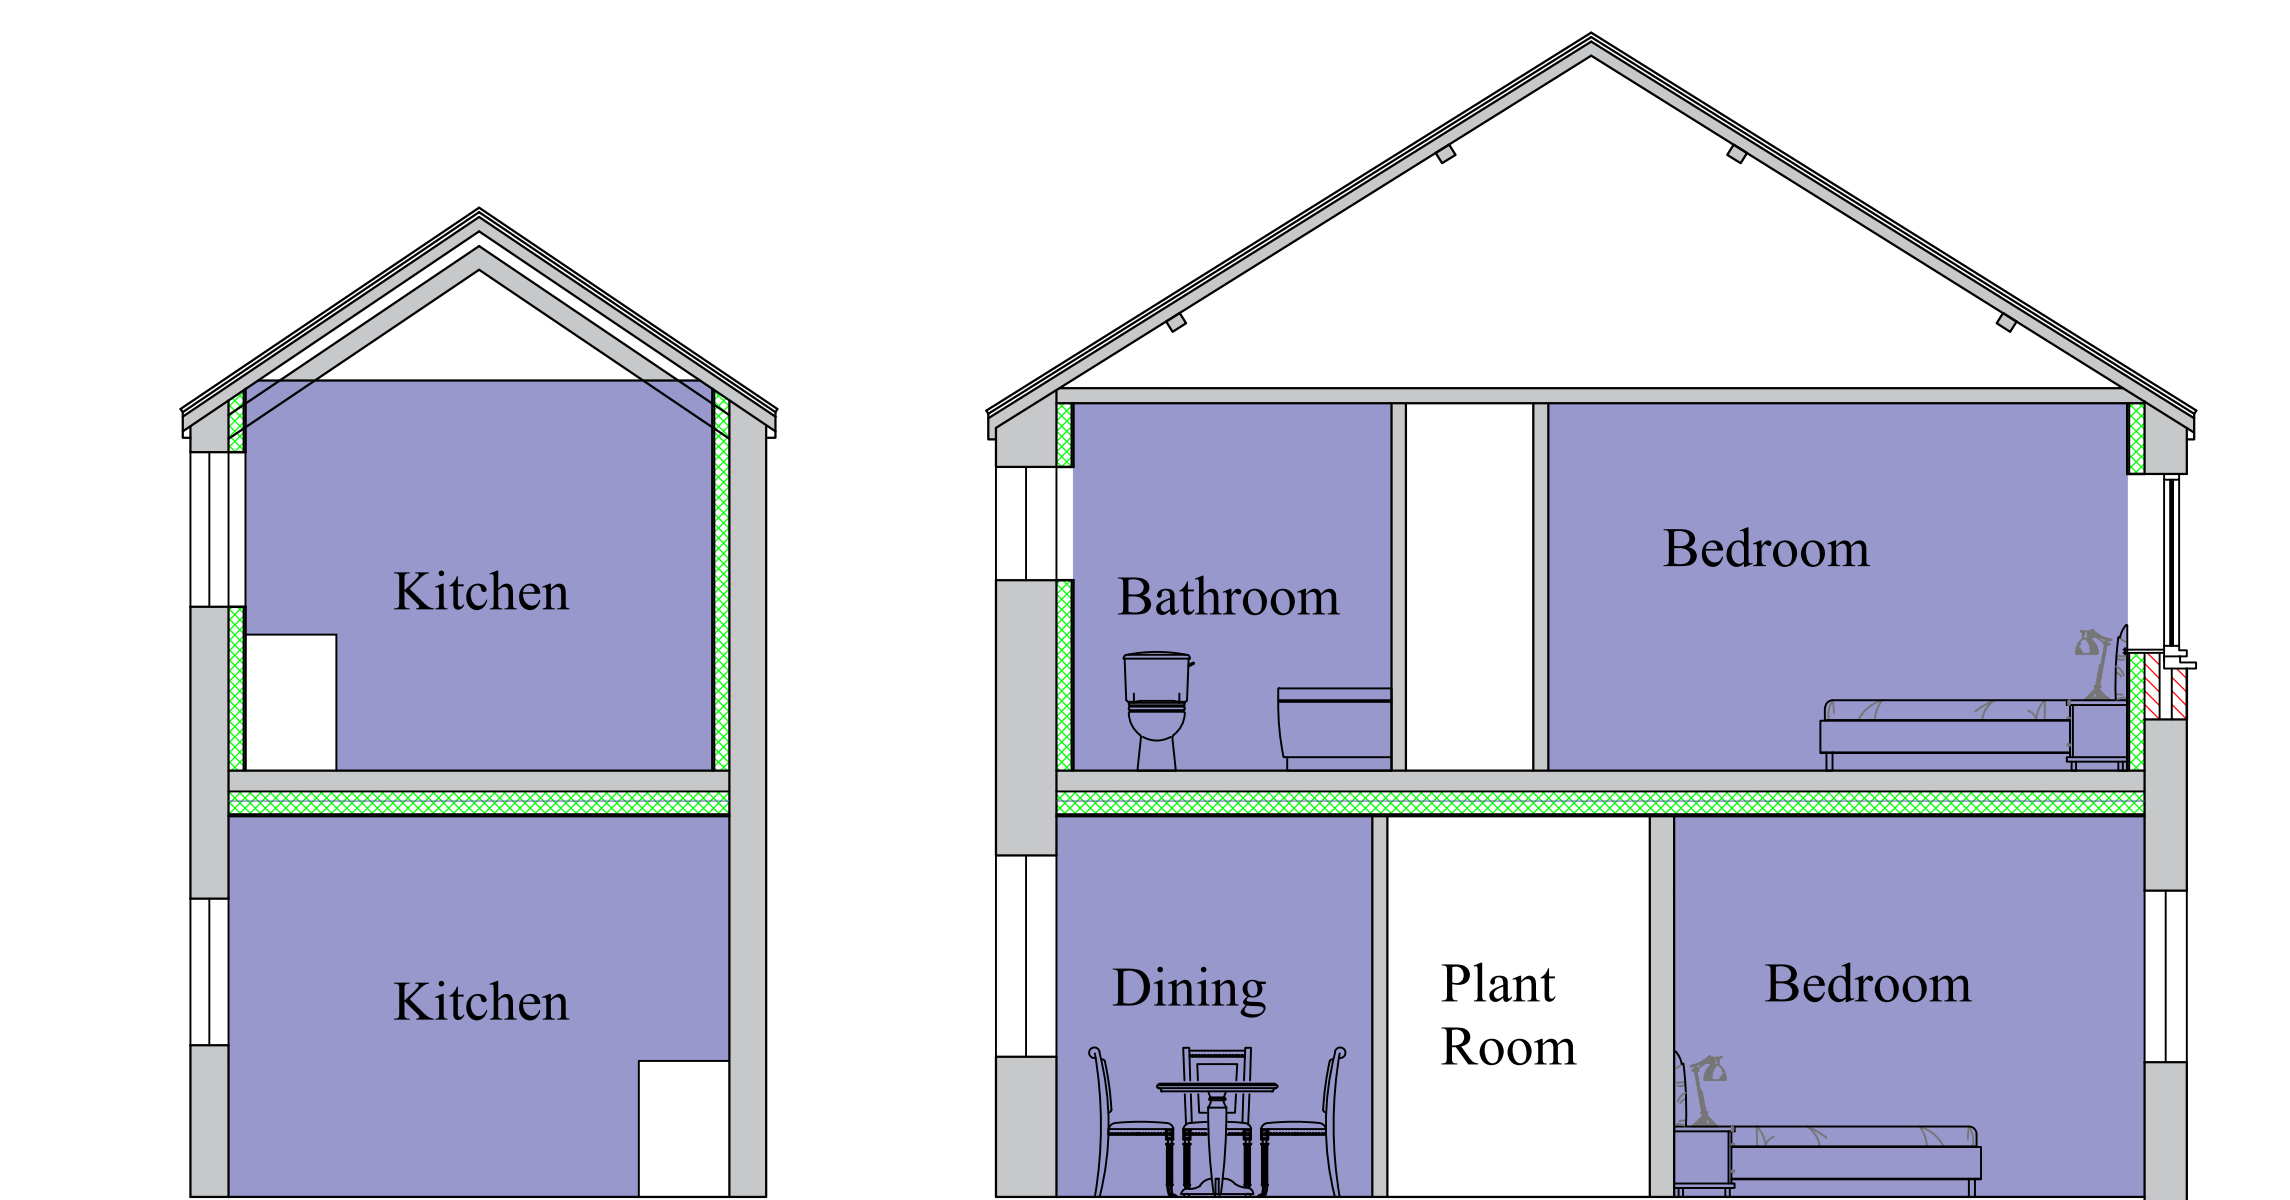


12 Typical Section B-B Scale 1-50


11 Typical Section A-A Scale 1-50

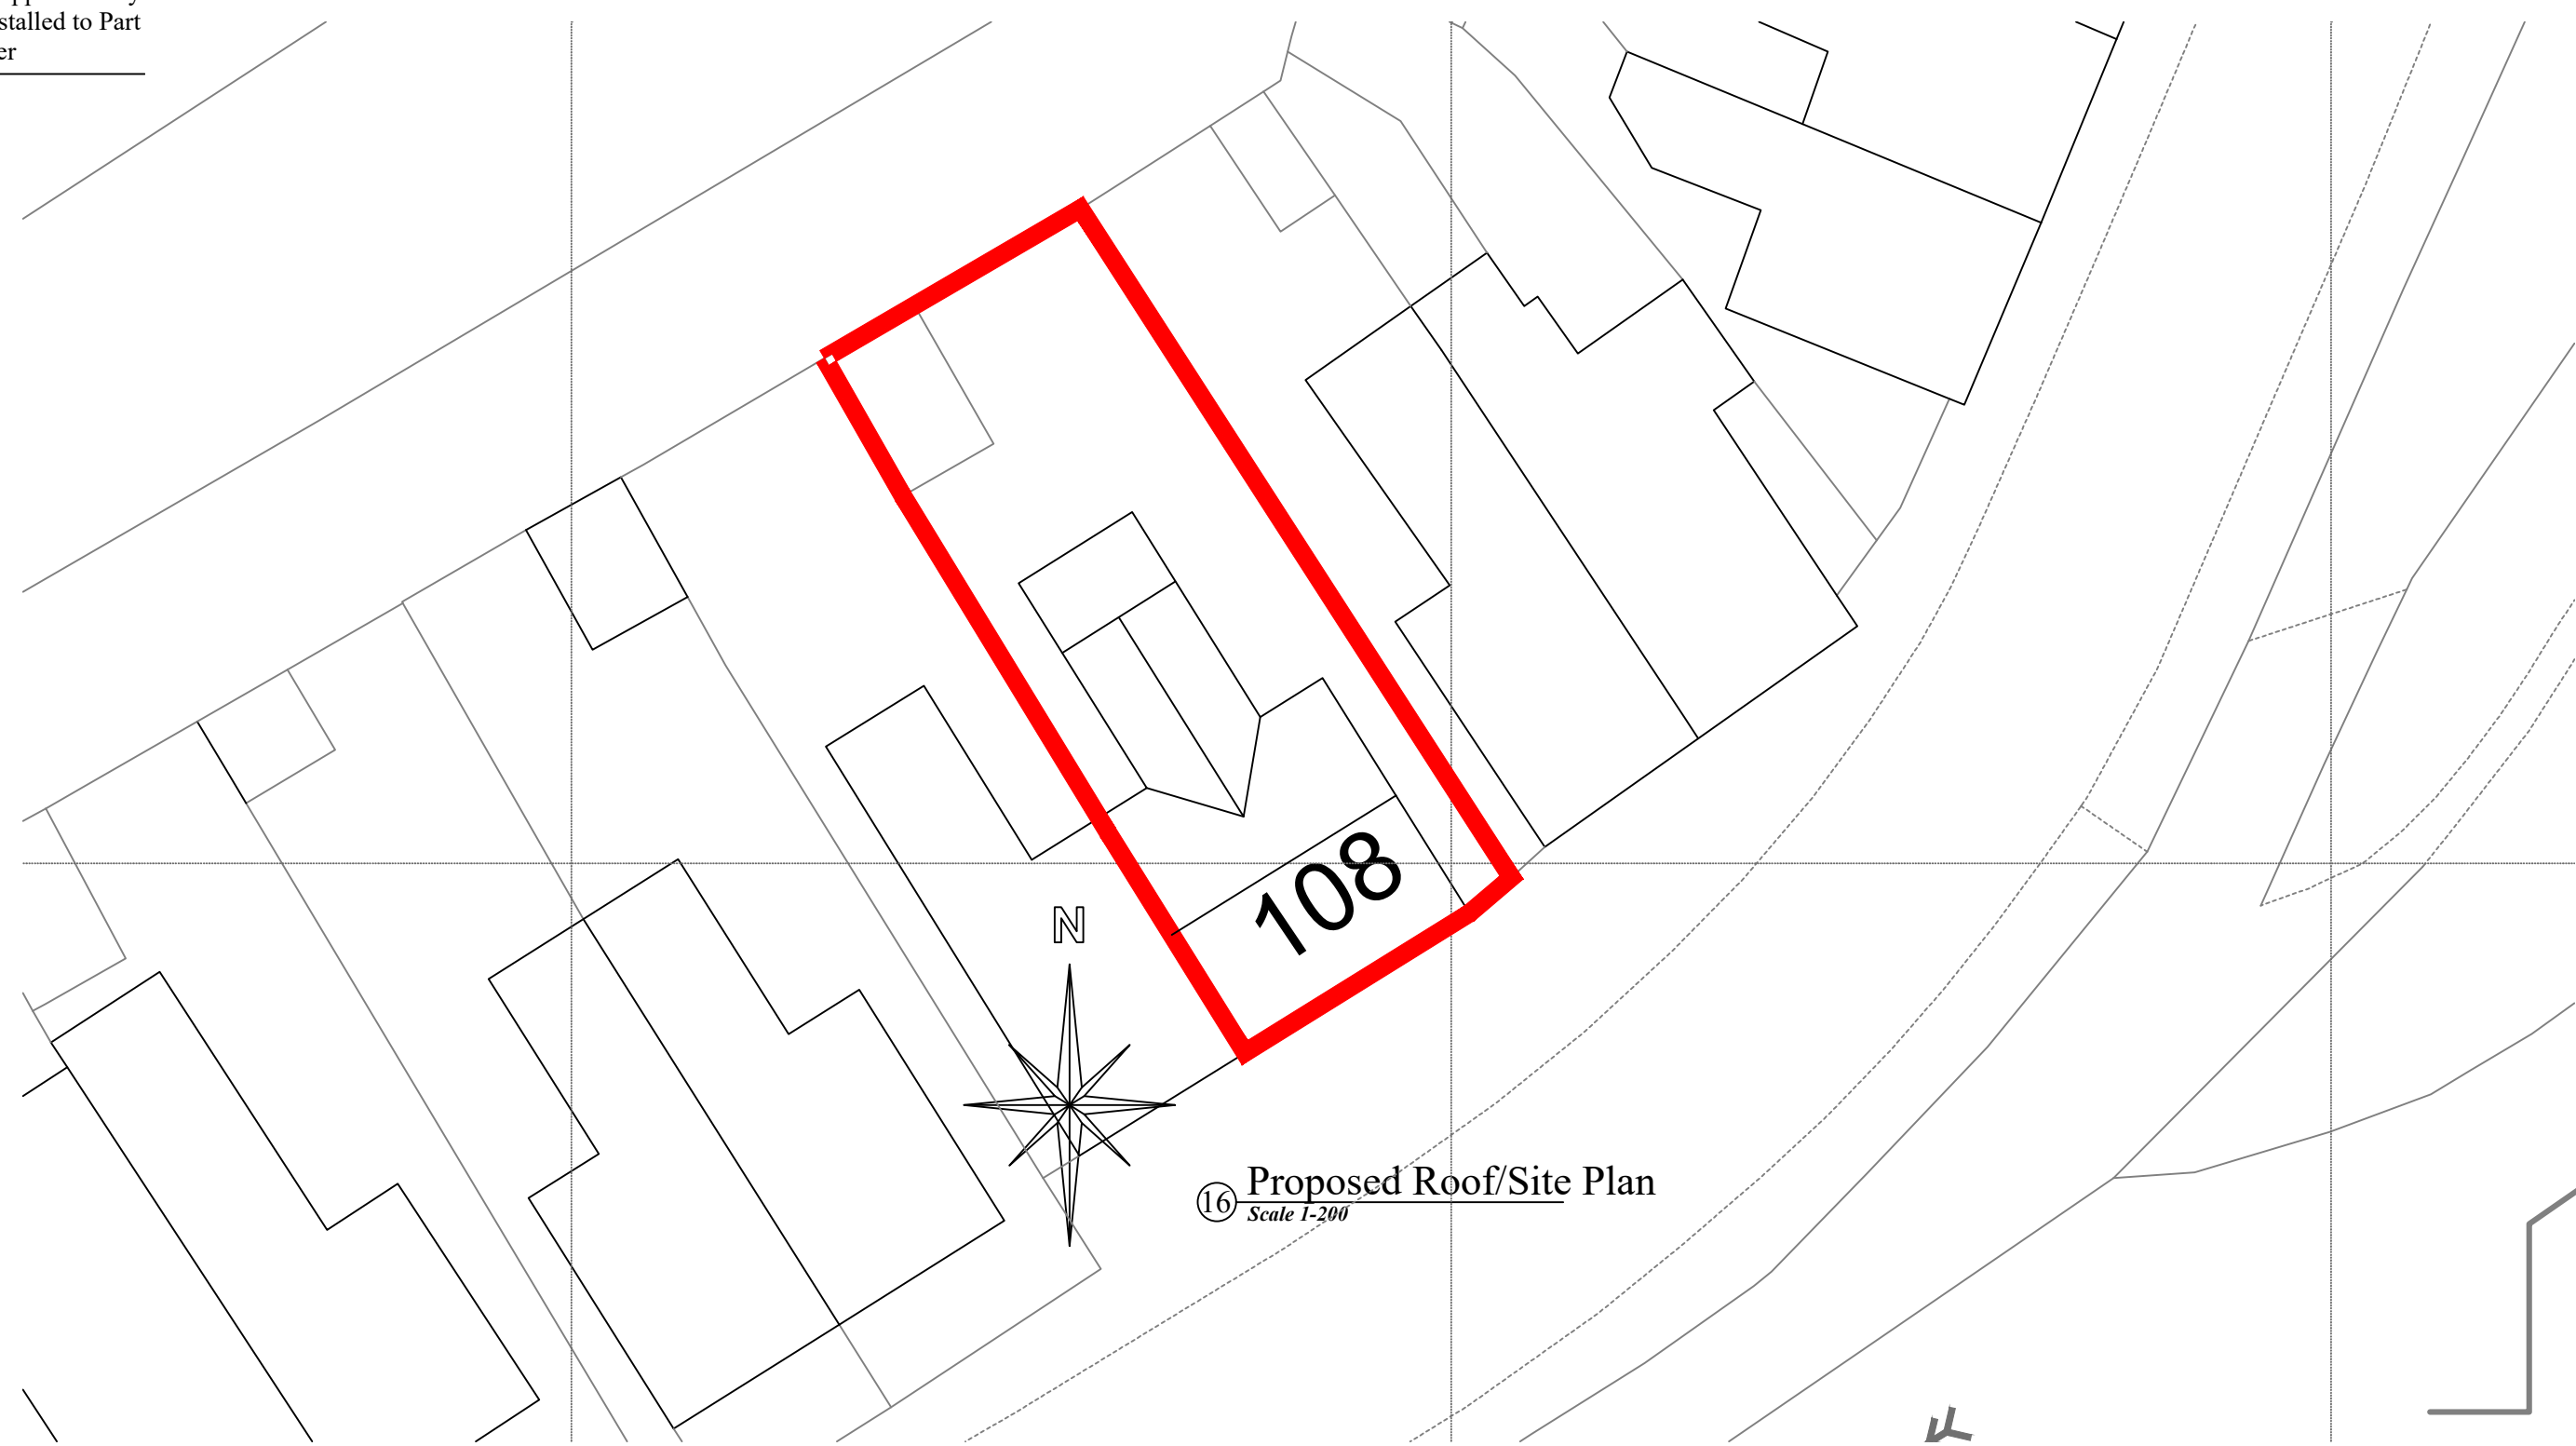


16 Proposed Roof/Site Plan Scale 1-200

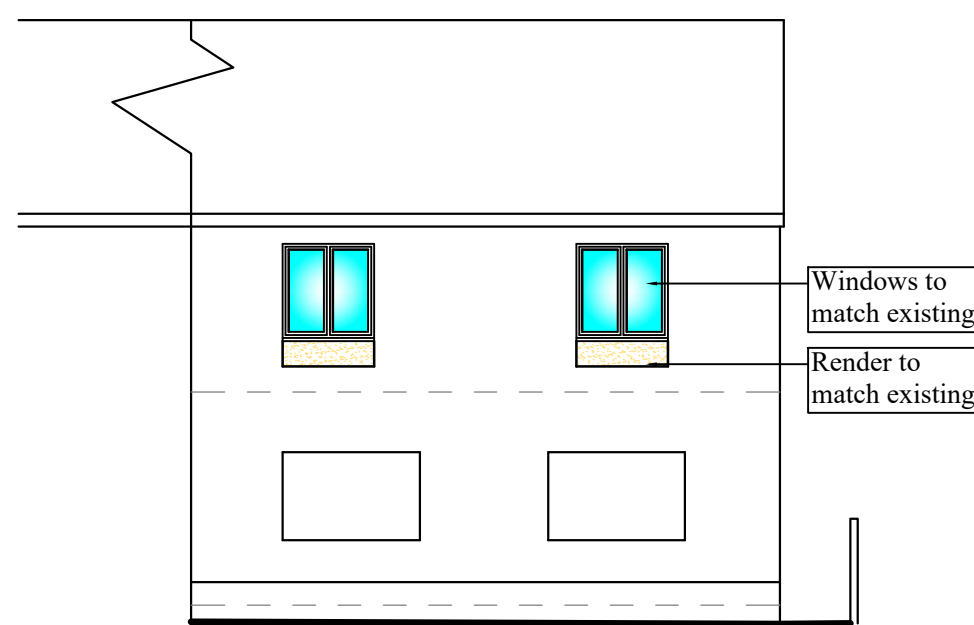

13 Proposed Front Elevation Scale 1-100

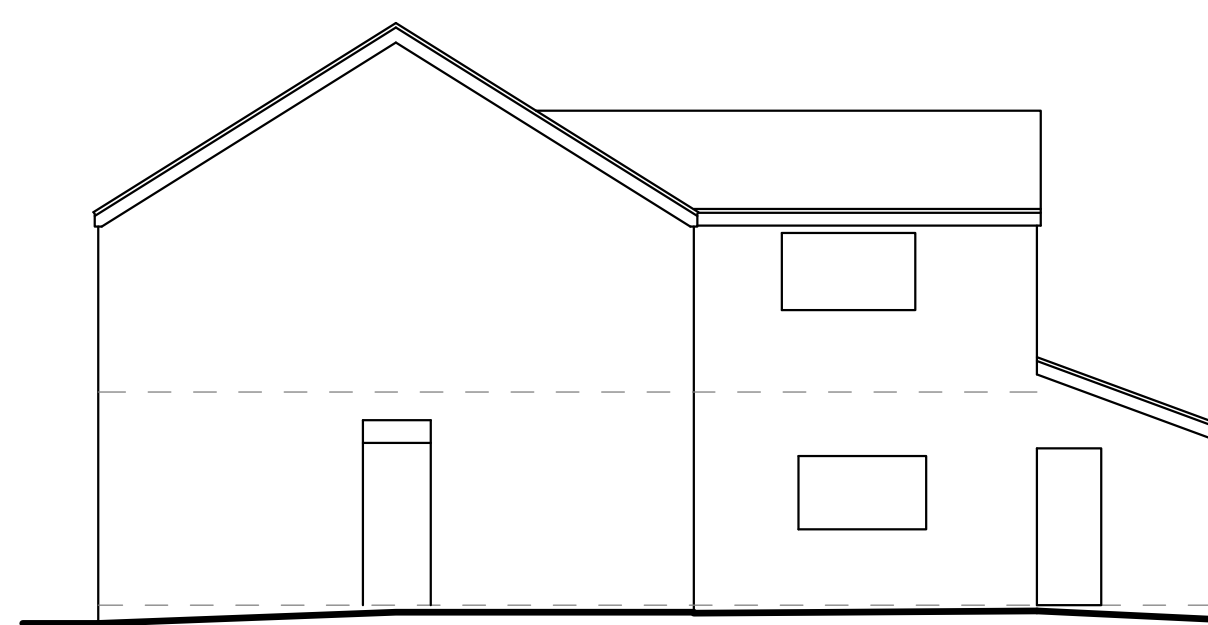

14 Proposed Side Elevation Scale 1-100

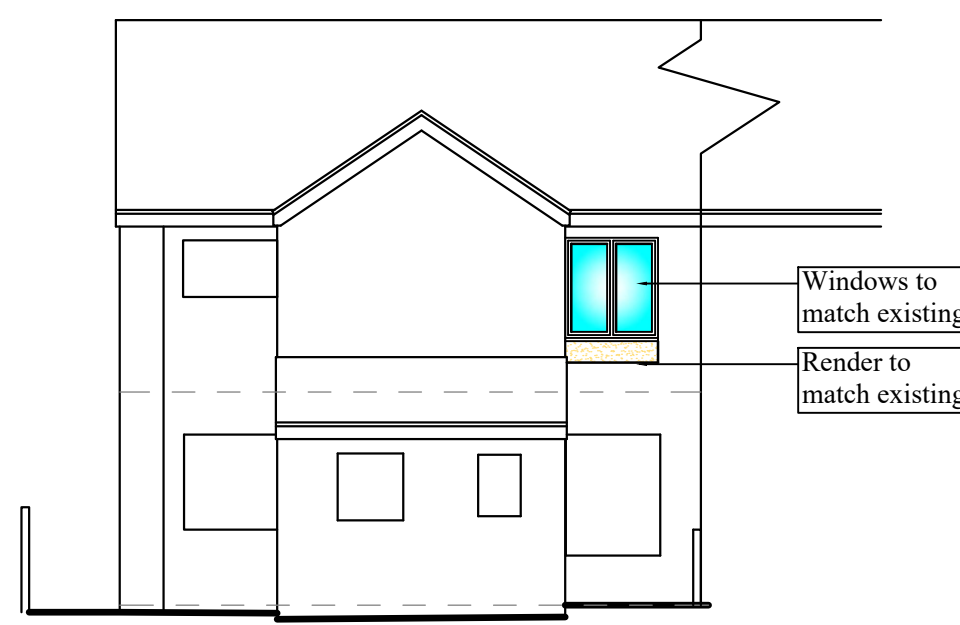

15 Proposed Rear Elevation Scale 1-100

ARCHI-TECH
Architectural Design & Management
Unit 3, Canolfan Teifi, Pendre, Cardigan, SA43 1JL

Tel: (01239)621887. Mob: 07968941849. Email: info@architechwales.com
Archi-Tech is the trading name of Stewart J. Corbett Architectural Design & Management

PROJECT <i>Proposed</i> 108 High Street Glynneath SA11 5AL					Drg No- CD1129-P01
					Scale: 1/200, 1/100, 1/50.
					Amended 16th June 2022

Revisions-

- 1)-
- 2)-