




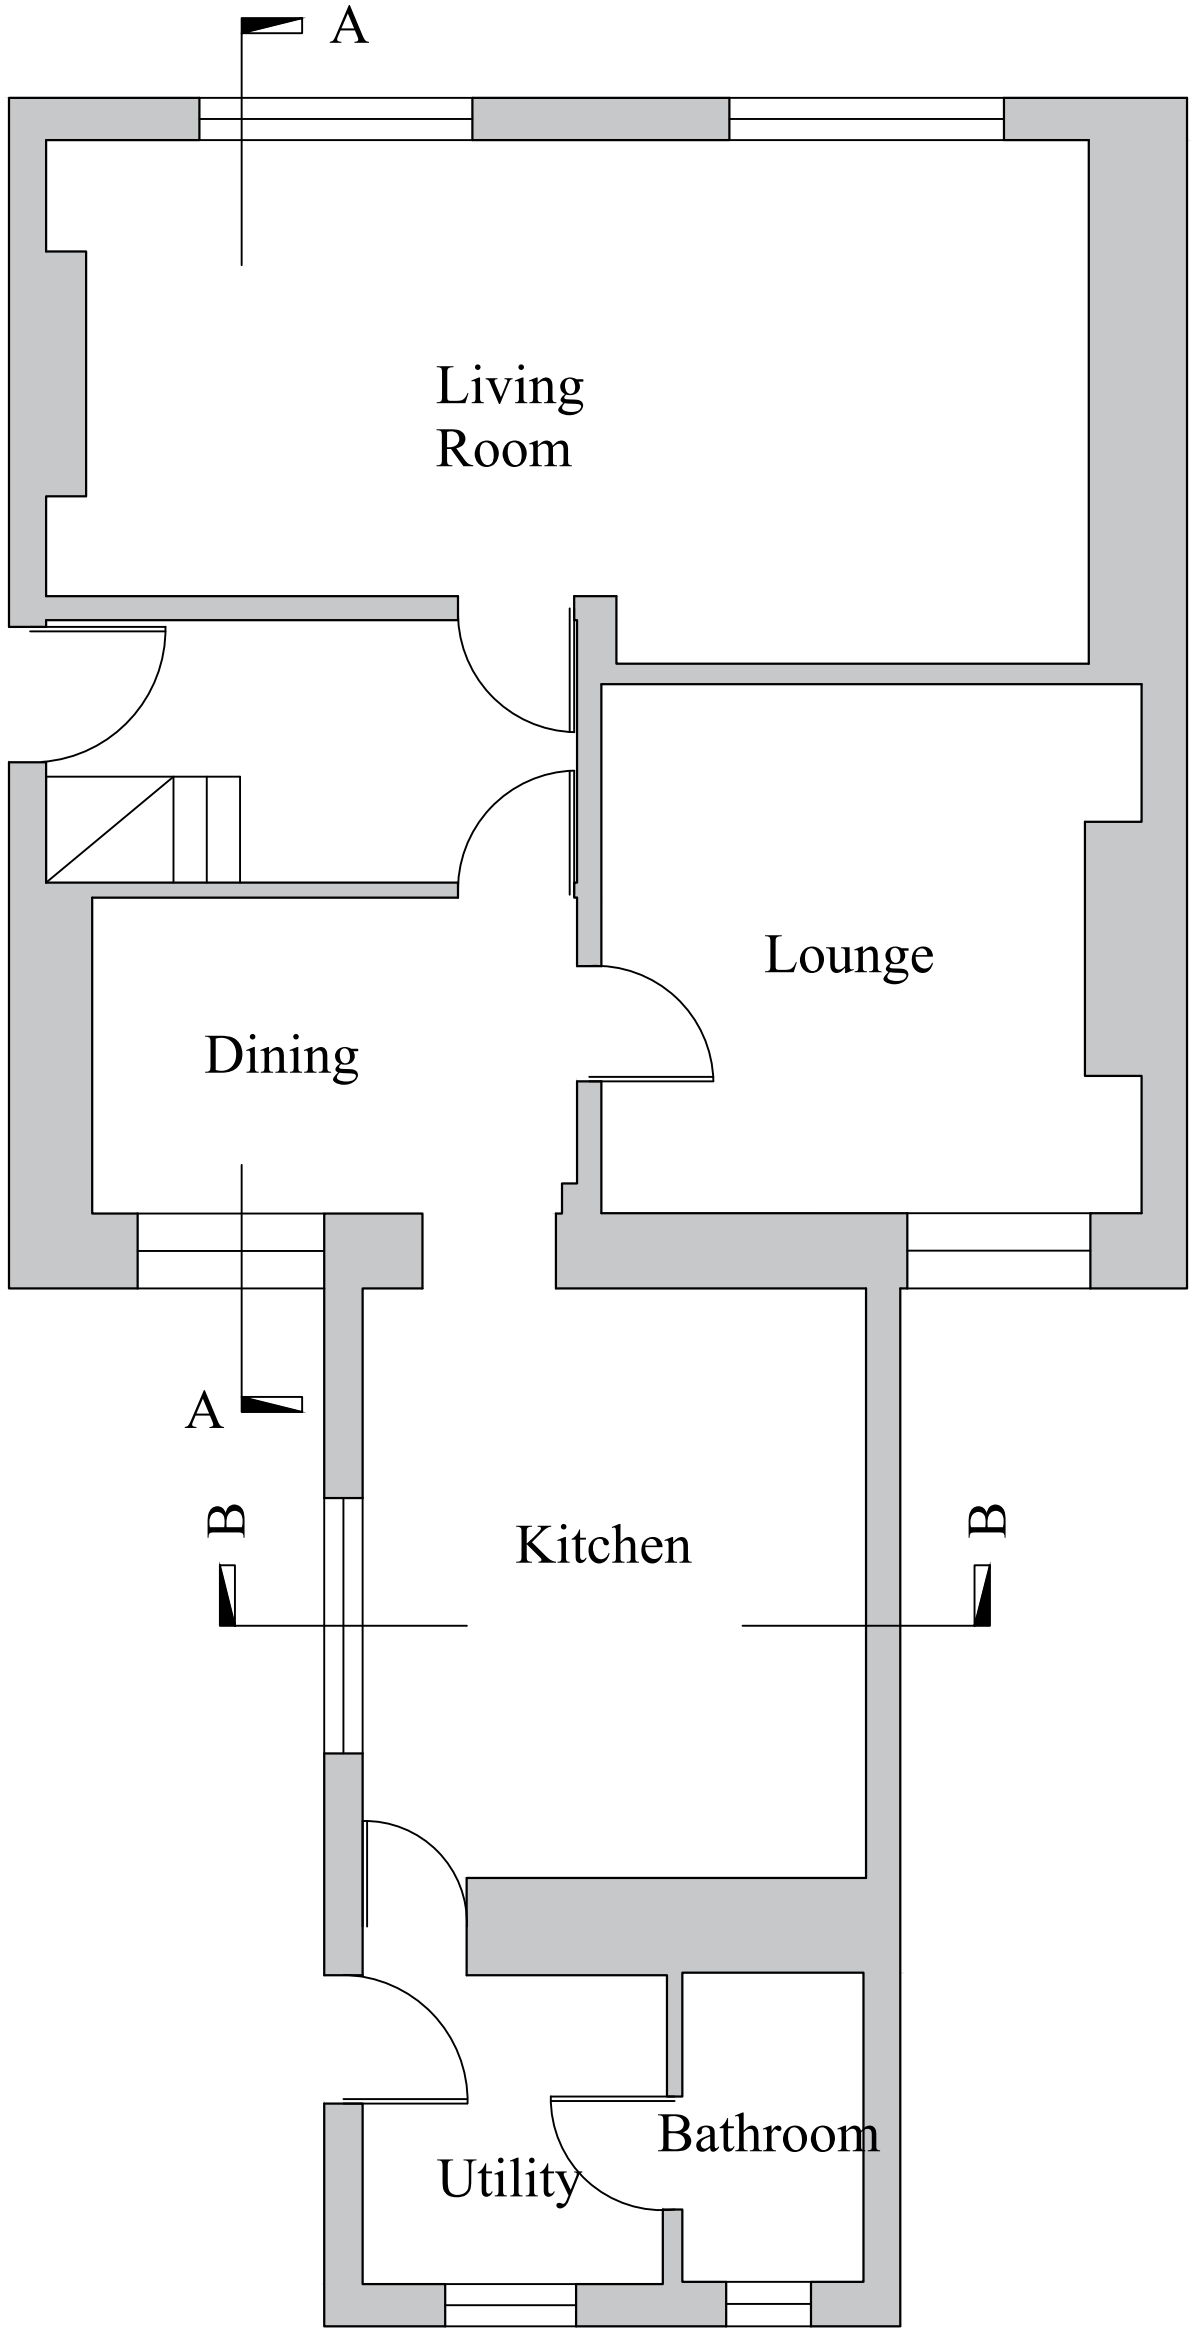


① Existing Ground Floor Plan Scale 1-50

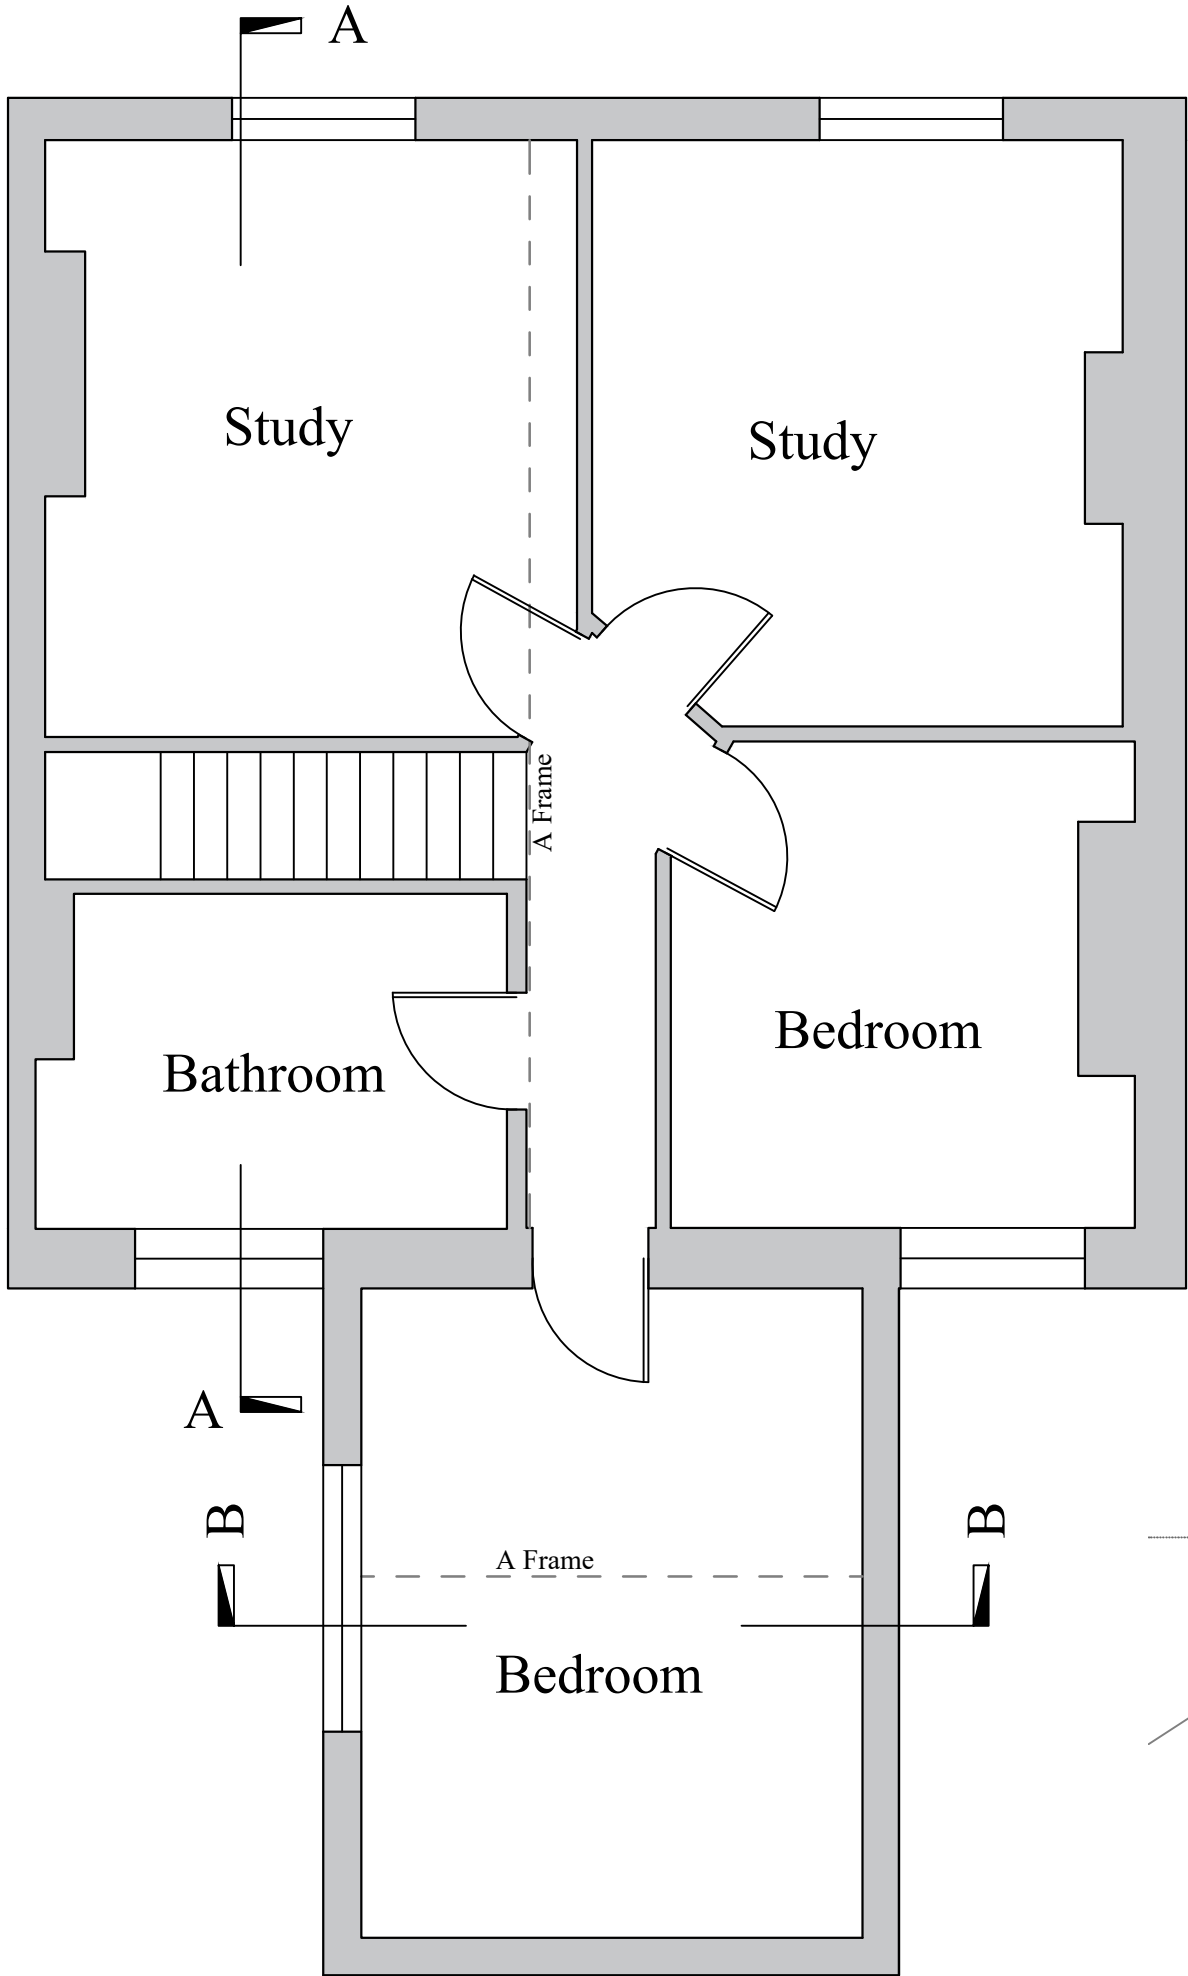

② Existing First Floor Plan Scale 1-50

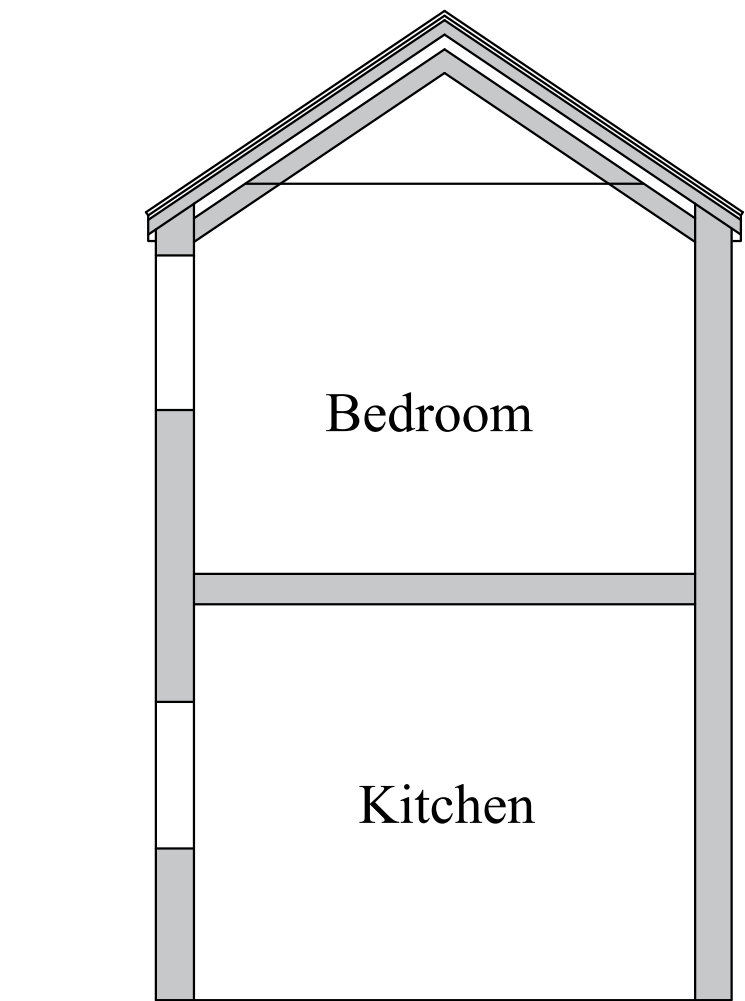


④ Typical Section B-B Scale 1-50

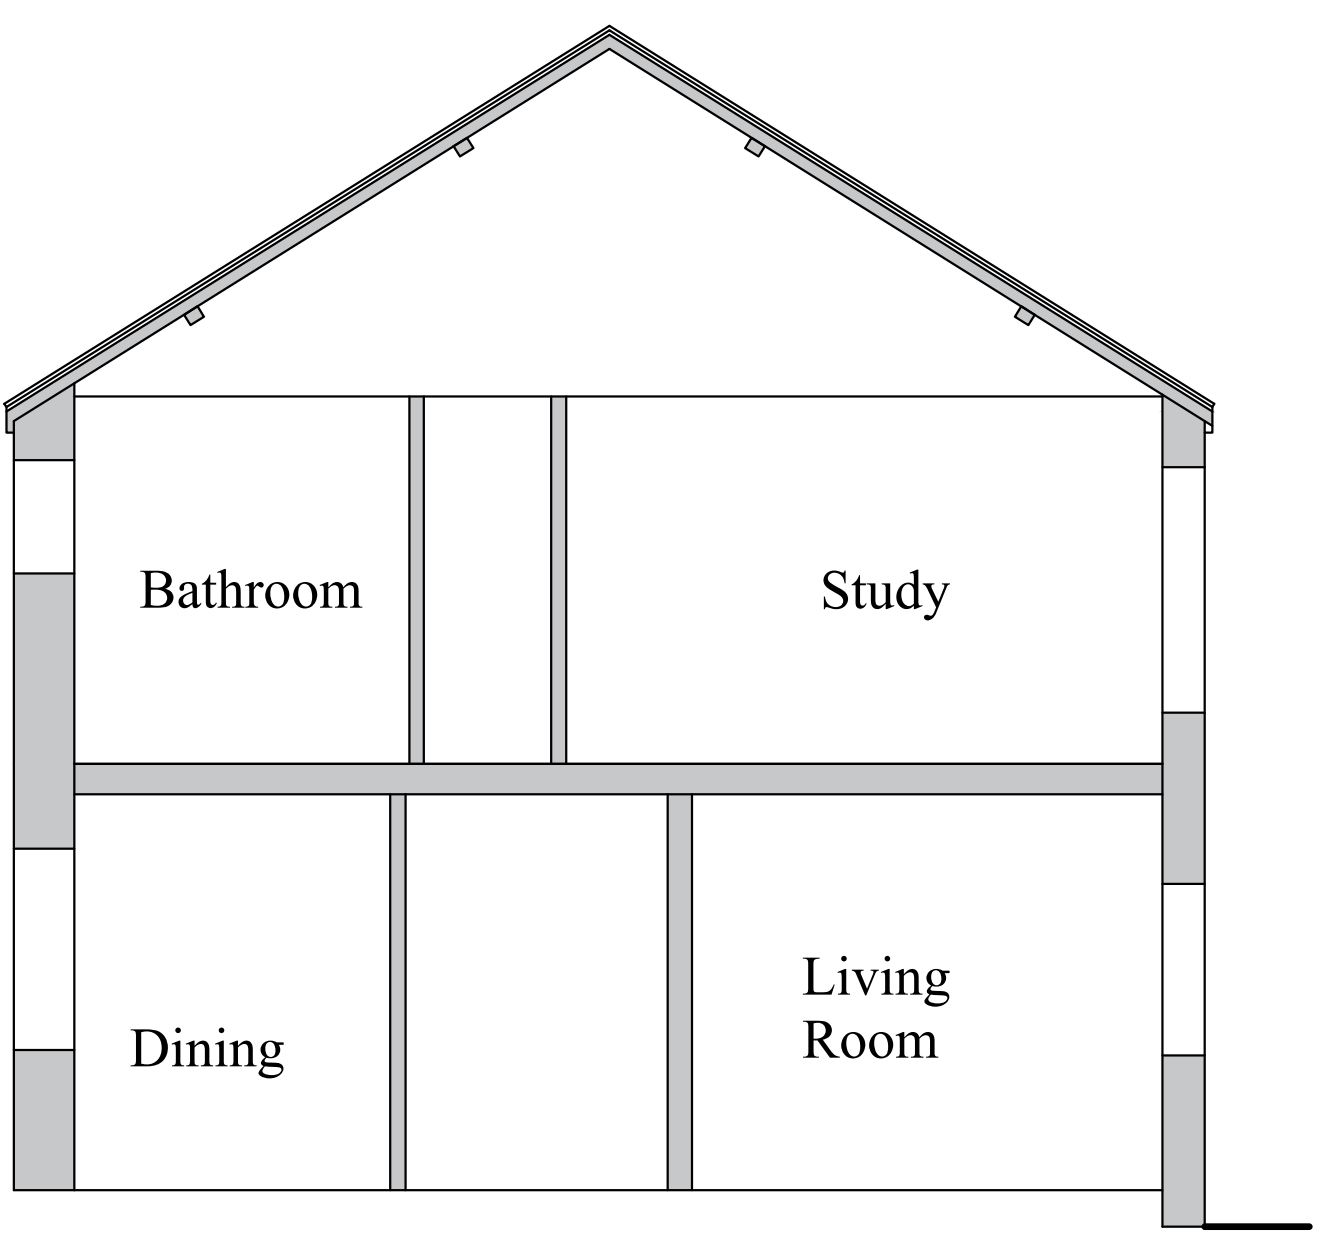


③ Typical Section A-A Scale 1-50



⑧ Existing Roof/Site Plan Scale 1-200

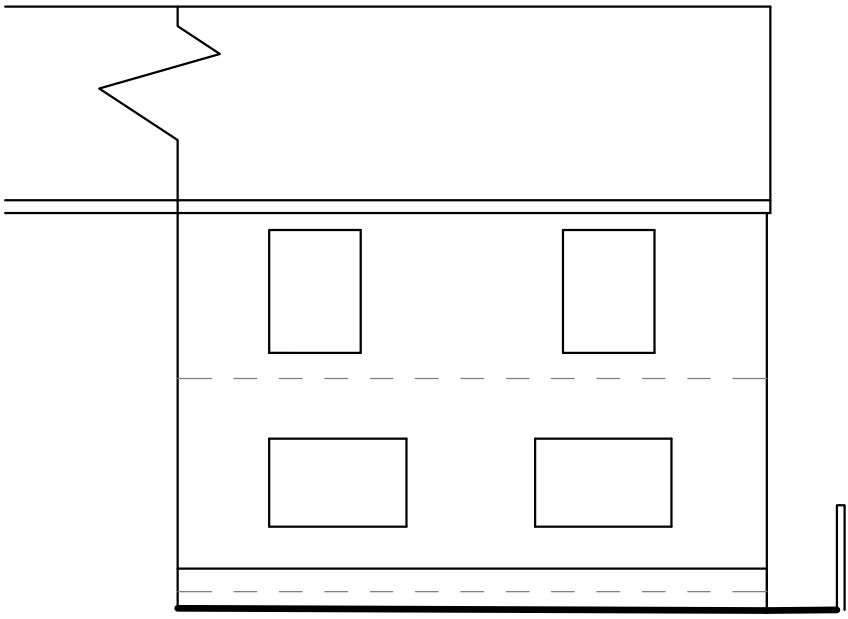


⑤ Existing Front Elevation Scale 1-100

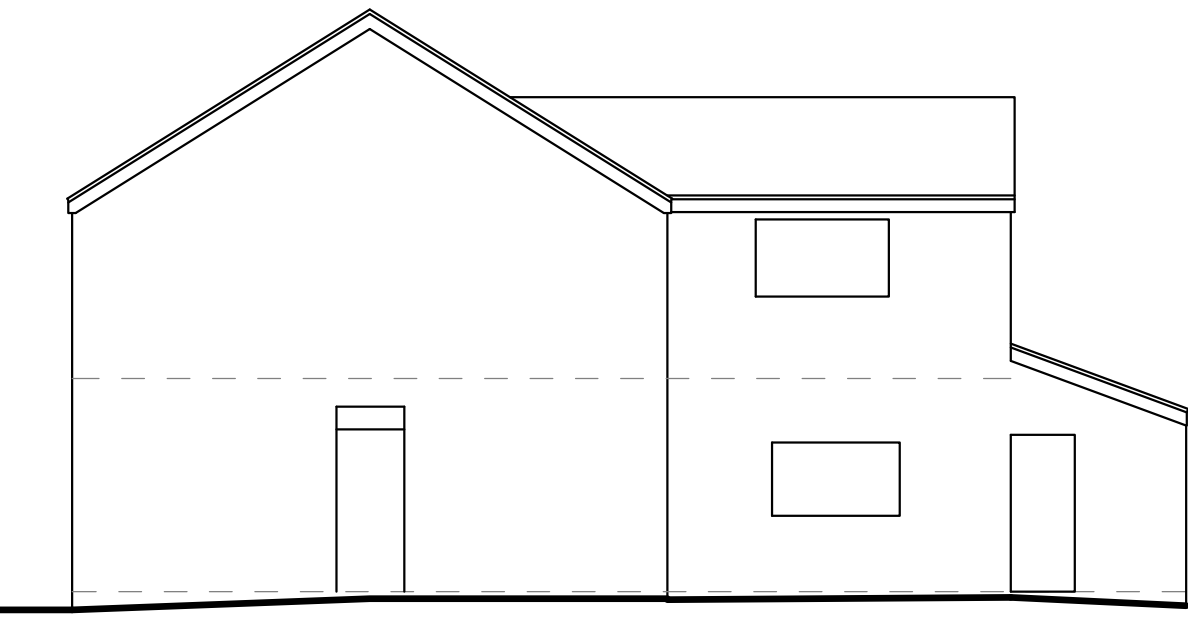

⑥ Existing Side Elevation Scale 1-100



⑦ Existing Rear Elevation Scale 1-100

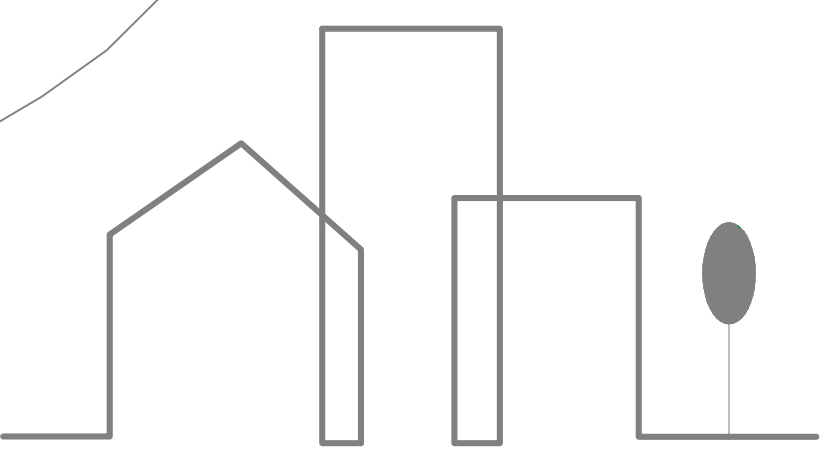

ARCHI-TECH
Architectural Design & Management

Unit 3, Canolfan Teifi, Pendre, Cardigan, SA43 1JL

Tel: (01239) 621887. Mob: 07968941849. Email: info@architechwales.com
Archi-Tech is the trading name of Stewart J. Corbett Architectural Design & Management

PROJECT Survey 108 High Street Glynneath SA11 5AL	Drawn By: CJ Checked By: Stage: To Be Approved	Paper Size A1	Drg No- CD1129-S01
			Scale: 1/200, 1/100, 1/50. Amended 16th June 2022

Revisions-	
1)-	
2)-	

