




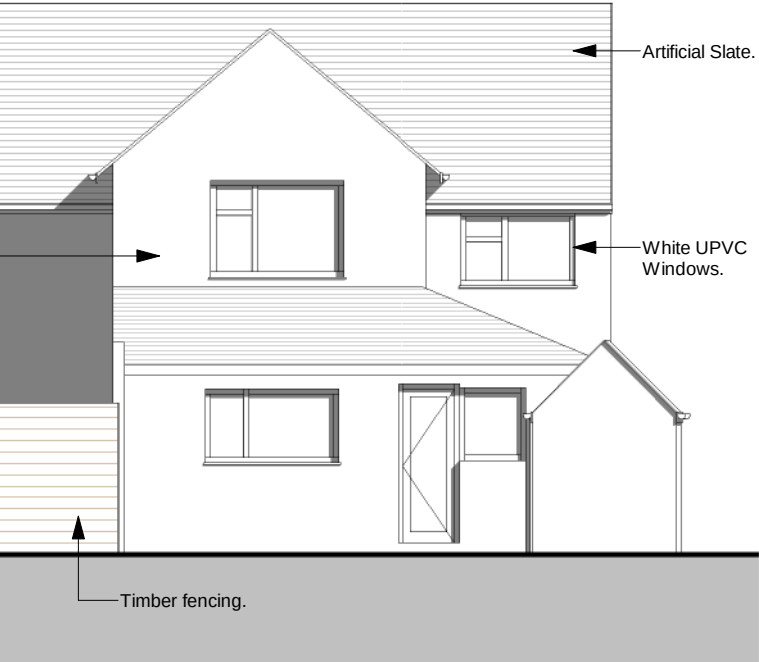

3 South West Elevation
1 : 100

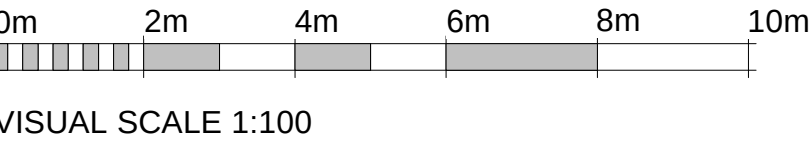


VISUAL SCALE 1:100

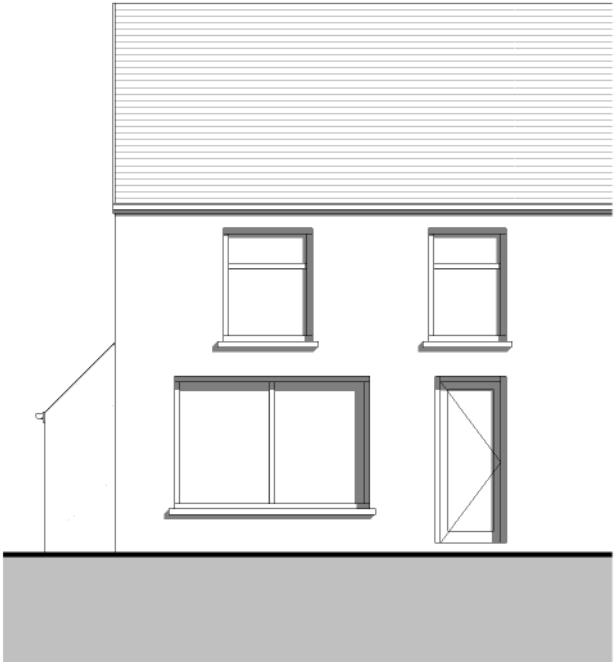


6 North East Elevation
1 : 100




5 Proposed Block Plan
1 : 500

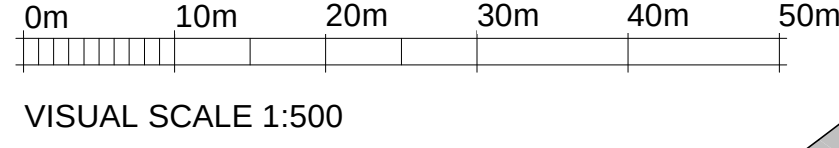


VISUAL SCALE 1:500

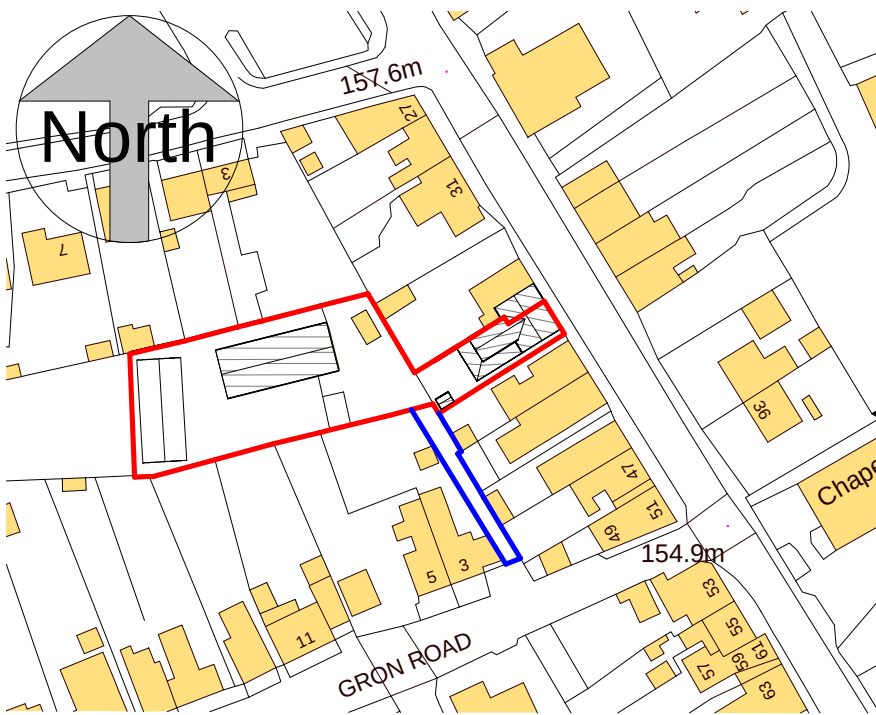


4 Site Location Plan
1 : 1250

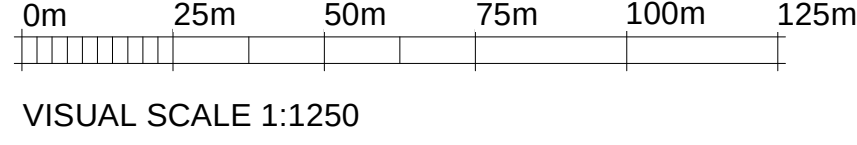


VISUAL SCALE 1:1250

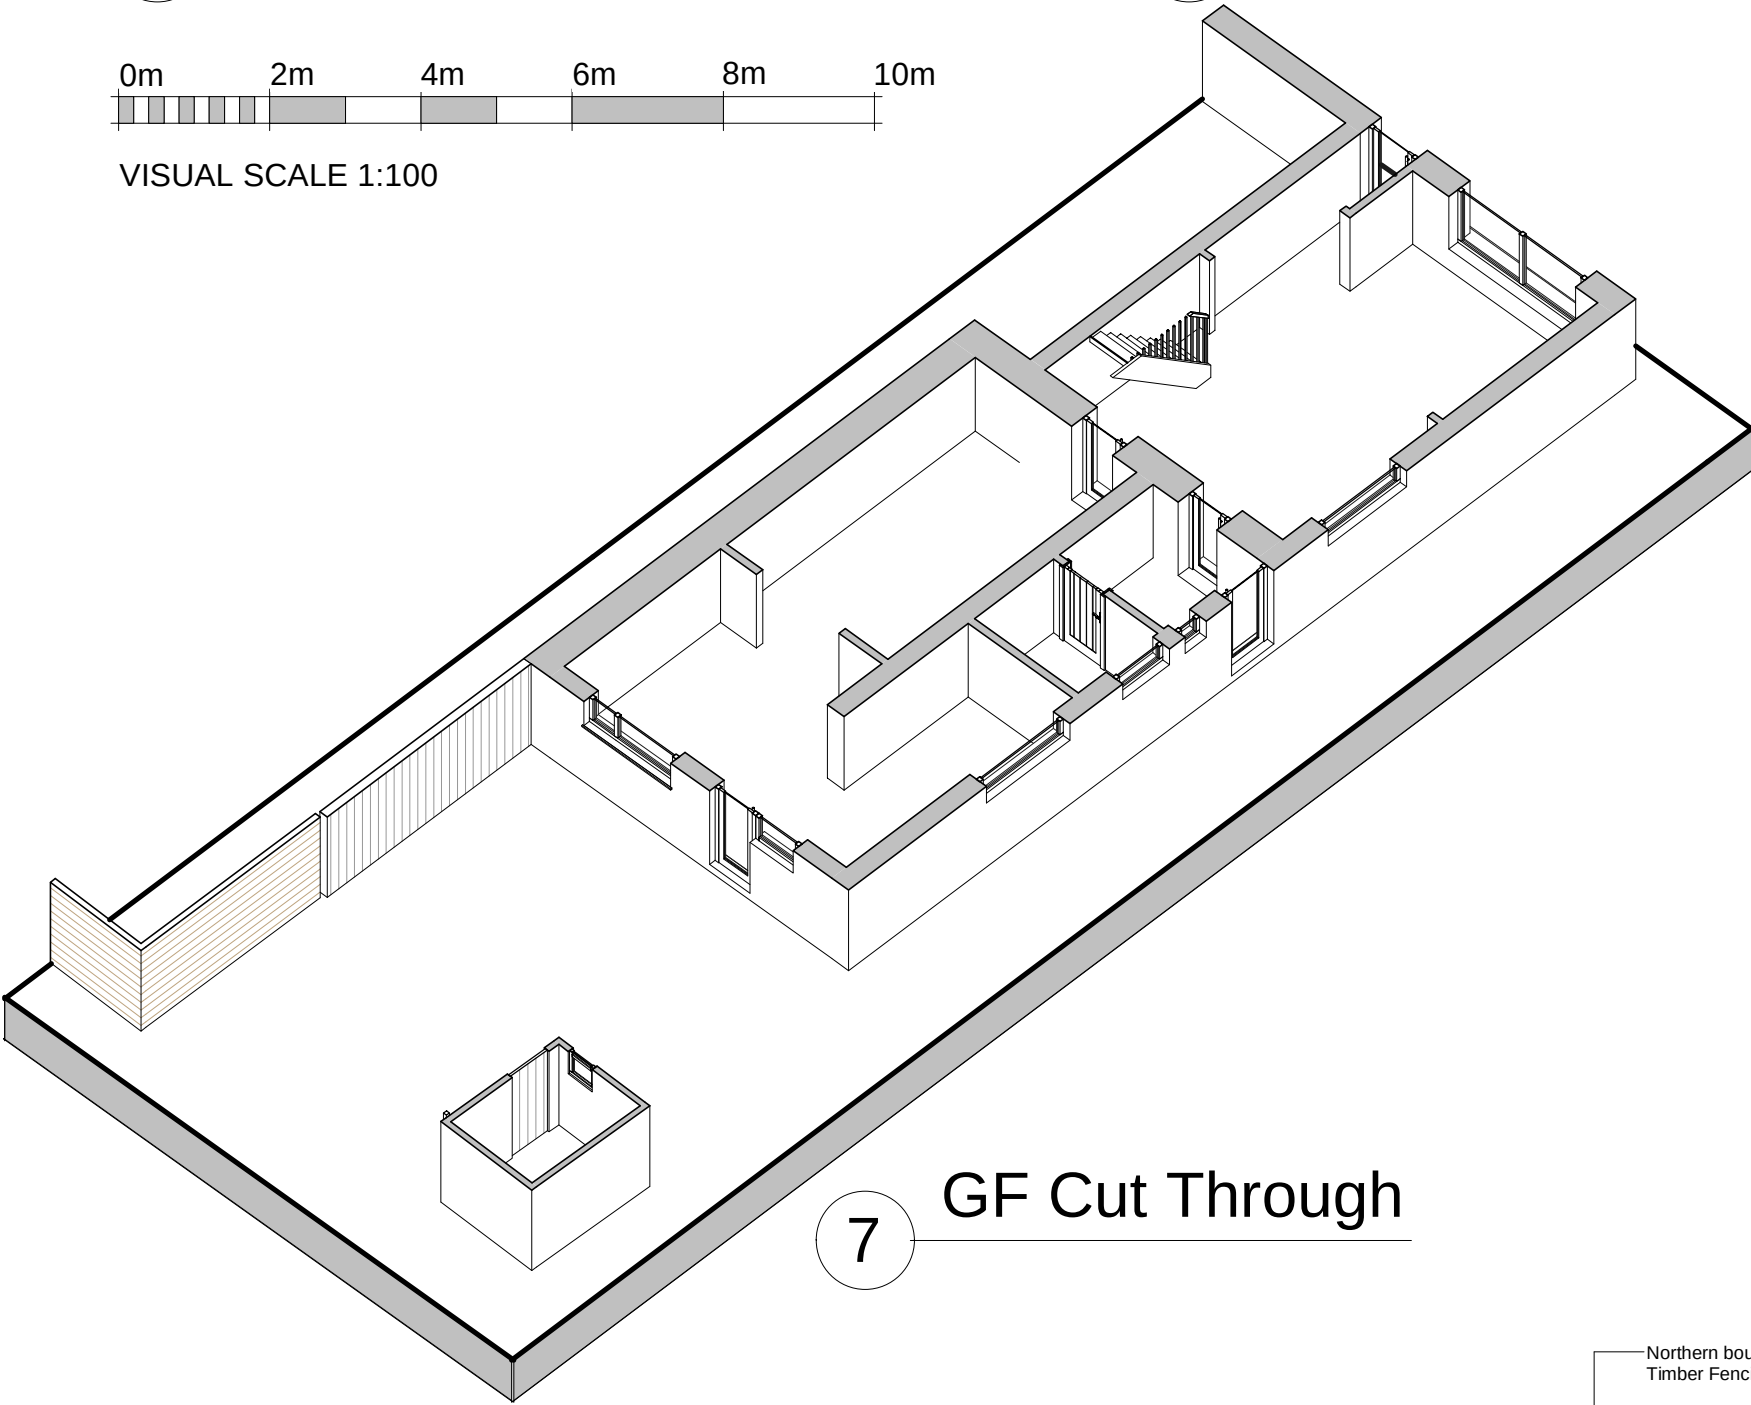


7 GF Cut Through

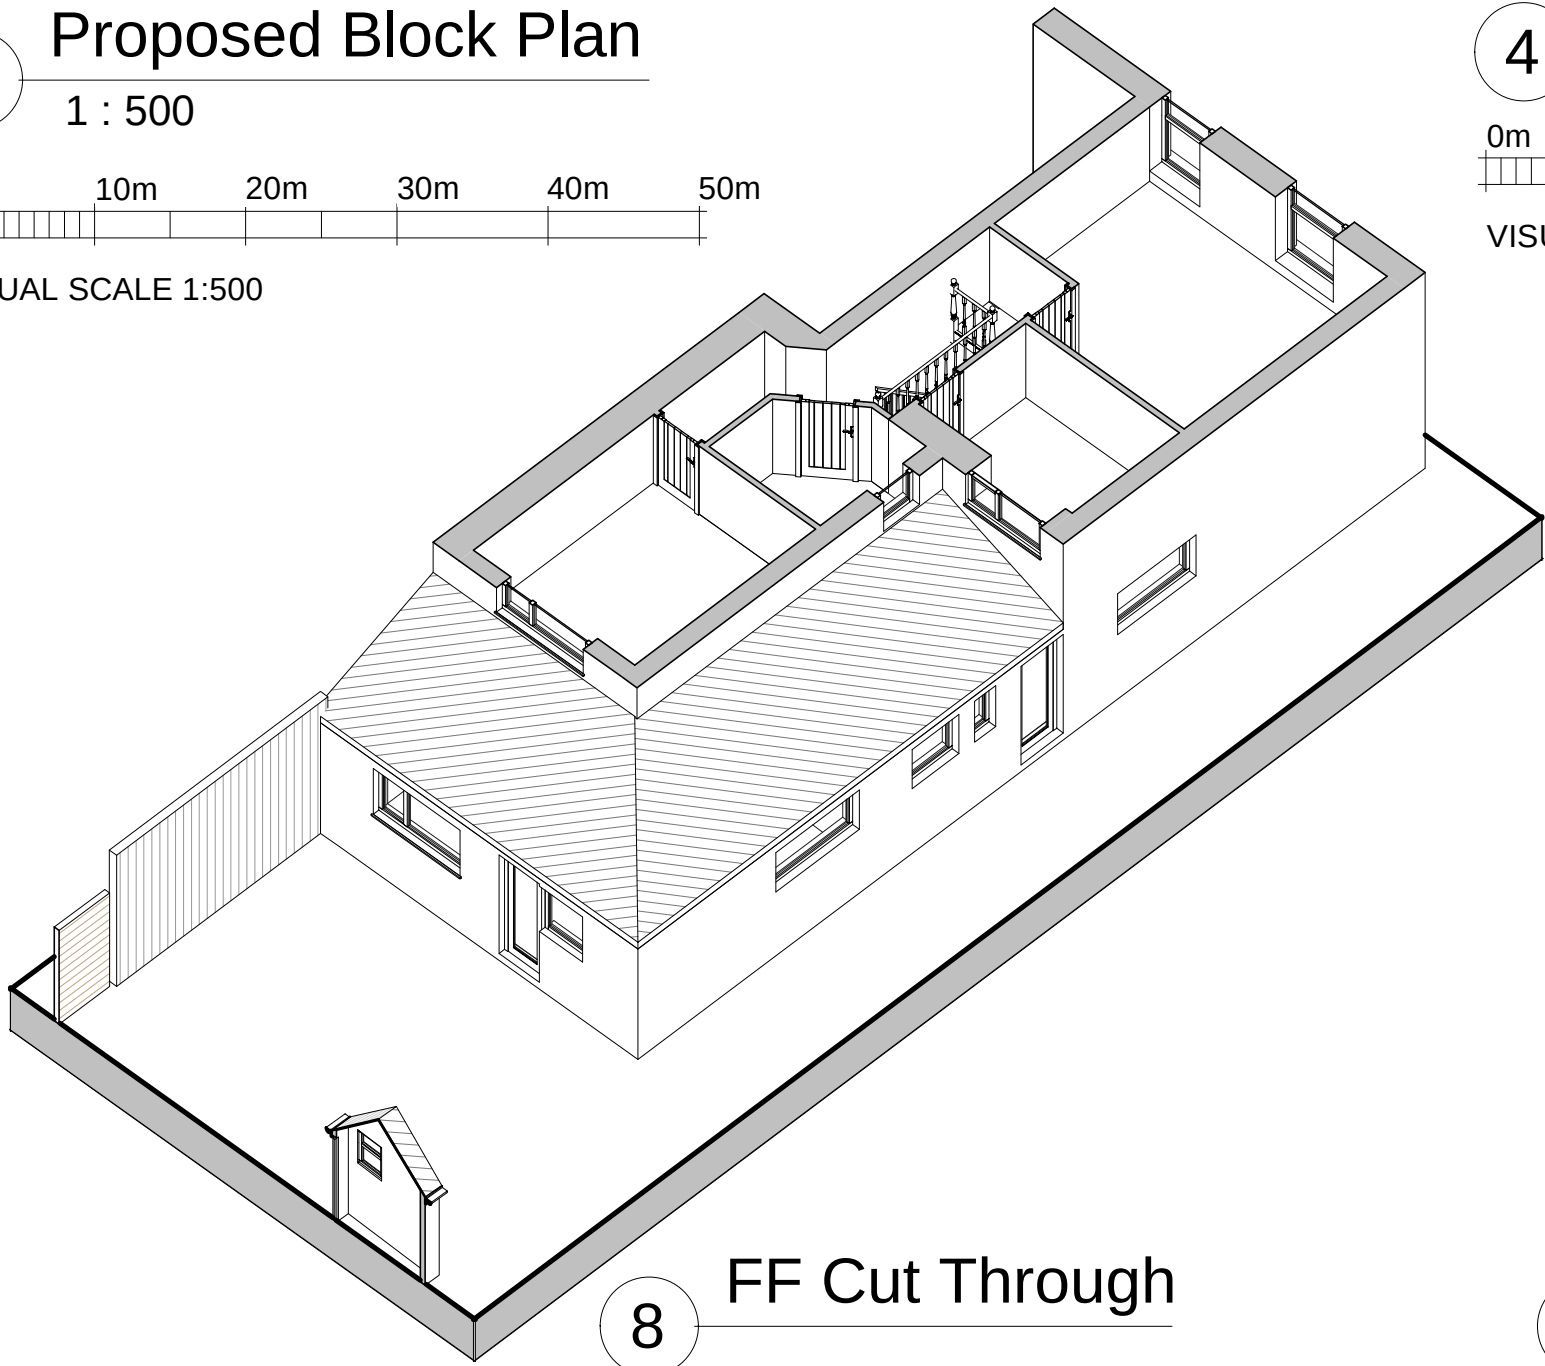


8 FF Cut Through

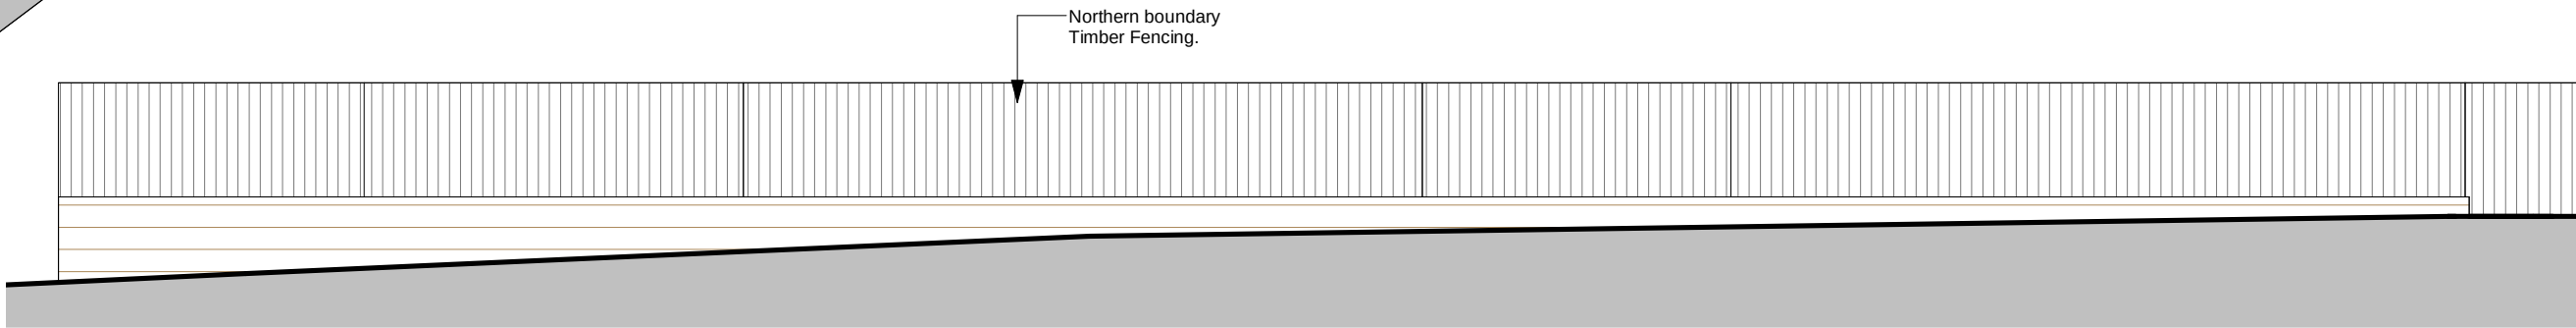


9 Sleeper & Fencing Section
1 : 100

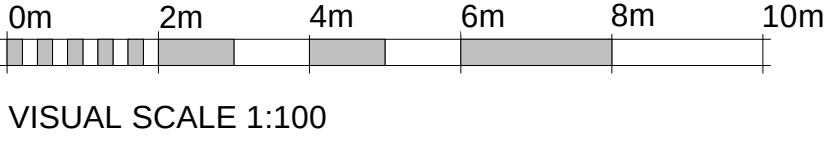


VISUAL SCALE 1:100

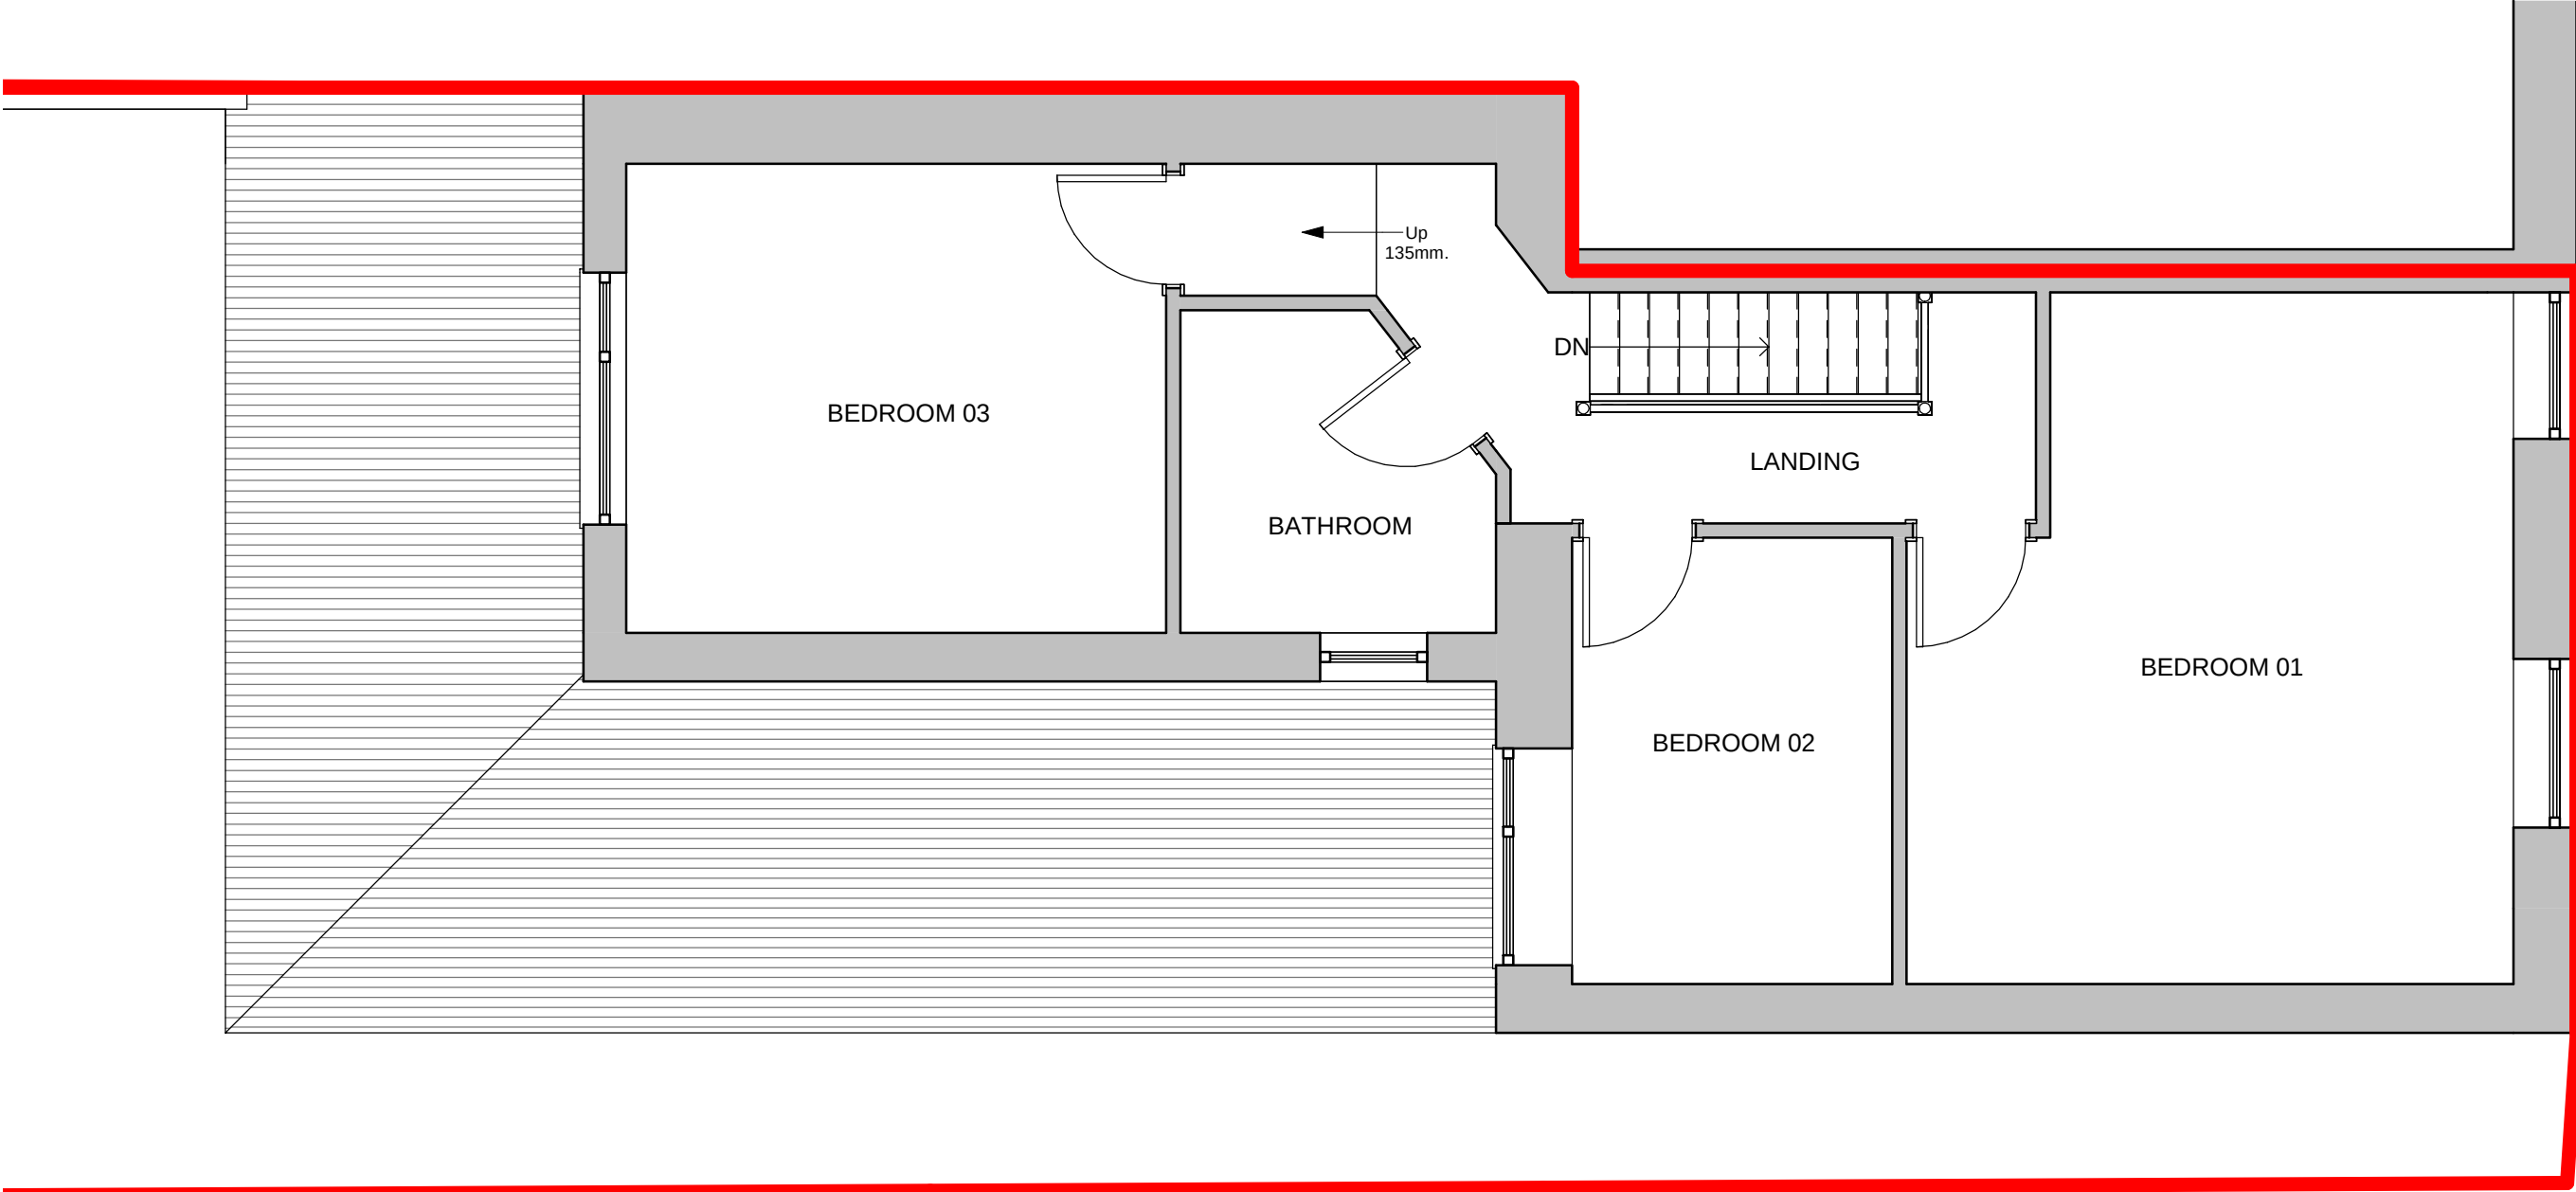



2 Property First Floor
1 : 50

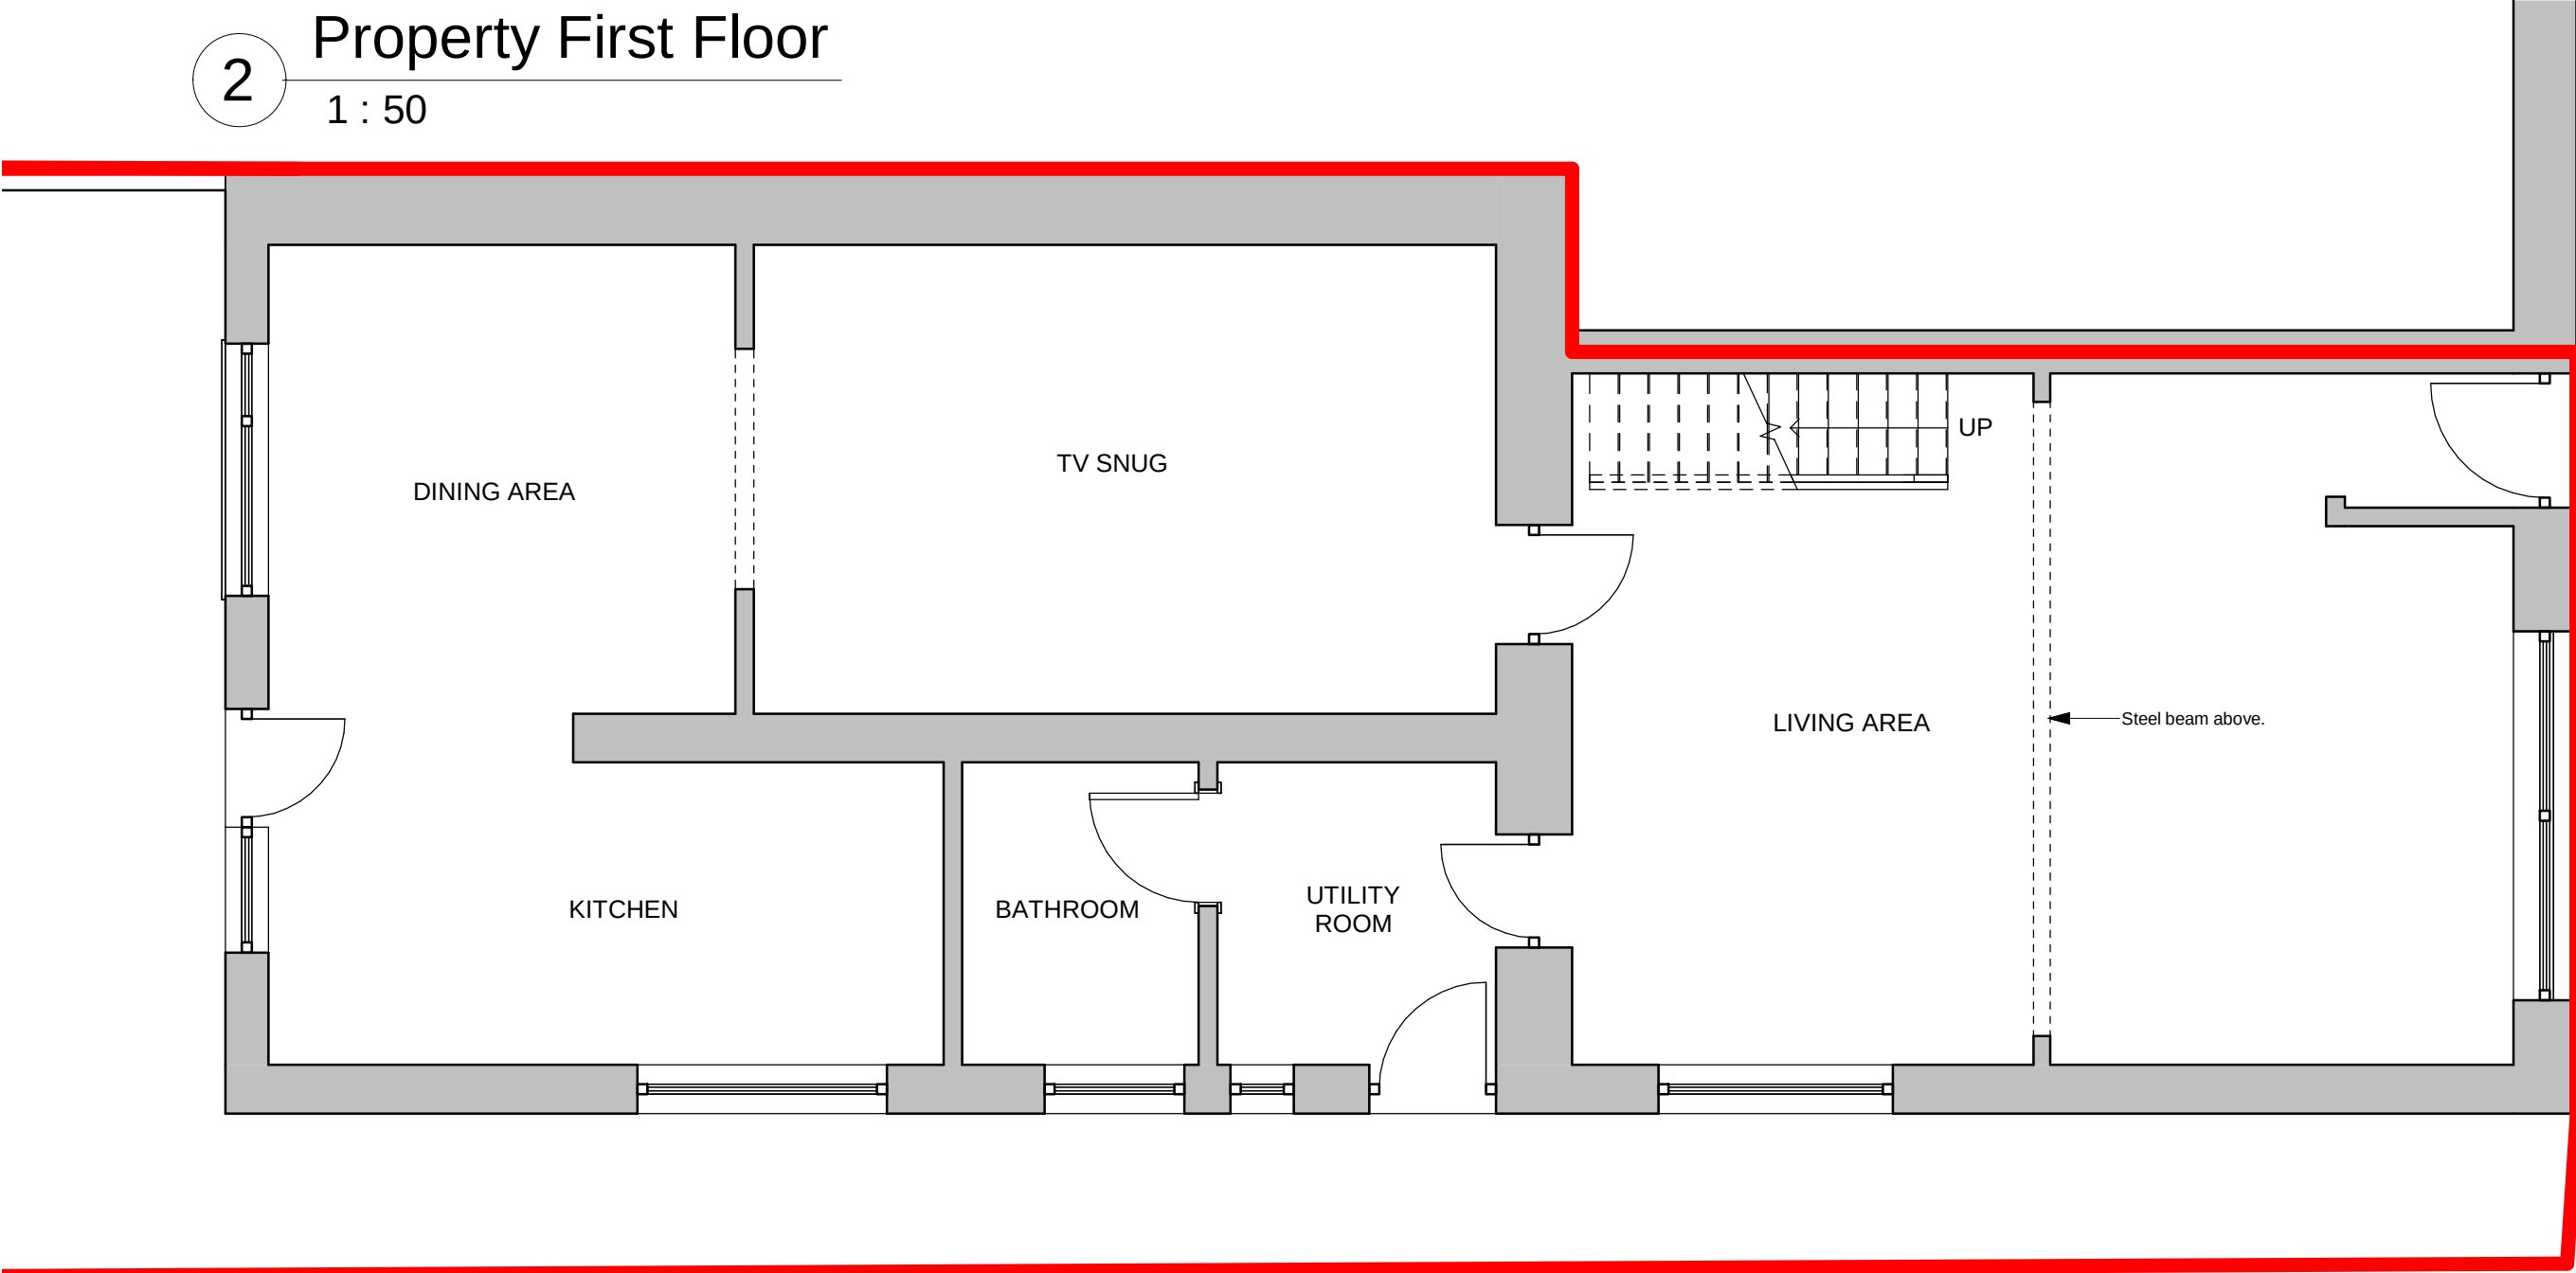


1 Property Ground Floor
1 : 50

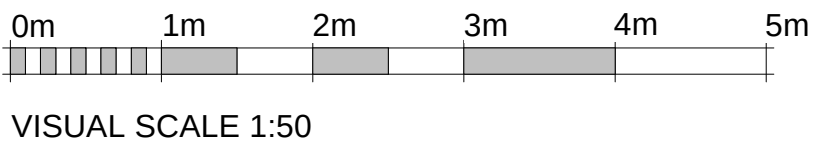


VISUAL SCALE 1:50

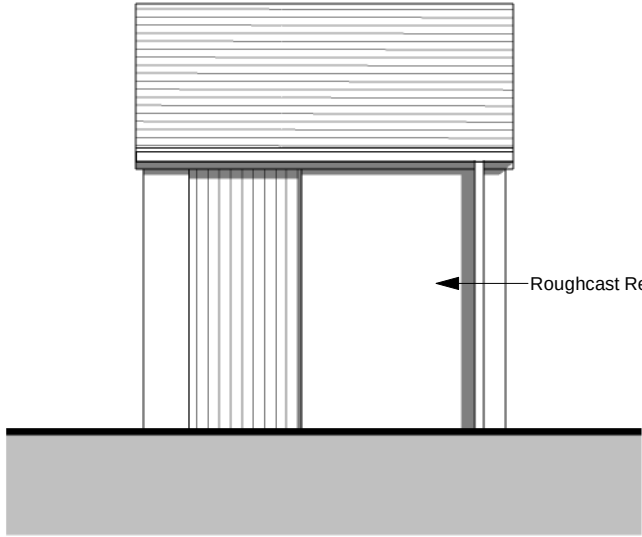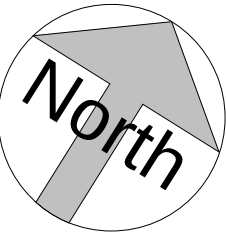


11 Outbuilding N Elevation
1 : 50

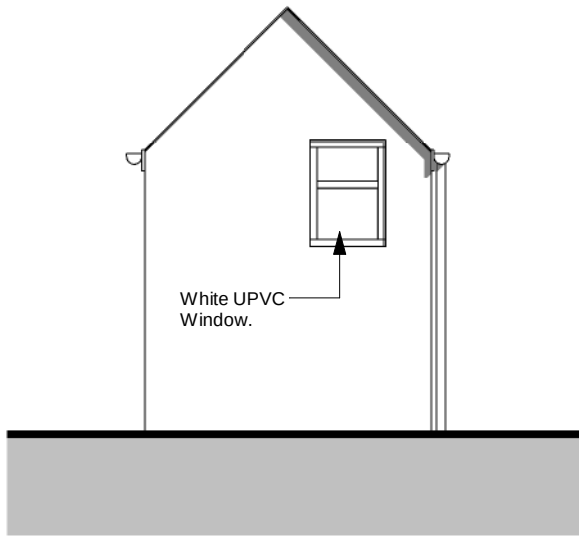

10 Outbuilding E Elevation
1 : 50

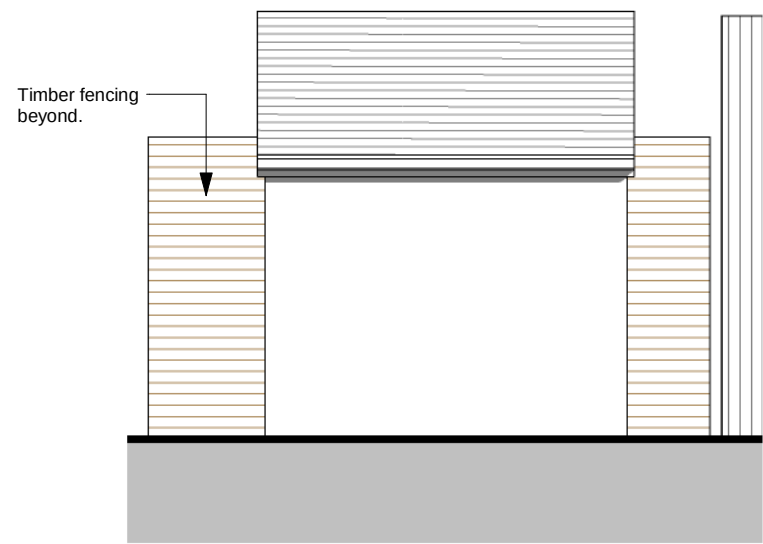

12 Outbuilding S Elevation
1 : 50

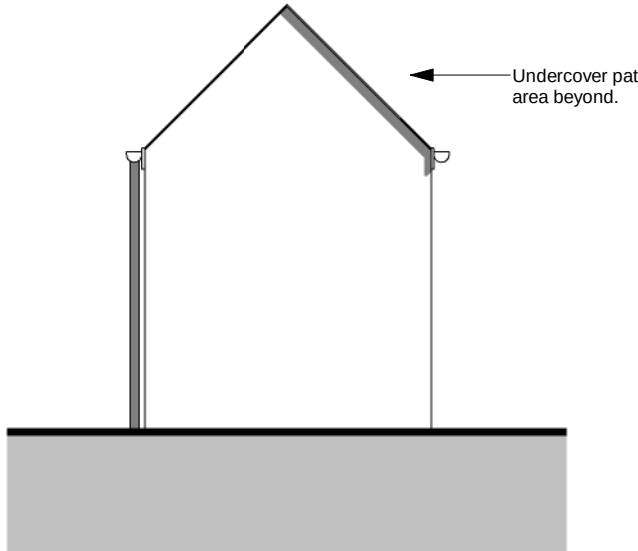

13 Outbuilding W Elevation
1 : 50

Rev	Description	Date
A	Survey Drawing.	12/11/21
B	Site Details Added.	20/21/21
C	Planning Application Drawings.	11/01/22
D	Polytunnel Drawn.	04/02/22
E	Client Amendments.	09/02/22
F	Fencing Amendments.	05/04/22
G	Client Amendments.	13/04/22
H	Client Amendments.	15/06/22

THIS DRAWING IS COPYRIGHT.
DO NOT SCALE THIS DRAWING(EXCEPT FOR PLANNING PURPOSES).
KEN MORGAN DESIGN AND BUILDING MANAGEMENT TO BE NOTIFIED OF ANY DISCREPANCIES IN FIGURED DIMENSIONS.
CHECK ALL DISPLACEMENTS IN RELATION TO SITE MEASUREMENTS.

*The Studio, Little Greenway,
Crinow Road, Narberth,
Pembrokeshire, SA67 8TA.
01834 860 873*

www.kenmorganarchitects.co.uk

ken@kenmorgandbm.co.uk

PROJECT	37 Heol Cae Gurwen, Gwaun Cae Gurwen, Ammanford, SA18 1HG.
TITLE	Existing Property Layout and Outbuilding Elevations.
CLIENT	Mr Richard Phillips.
SCALE (@ A1)	As indicated
DRAWN BY	LL.B
DATE	09/11/2021
PROJECT NUMBER	21054H
DRAWING NUMBER	01
REV	H
 KEN MORGAN Design and Building Management Ltd RIBA Royal Institute of British Architects Chartered Institute of Architectural Technologists Registered Practice	