





Proposed Front Elevation
1:100




Proposed Rear Elevation
1:100

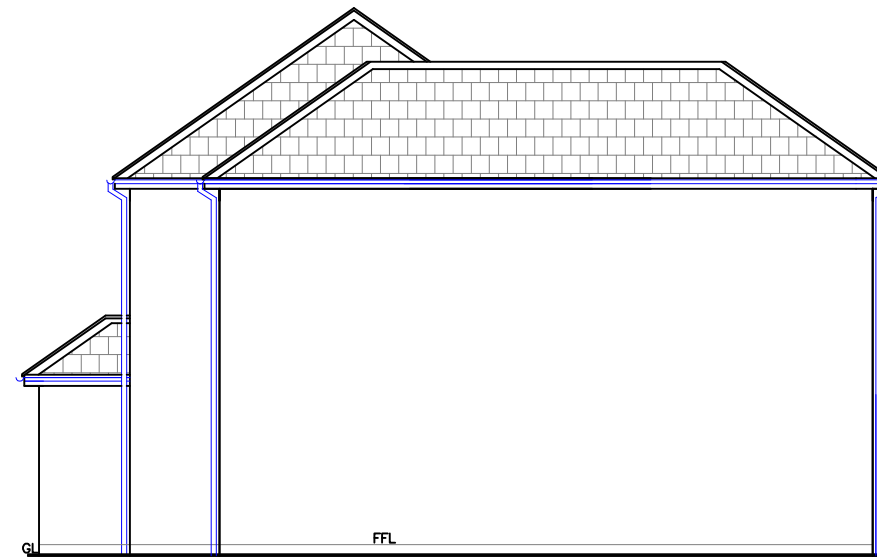


Proposed Side Elevation
1:100

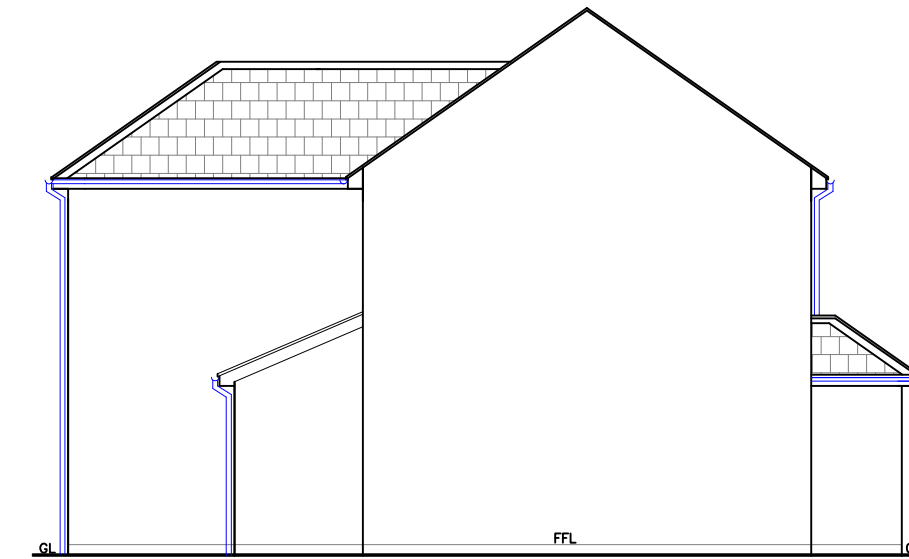


Proposed Side Elevation
1:100

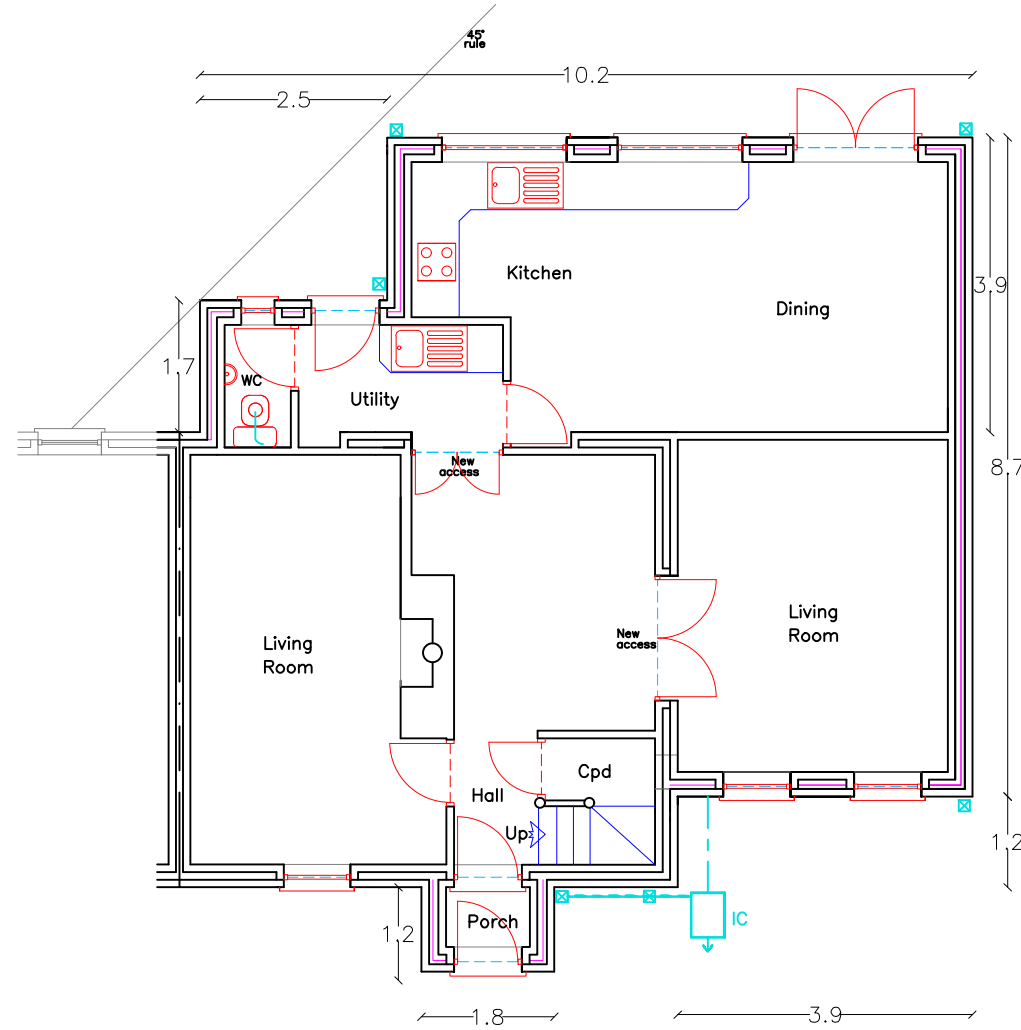


Proposed Ground Floor Plan
1:100

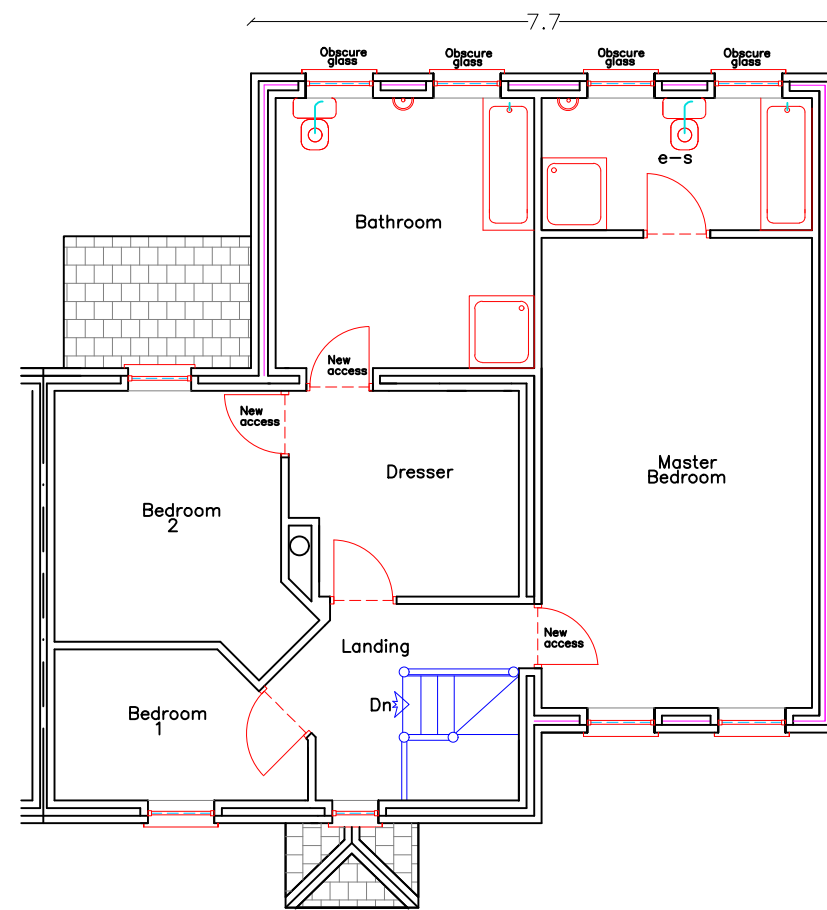

Proposed First Floor Plan
1:100

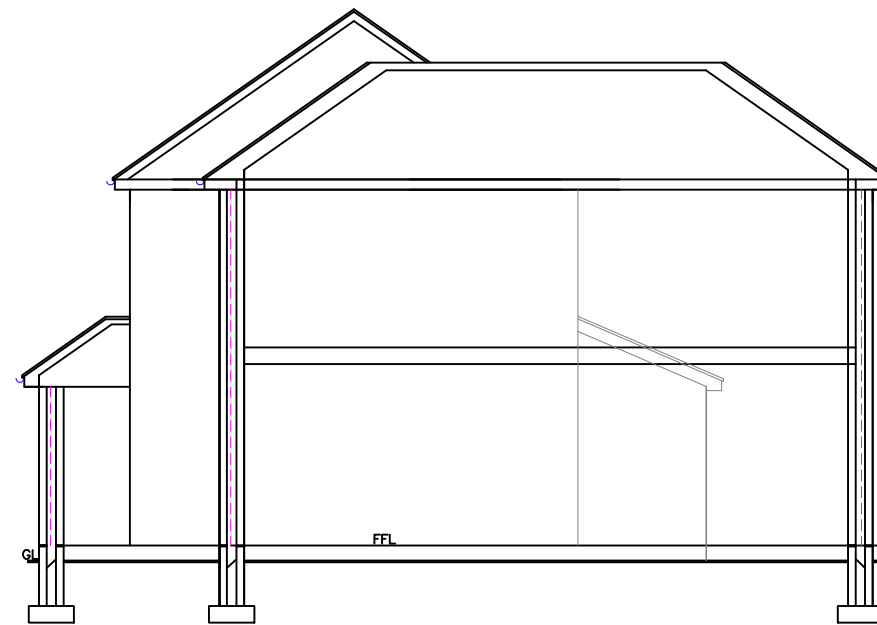

Proposed Section
1:100

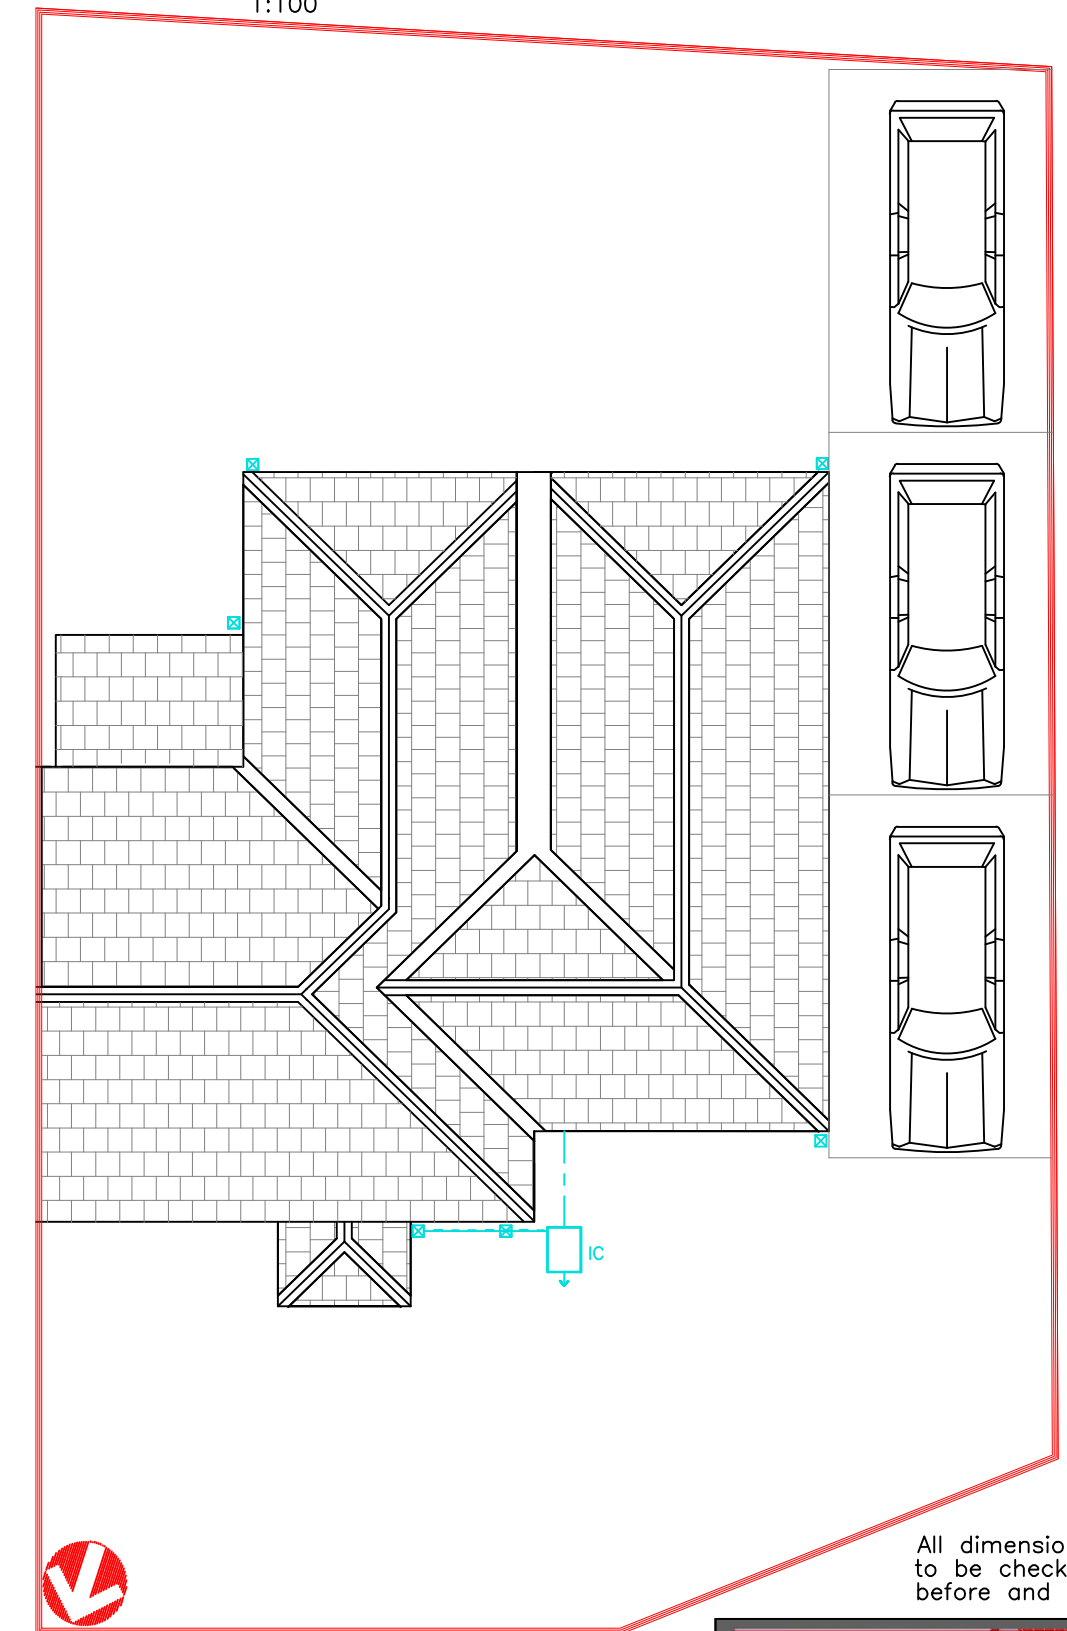

Proposed Site Plan
1:100

All dimensions and datums
to be checked on site
before and during works

		
Issued Only for Purpose Indicated		
Drawing Status: FOR PLANNING PURPOSES ONLY		
Client		
8, Ynyslas Crescent Glyneath Neath, Port Talbot SA11 5LB		
Job		
Proposed Single Storey Rear Extension with Two Storey Rear and Side Extension, Front Porch and Alterations.		
Drawn by	Date	Scale
PT	15.05.22	1:100
Title	Paper	
Proposed Plans, Elevations & Sections	A2	
Drwg No		YNYSLAS 8 02C